


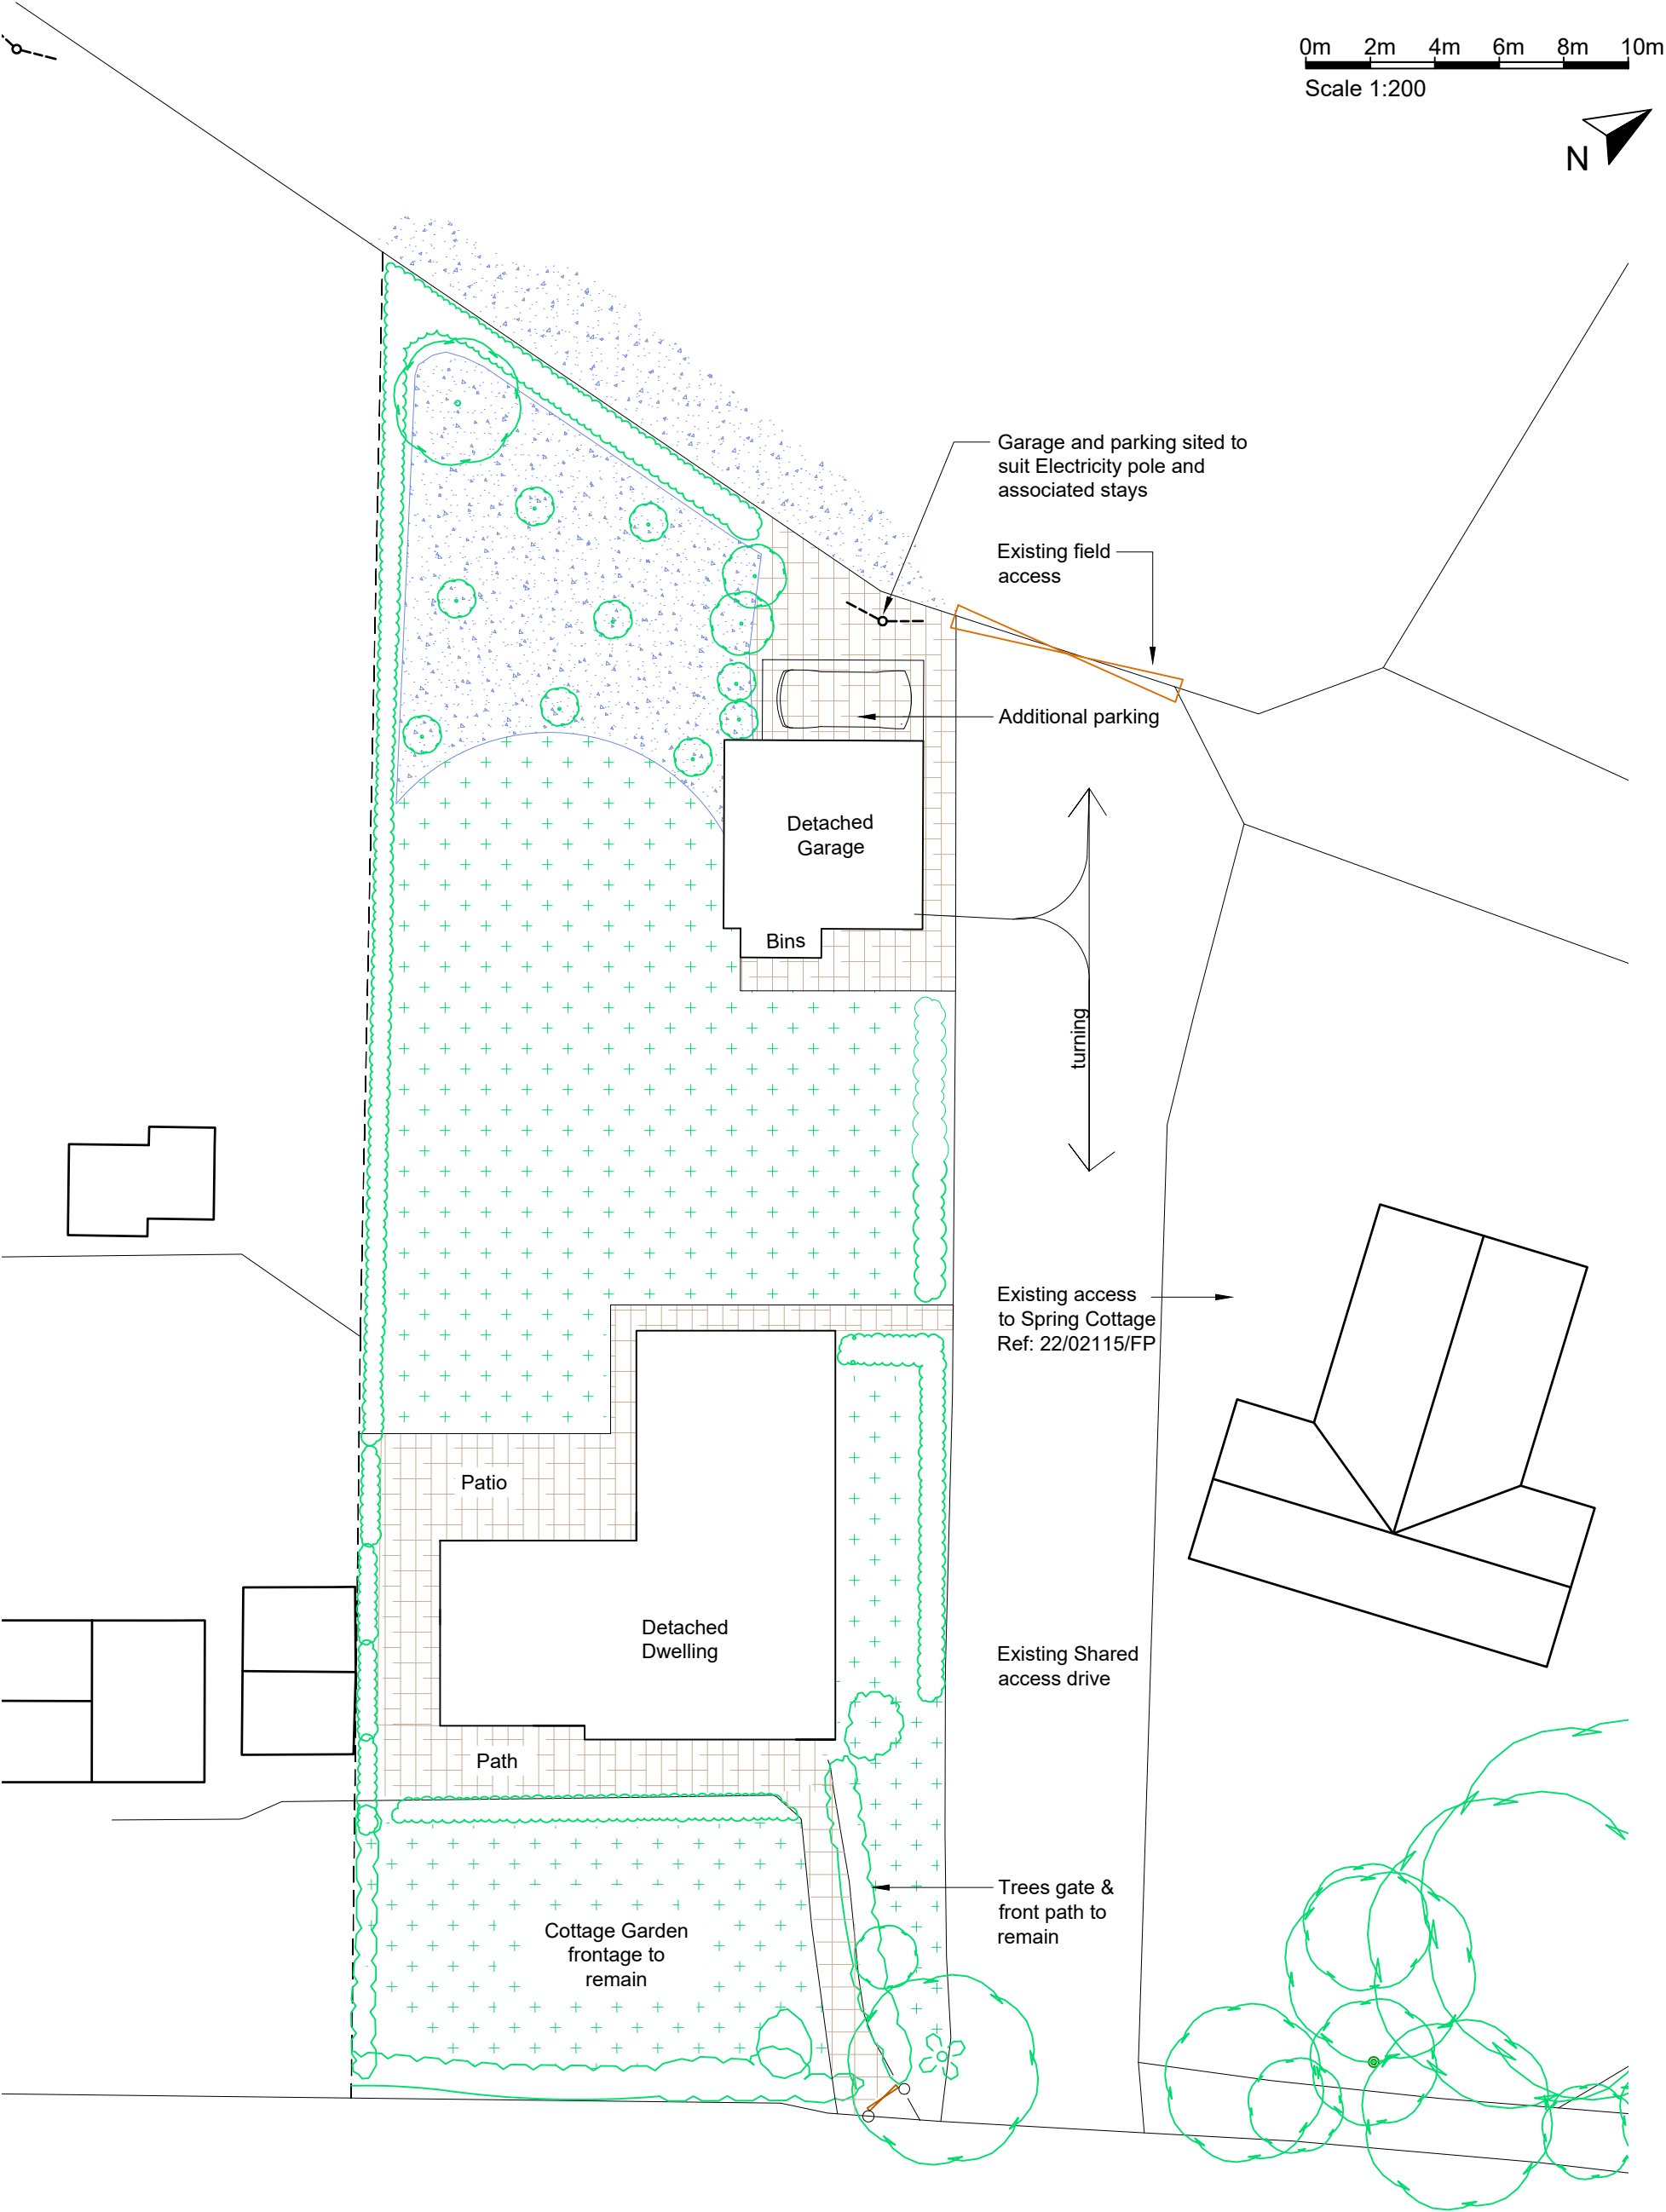

COLIN EADES & AMY MOSS		Client : Mr Andy Bartlett	
Project: New Dwelling, Land to the North of Lodge Cottage, Newnham		Scale : 1:200 @ A3	
Drawing : Proposed Site Plan		Date : JULY 2024	Drwg No . AB 03