


Do not scale from drawings
All dimensions are in mm unless otherwise stated
All dimensions to be verified on site before proceeding with the work
Any discrepancies to be notified in writing to Architect immediately
All boundaries indicative only and to be confirmed by others

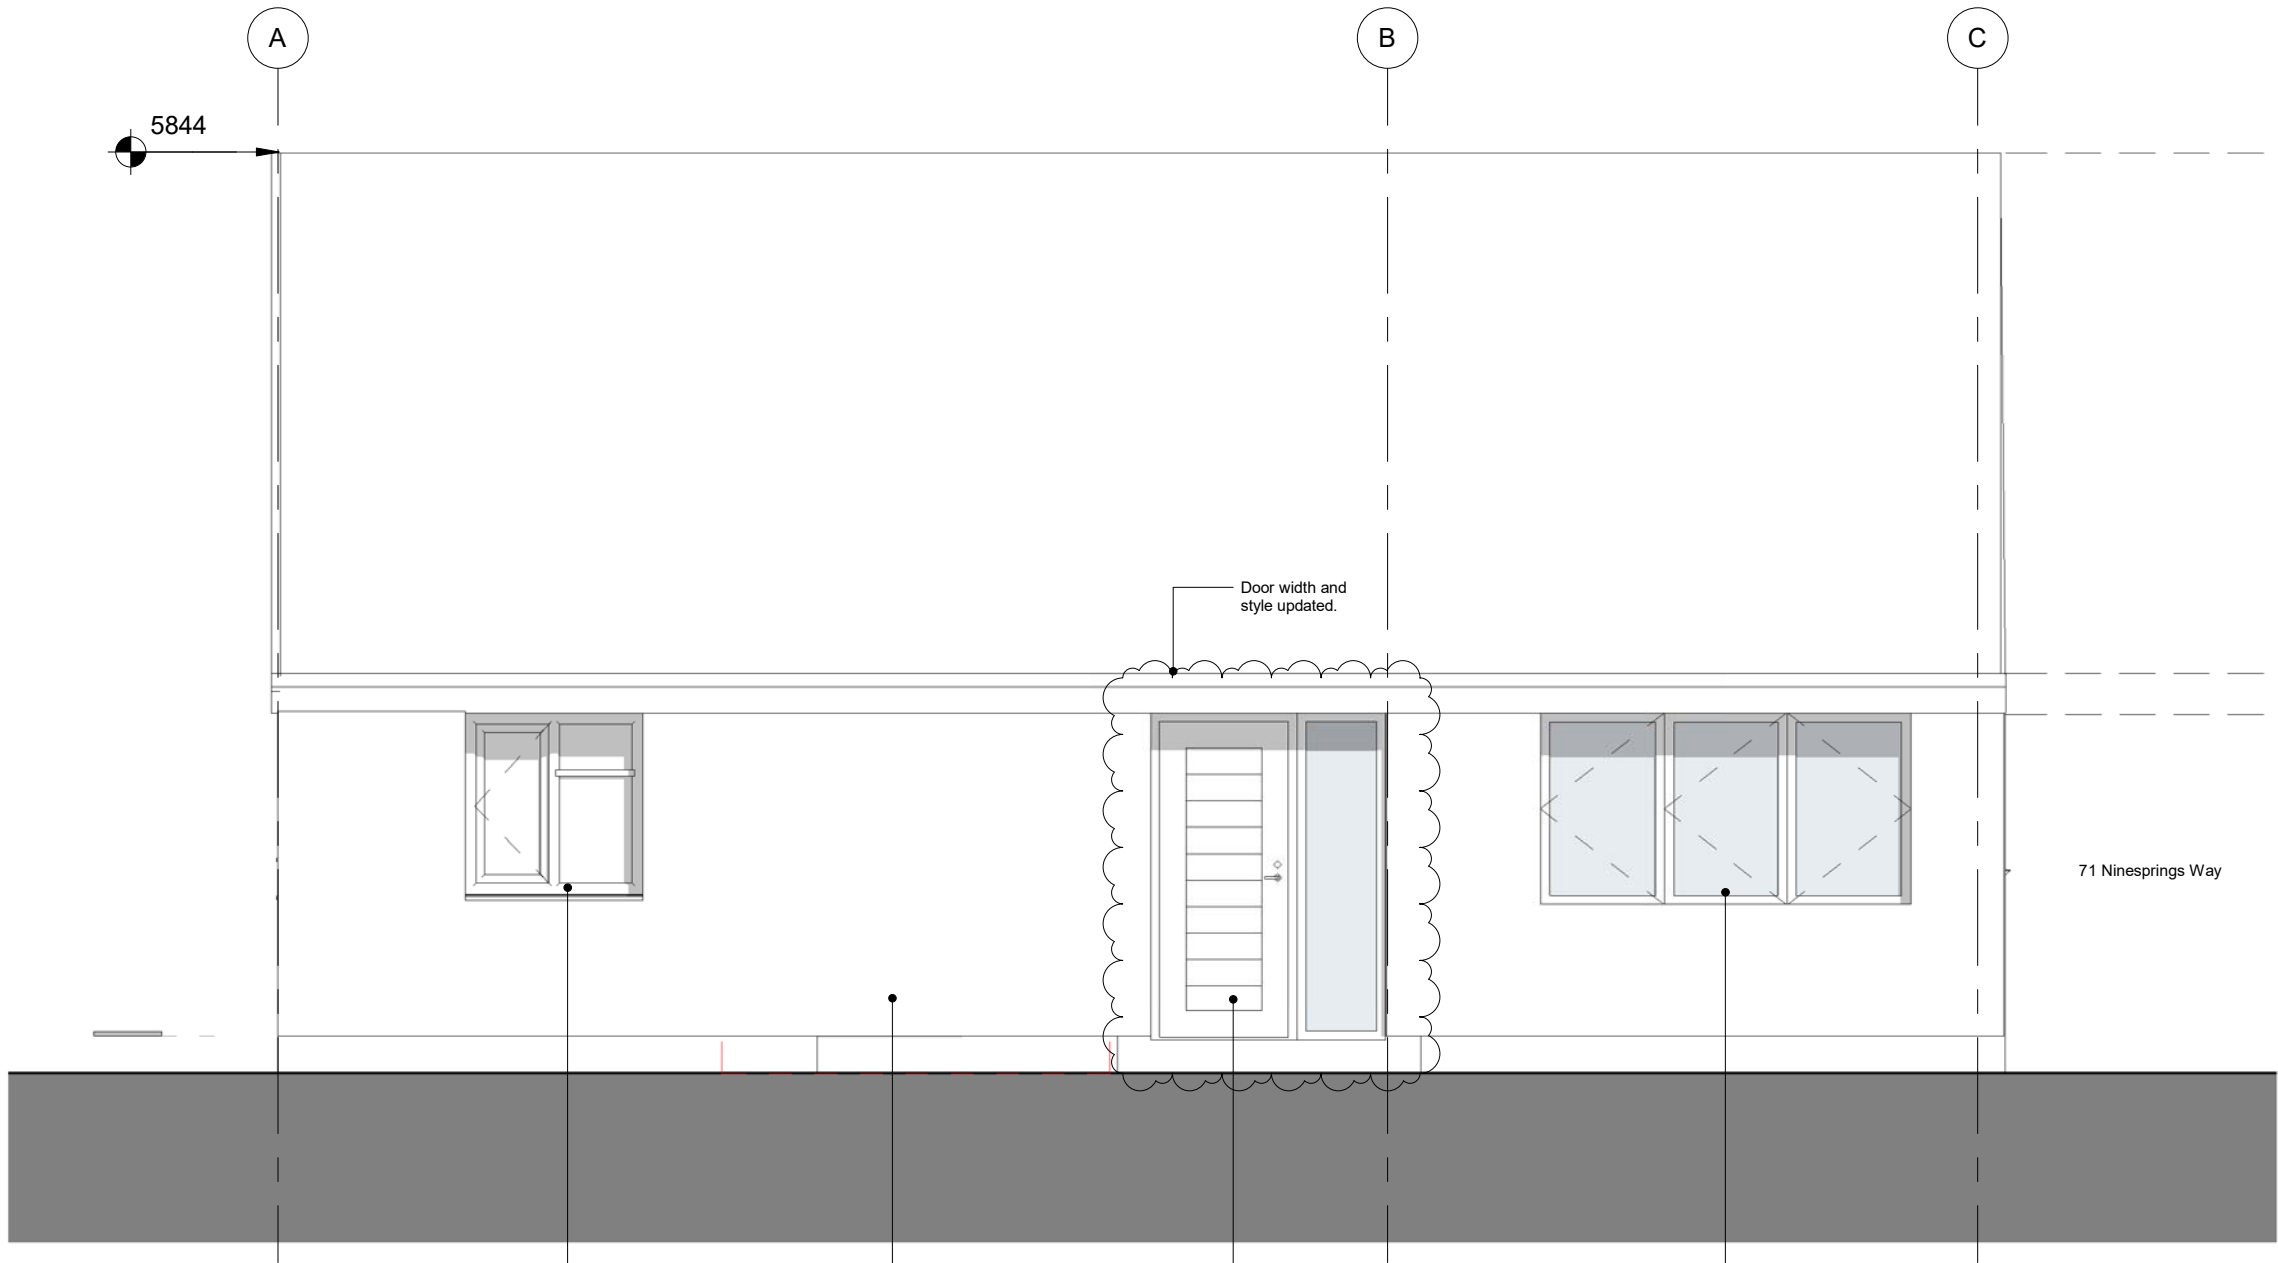

Existing window sprayed
to match new windows:
RAL 7035

New EWI applied with
off-white rendered finish
to match existing.

New Composite door system.
Timber style finish.

New Composite window
system. RAL 7035



02	17.07.24	Front door amended.	JW
01	08.07.24	Issued for Planning	JW
REV	DATE	NOTES	INT

PLANNING

JW Architecture

69 Ninesprings Way, Hitchin, SG4 9NU

job title

69 Ninesprings Way

drawing title / location

Proposed South Elevation

drawn by	checked	scale at A3	status
JW	JW	1 : 50	PLANNING

project	drawing no	revision
23001	AP 0020 003	02

client
Wilcox

© 2023