


Do not scale from drawings
All dimensions are in mm unless otherwise stated
All dimensions to be verified on site before proceeding with the work
Any discrepancies to be notified in writing to Architect immediately
All boundaries indicative only and to be confirmed by others

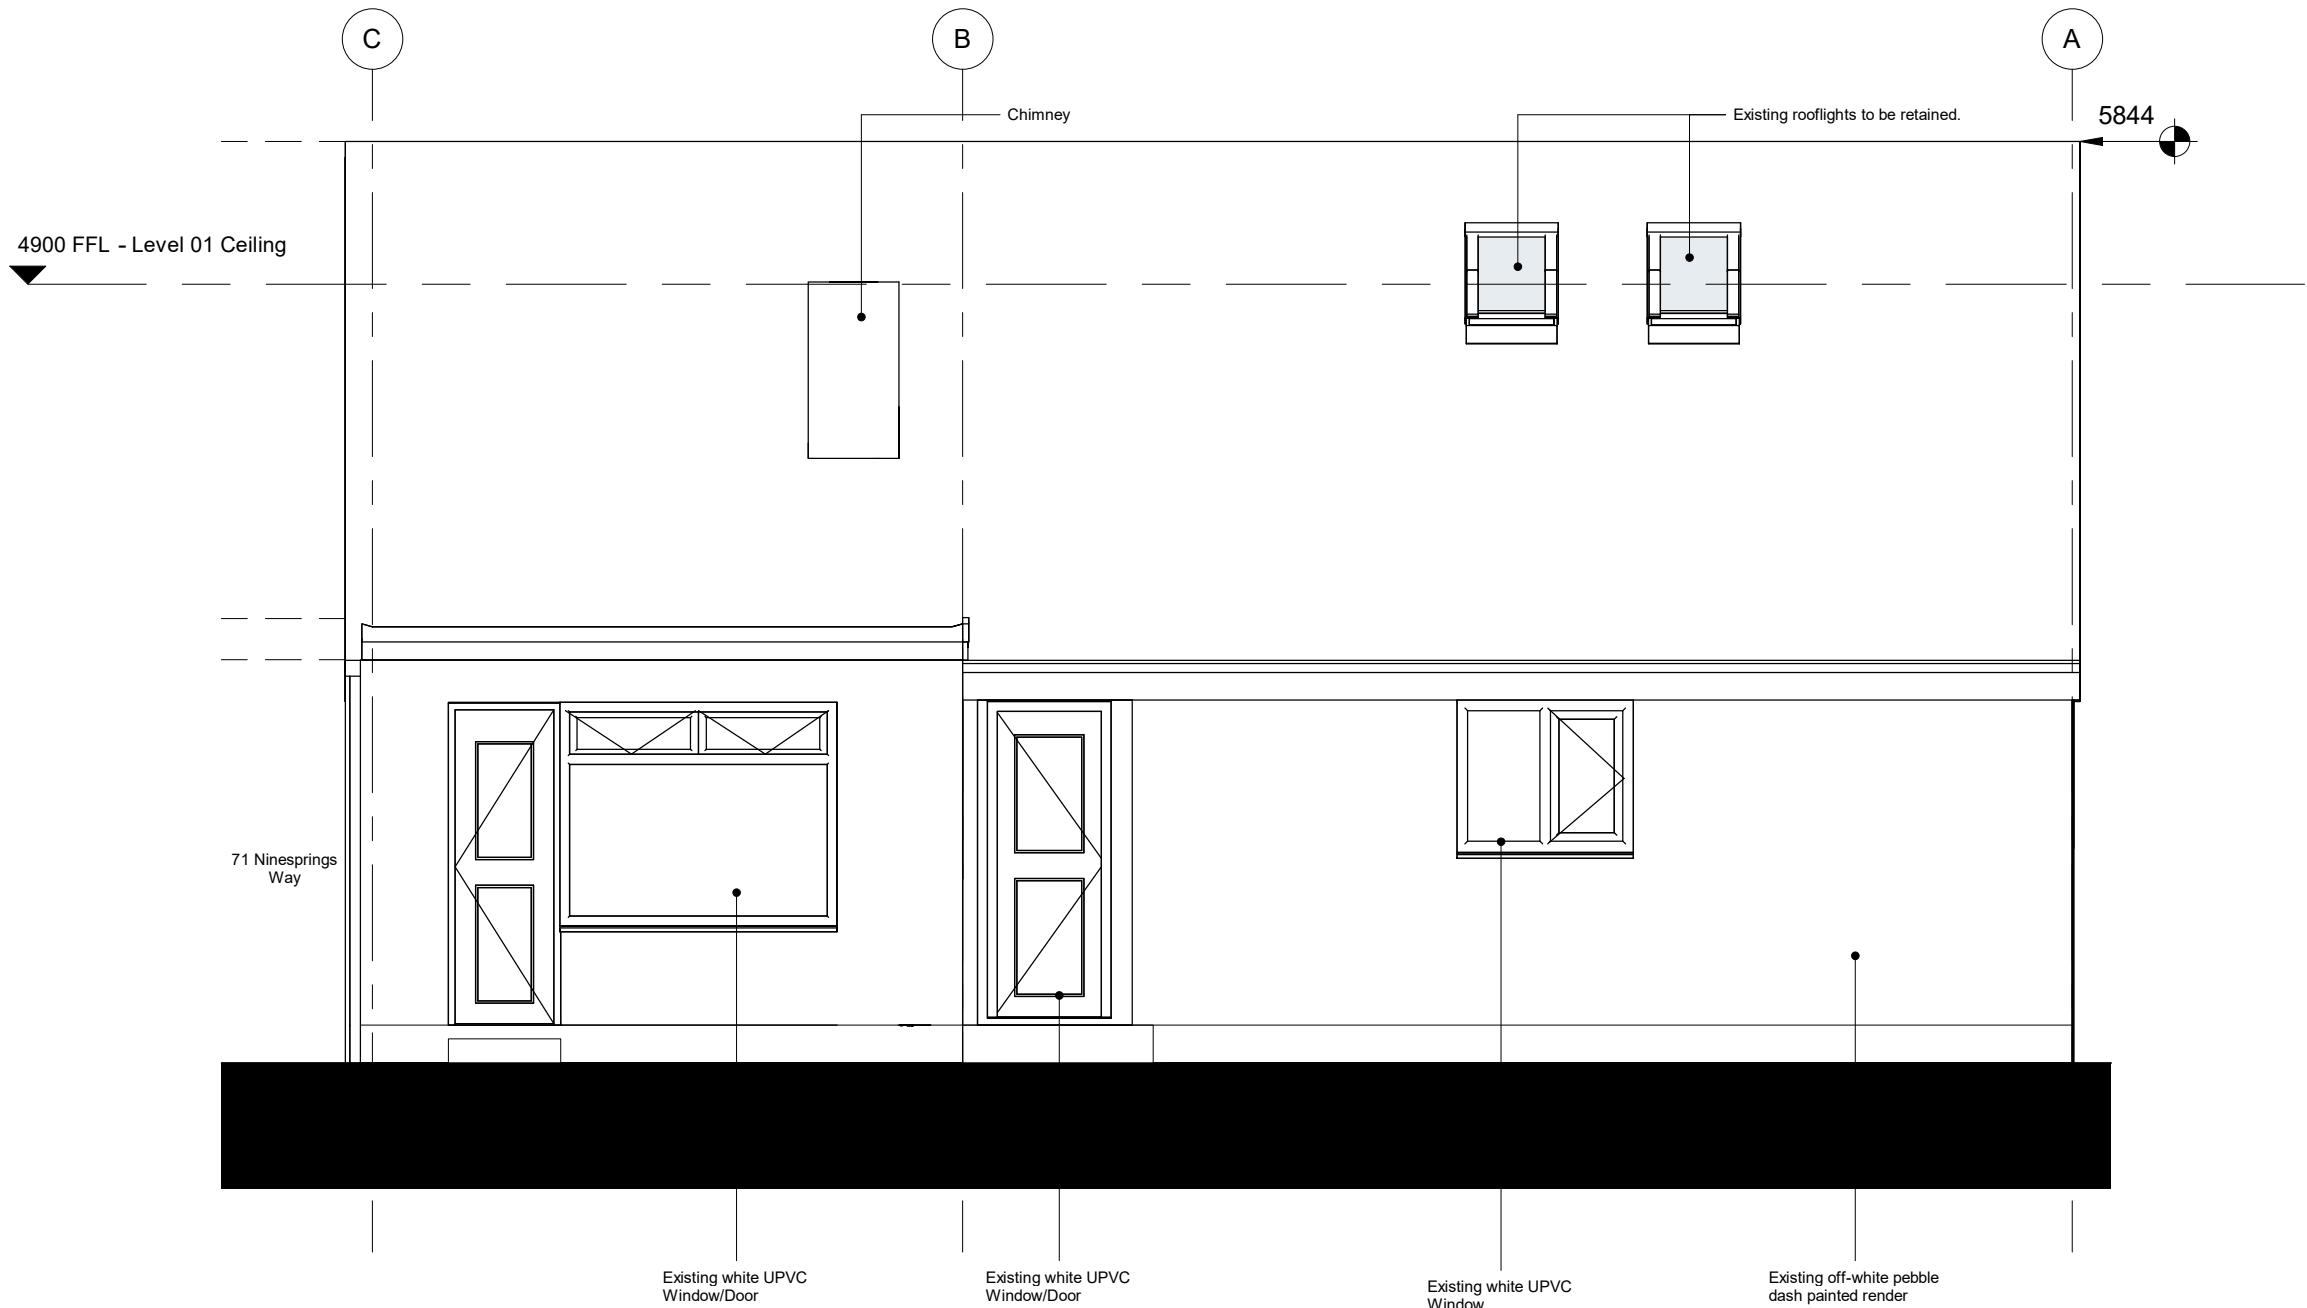

02	10.07.24	Final Tender Issue	JW
01	26.03.24	First Issue	JW
REV	DATE	NOTES	INT

Stage 04

JW Architecture

69 Ninesprings Way, Hitchin, SG4 9NU

job title

69 Ninesprings Way

drawing title / location

Existing North Elevation

drawn by	checked	scale at A3	status
JW	JW	1 : 50	FINAL TENDER

project	drawing no	revision
23001	AL 0100 005	02

client
Wilcox

© 2023