

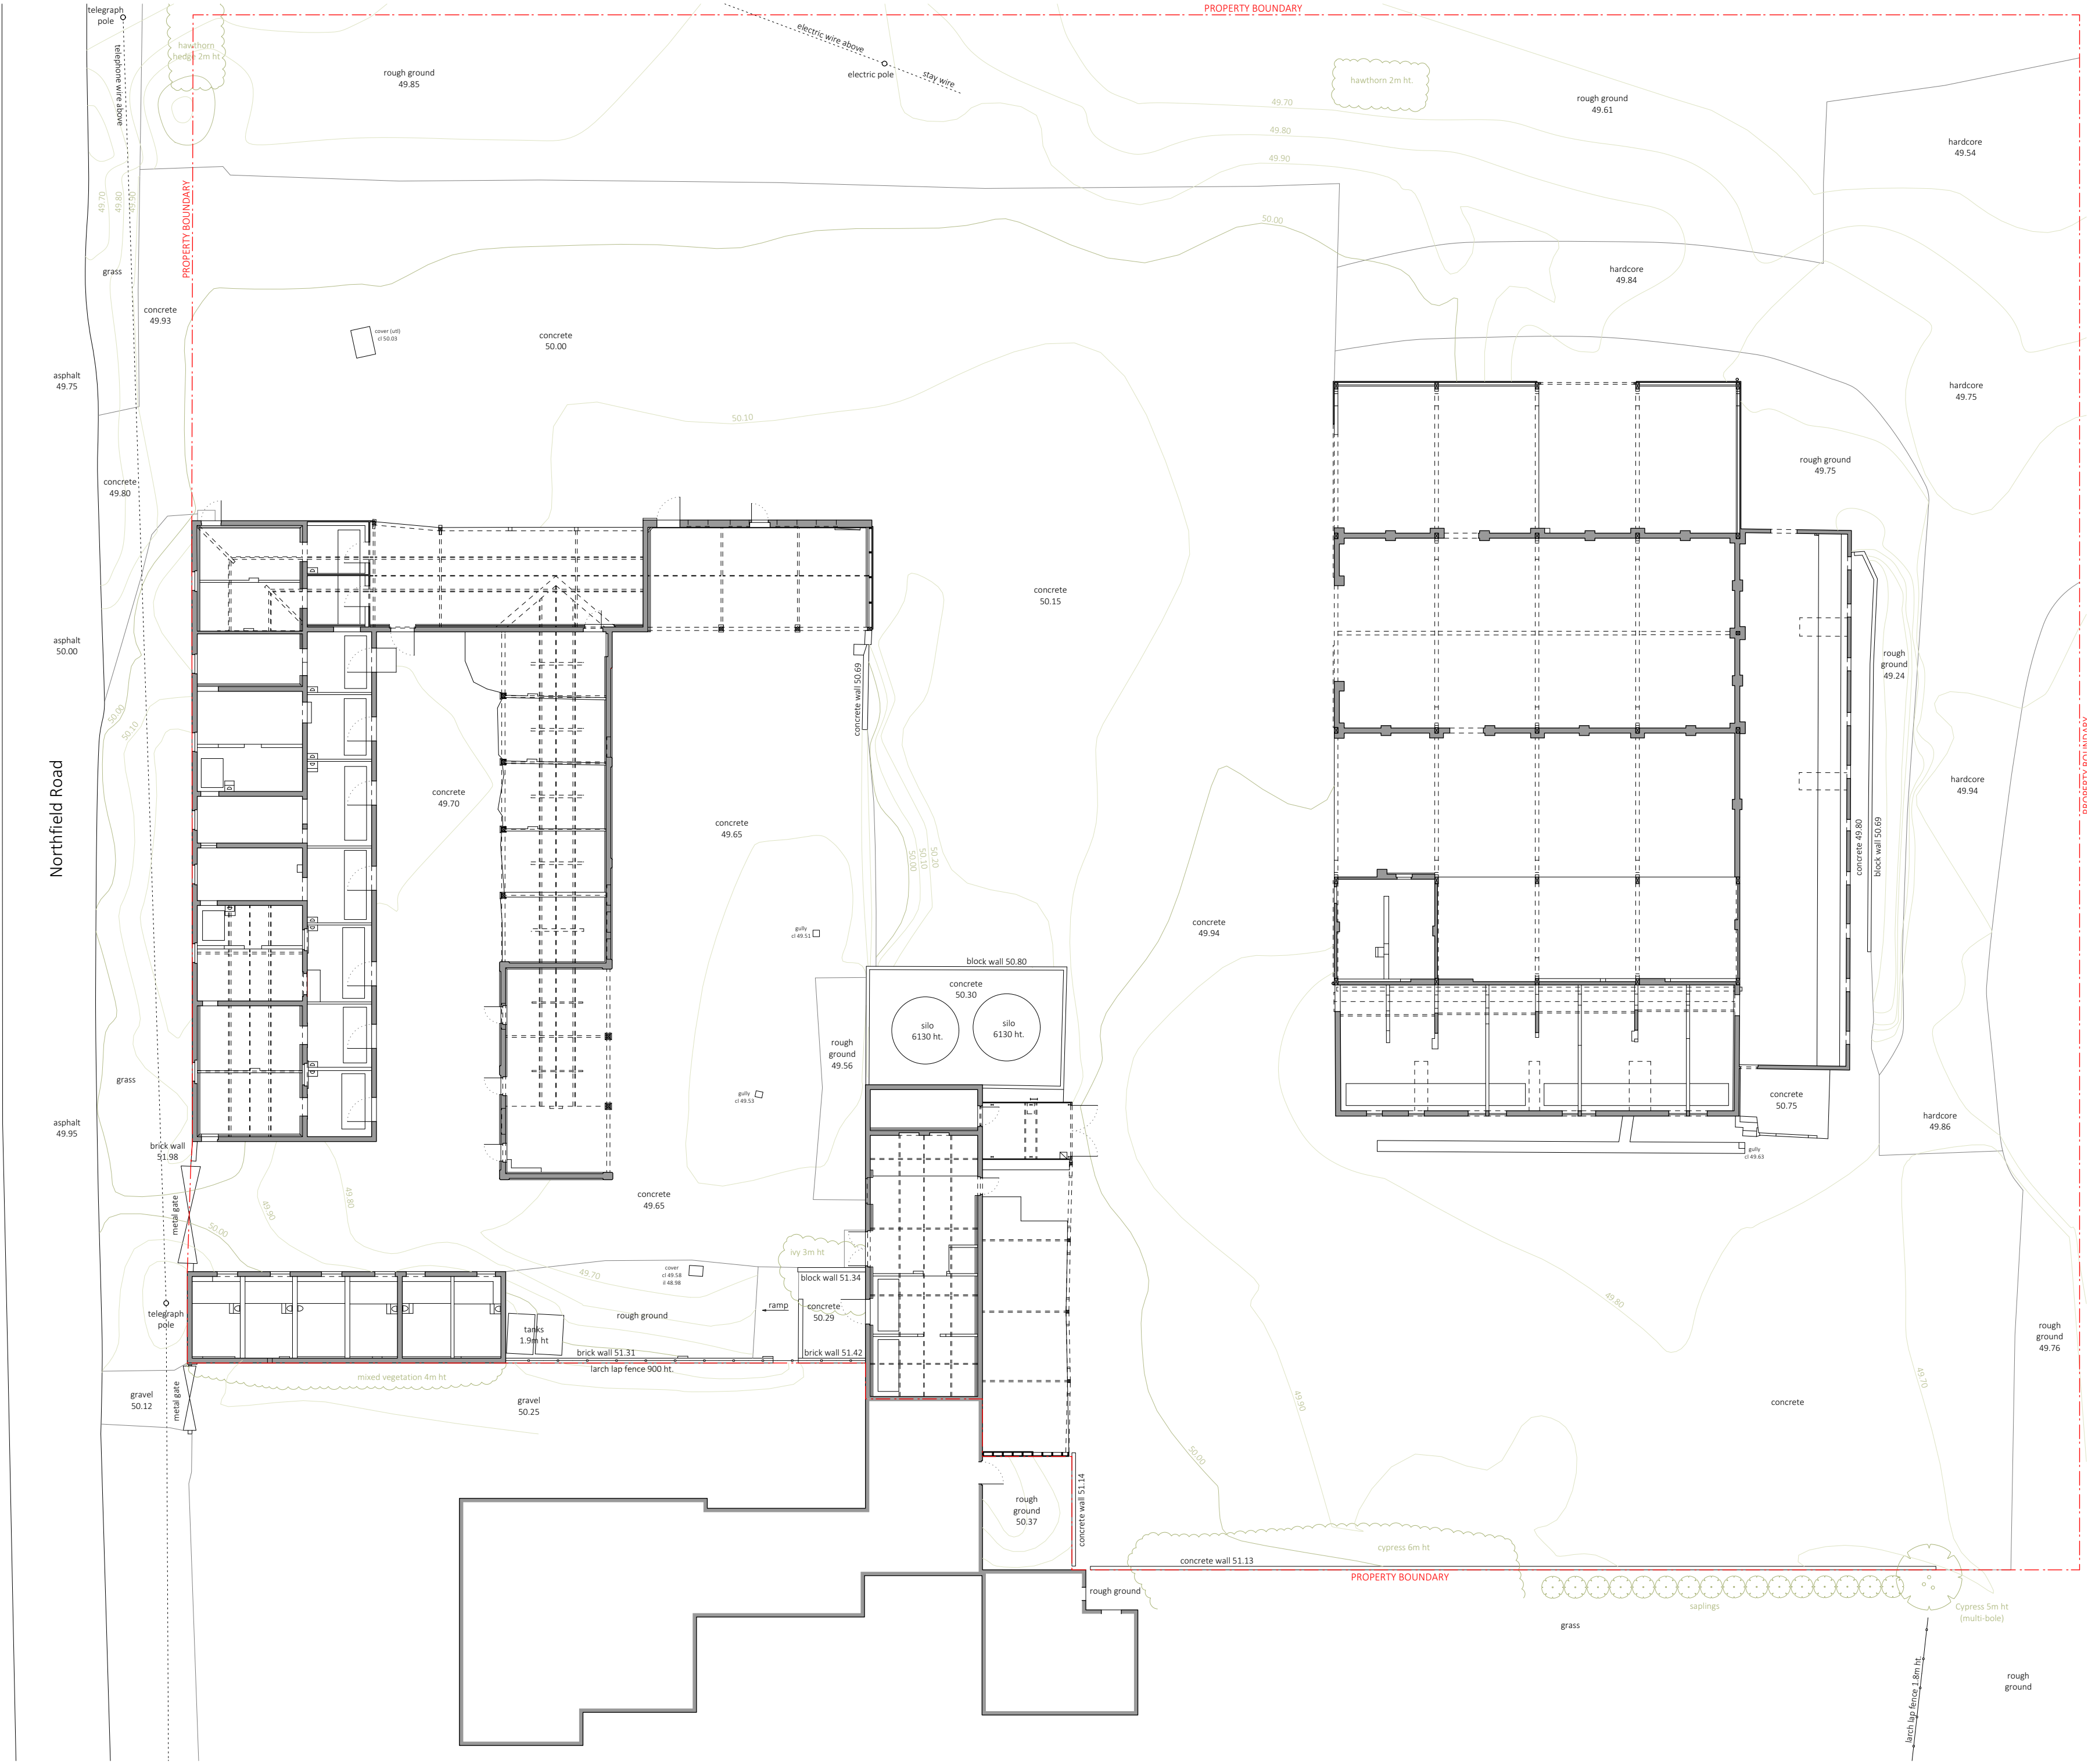
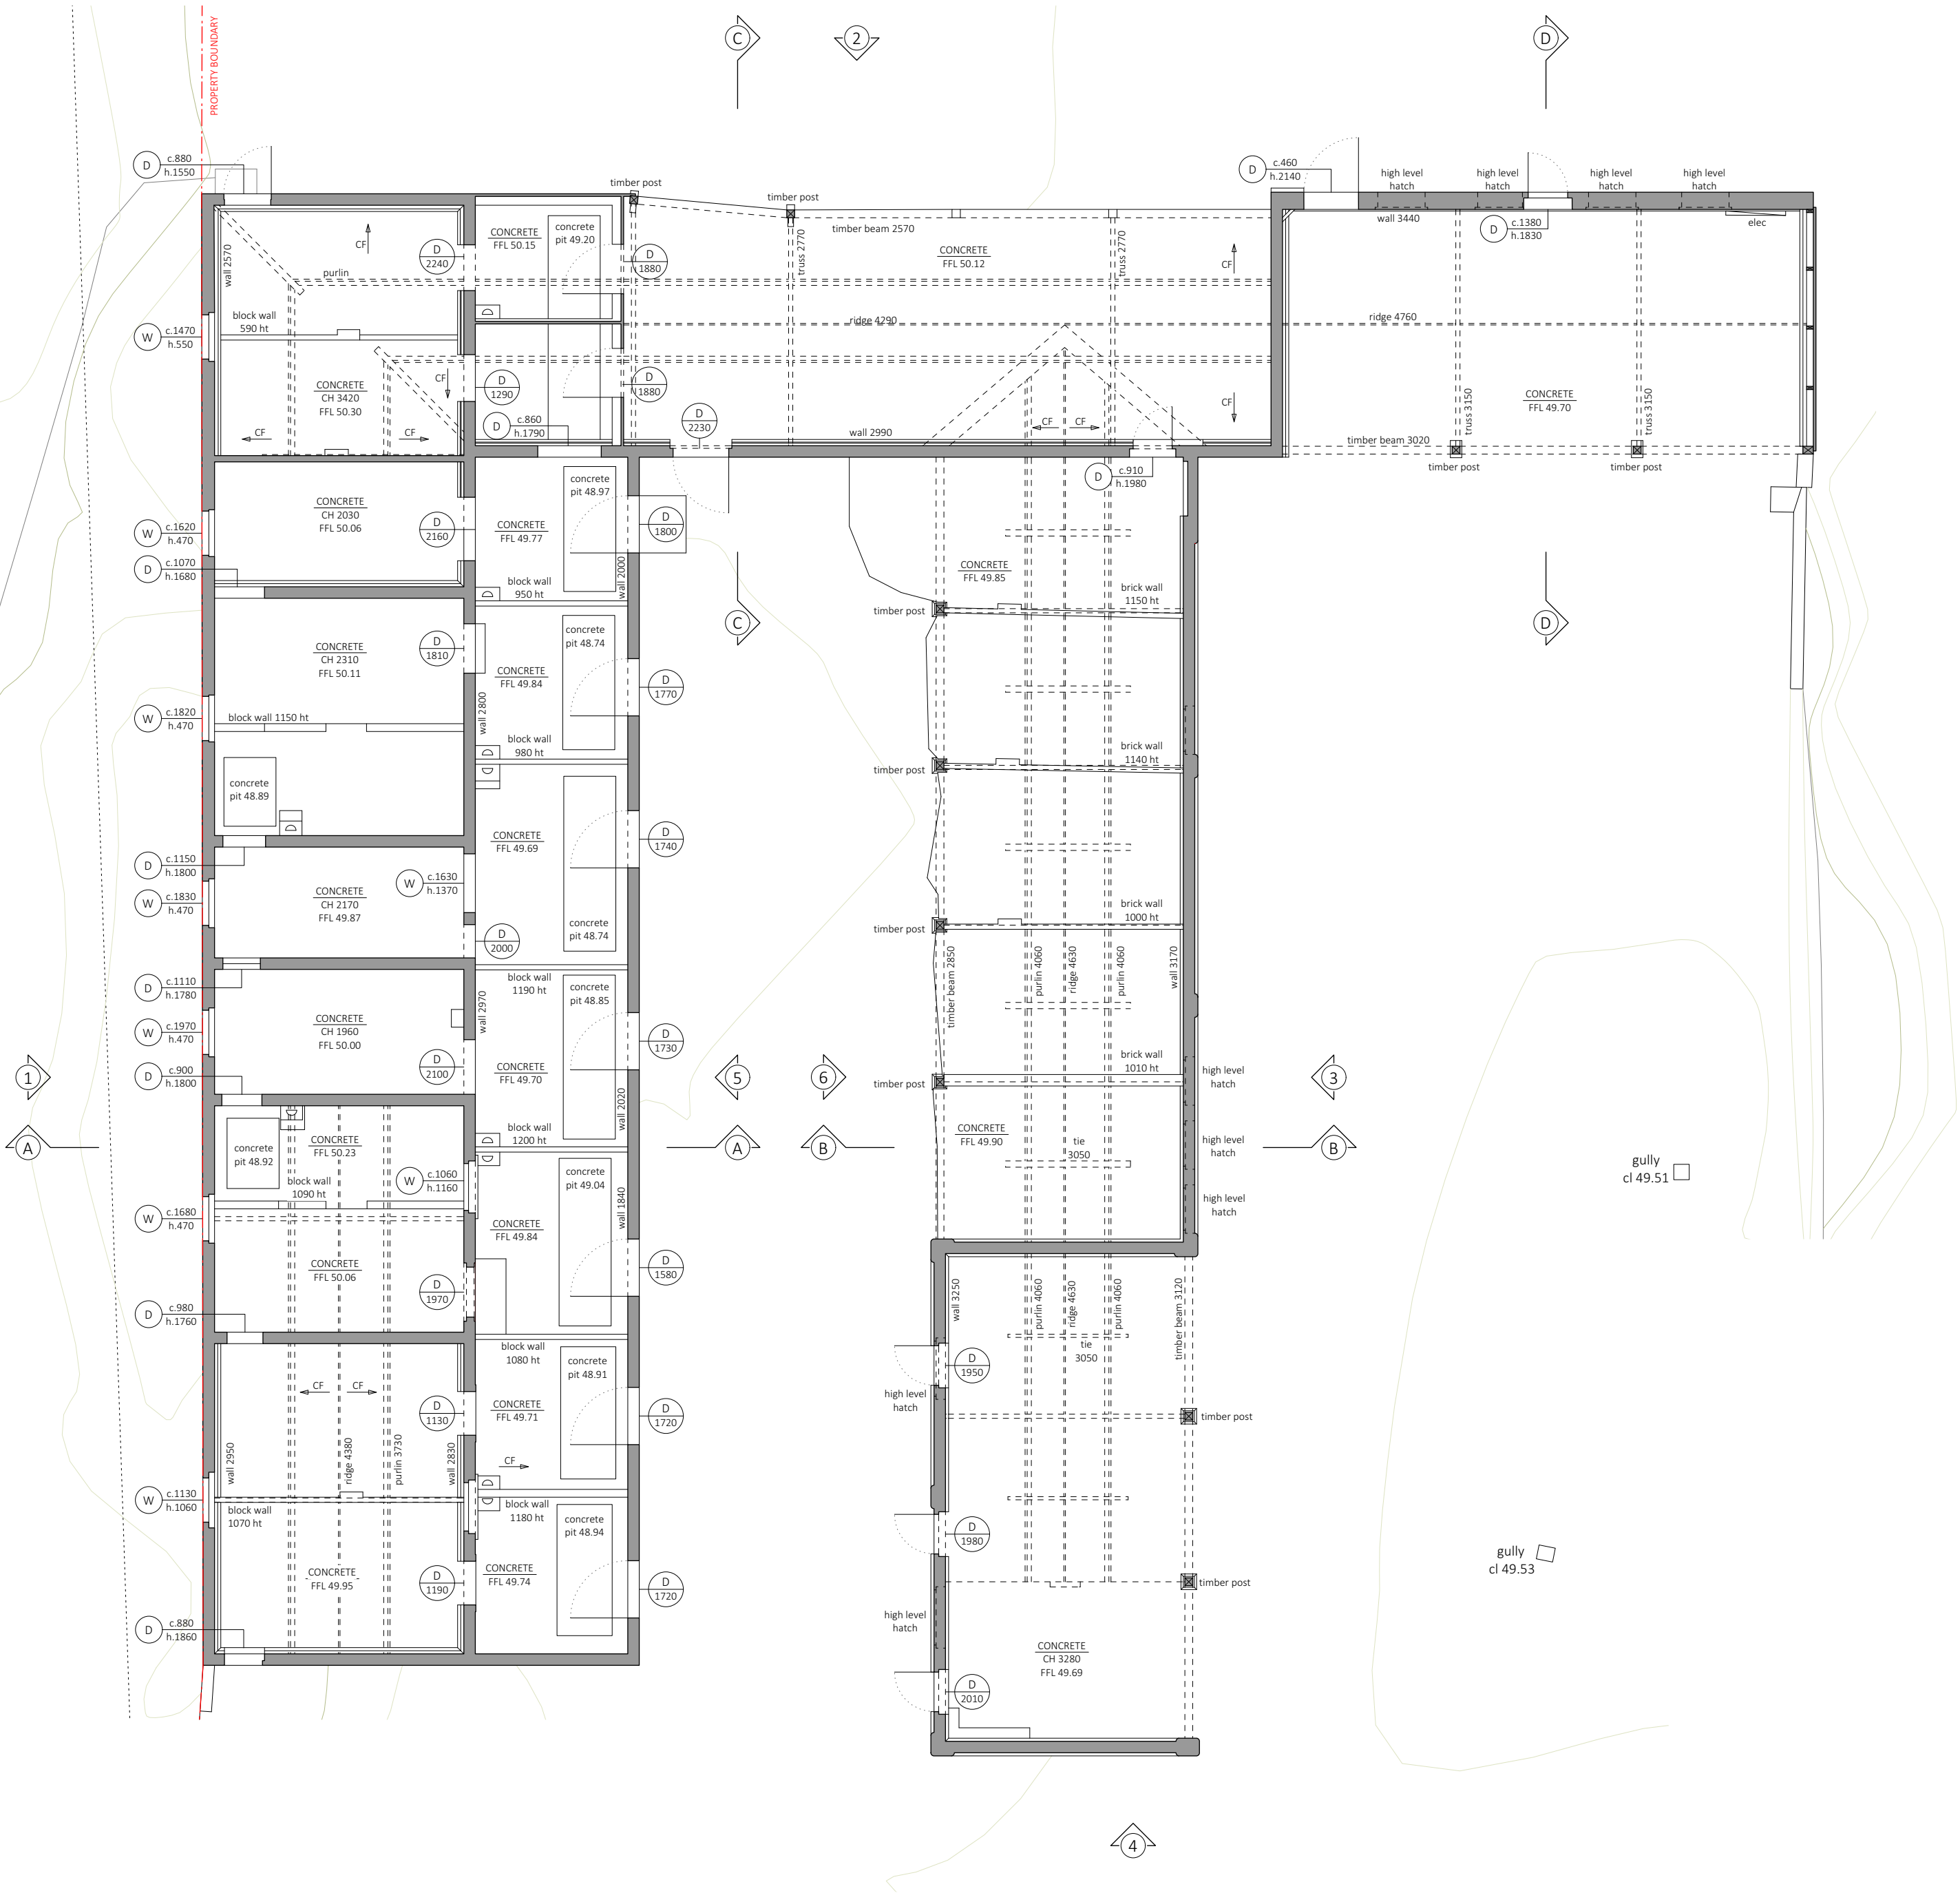


No.	Date	By.	Comments	
Revisions				
Status				
PLANNING				
Project				
Kirby Manor Farm				
Crawshaw Architects LLP				
27 Almeida Street London N1 1TD tel: +44 (0)7939 215 114				
Title				
SITE PLAN AS EXISTING				
Drawing Number				
164 SVY 01				
Drawn	Checked	Scale	Date	Revision
PD	AC	1:200 @ A2	30.05.24	-

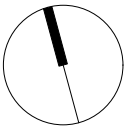




FLOOR PLANS AS EXISTING
1:100 @ A2

KEY PLAN

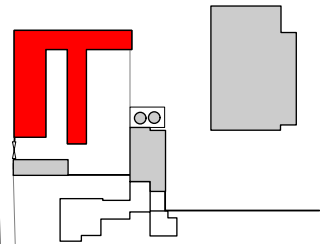

0 1 2 3 4 5 Metres


	</				

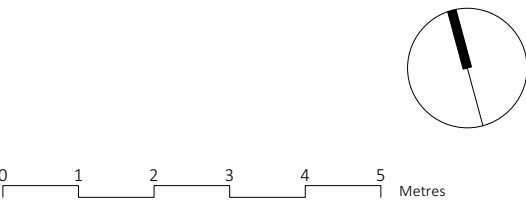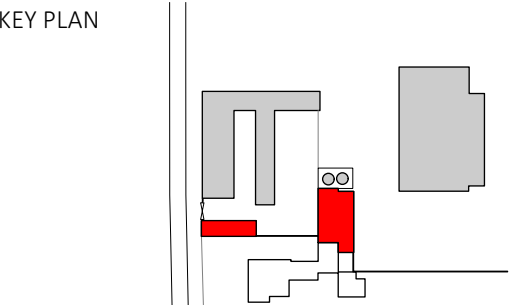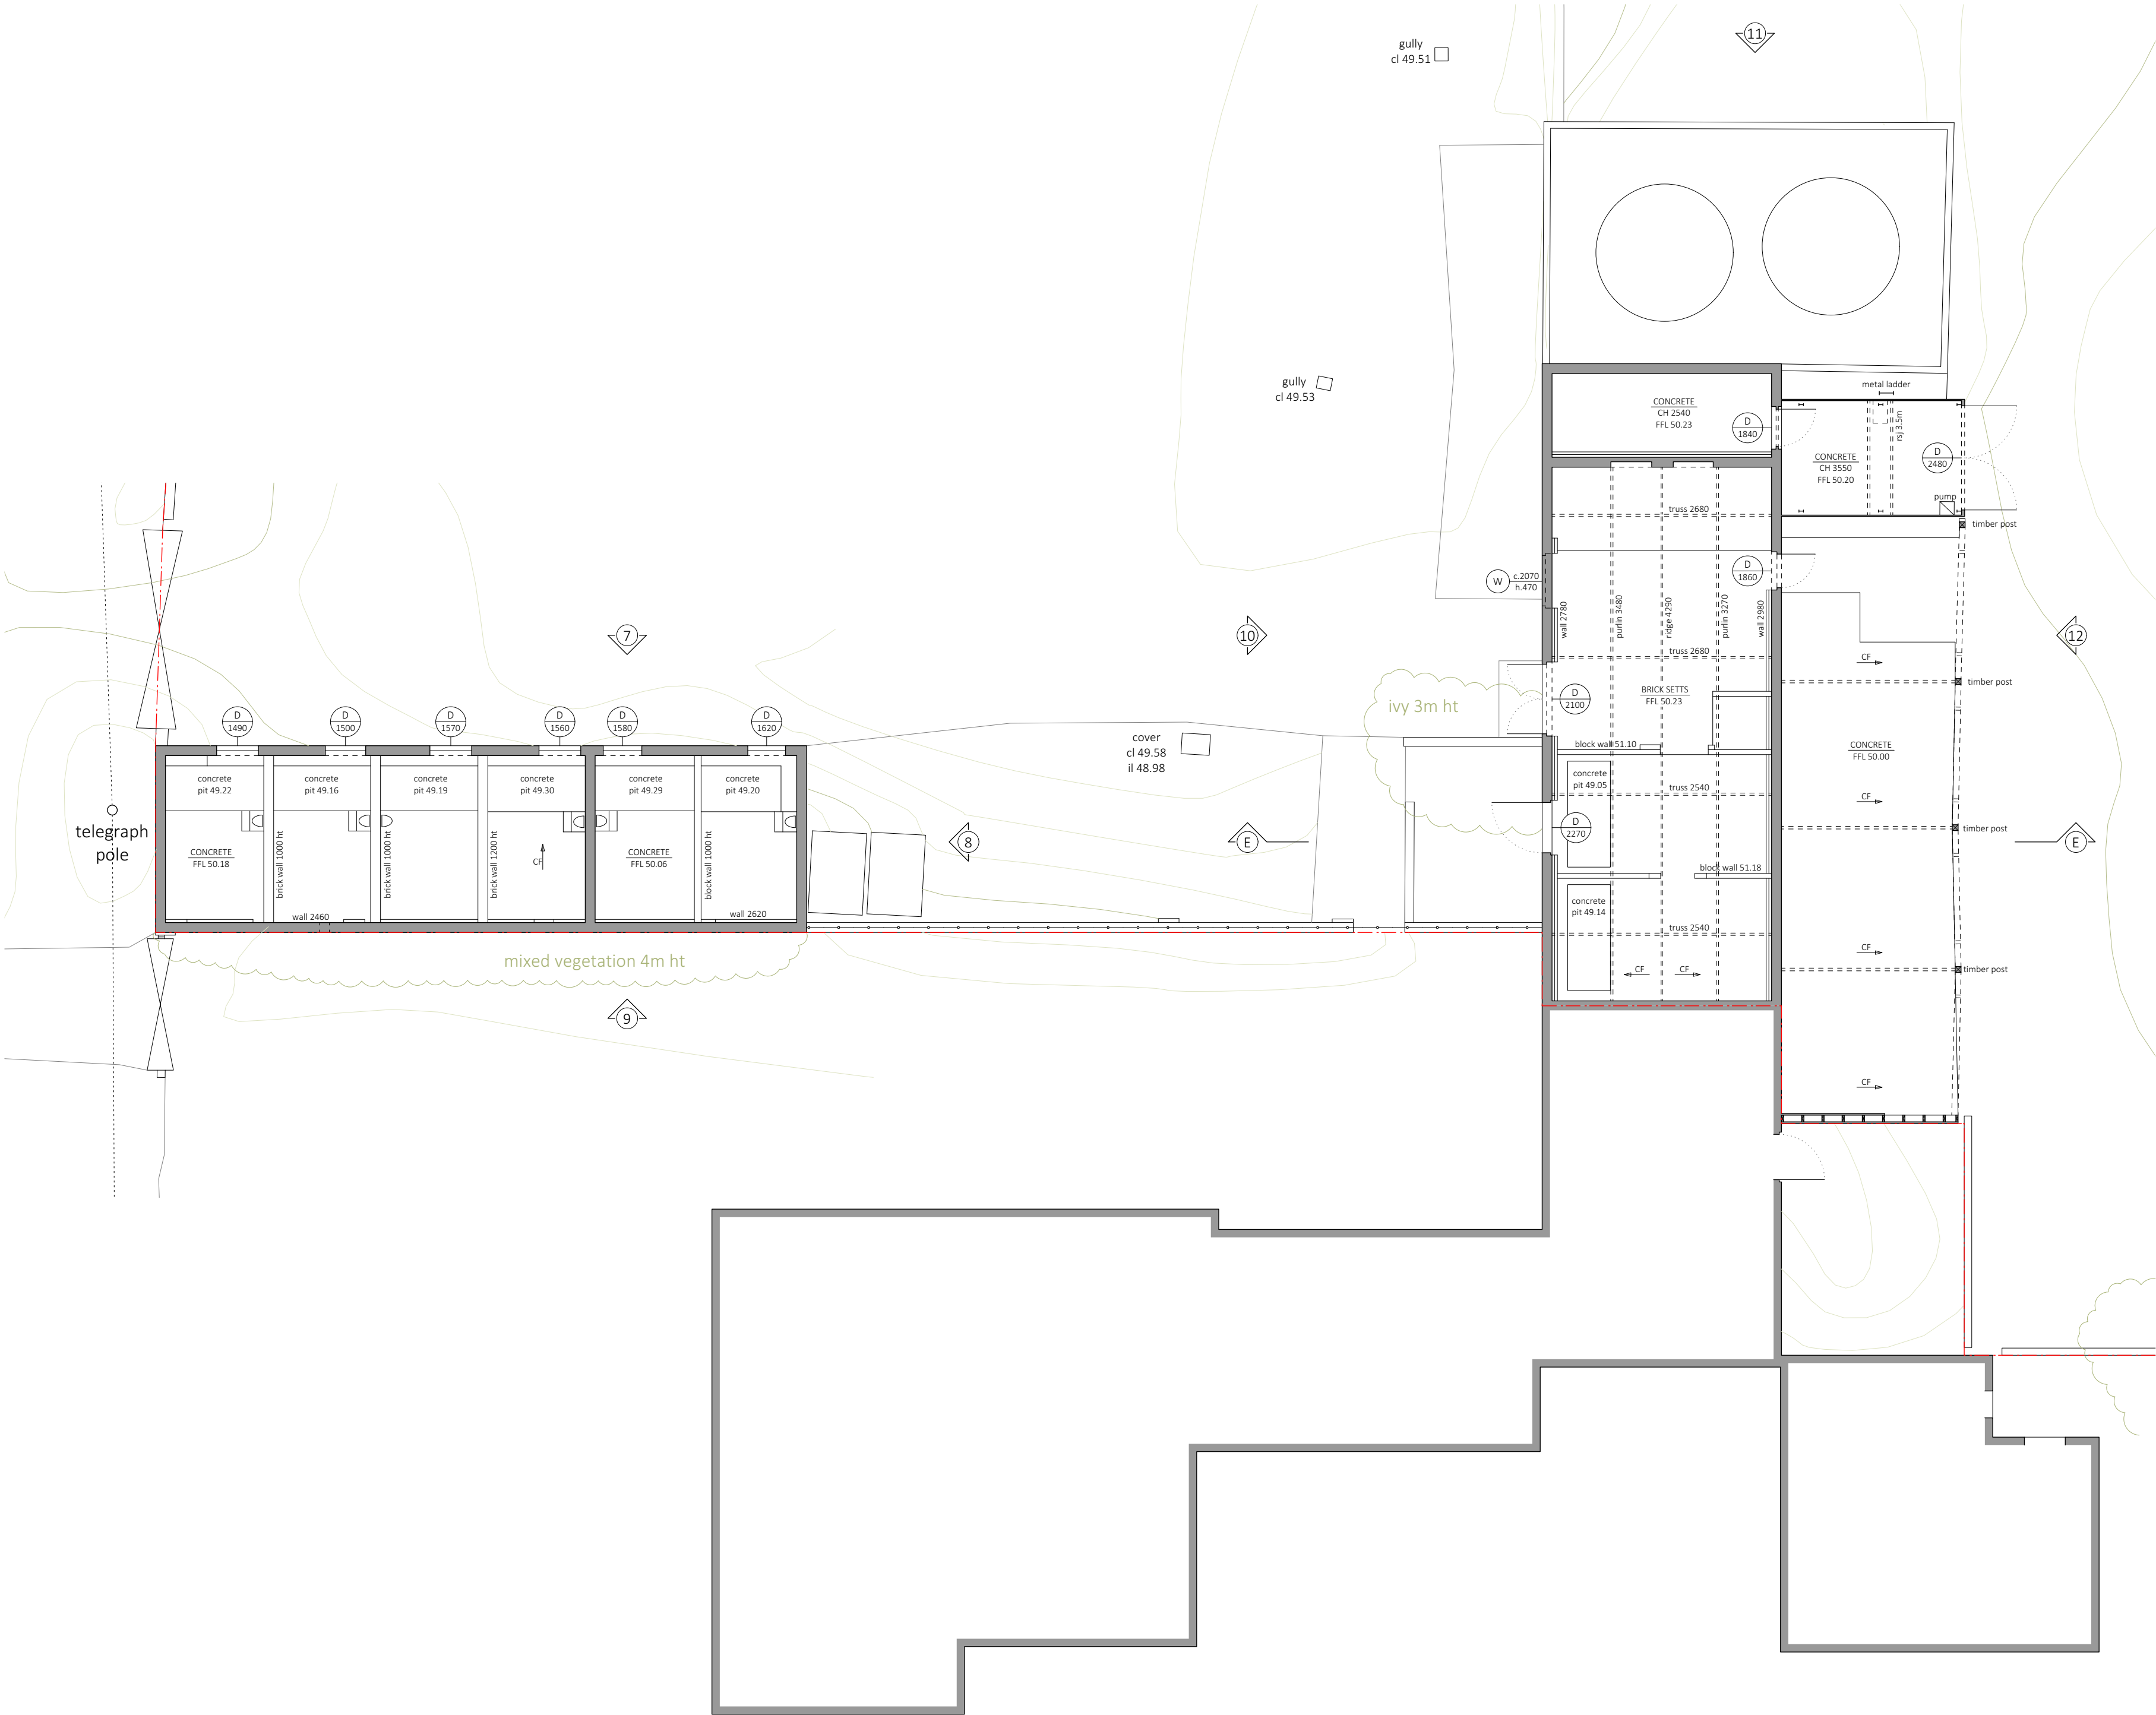



No.	Date	By	Comments

Revisions				
Status				
PLANNING				
Project				
Kirby Manor Farm				
Crawshaw Architects LLP				
27 Almeida Street London N1 1TD tel: +44 (0)7939 215 114				
Title				
FLOOR PLANS AS EXISTING				
Drawing Number				
164 SVY 05.02				
Drawn	Checked	Scale	Date	Revision
PD	AC	1:100 @ A2	30.05.24	-


FLOOR PLANS AS EXISTING
1:100 @ A2

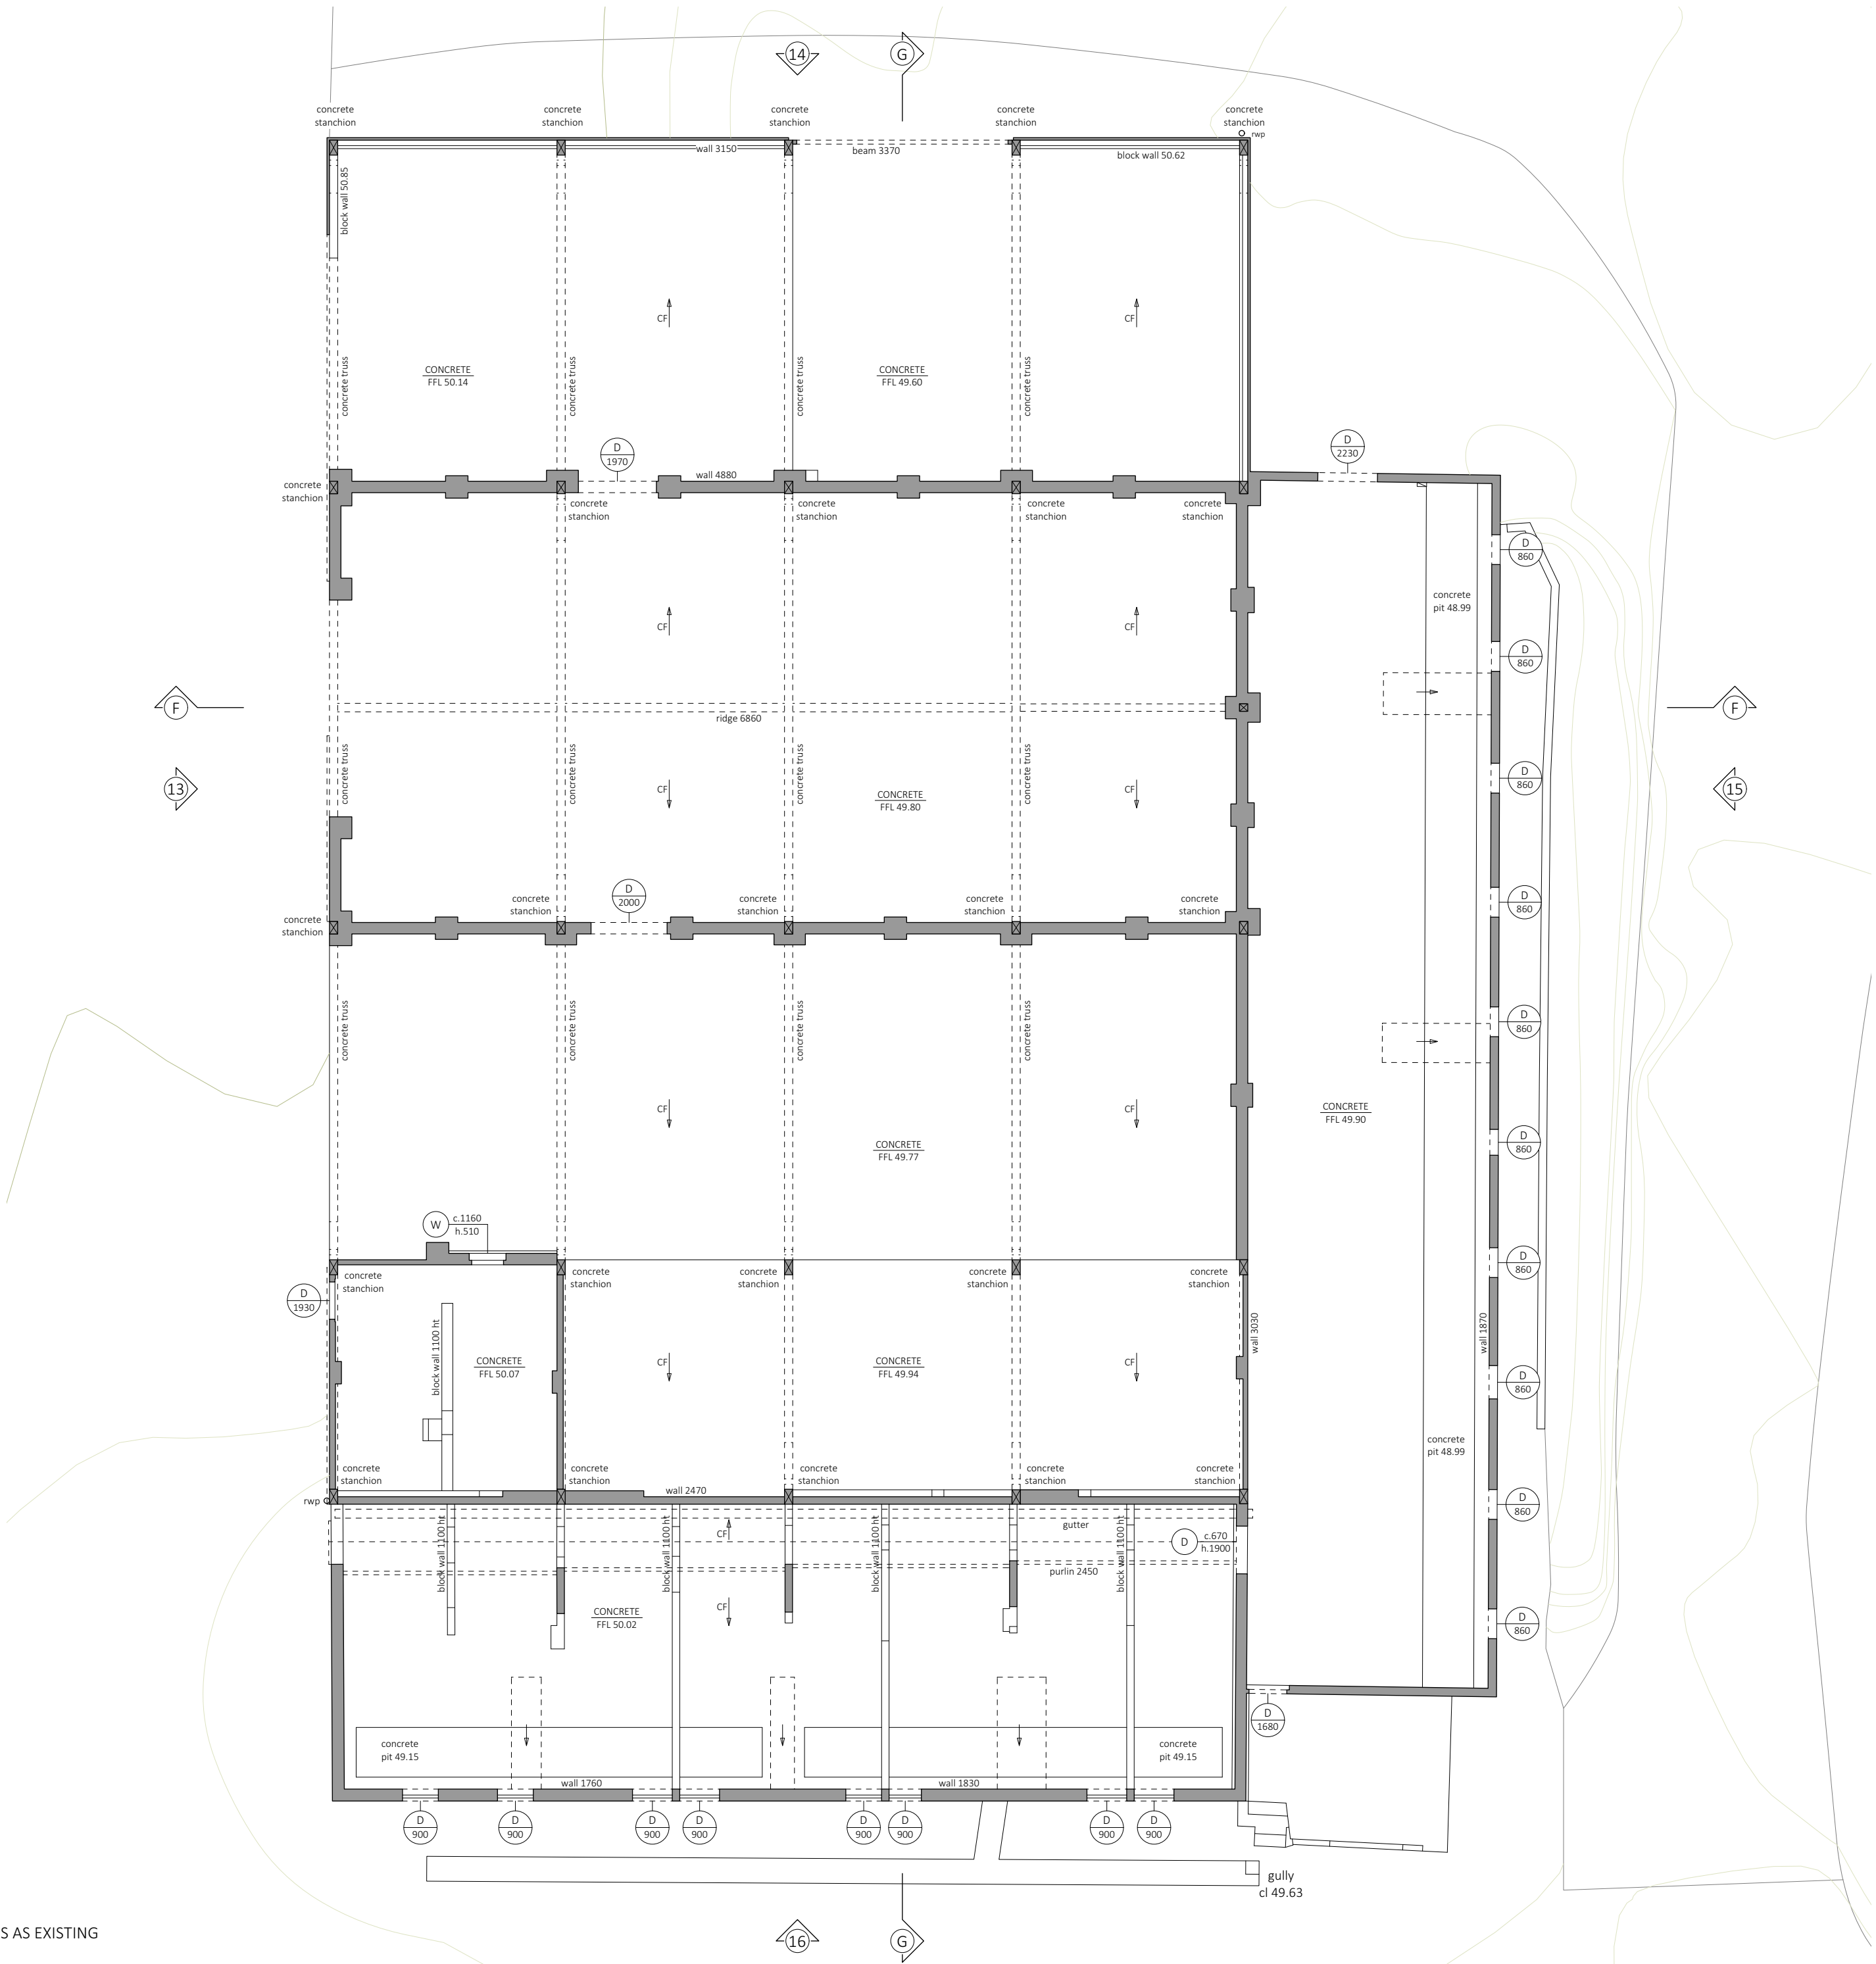



KEY PLAN

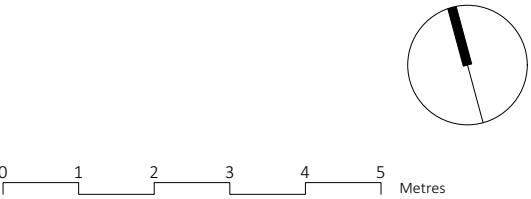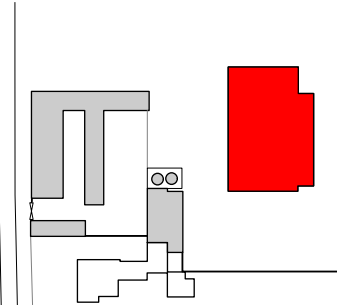

No.	Date	By.	Comments	
Revisions				
Status				
PLANNING				
Project				
Kirby Manor Farm				
Crawshaw Architects LLP				
27 Almeida Street London N11TD tel: +44 (0)7939 215 114				
Title				
FLOOR PLANS AS EXISTING				
Drawing Number				
164 SVY 05.03				
Drawn	Checked	Scale	Date	Revision
PD	AC	1:100 @ A2	30.05.24	-

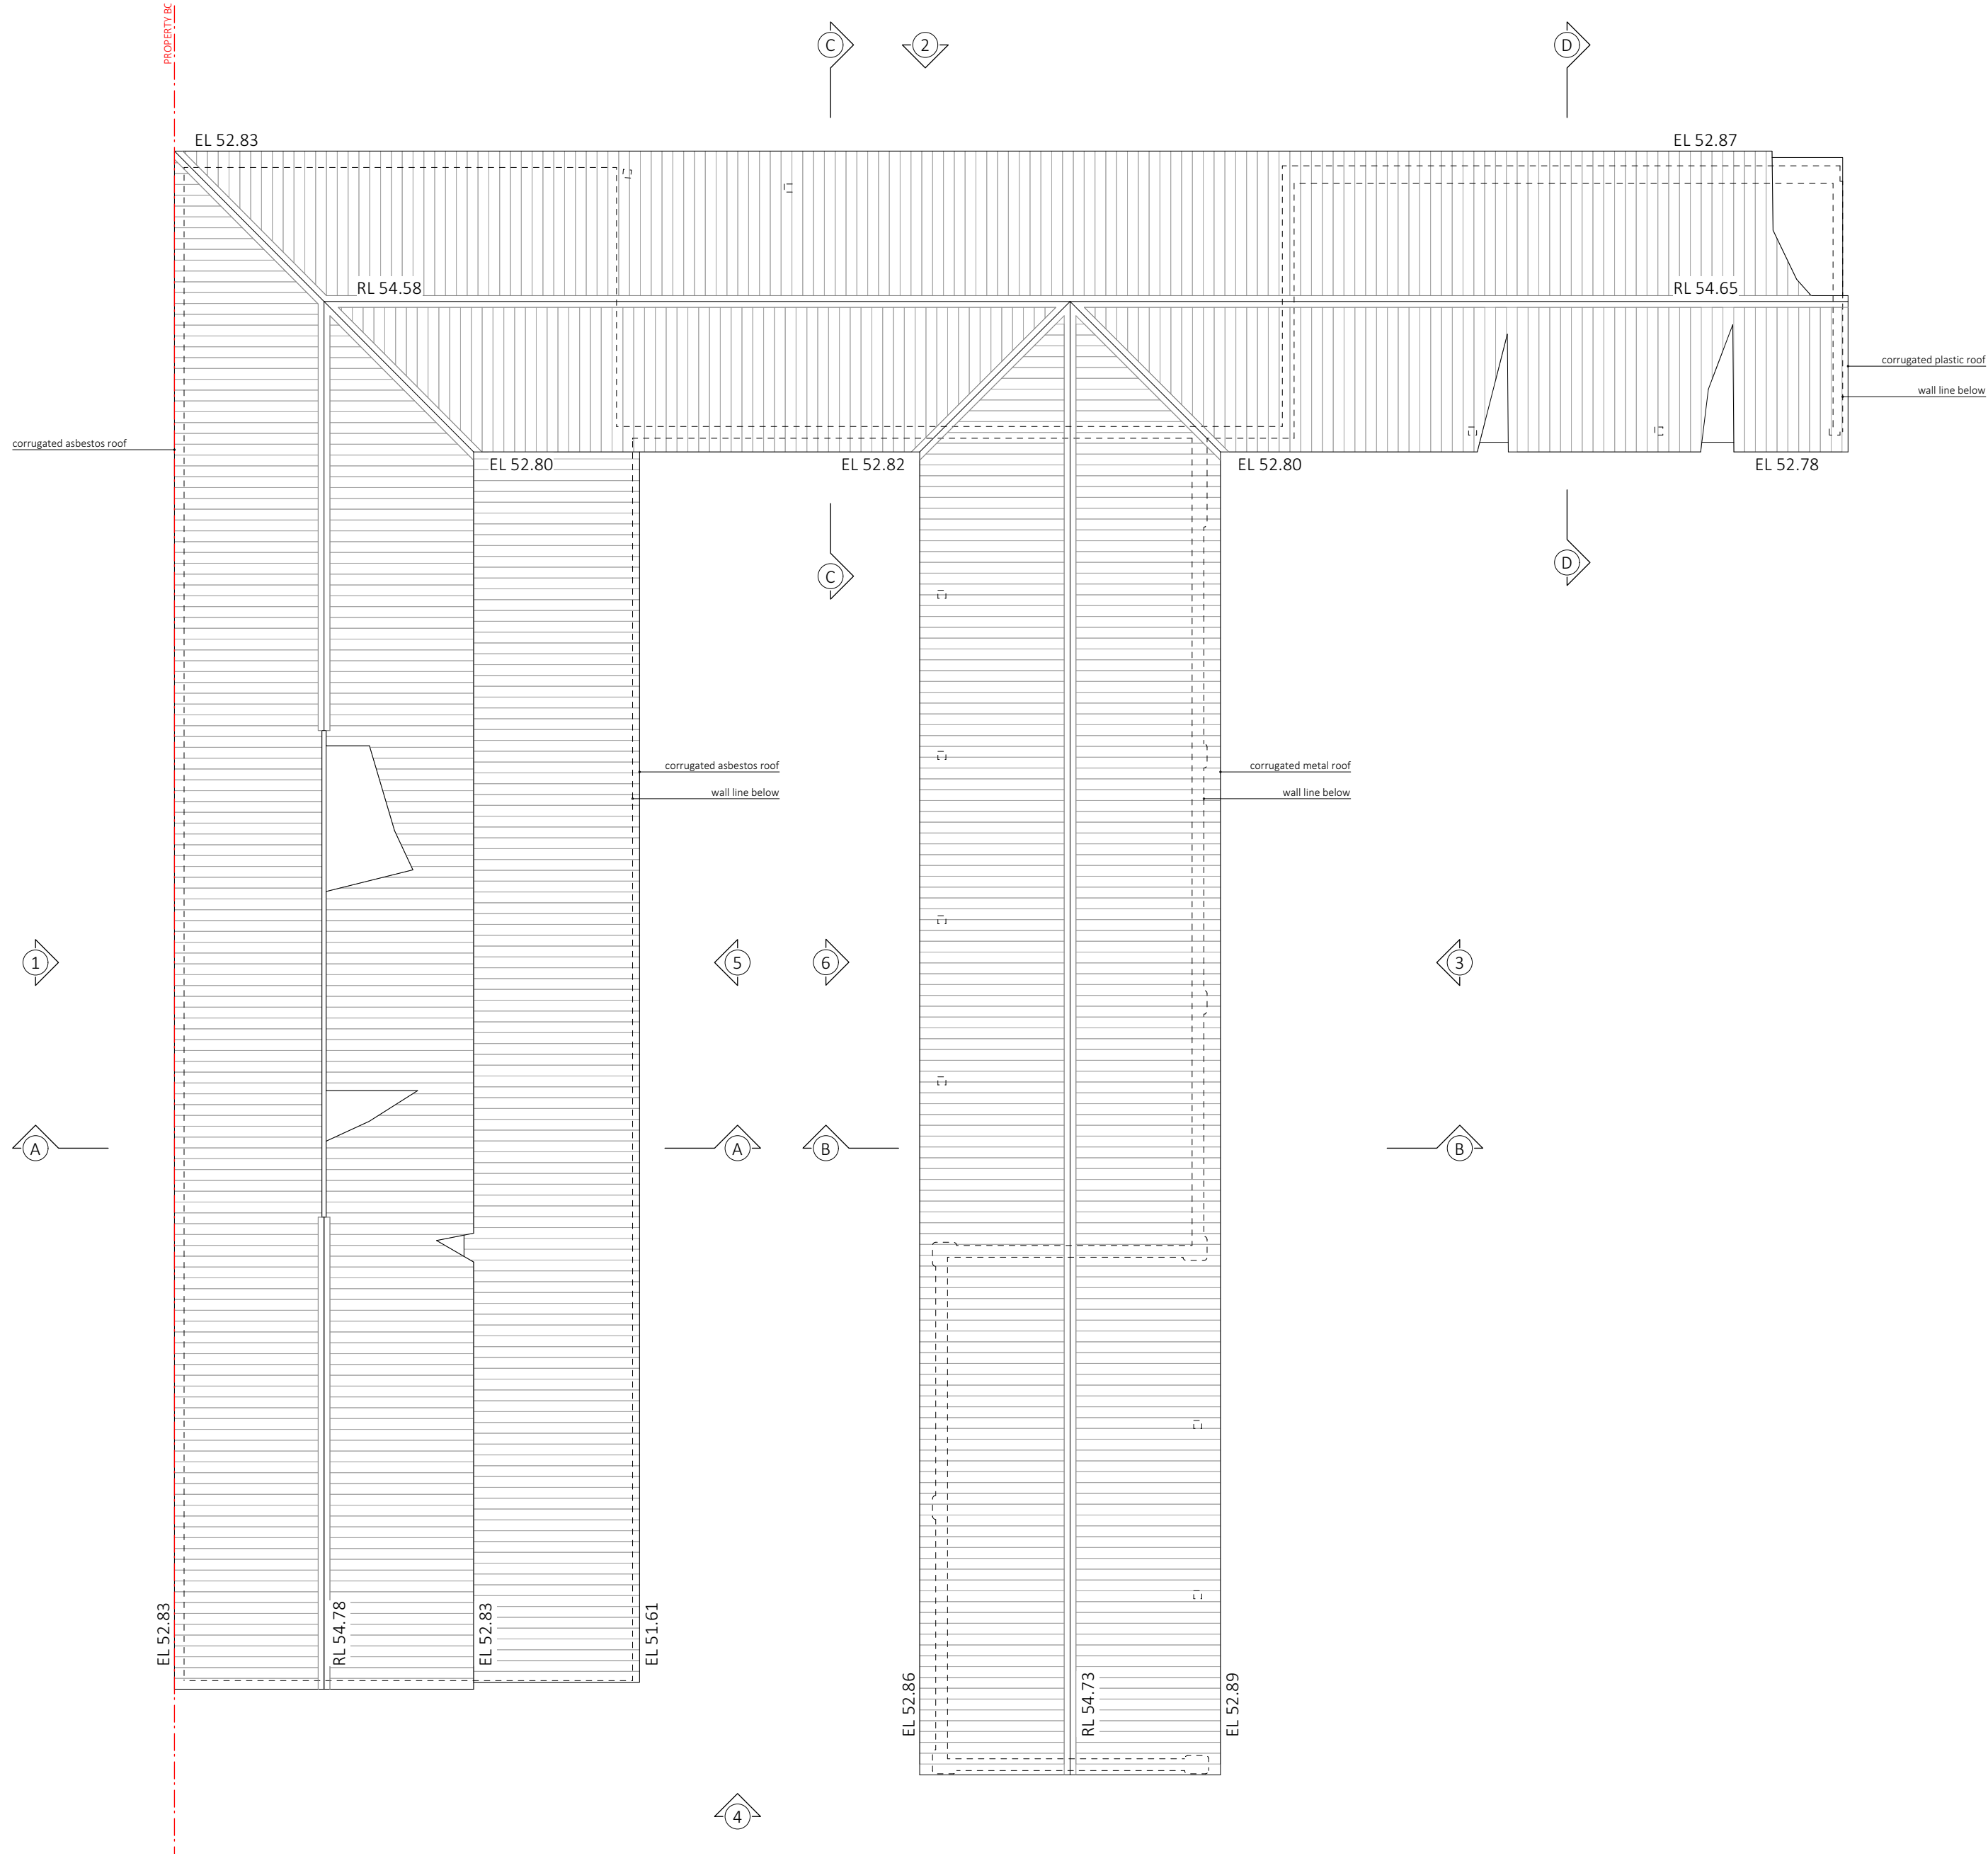


KEY PLAN

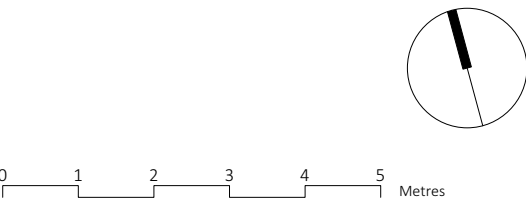
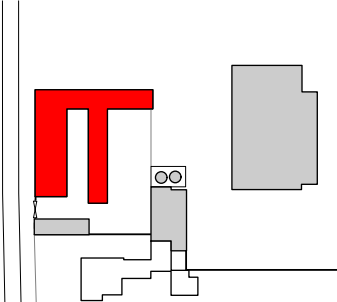


No.	Date	By.	Comments	
Revisions				
Status				
PLANNING				
Project				
Kirby Manor Farm				
Crawshaw Architects LLP				
27 Almeida Street London N11 1TD tel: +44 (0)7939 215 114				
Title				
ROOF PLANS AS EXISTING				
Drawing Number				
164 SVY 06.01				
Drawn	Checked	Scale	Date	Revision
PD	AC	1:100 @ A2	30.05.24	-

ROOF PLANS AS EXISTING
1:100 @ A2

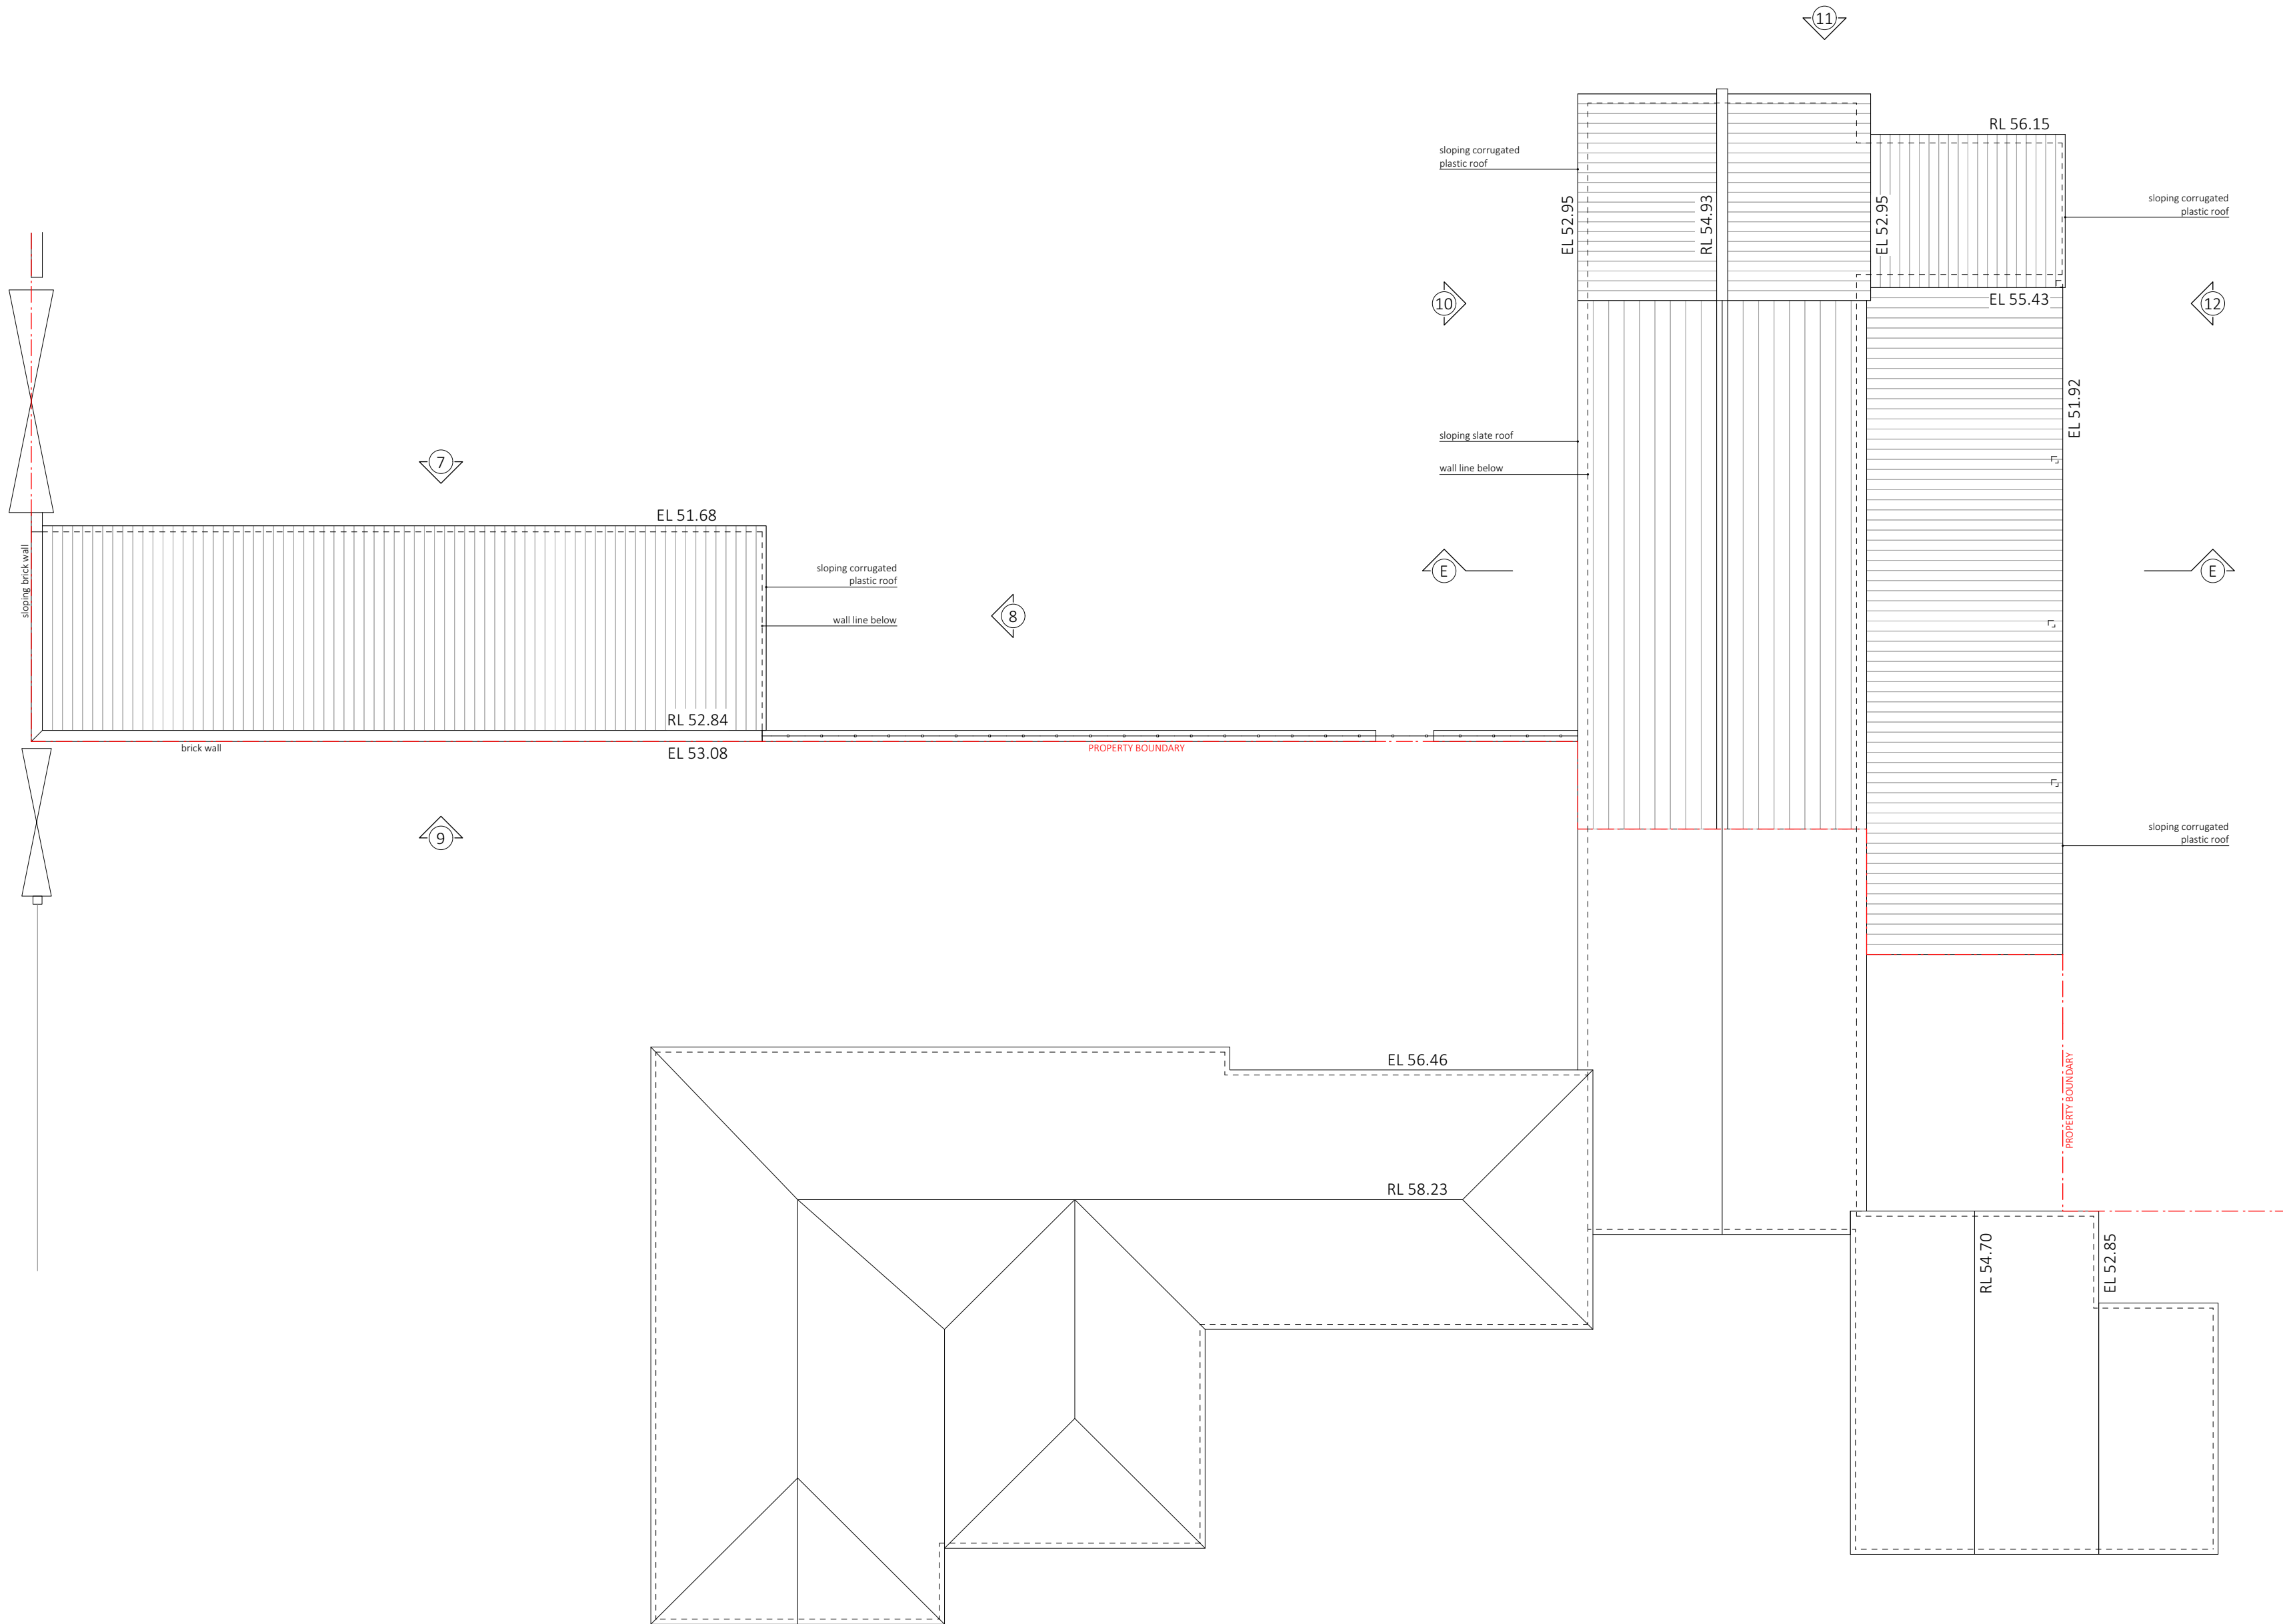

KEY PLAN

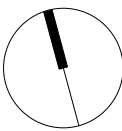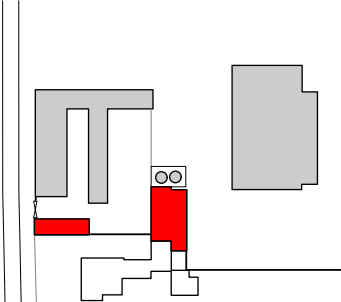

0 1 2 3 4 5 Metres

No.	Date	By.	Comments
-----	------	-----	----------

Revisions

Status

PLANNING

Project

Kirby Manor Farm

Crawshaw Architects LLP

27 Almeida Street
London N1 1TD

tel: +44 (0)7939 215 114


Title

ROOF PLANS AS EXISTING



Drawing Number

164 SVY 06.02


Drawn	Checked	Scale	Date	Revision
PD	AC	1:100 @ A2	30.05.24	-

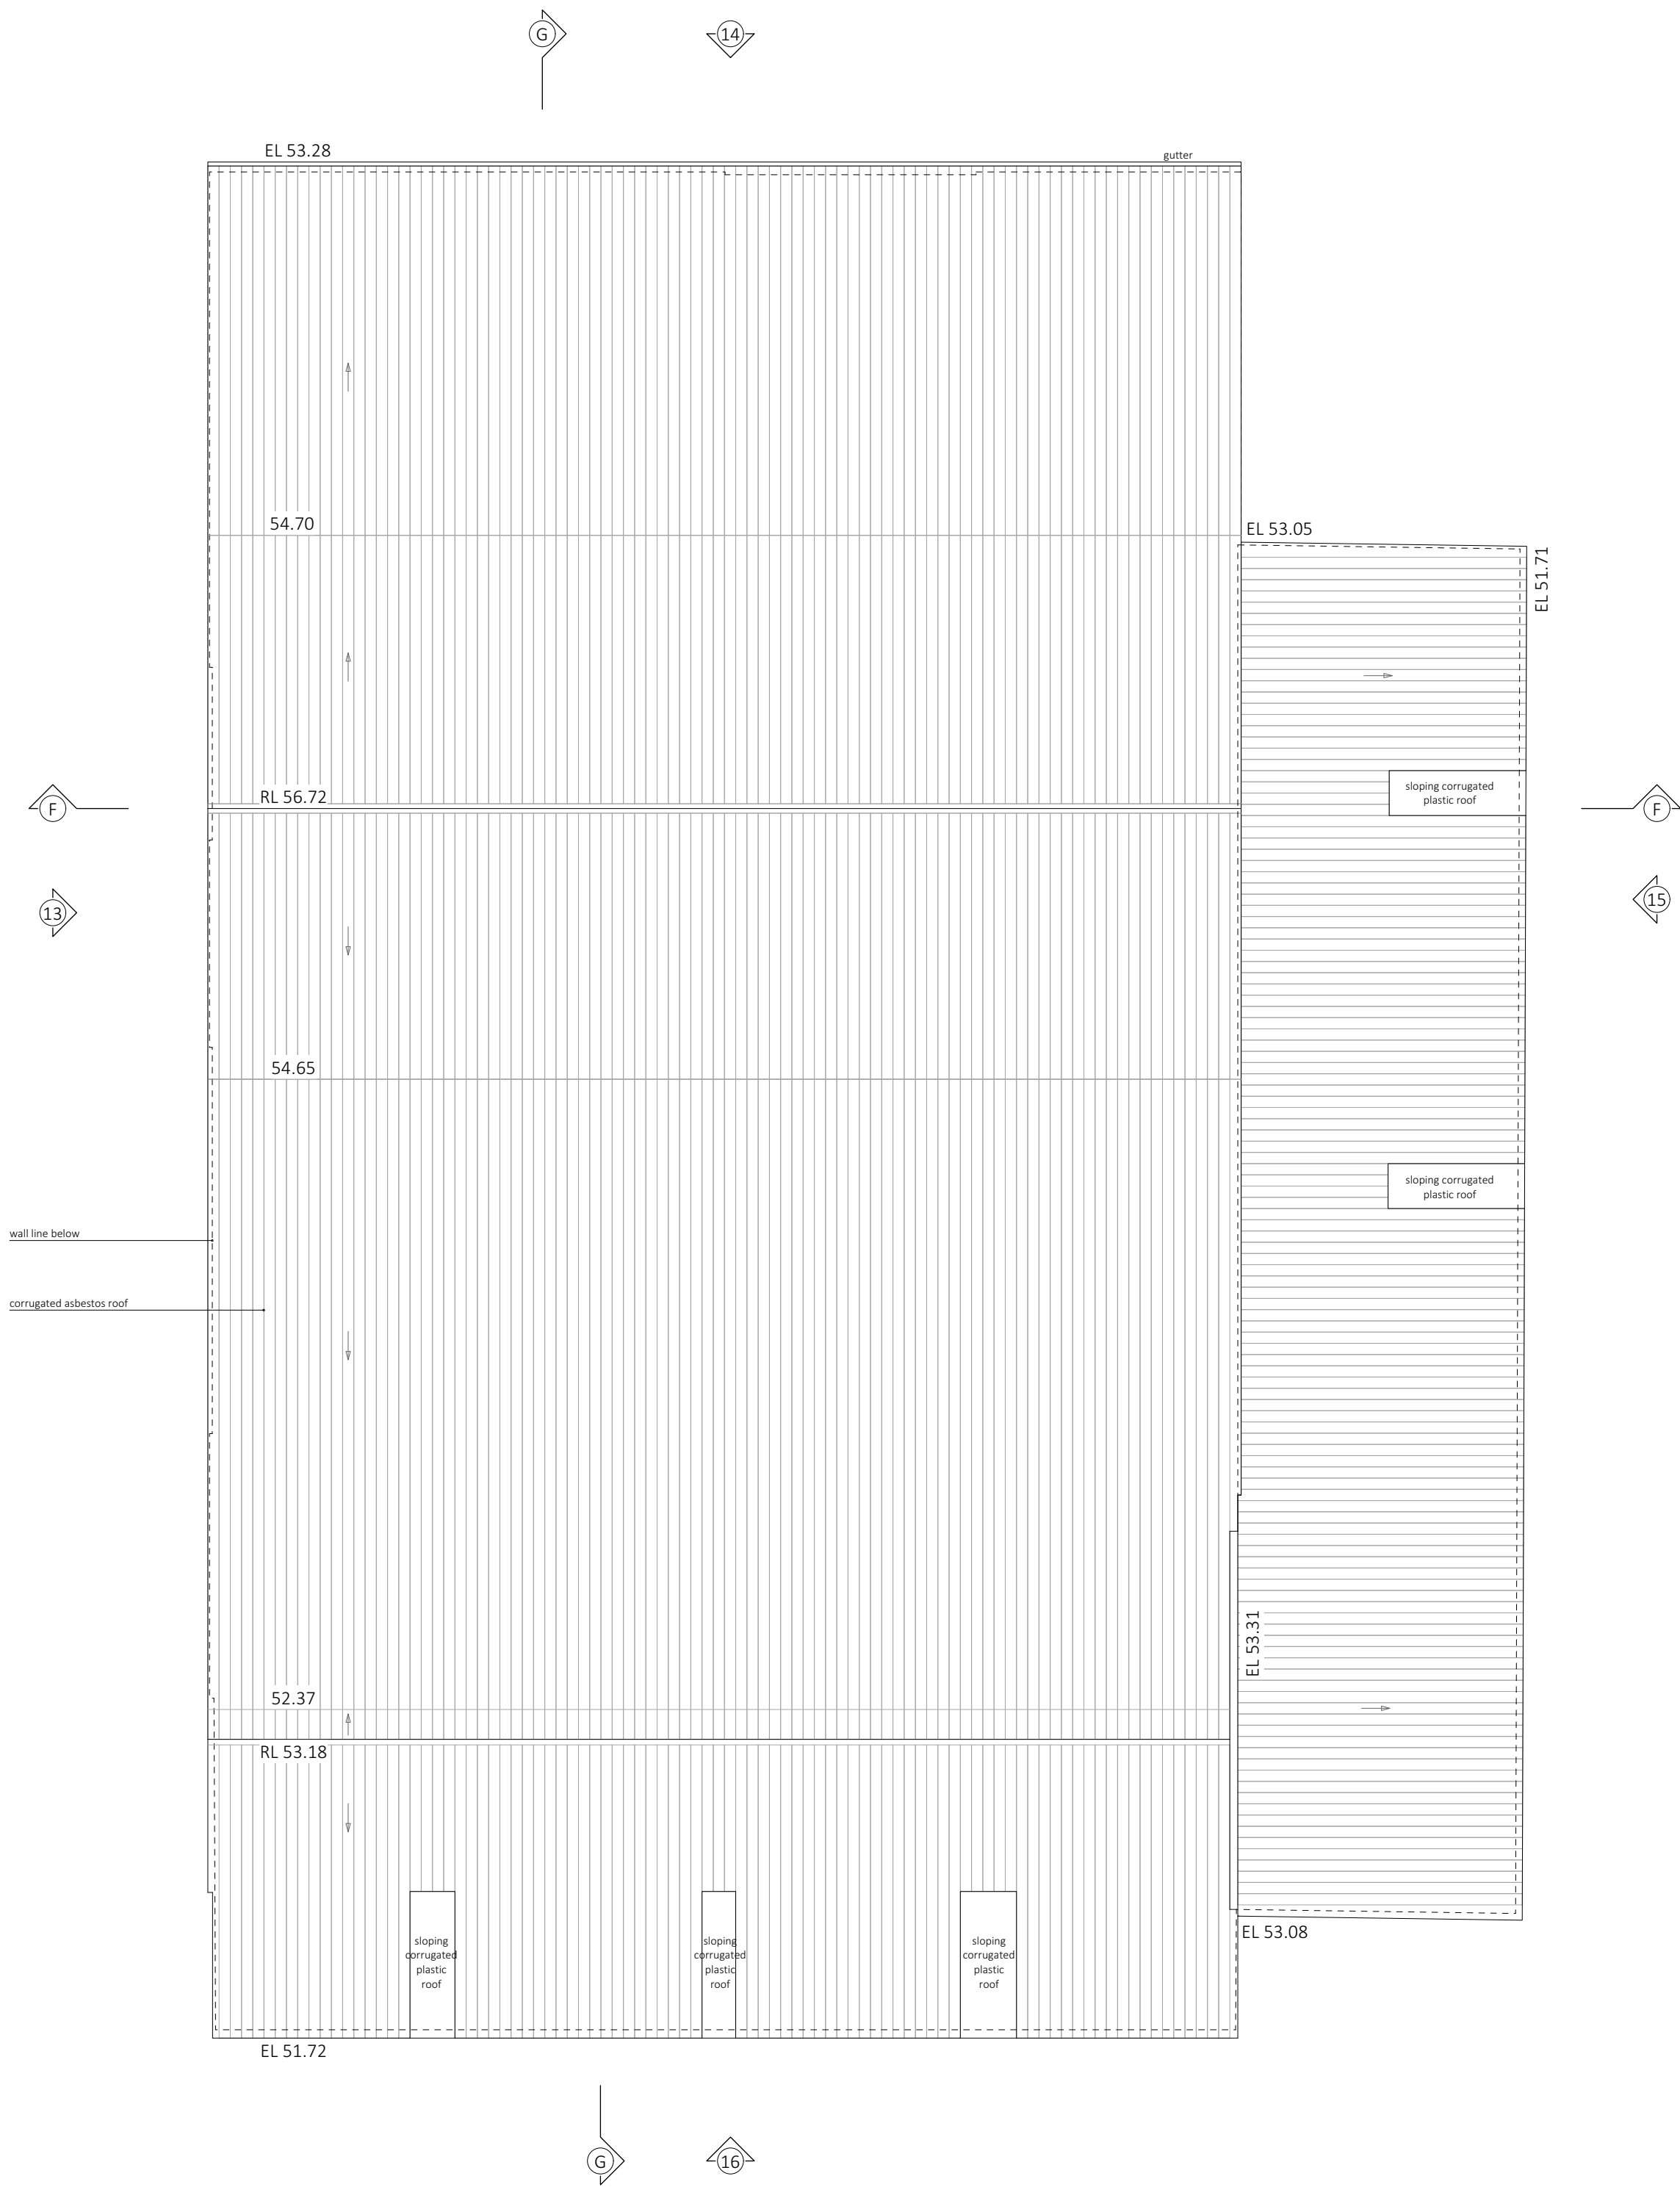


ROOF PLANS AS EXISTING
1:100 @ A2

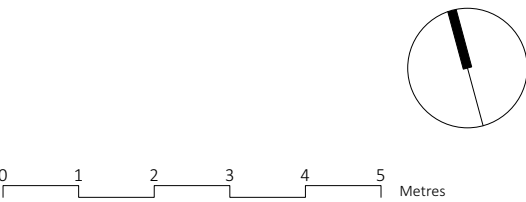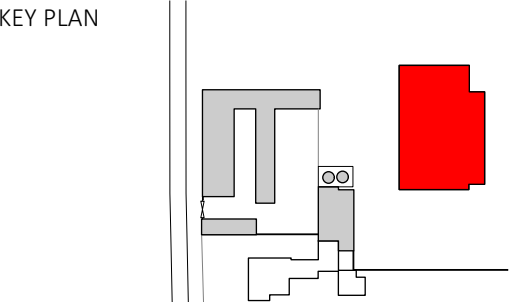



No.	Date	By.	Comments	
Revisions				
Status				
PLANNING				
Project				
Kirby Manor Farm				
Crawshaw Architects LLP				
27 Almeida Street London N1 1TD tel: +44 (0)7939 215 114				
Title				
ROOF PLANS AS EXISTING				
Drawing Number				
164 SVY 06.03				
Drawn	Checked	Scale	Date	Revision
PD	AC	1:100 @ A2	30.05.24	-

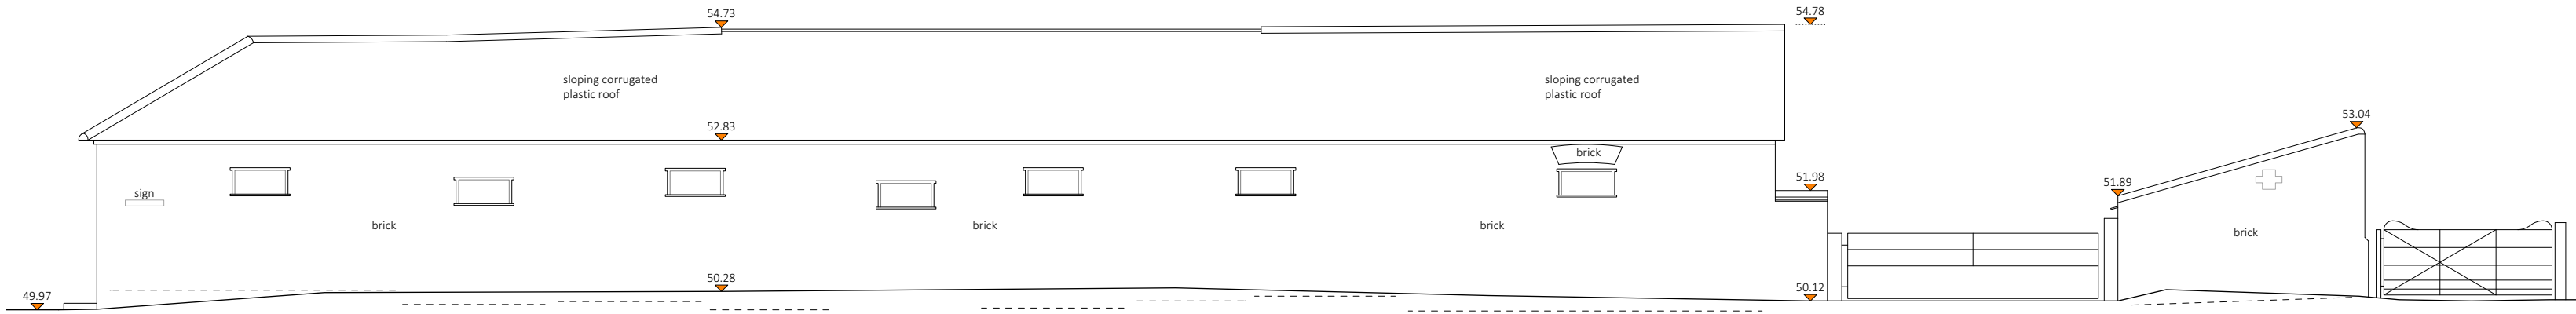


ELEVATION 1 AS EXISTING | 1:100 @ A2

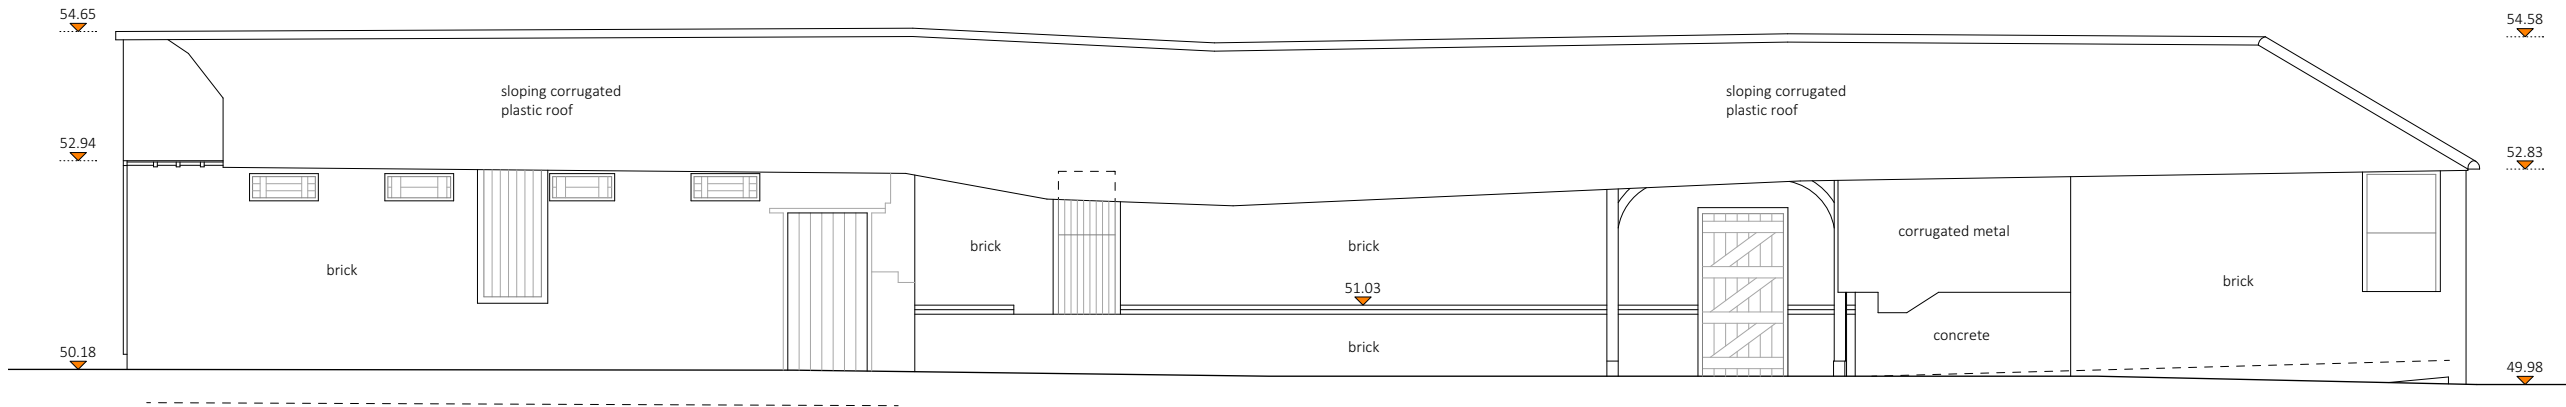

ELEVATION 2 AS EXISTING | 1:100 @ A2

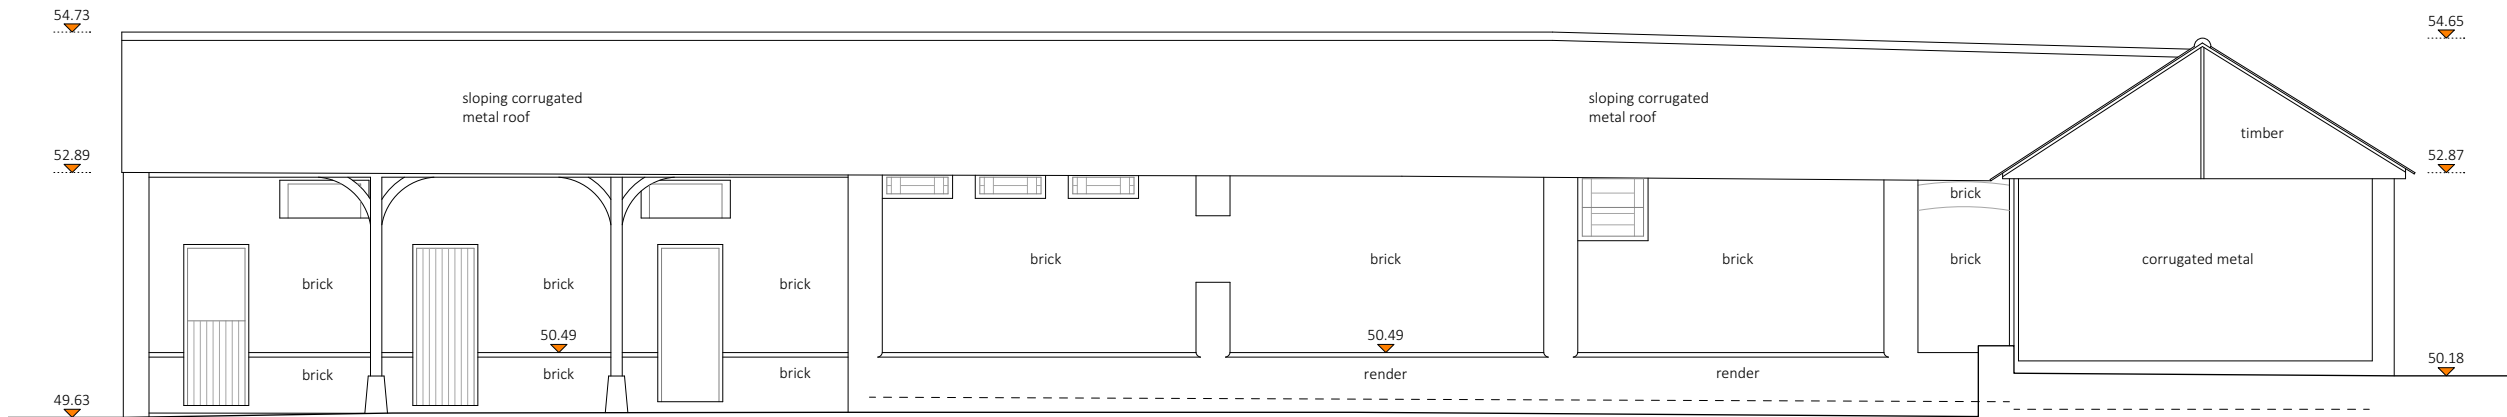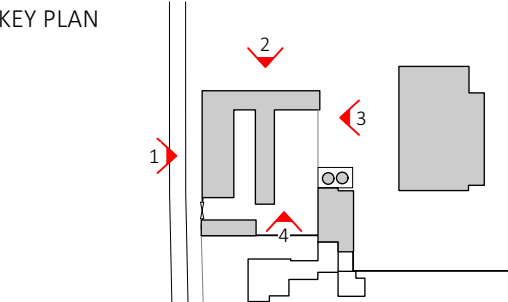


ELEVATION 3 AS EXISTING | 1:100 @ A2

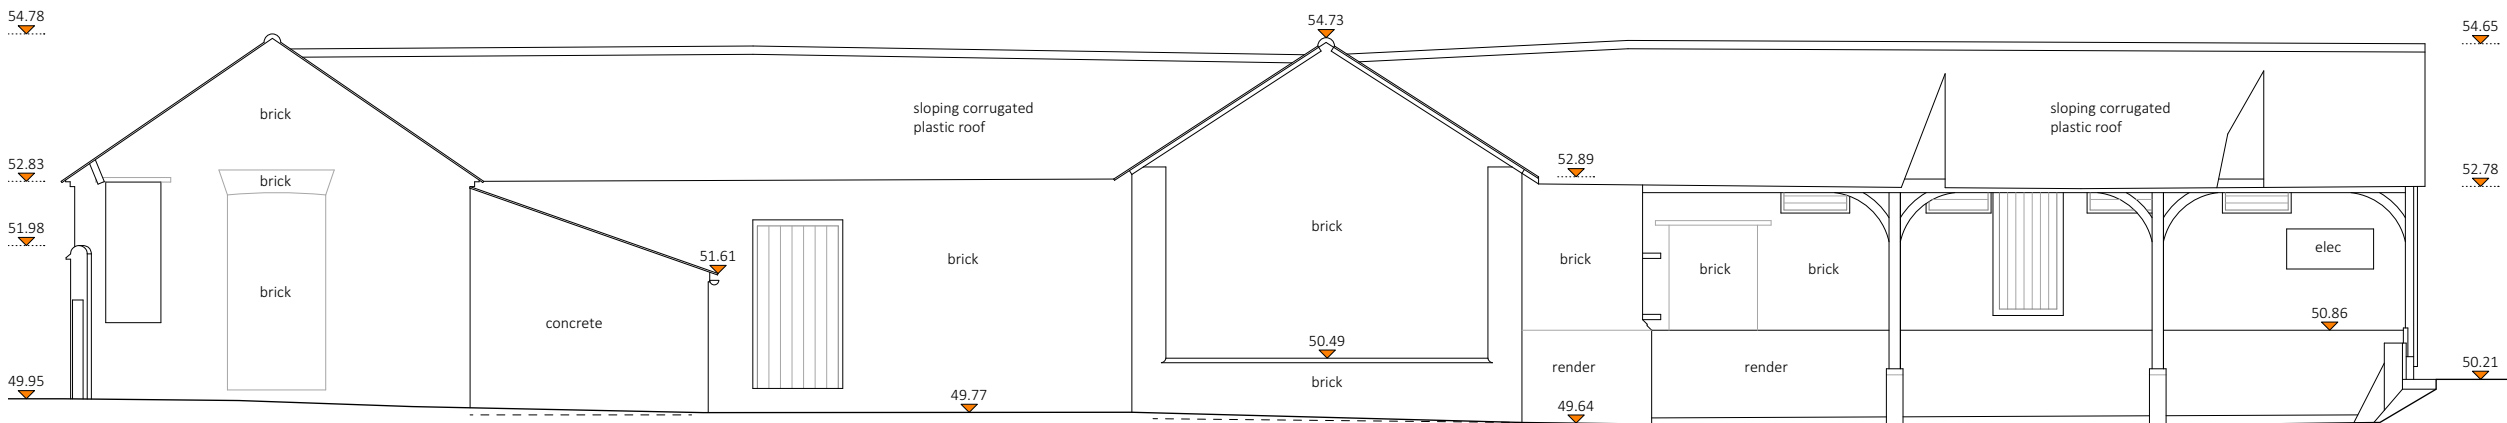


ELEVATION 4 AS EXISTING | 1:100 @ A2


012345					Metres
No.	Date	By.	Comments		
Revisions					
Status					
PLANNING					
Project					
Kirby Manor Farm					
Crawshaw Architects LLP					
27 Almeida Street London N1 1TD tel: +44 (0)7939 215 114					
Title					
ELEVATIONS AS EXISTING					
Drawing Number					
164 SVY 10.01					
Drawn	Checked	Scale		Date	Revision
PD	AC	1:100 @ A2		30.05.24	-

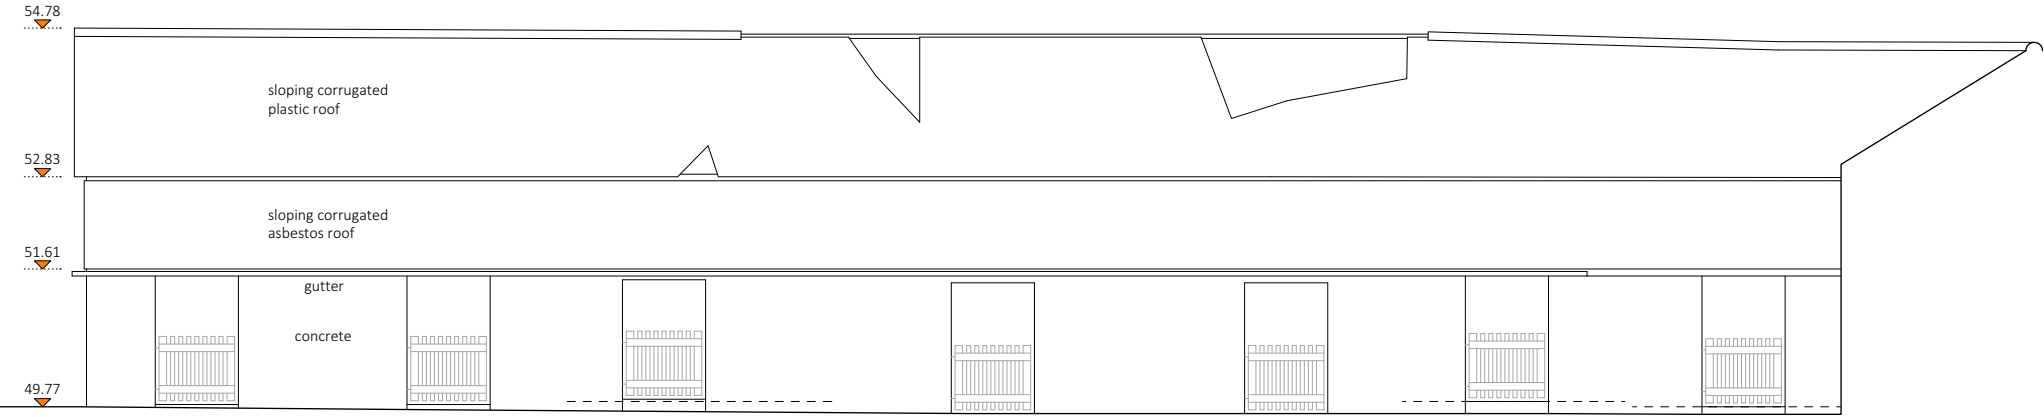


ELEVATION 5 AS EXISTING | 1:100 @ A2

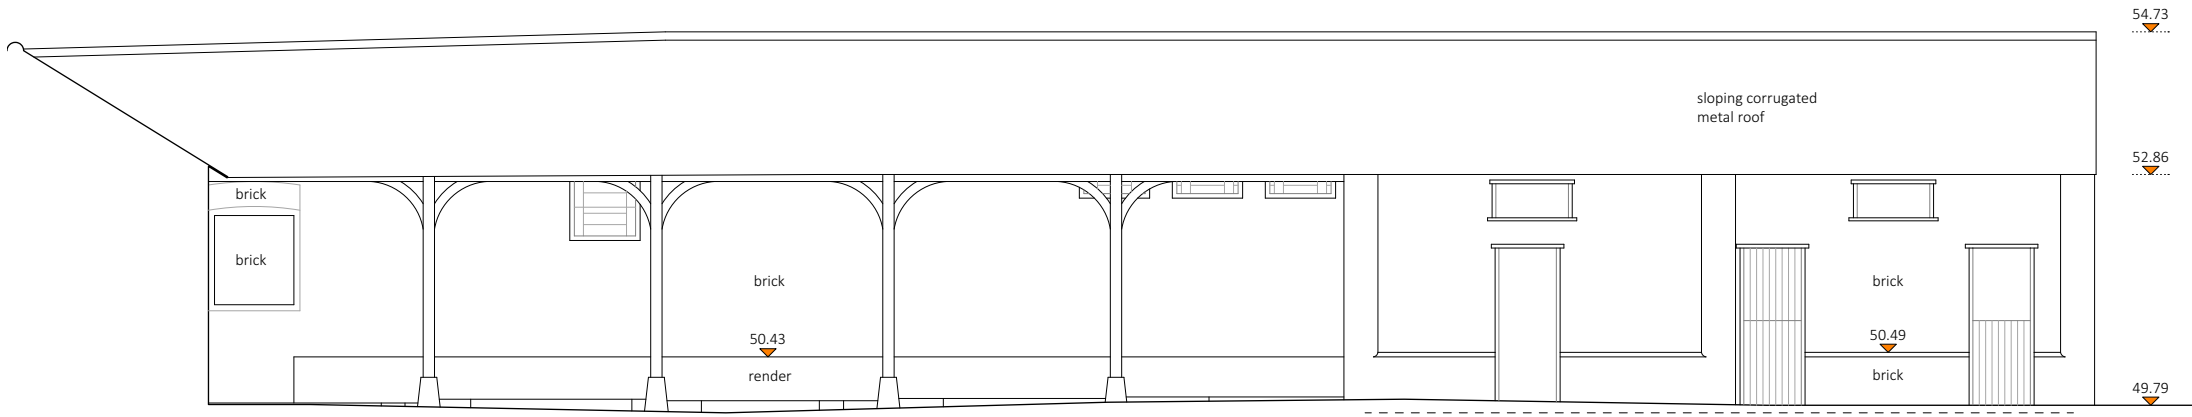


ELEVATION 6 AS EXISTING | 1:100 @ A2

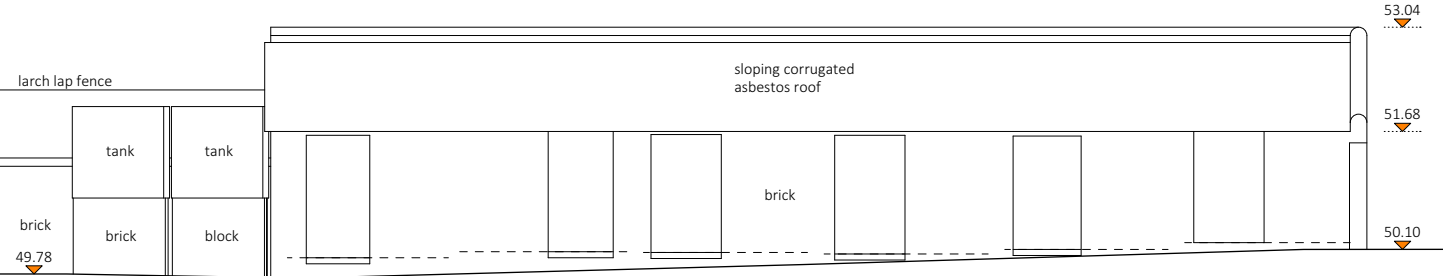



ELEVATION 7 AS EXISTING | 1:100 @ A2

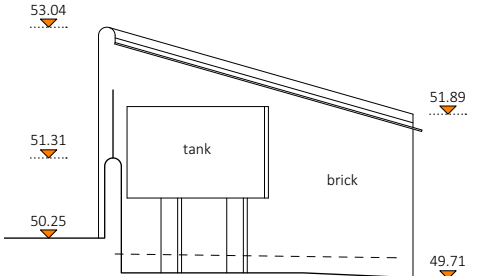


ELEVATION 8 AS EXISTING | 1:100 @ A2

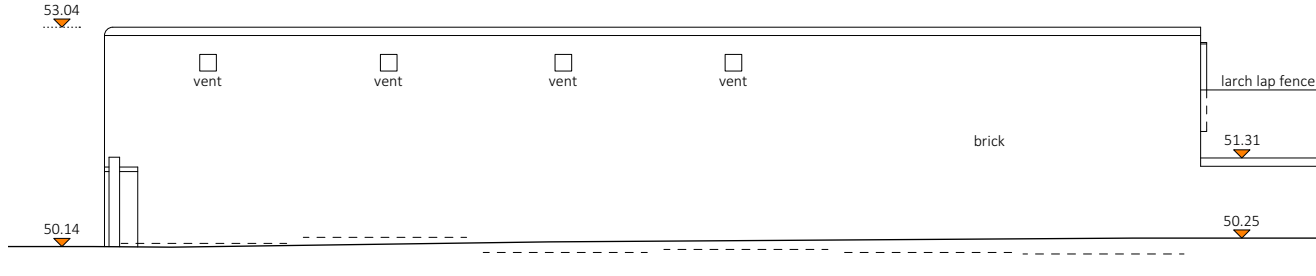


ELEVATION 9 AS EXISTING | 1:100 @ A2

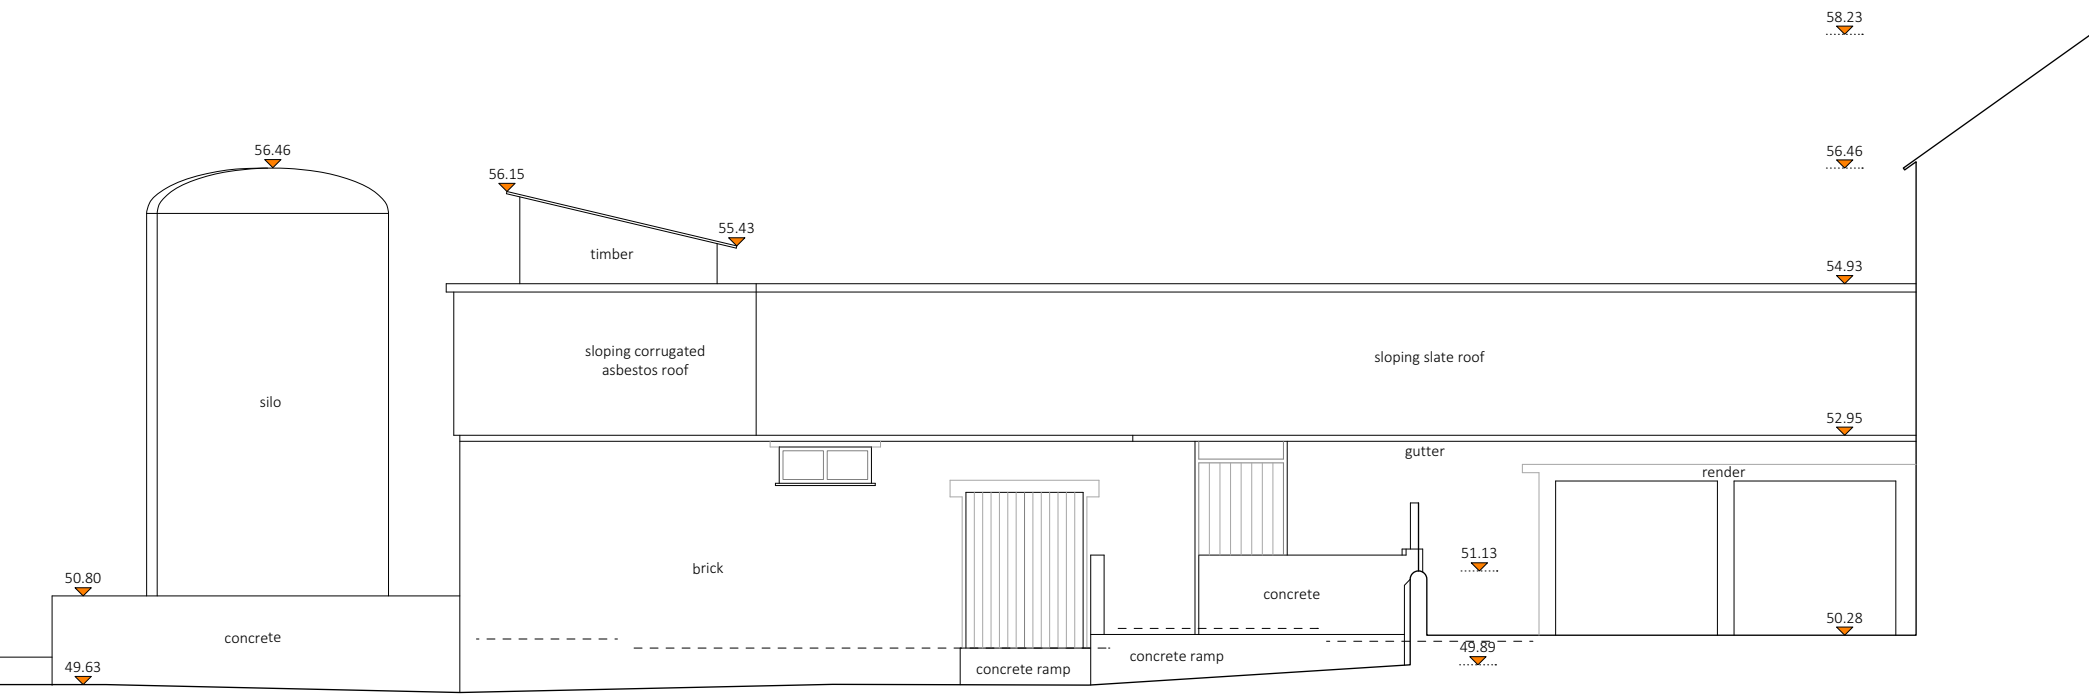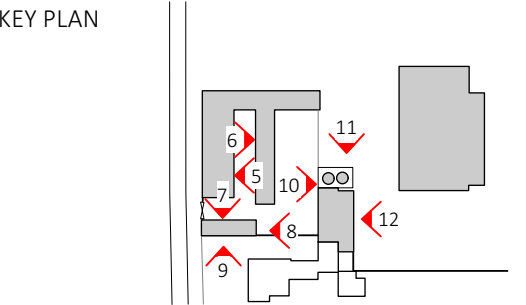

ELEVATION 10 AS EXISTING | 1:100 @ A2

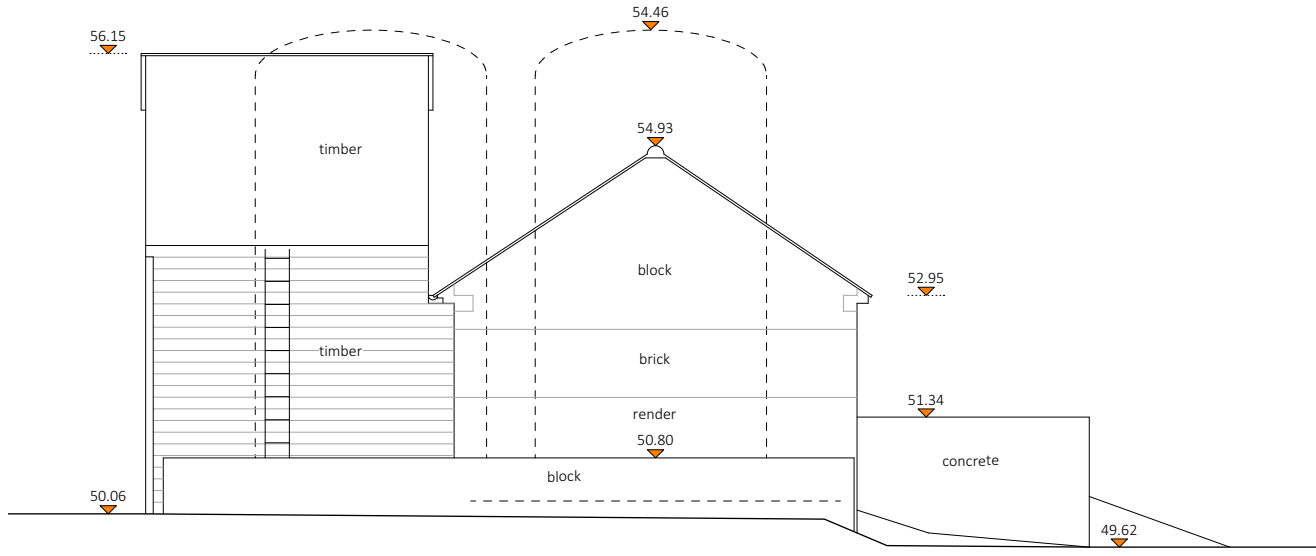


ELEVATION 11 AS EXISTING | 1:100 @ A2

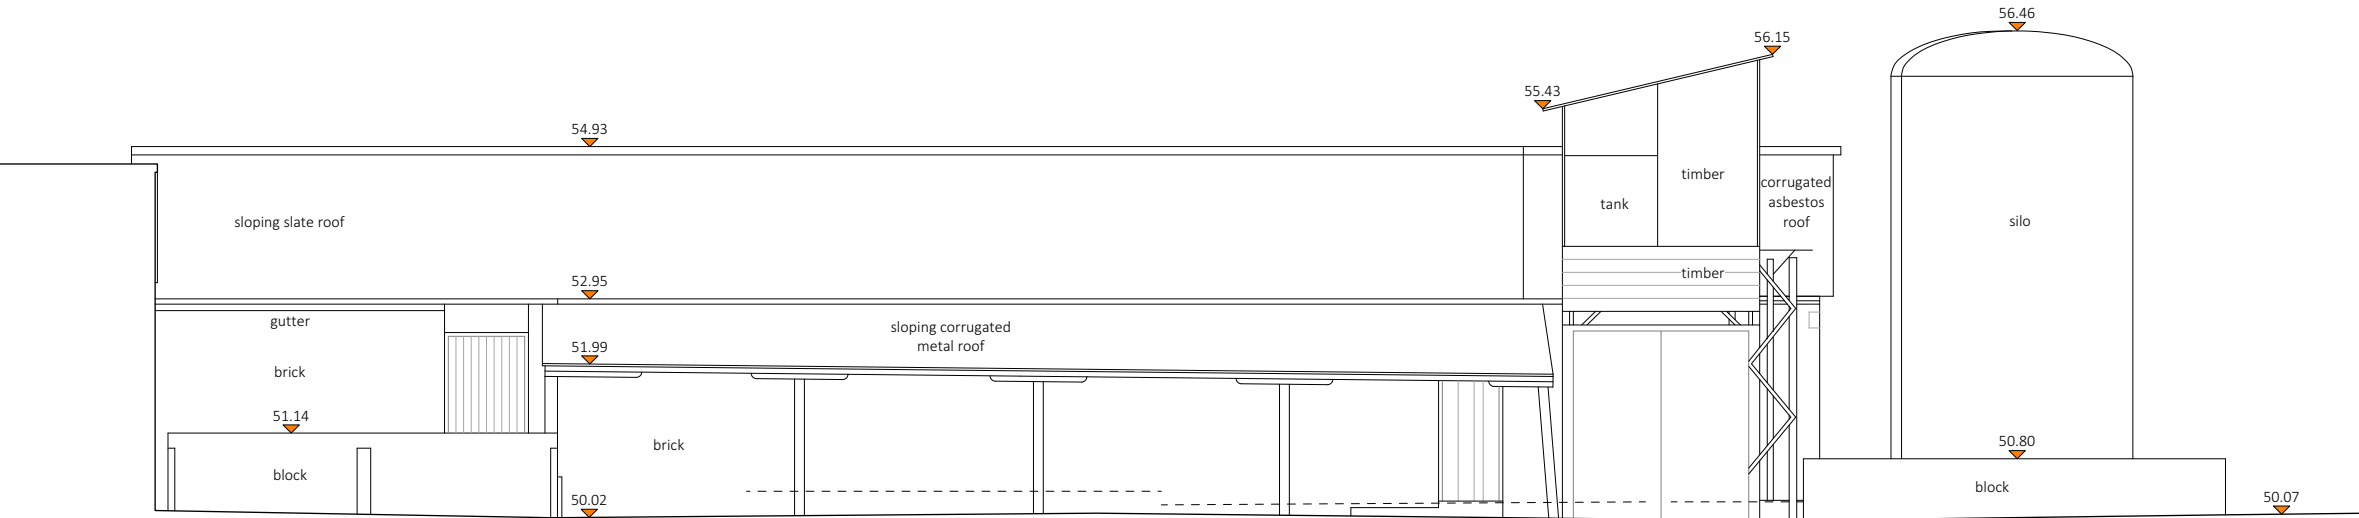


ELEVATION 12 AS EXISTING | 1:100 @ A2


1		2		3		4		5		Metres
No.	Date	By.	Comments							
Revisions										
Status										
PLANNING										
Project										
Kirby Manor Farm										
Crawshaw Architects LLP										
27 Almeida Street London N1 1TD tel: +44 (0)7939 215 114										
Title										
ELEVATIONS AS EXISTING										
Drawing Number										
164 SVY 10.02										
Drawn	Checked	Scale			Date			Revision		
PD	AC	1:100 @ A2			30.05.24			-		

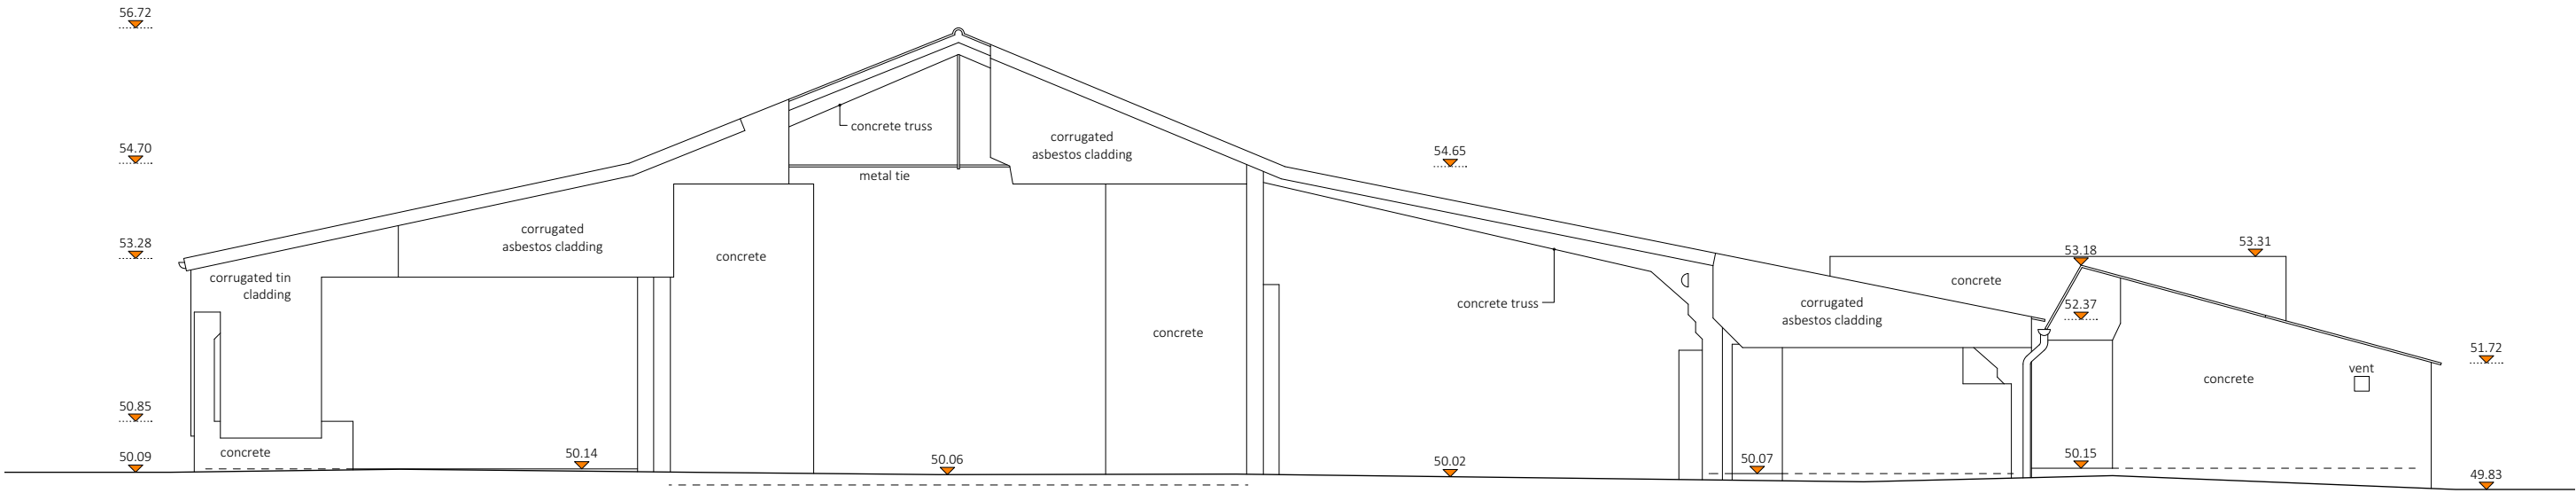


ELEVATION 13 AS EXISTING | 1:100 @ A2

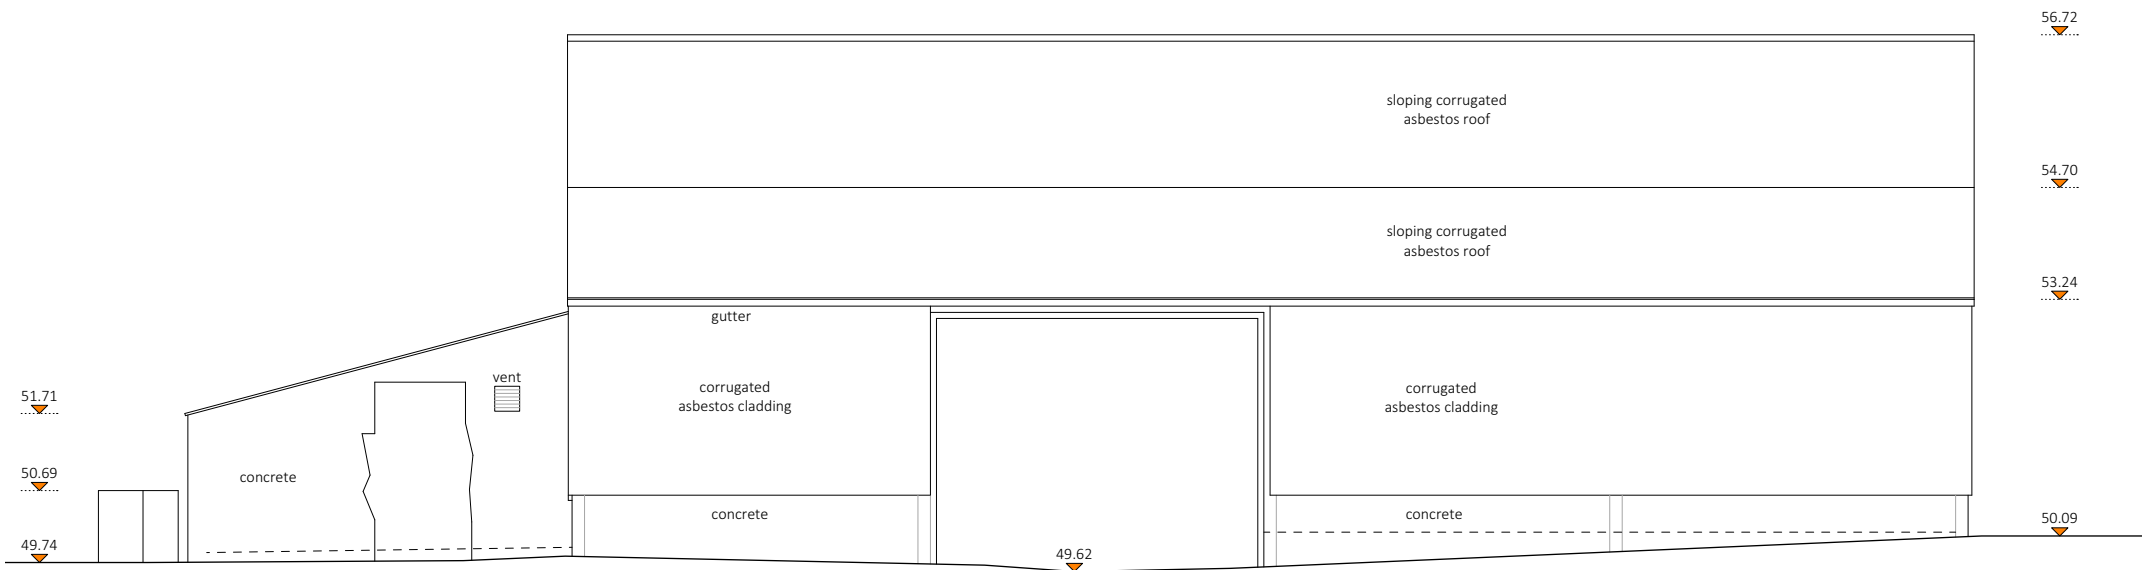


ELEVATION 14 AS EXISTING | 1:100 @ A2

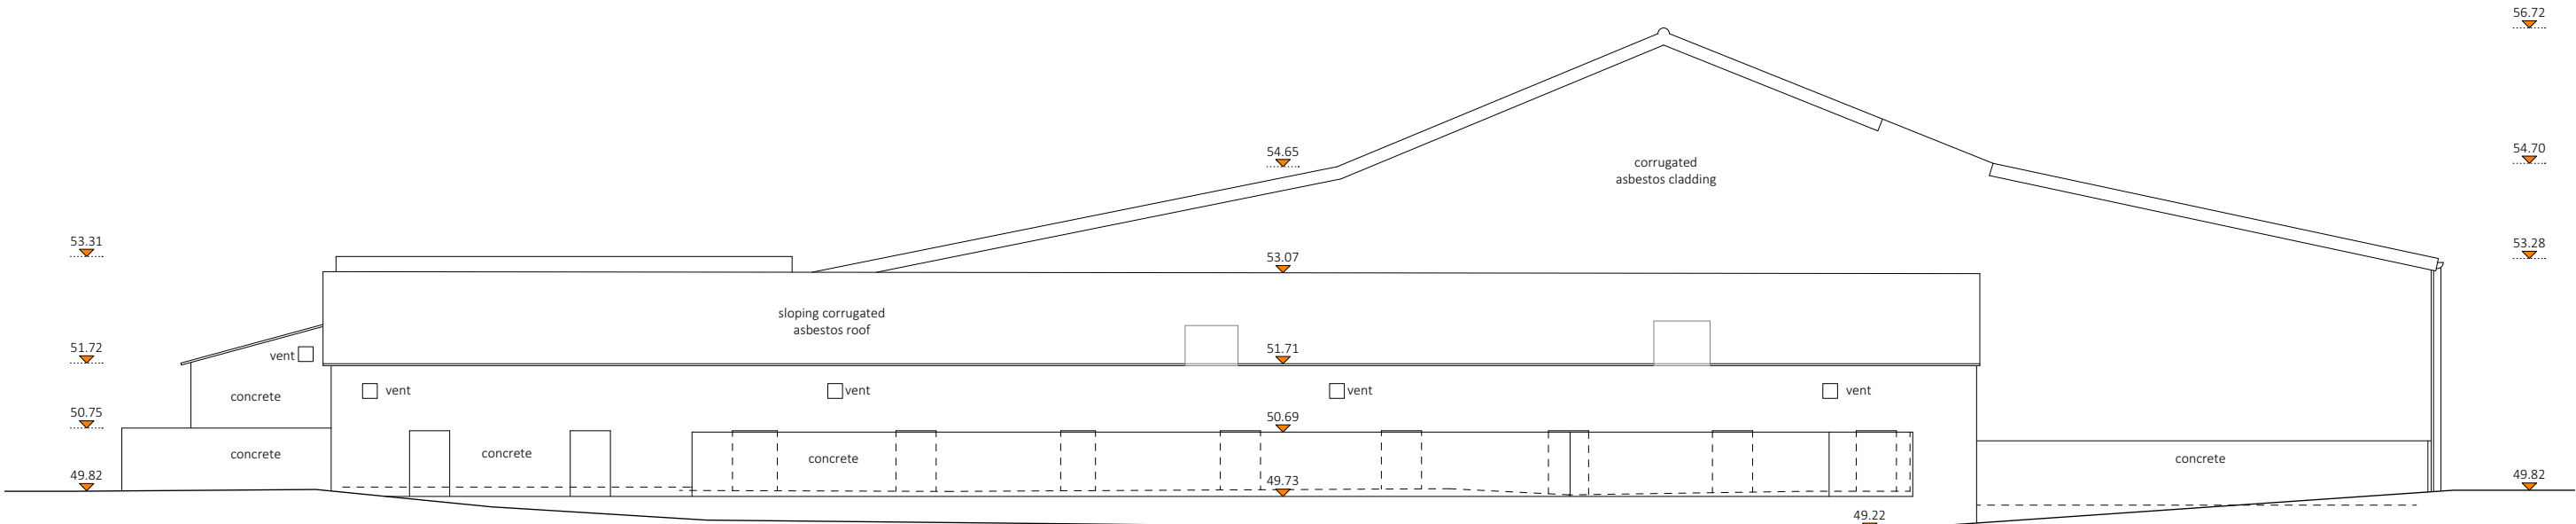


ELEVATION 15 AS EXISTING | 1:100 @ A2

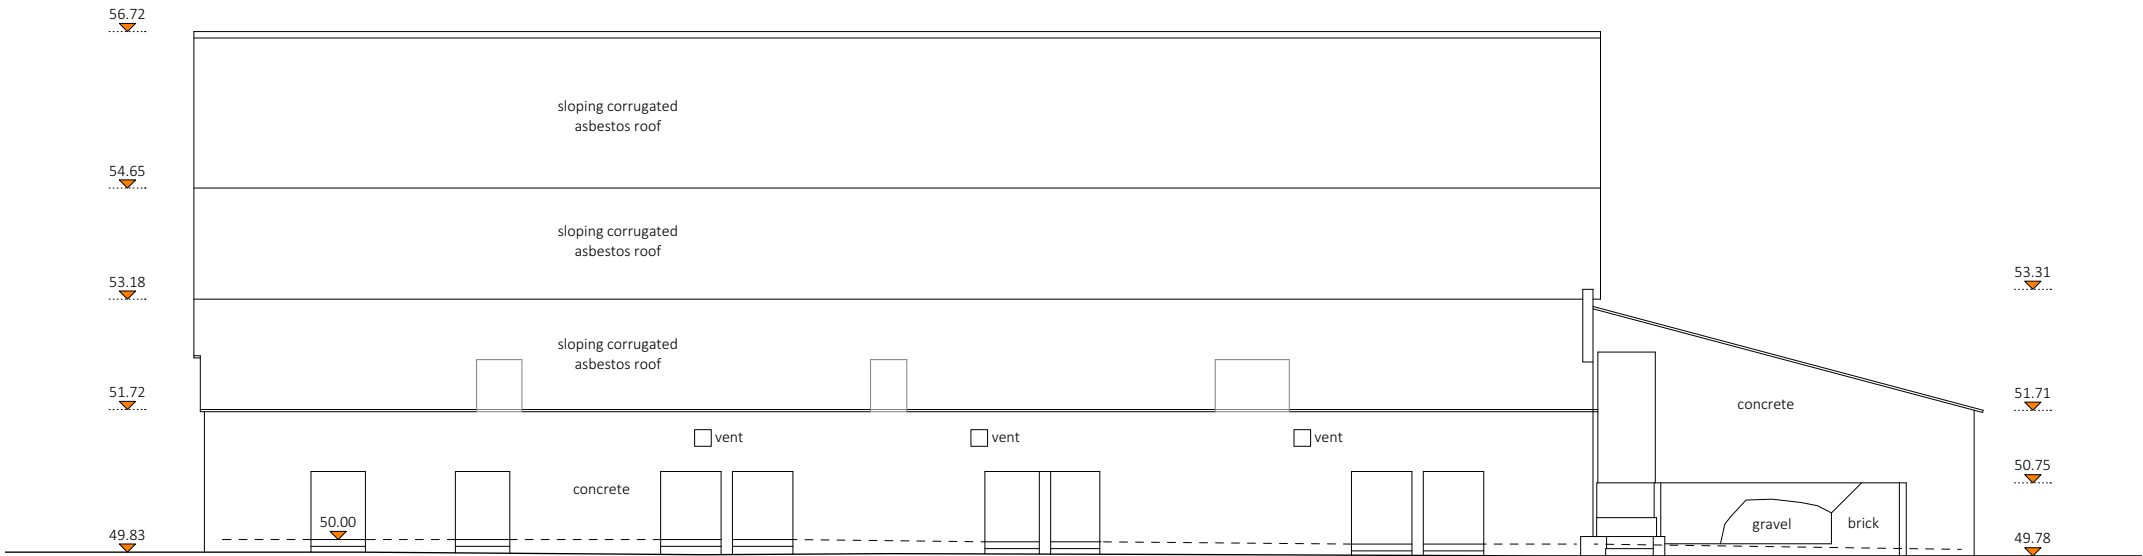


ELEVATION 16 AS EXISTING | 1:100 @ A2

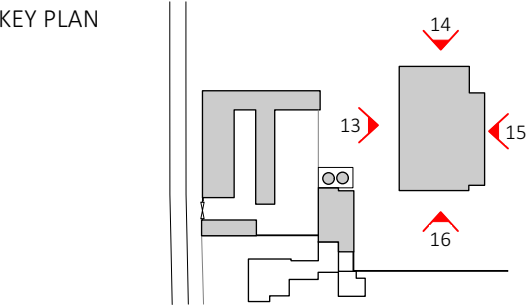


012345				Metres
No.	Date	By.	Comments	
Revisions				
Status				
PLANNING				
Project				
Kirby Manor Farm				
Crawshaw Architects LLP				
27 Almeida Street London N1 1TD tel: +44 (0)7939 215 114				
Title				
ELEVATIONS AS EXISTING				
Drawing Number				
164 SVY 10.03				
Drawn	Checked	Scale		Date
PD	AC	1:100 @ A2		30.05.24
				Revision
				-

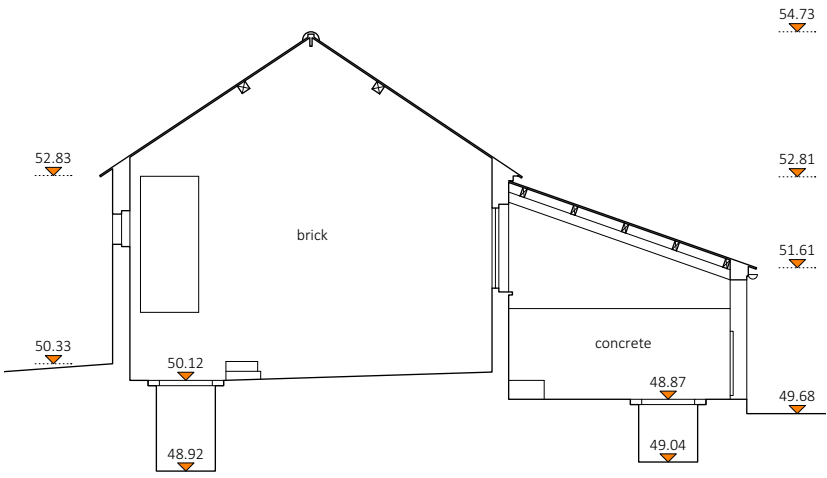


SECTION A AS EXISTING | 1:100 @ A2

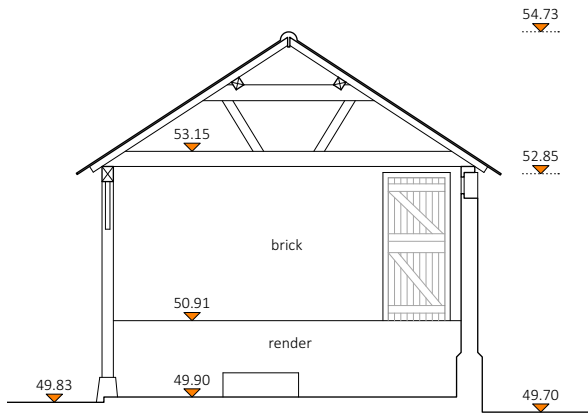


SECTION B AS EXISTING | 1:100 @ A2

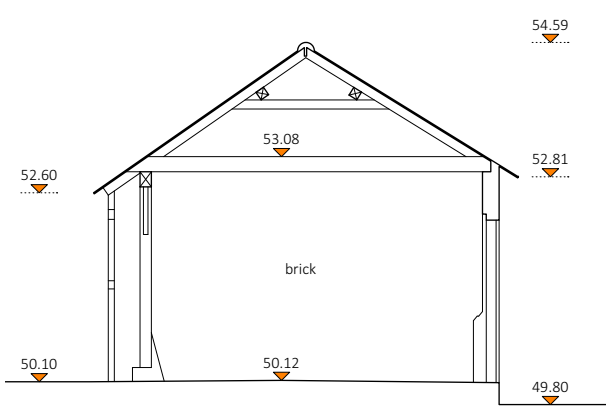


SECTION C AS EXISTING | 1:100 @ A2

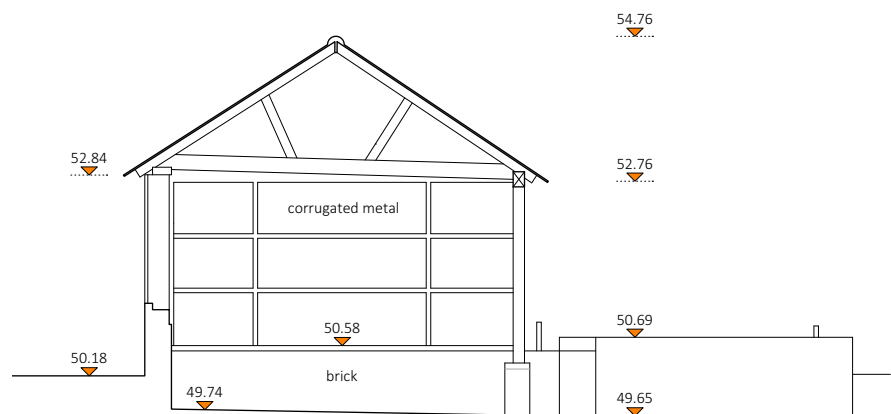


SECTION D AS EXISTING | 1:100 @ A2

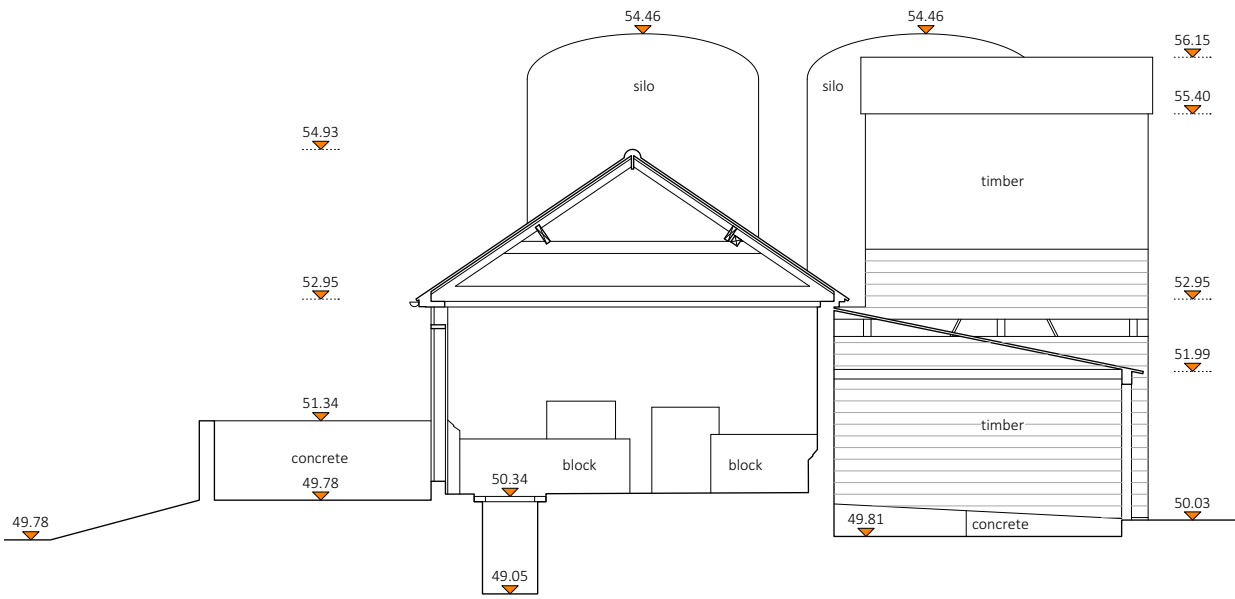


SECTION E AS EXISTING | 1:100 @ A2

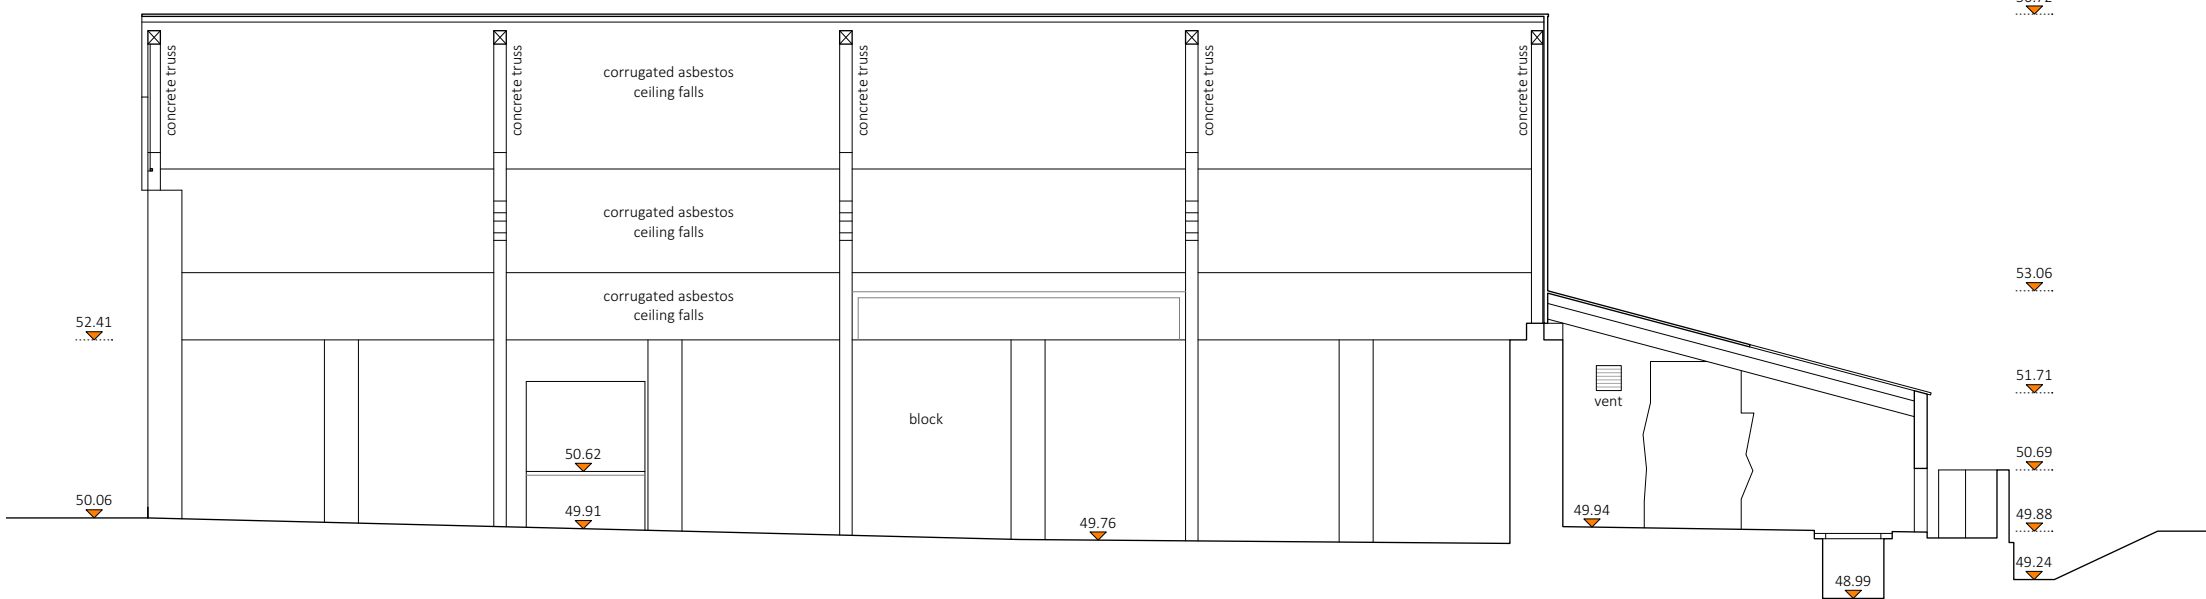

SECTION F AS EXISTING | 1:100 @ A2

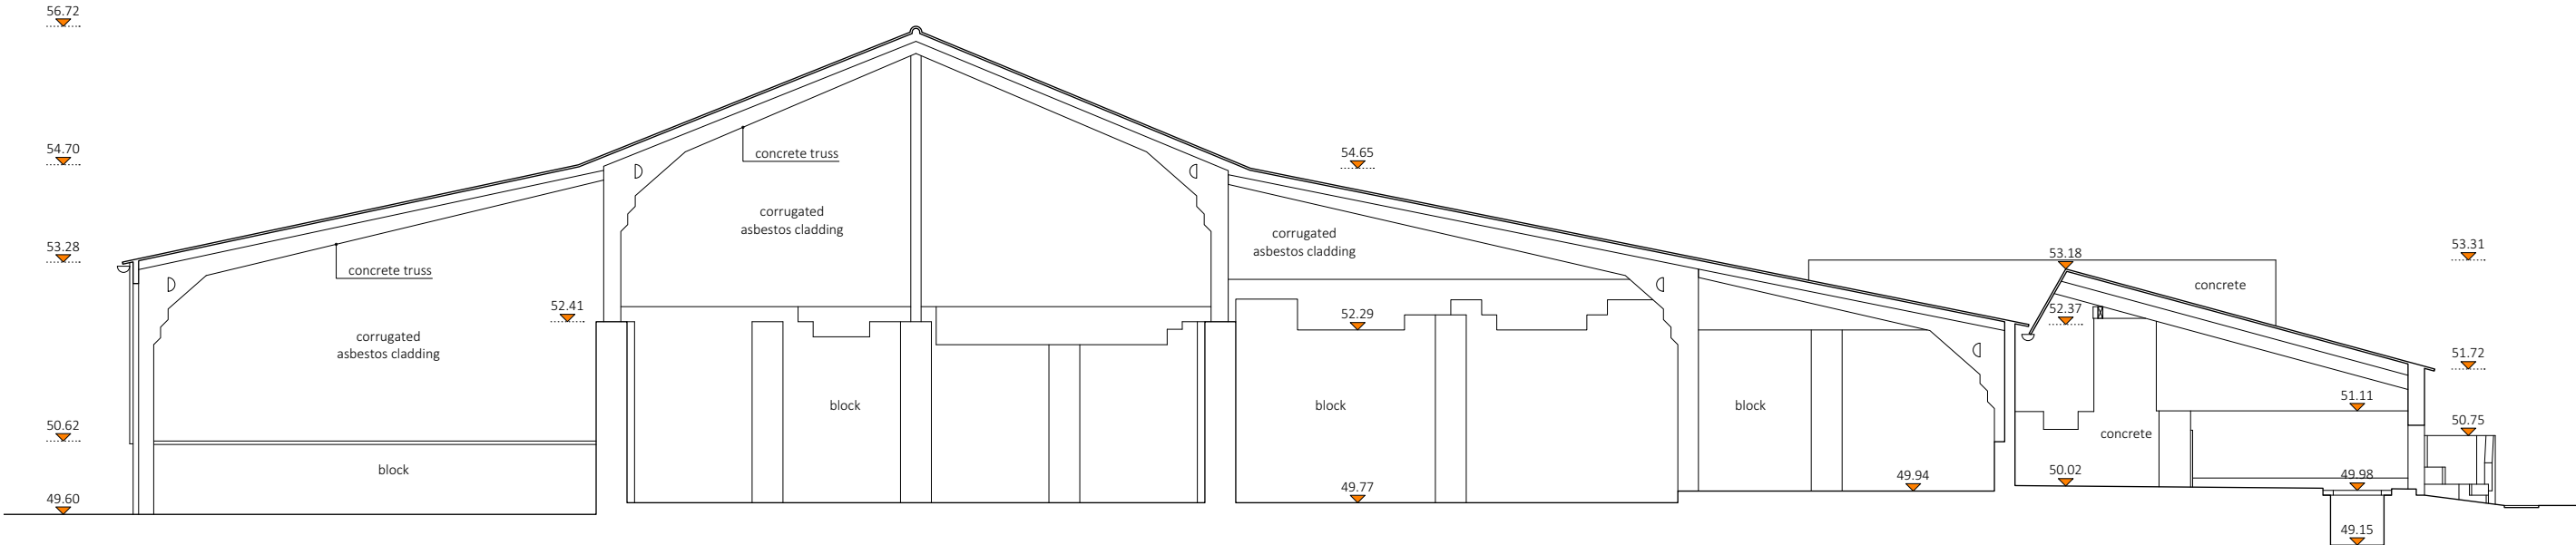

SECTION G AS EXISTING | 1:100 @ A2

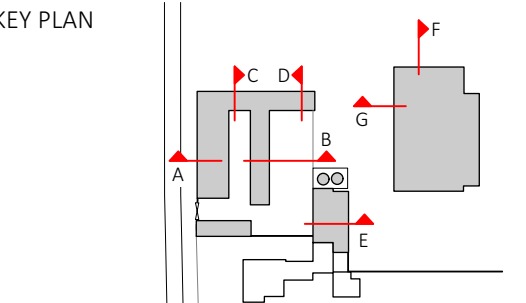

1		2		3		4		5		Metres	
No.	Date	By.	Comments								
Revisions											
Status											
PLANNING											
Project											
Kirby Manor Farm											
Crawshaw Architects LLP											
27 Almeida Street London N11 1TD tel: +44 (0)7939 215 114											
Title											
SECTIONS AS EXISTING											
Drawing Number											
164 SKD 20											
Drawn	Checked	Scale			Date			Revision			
PD	AC	1:100 @ A2			30.05.24			-			