


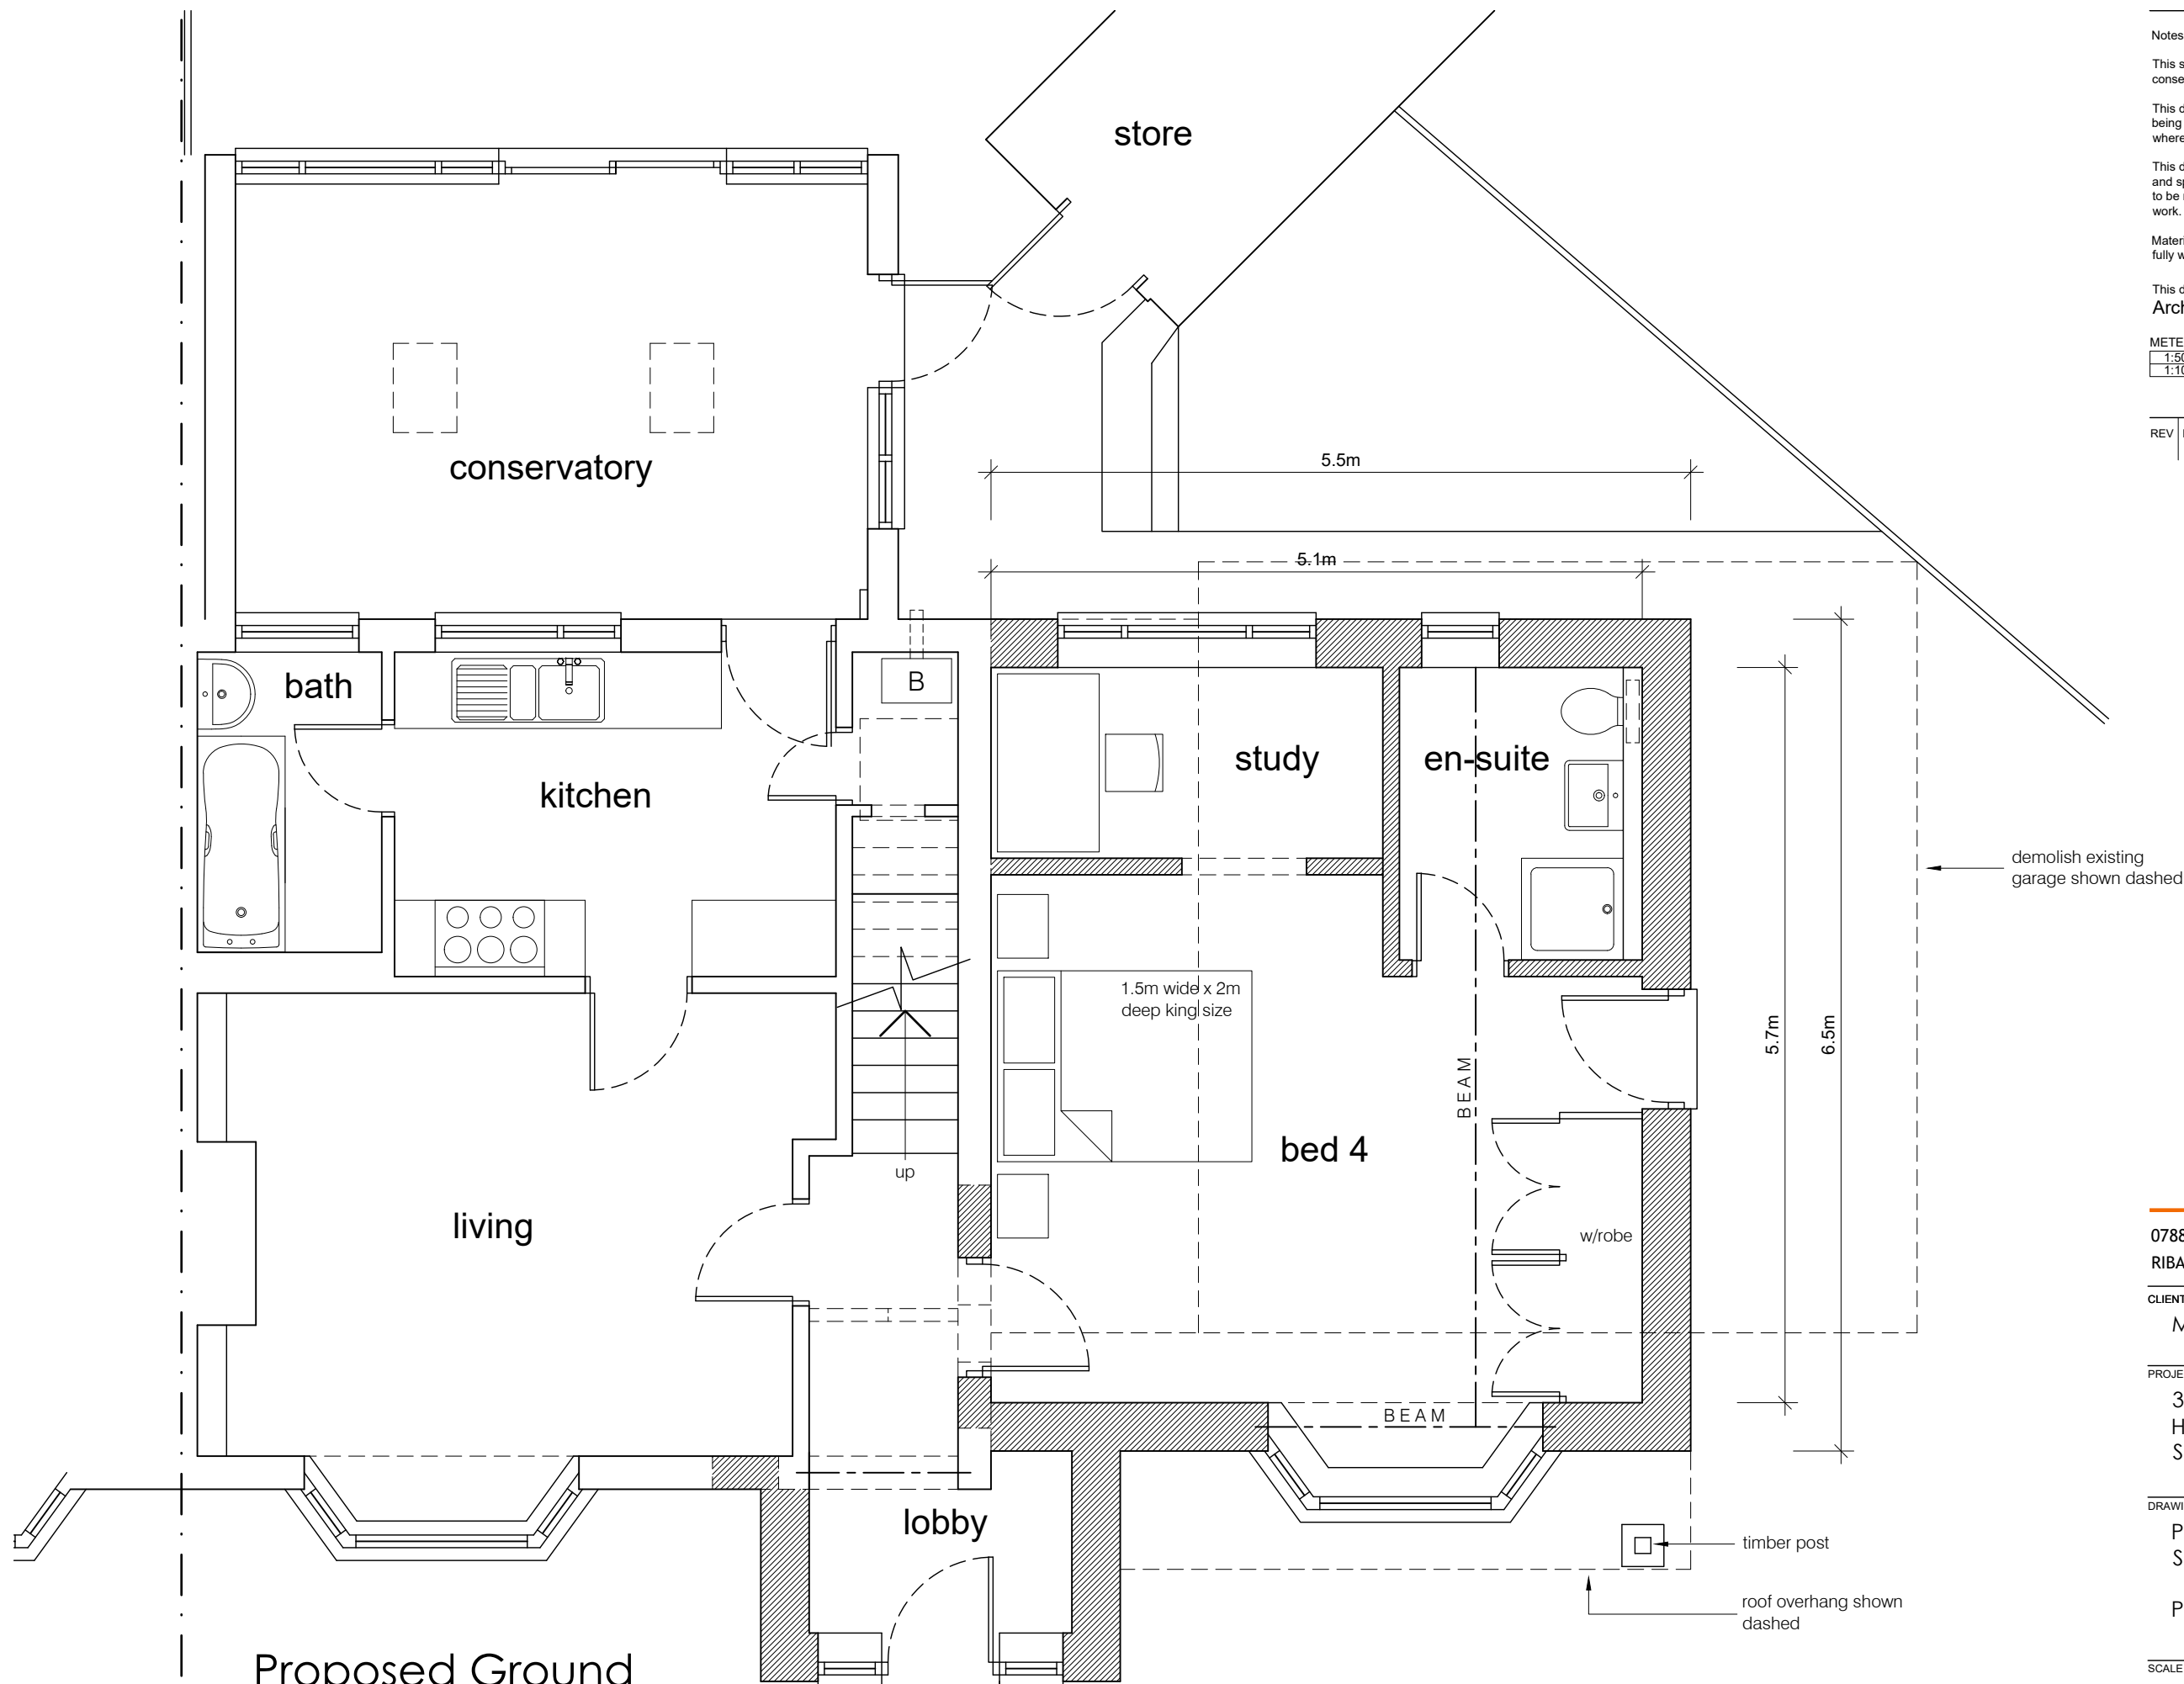

Proposed Ground
Floor Plan

Notes:


This scheme is subject to Town Planning and all other necessary consents.

This drawing is a print and must not be scaled from without reference being made to the accompanying scale bar. Dimensions and levels, where given, are to be checked on site.

This drawing is to be read in conjunction with all other consultants' and specialists' drawings and documents and any discrepancies are to be reported to the architect prior to commencement of the relevant work.


Materials and the workmanship of all relevant trades shall comply fully with the British Standards.

This drawing remains the copyright of **Boyd Seddon Architect.**

 

REV	DATE

BOYD SEDDON
architect

 

07880 720711 • boyd@boydseddonarchitect.com
RIBA Chartered • ARB Registered • Green Register

CLIENT

Mr Singh

PROJECT

39 Tristram Road
Hitchin
SG4 0BH

DRAWING TITLE

Part Two Storey, Part Single Storey
Side Extension & New Front Porch

PROPOSED GROUND FLOOR PLAN

SCALE 1:50 at A3 DRAWING NUMBER REVISION

DATE August 2024

DRAWN bjs

PROJECT NUMBER
20272

PL-02