




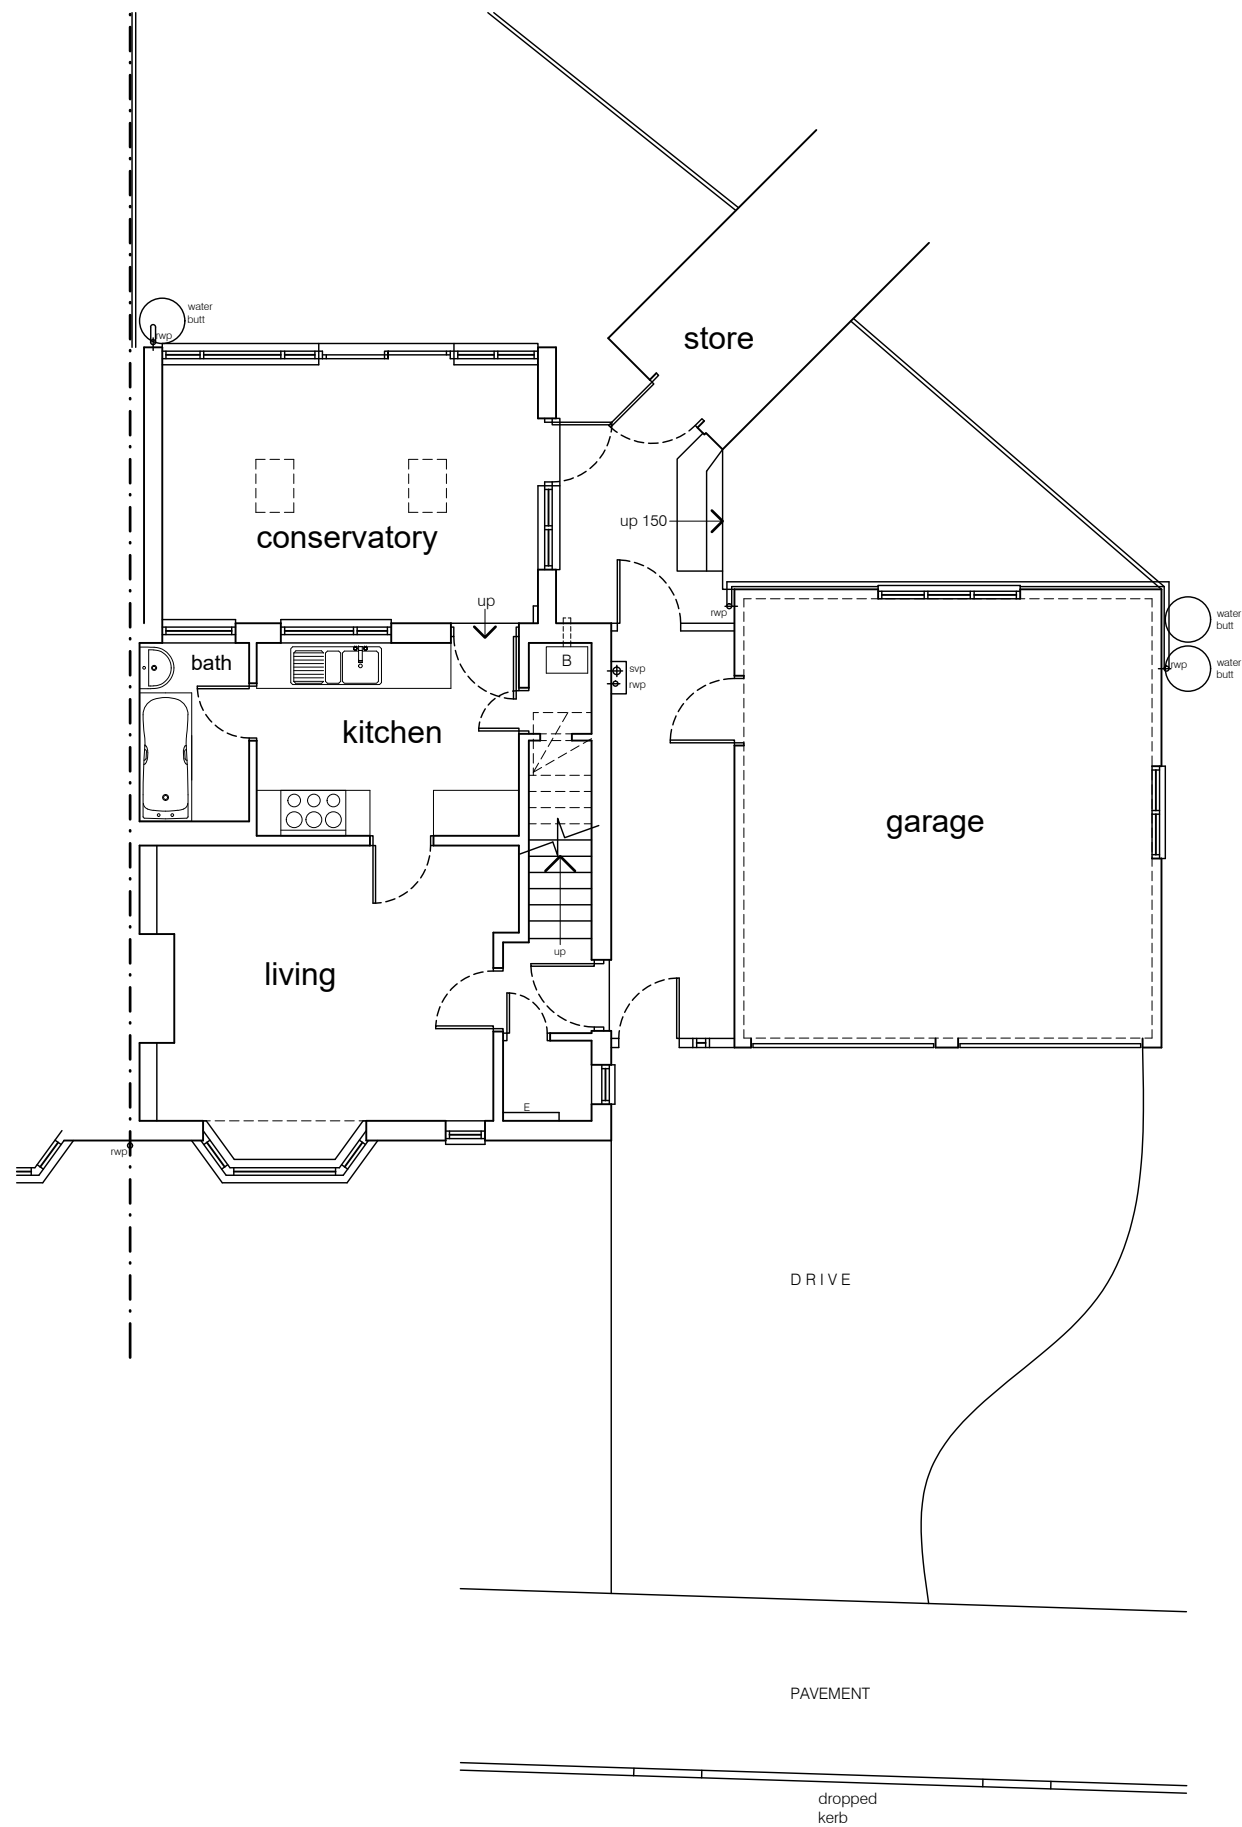

Ground Floor Plan

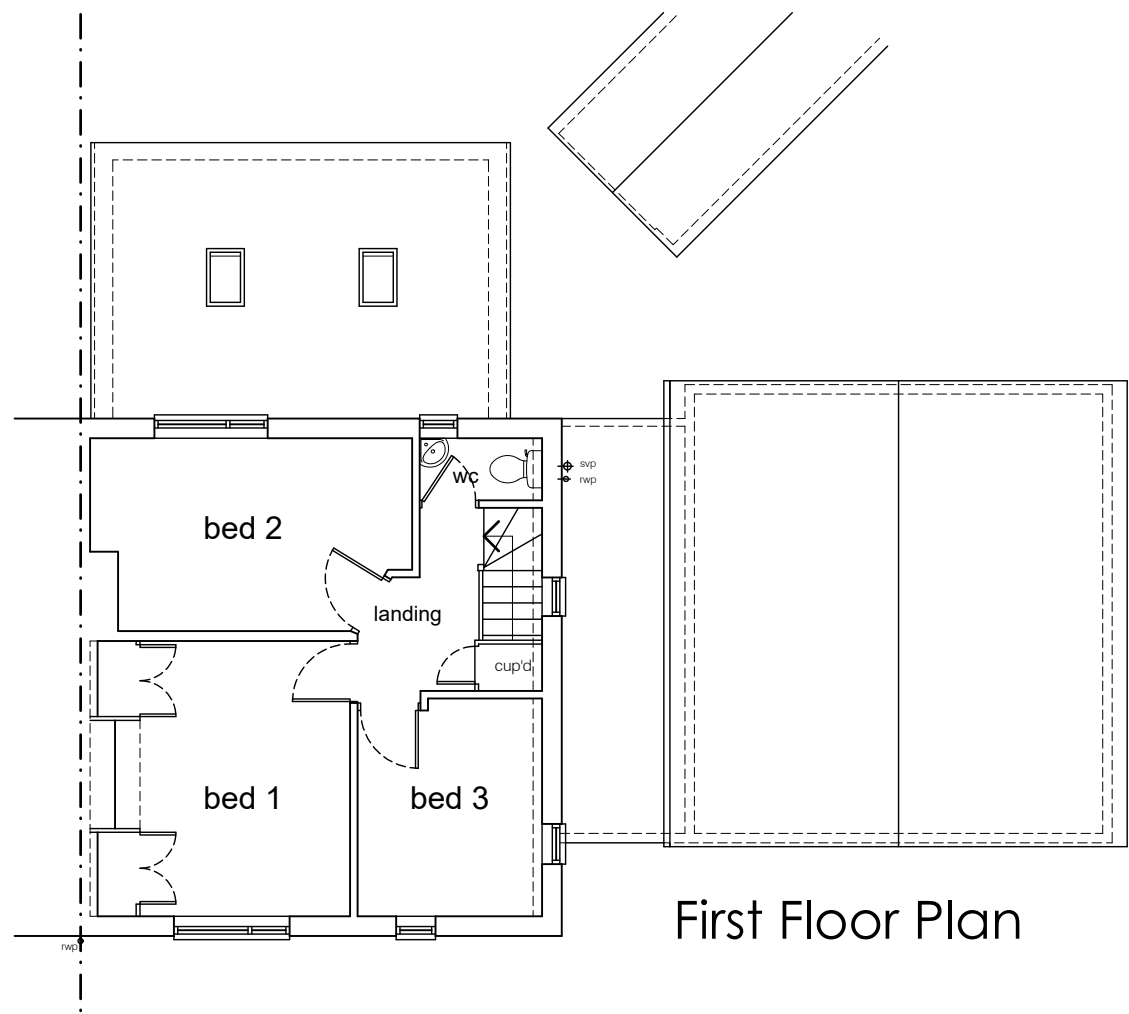

First Floor Plan

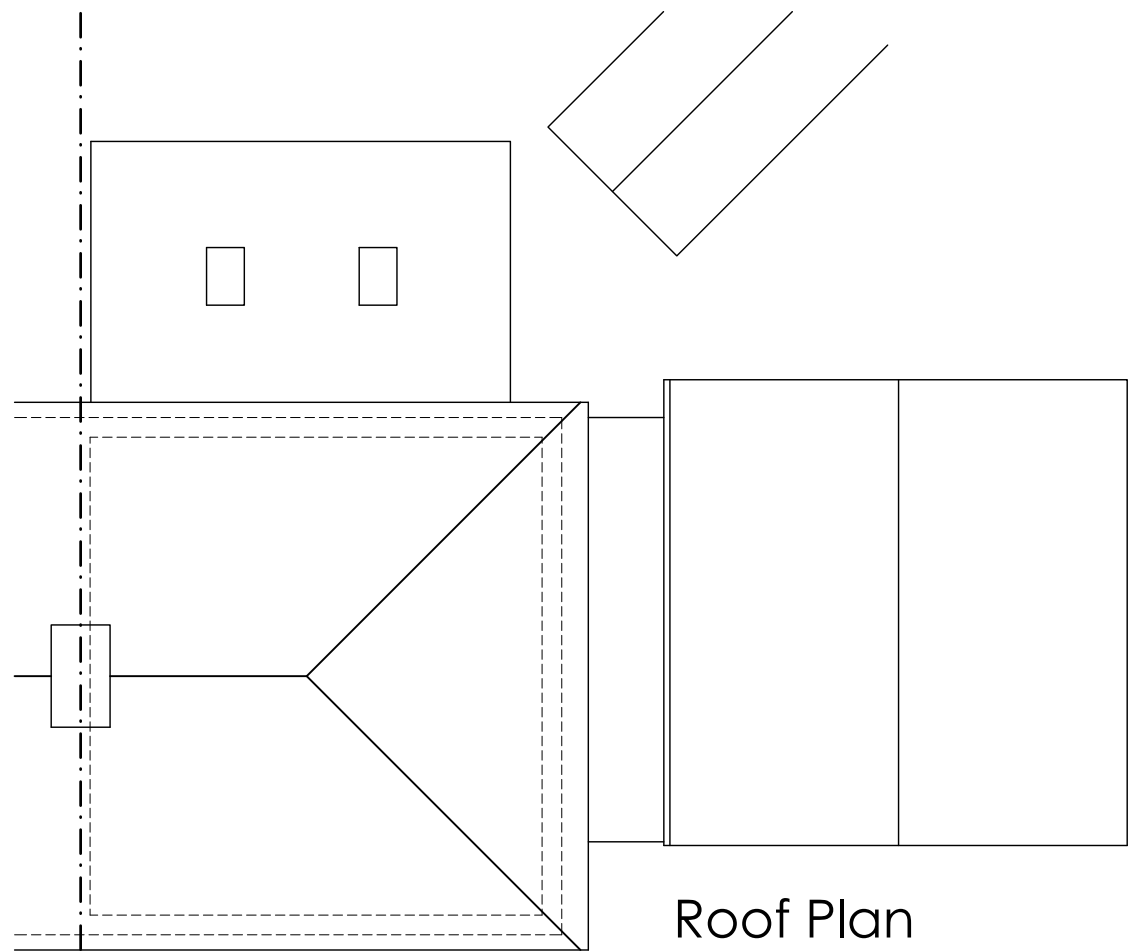

Roof Plan

Notes:


This scheme is subject to Town Planning and all other necessary consents.

This drawing is a print and must not be scaled from without reference being made to the accompanying scale bar. Dimensions and levels, where given, are to be checked on site.

This drawing is to be read in conjunction with all other consultants' and specialists' drawings and documents and any discrepancies are to be reported to the architect prior to commencement of the relevant work.


Materials and the workmanship of all relevant trades shall comply fully with the British Standards.

This drawing remains the copyright of **Boyd Seddon Architect.**

 

REV	DATE	DESCRIPTION
A	08.08.24	roof plan added

BOYD SEDDON
architect

 

07880 720711 • boyd@boydseddonarchitect.com
RIBA Chartered • ARB Registered • Green Register

CLIENT
Mr G Singh

PROJECT
39 Tristram Road
Hitchin
Herts
SG4 0BH

DRAWING TITLE
SURVEY

ground floor, first floor & roof plans

SCALE	DRAWING NUMBER	REVISION
1:100 at A3		
DATE	January 2023	
DRAWN	bjs	
PROJECT NUMBER	20272	

SU-01 A