

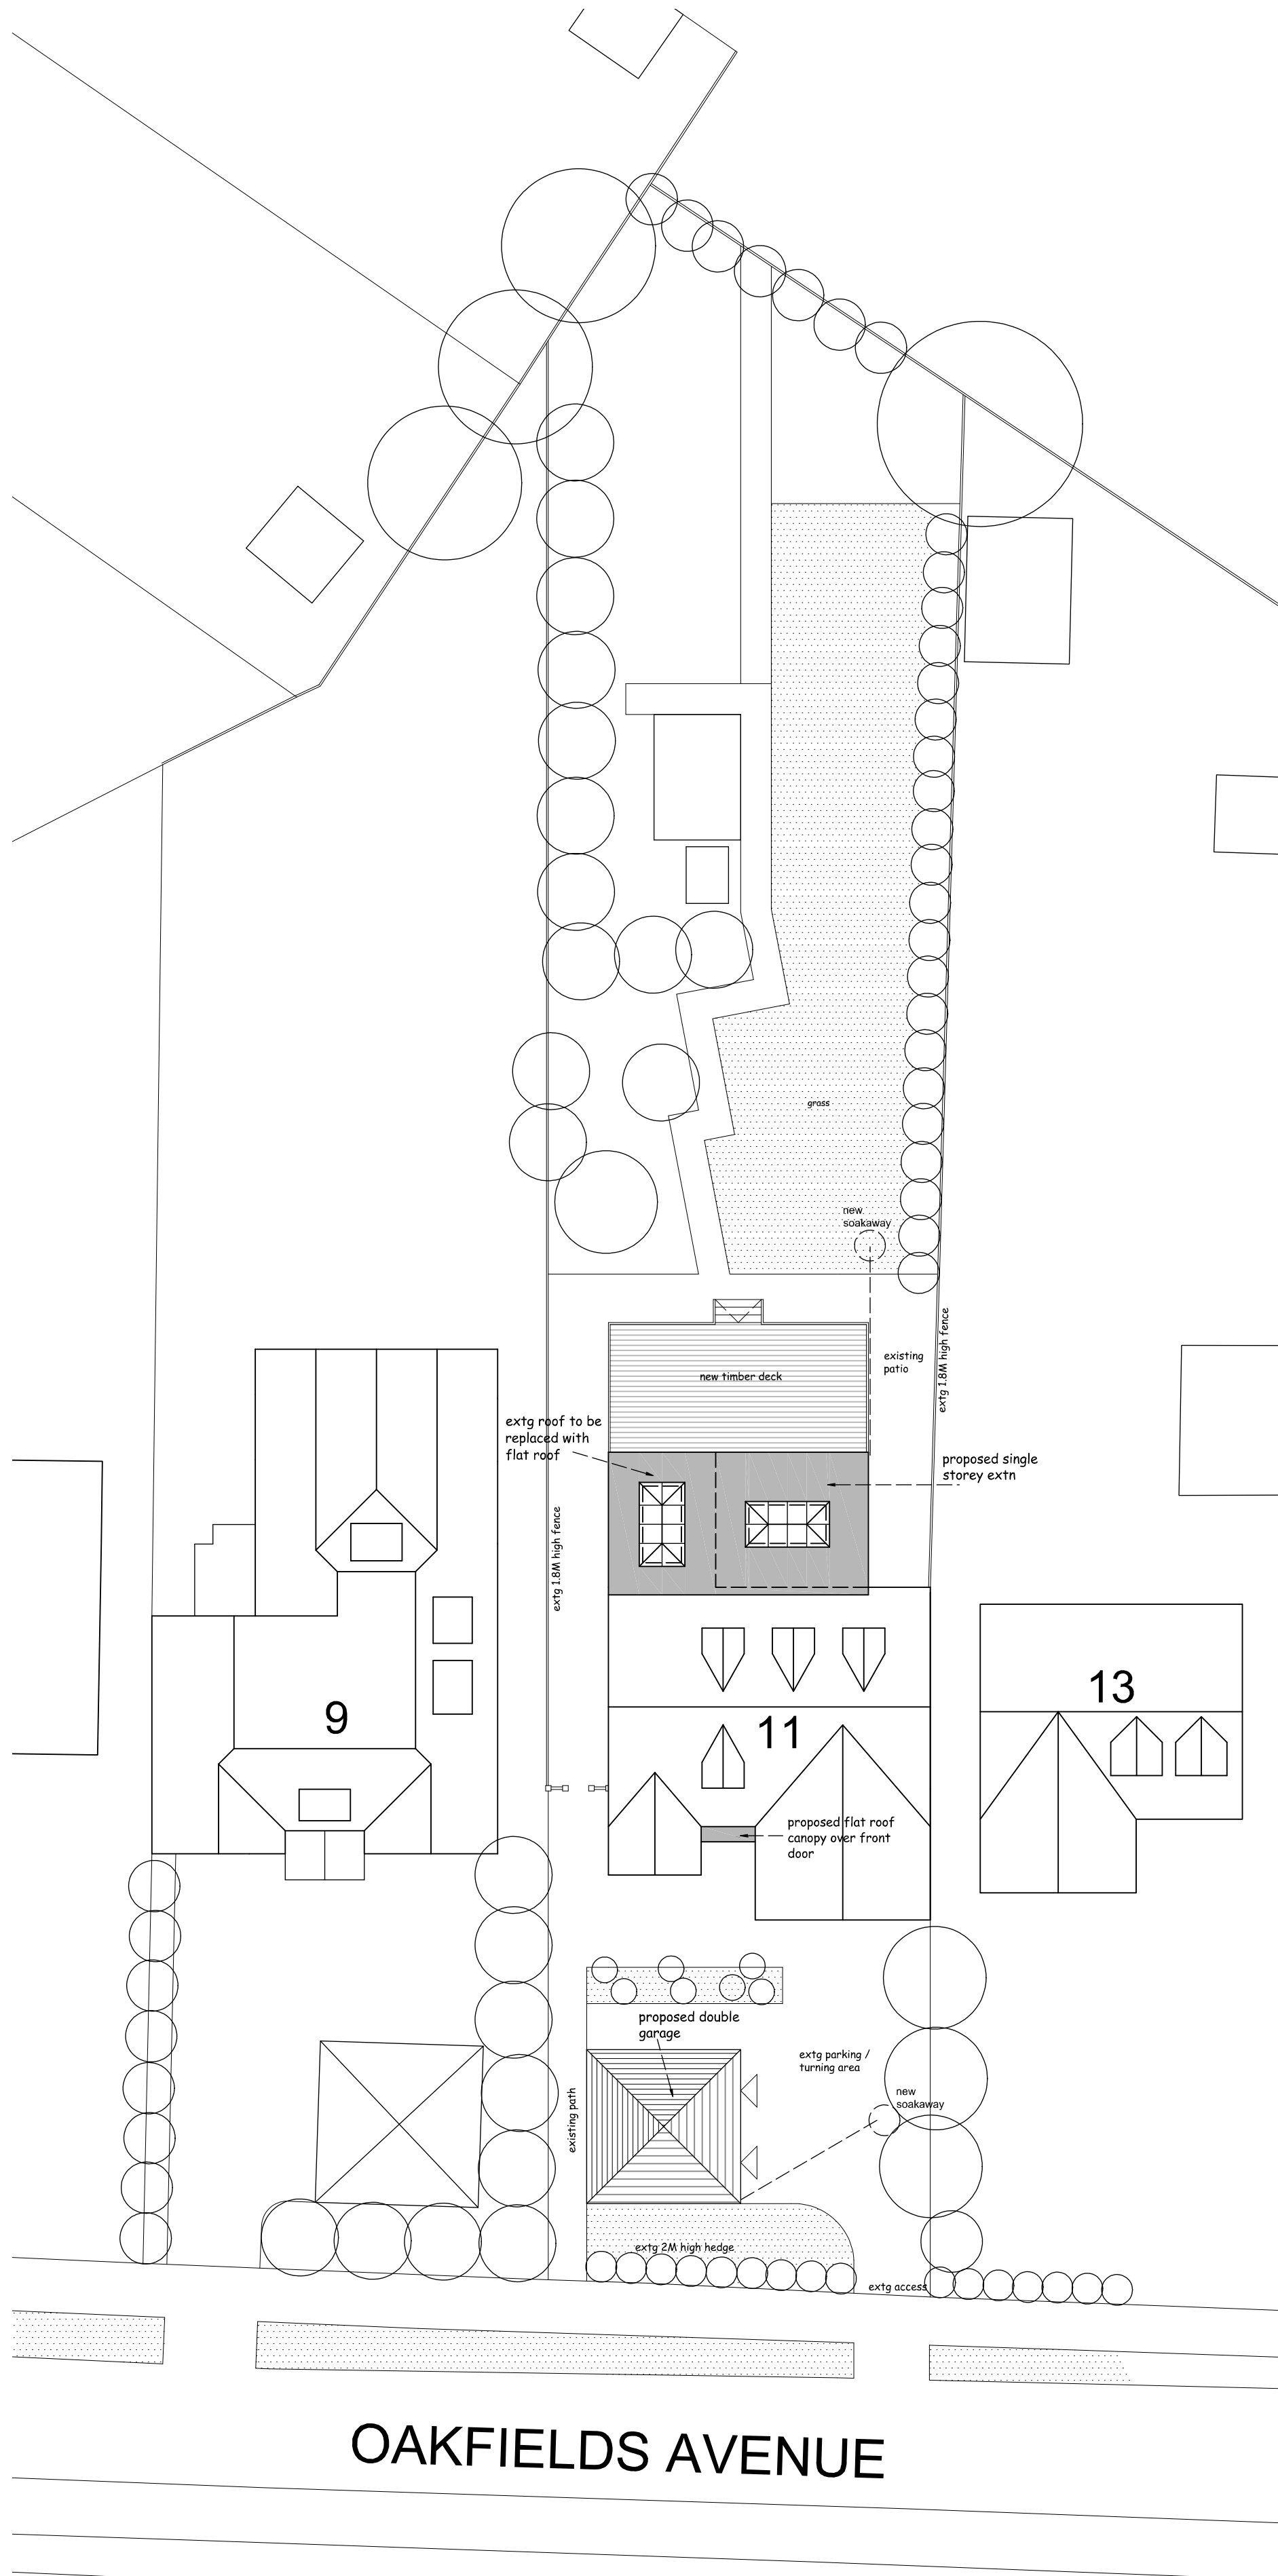


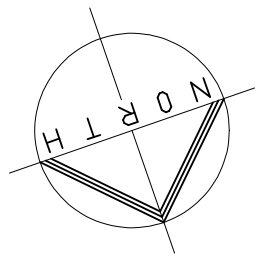

OAKFIELDS AVENUE

SITE PLAN 1:200

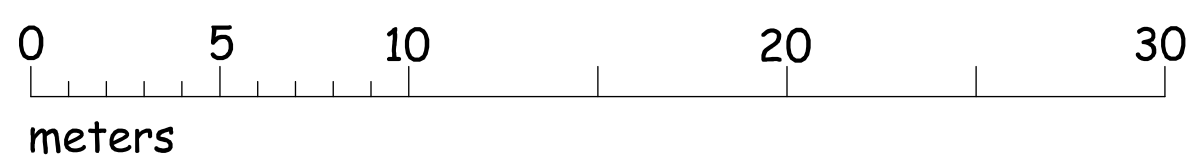

Project

PROPOSED SINGLE STOREY
REAR EXTENSION AND
DOUBLE GARAGE TO
No 11 OAKFIELDS AVENUE,
KNEBWORTH SG3 6NP

Client

RENATA & STEPHEN CROME

Drawing

SITE PLAN

Scale 1:200 @ A2 Drawn C.R.

Checked Date Feb 25

Drawing No.

CHR/25/03 rev A