




FRONT ELEVATION


SIDE ELEVATION



REAR ELEVATION

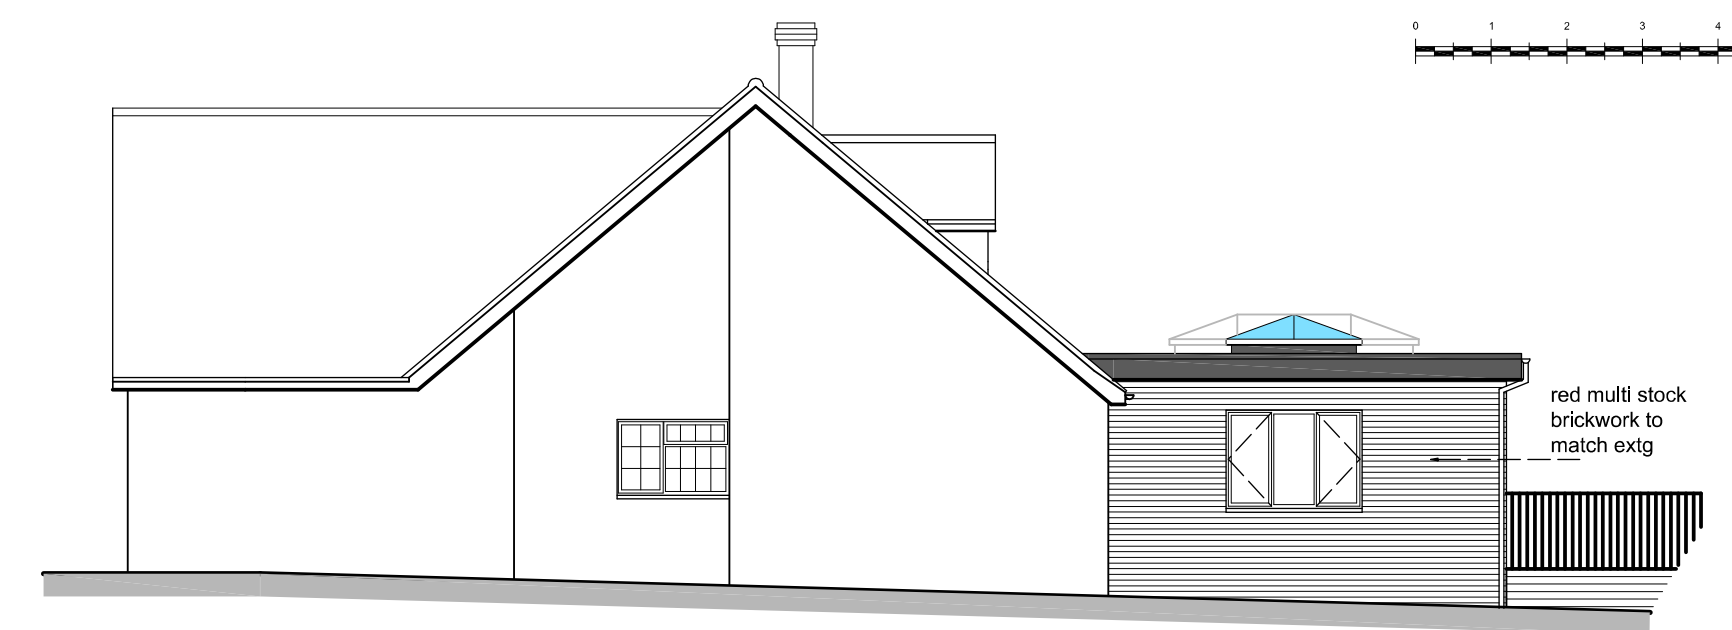


SIDE ELEVATION

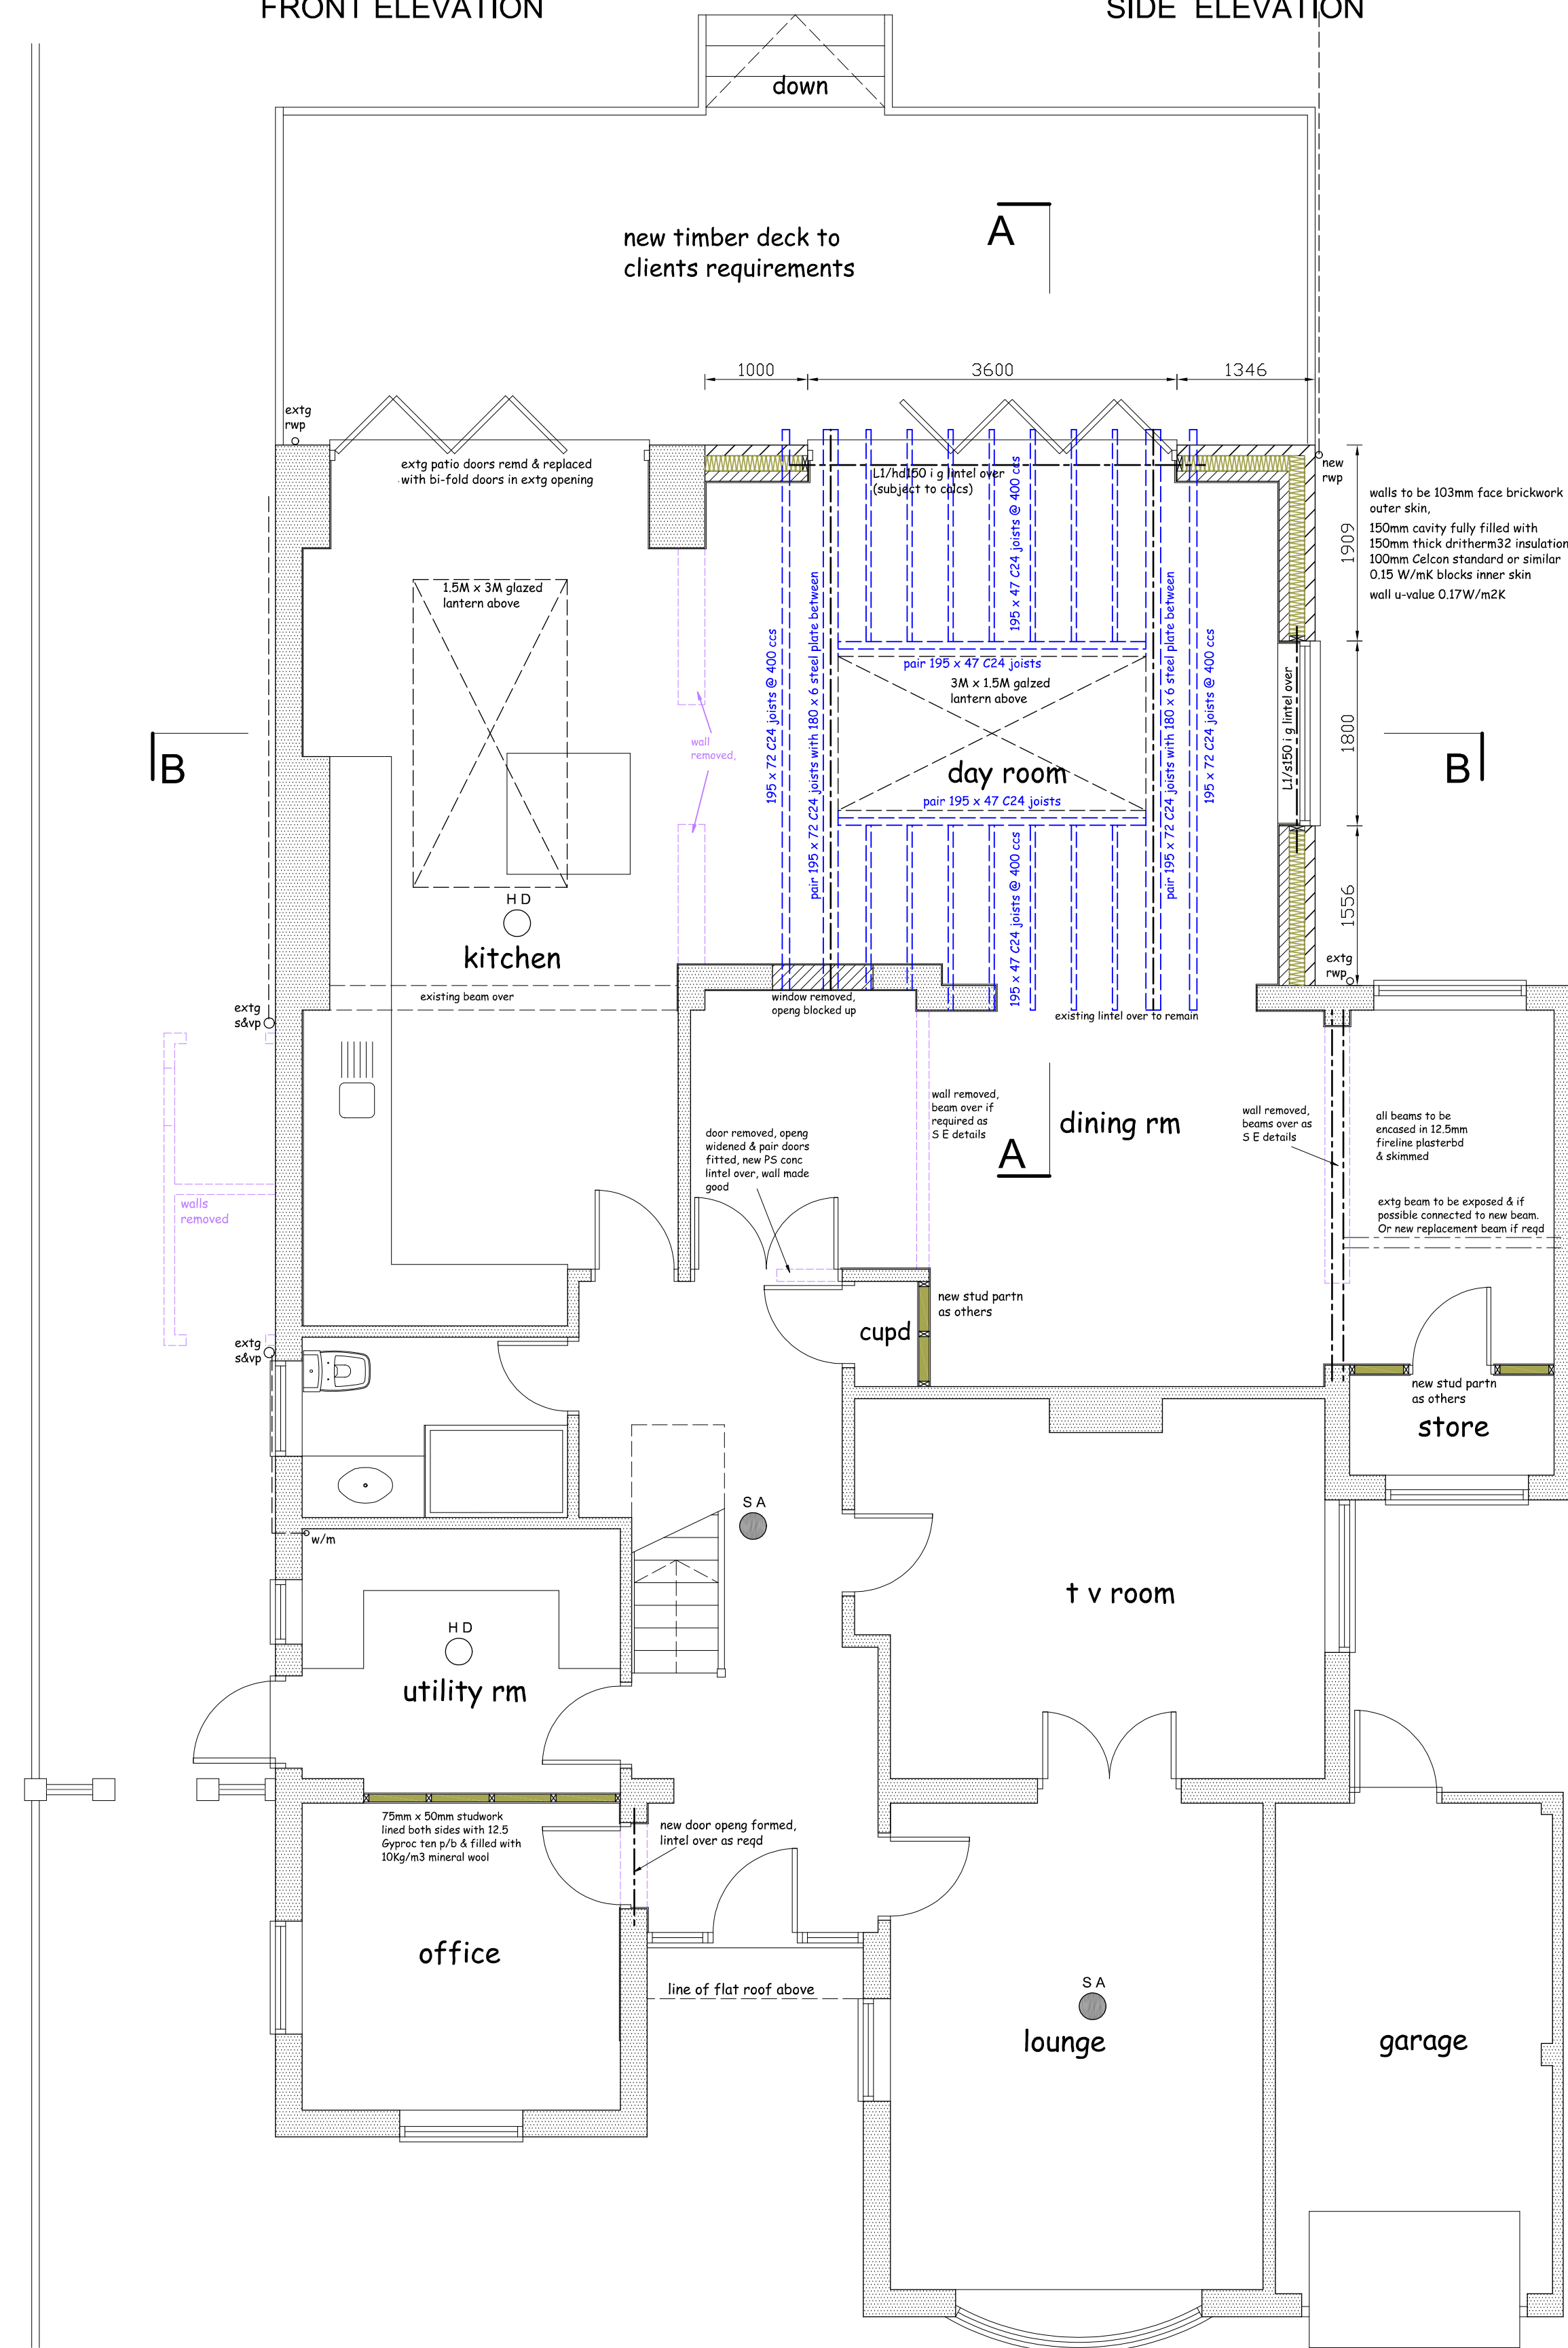


GROUND FLOOR PLAN

SA - position of self contained smoke alarms (provide alarm in first floor common area Max 3M from bedrooms) to be interconnected, mains supplied on separate protected circuit with battery back-up installed in accordance with BS5839 Pt 6, alarms fixed to ceiling min 300mm from light fittings

HD
○ - Heat detector linked to alarm system

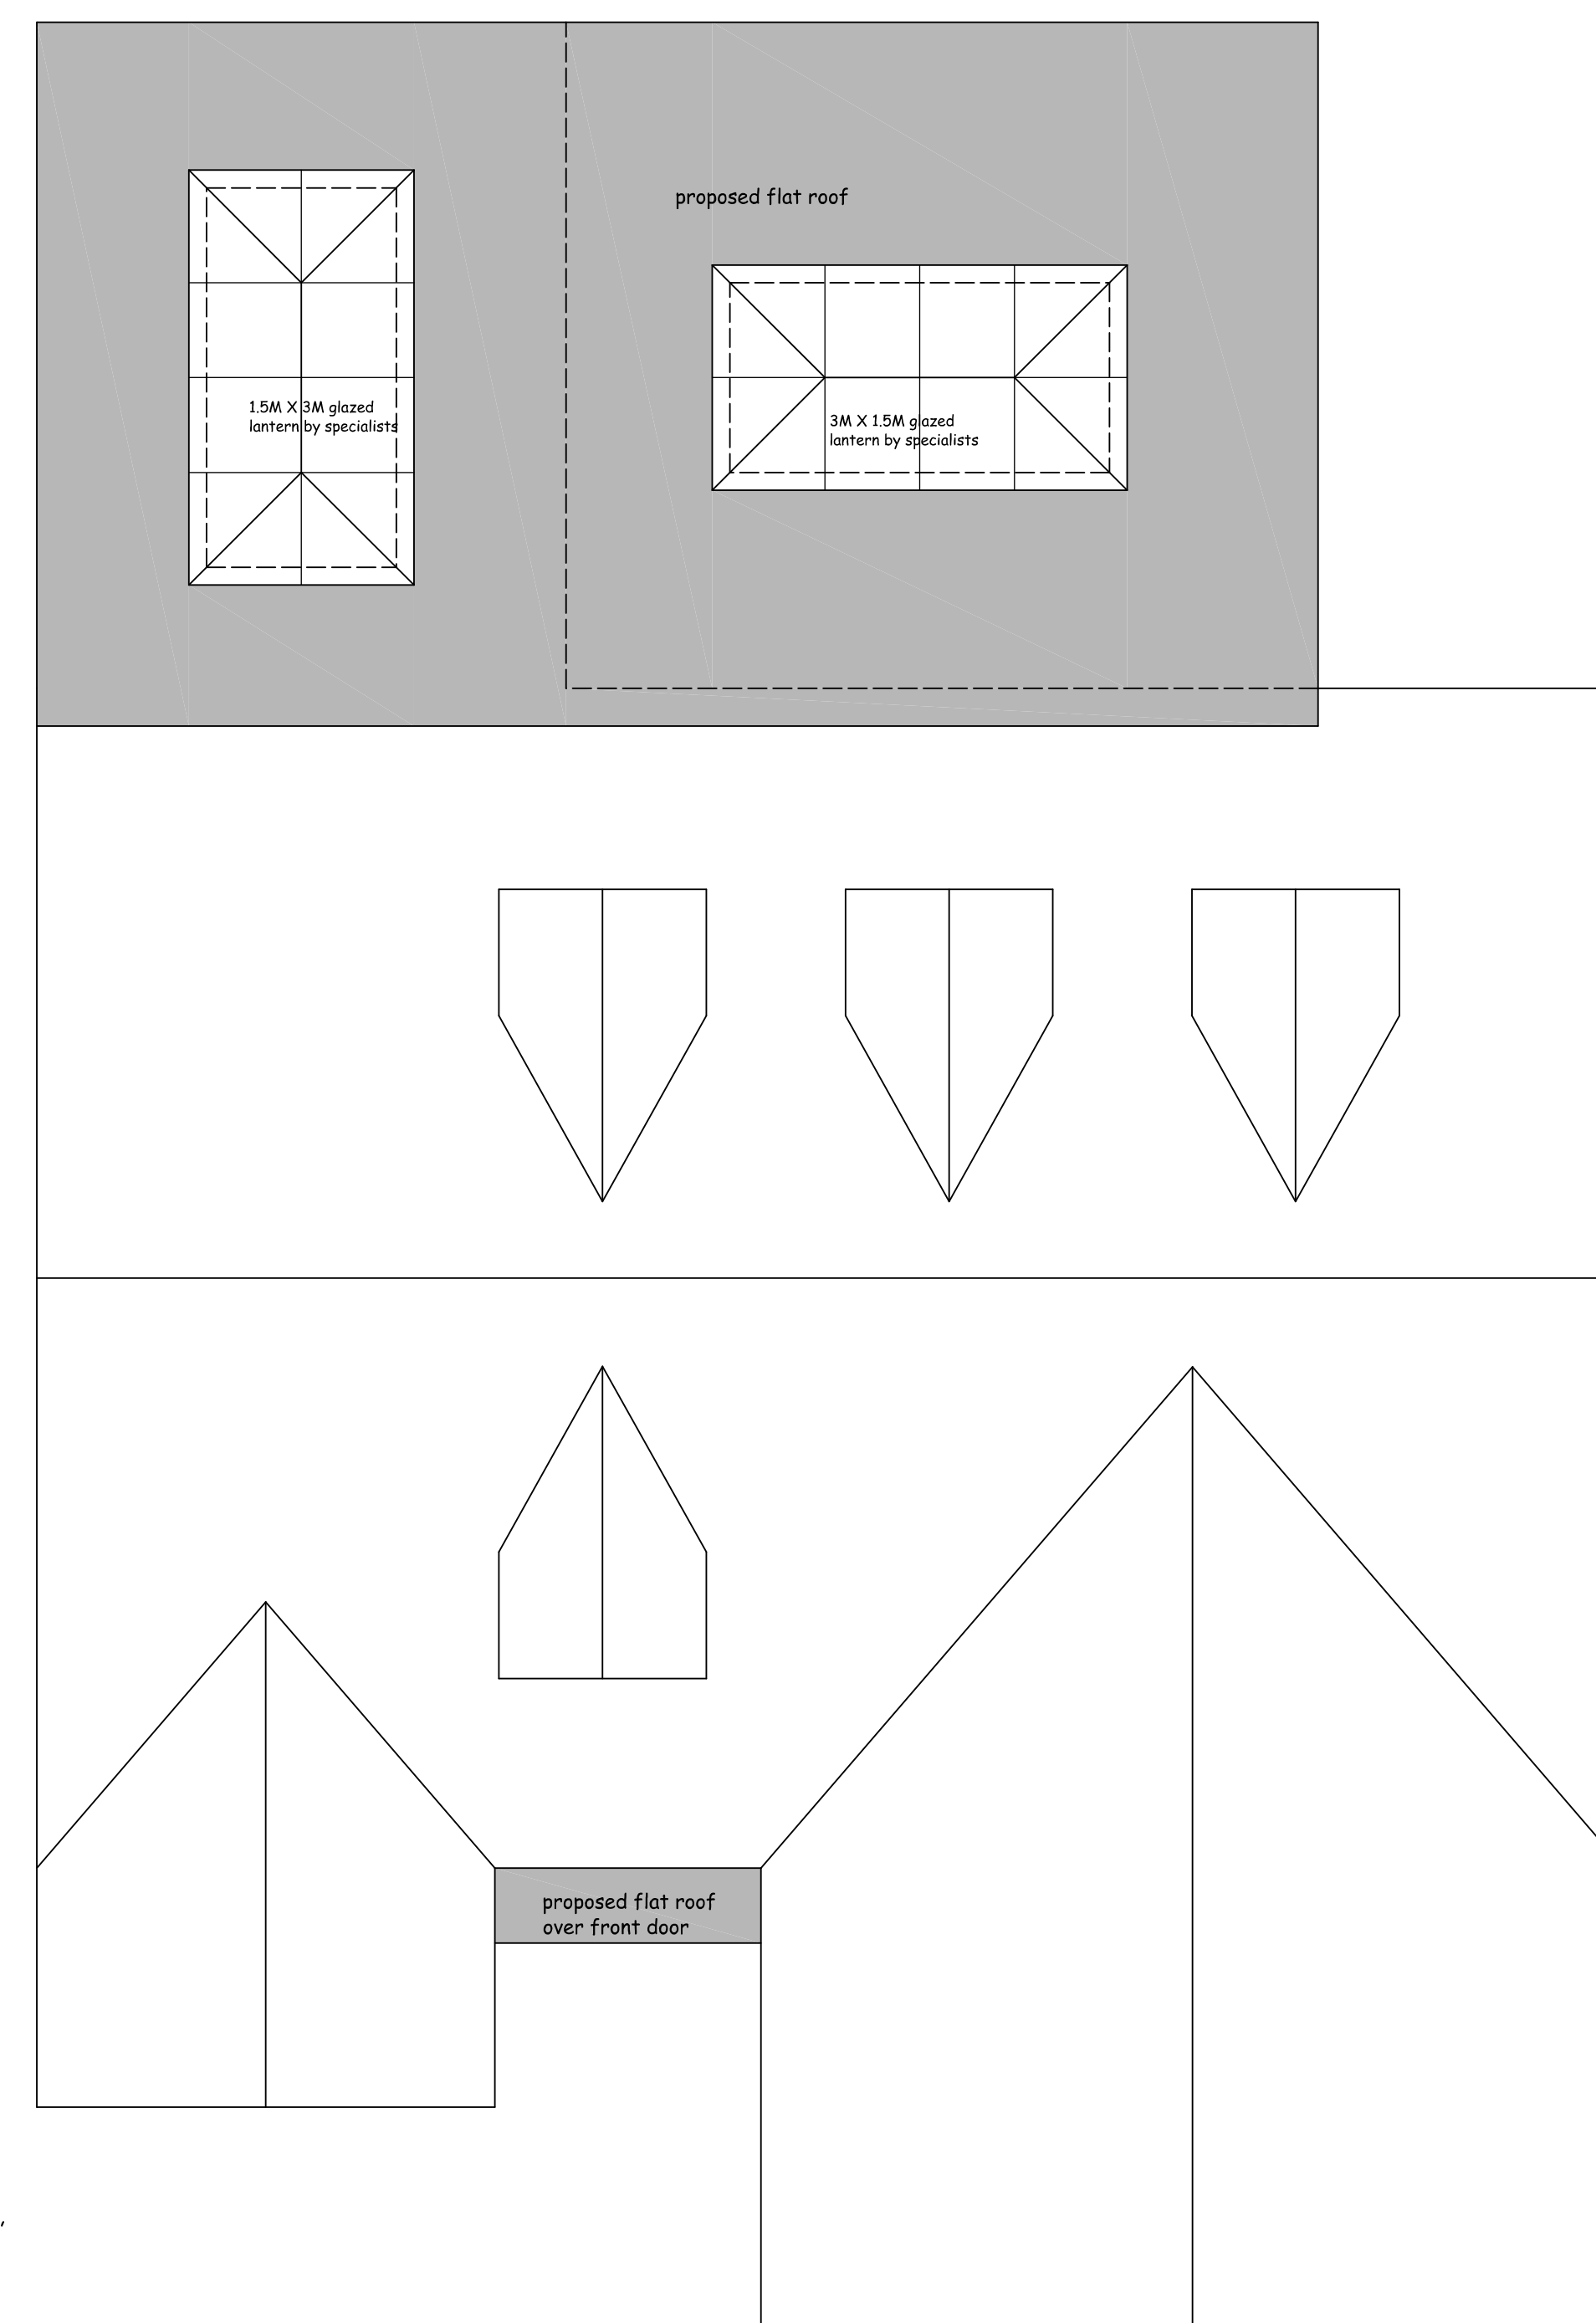

ROOF PLAN

 

Project

PROPOSED SINGLE STOREY
REAR EXTENSION AND
DOUBLE GARAGE TO No 11
OAKFIELDS AVENUE
KNEBWORTH
HERTS SG3 6NP

Client _____

RENATA & STEPHEN CROME

Drawing

PROPOSED PLAN

Scale 1:50 & 1:100 @ A1 Drawn C.R

Checked _____ Date Feb 25

Drawing No.

CHR/25/02 rev A

This drawing and design is copyright and must not be reproduced in part or in whole without prior written consent. Contractors must verify all dimensions on site before commencing work