



NOTES

- This is a planning drawing and should not be used for construction.
- This document and its design content is copyright ©.
- It shall be read in conjunction with all other associated project information and consultants documents.
- 3D images are an illustration only, and are not accurate representations.
- Refer to scale bar and title sheet to check printing scale.

- EXISTING
- PROPOSED
- REMOVALS

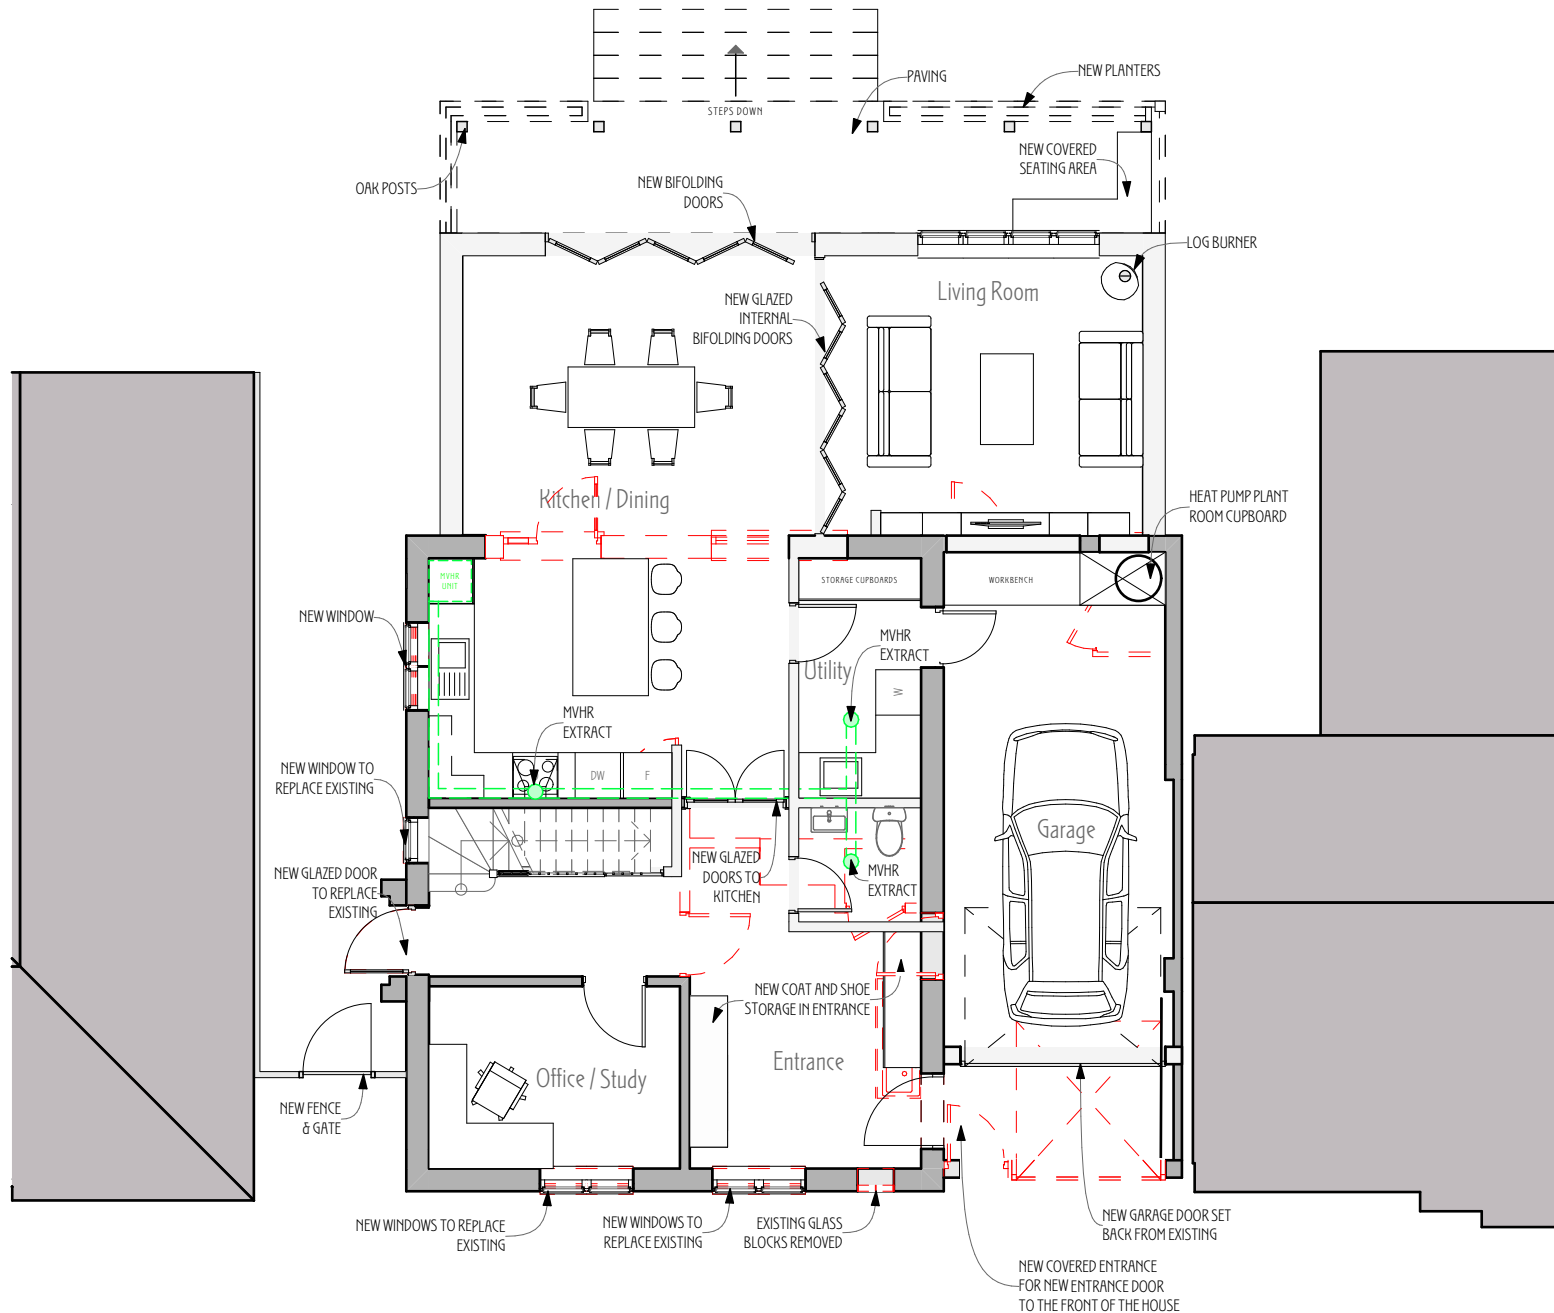

GF Ground Floor Plan
1:100

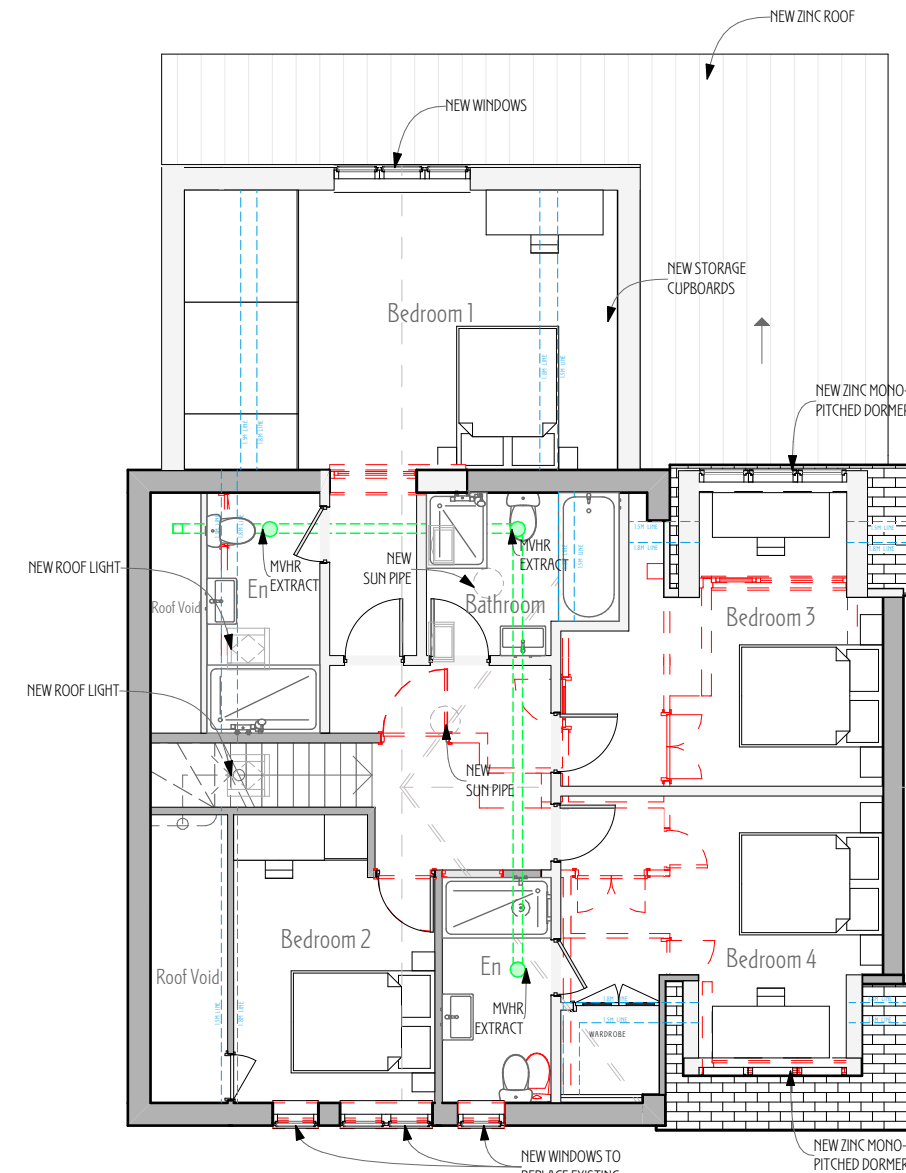

FF First Floor Plan
1:100

PLANNING ISSUE

Rev	Issued By	Details	Issue Date
-	BB	ISSUED TO CLIENT	11/02/25
A	BB	REVISED FOLLOWING CLIENT COMMENTS	08/04/25

PROJECT TITLE
4 Hawthorn Hill, Letchworth

DRAWING TITLE
Proposed Plans (A3)

SCALE
1:100 @ A3

DATE
April 25
DRAWN/CHKD
BB AG

DRAWING No.
2418/PD/202
REV
A

NORTON STUDIO ARCHITECTS
HISTORIC AND SUSTAINABLE BUILDING SPECIALIST
ARCHITECT ACCREDITED IN BUILDING CONSERVATION
5 Croft Lane - Norton - Letchworth Garden City - Herts - SG6 1AS
t - 01462 374035
w - www.nortonstudio.co.uk