

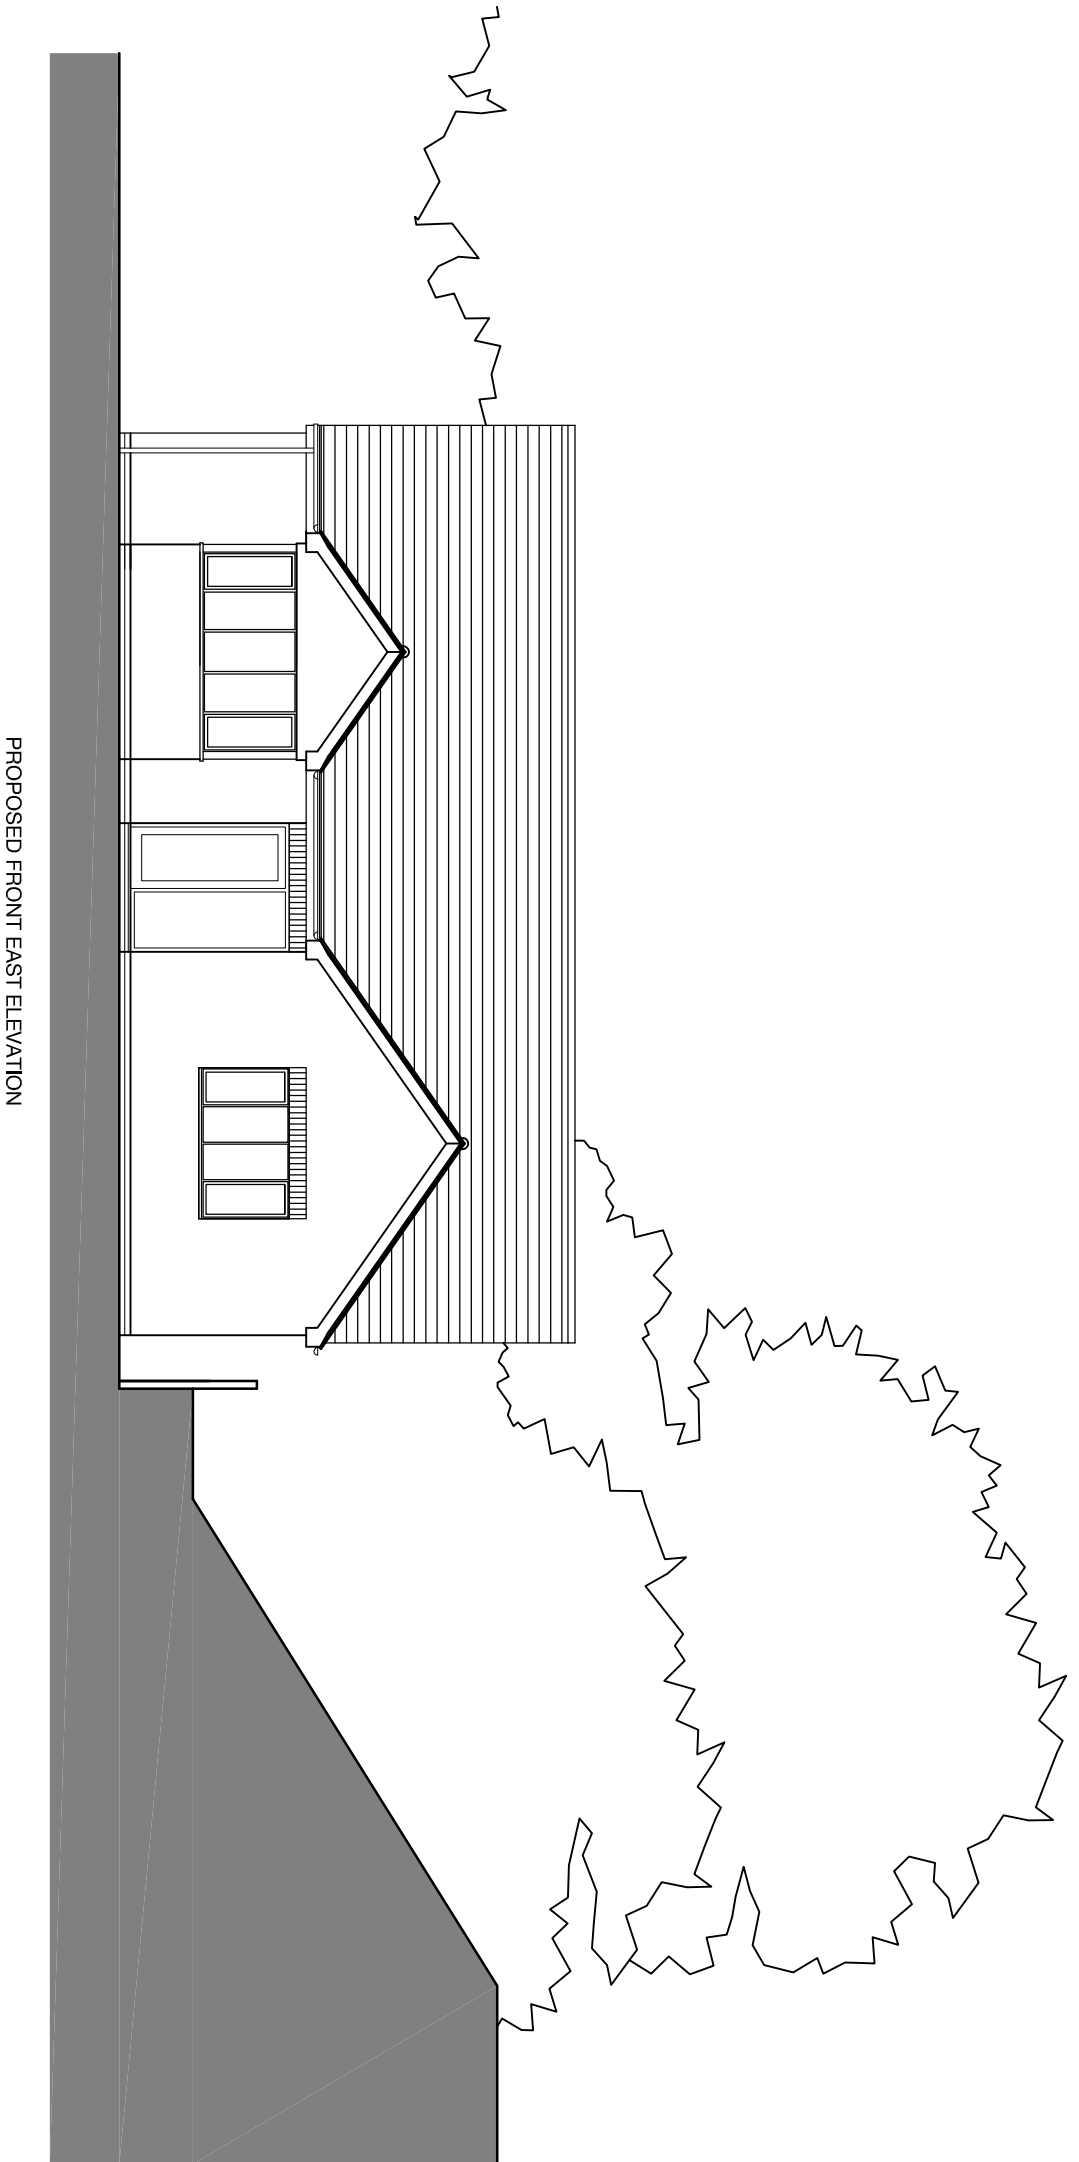


Scale 1:100 0 1 2.5 5 10m


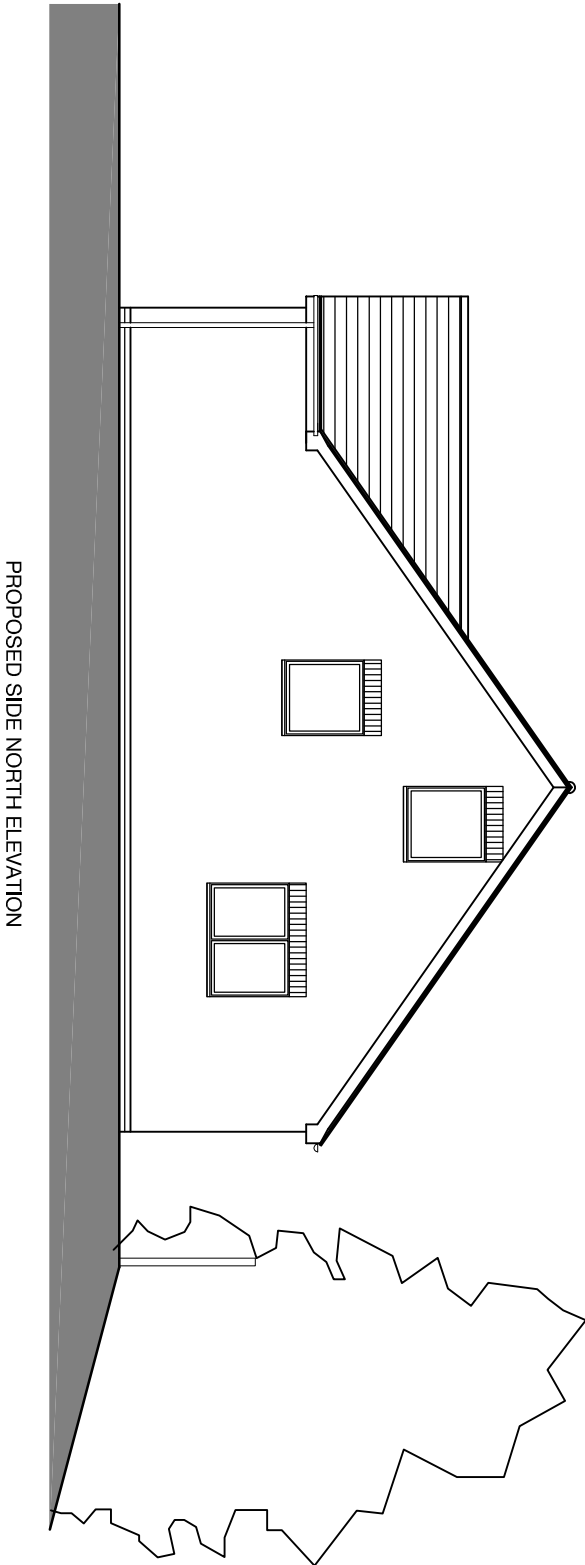


© 356 DESIGN LTD
THIS DRAWING IS THE PROPERTY OF 356 DESIGN LTD AND IS
ISSUED ON THE CONDITION THAT IT IS NOT REPRODUCED,
COPIED, EITHER WHOLLY OR IN PART, OR BY ANY MEANS
OR BY ANY INFORMATION STORAGE AND RETRIEVAL SYSTEM,
WITHOUT THE WRITTEN CONSENT OF 356 DESIGN LTD.
NO DIMENSIONS ARE TO BE SCALED FROM THIS DRAWING. ALL
DIMENSIONS SHOWN MUST BE CHECKED ON SITE. THE ARCHITECT
TAKES NO RESPONSIBILITY FOR ANY DISCREPANCIES BETWEEN
THE DRAWING AND THE ACTUAL WORK. BRICKS, BLOCKS, AND
OTHER MATERIALS TO BE USED MUST BE SPECIFIED IN THE
BILL OF MATERIALS AND RELATED DRAWINGS.

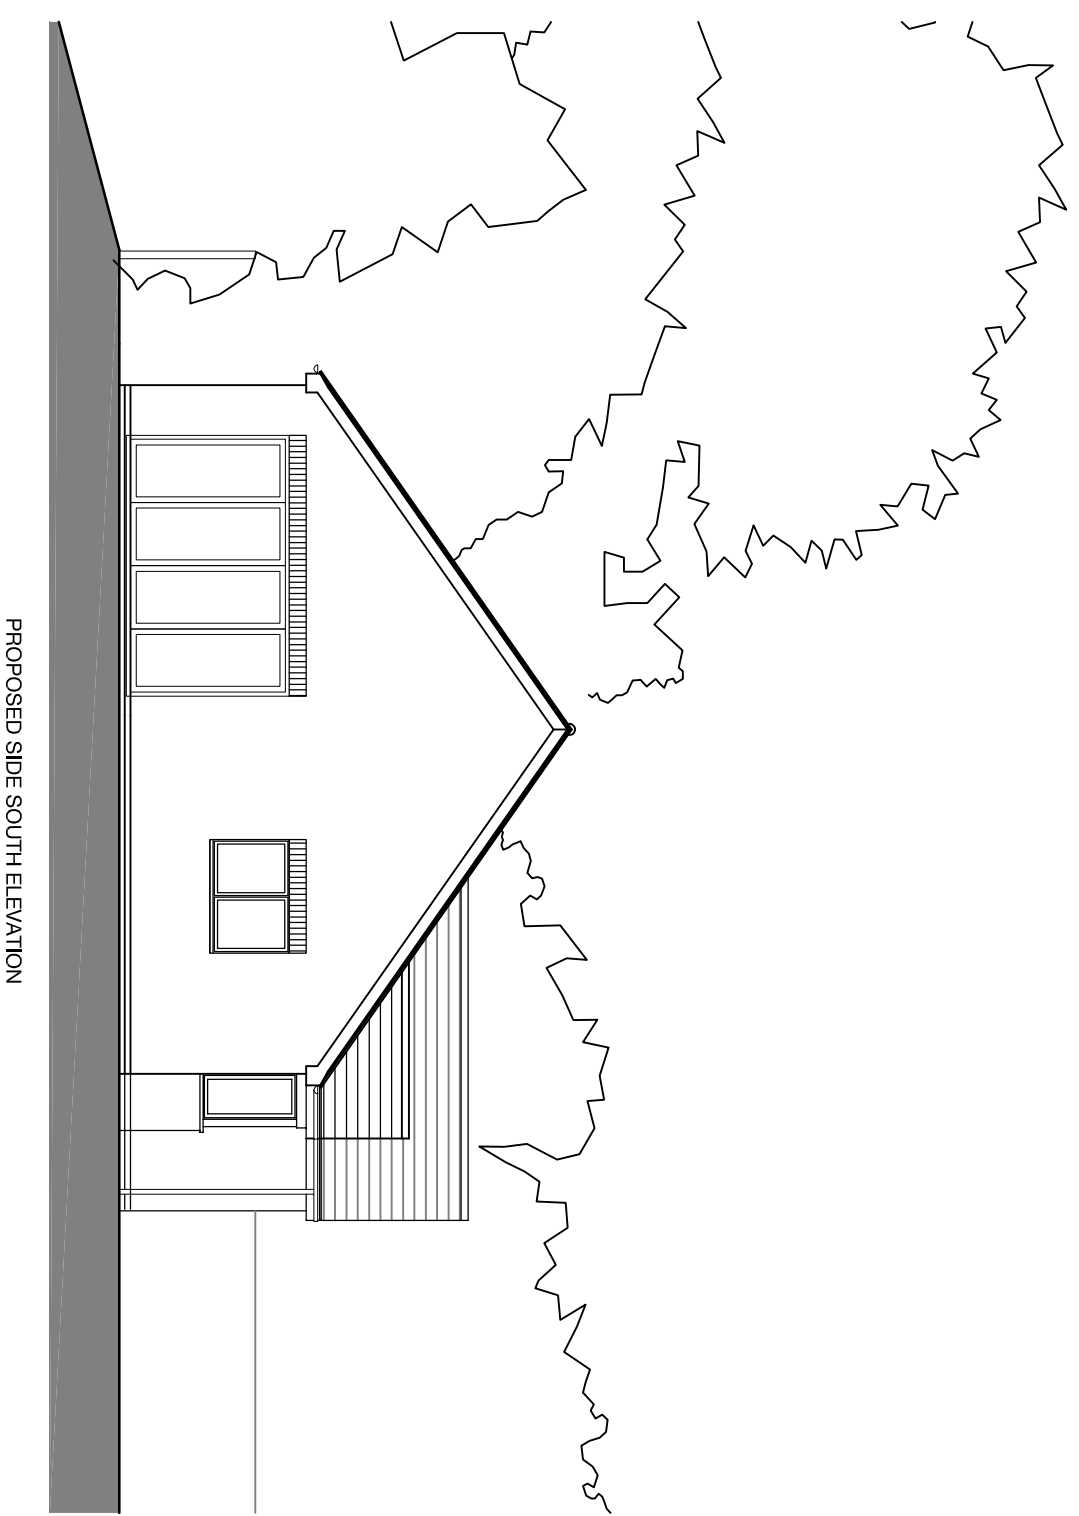

- MATERIALS:**
- Walls - white render
 - Windows - grey upvc
 - Doors - grey upvc
 - Roof tiles - grey concrete tiles
 - Garage door - white metal

Scale 1:200 0 2 5 10 20m


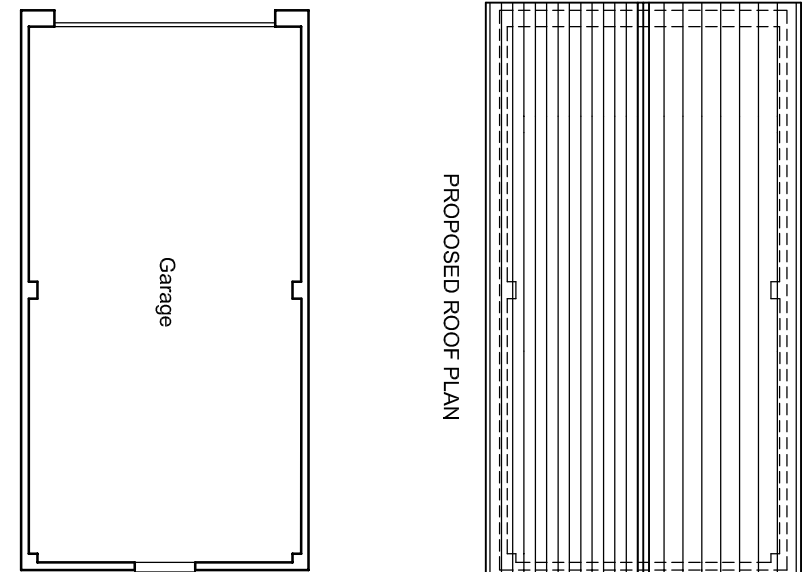
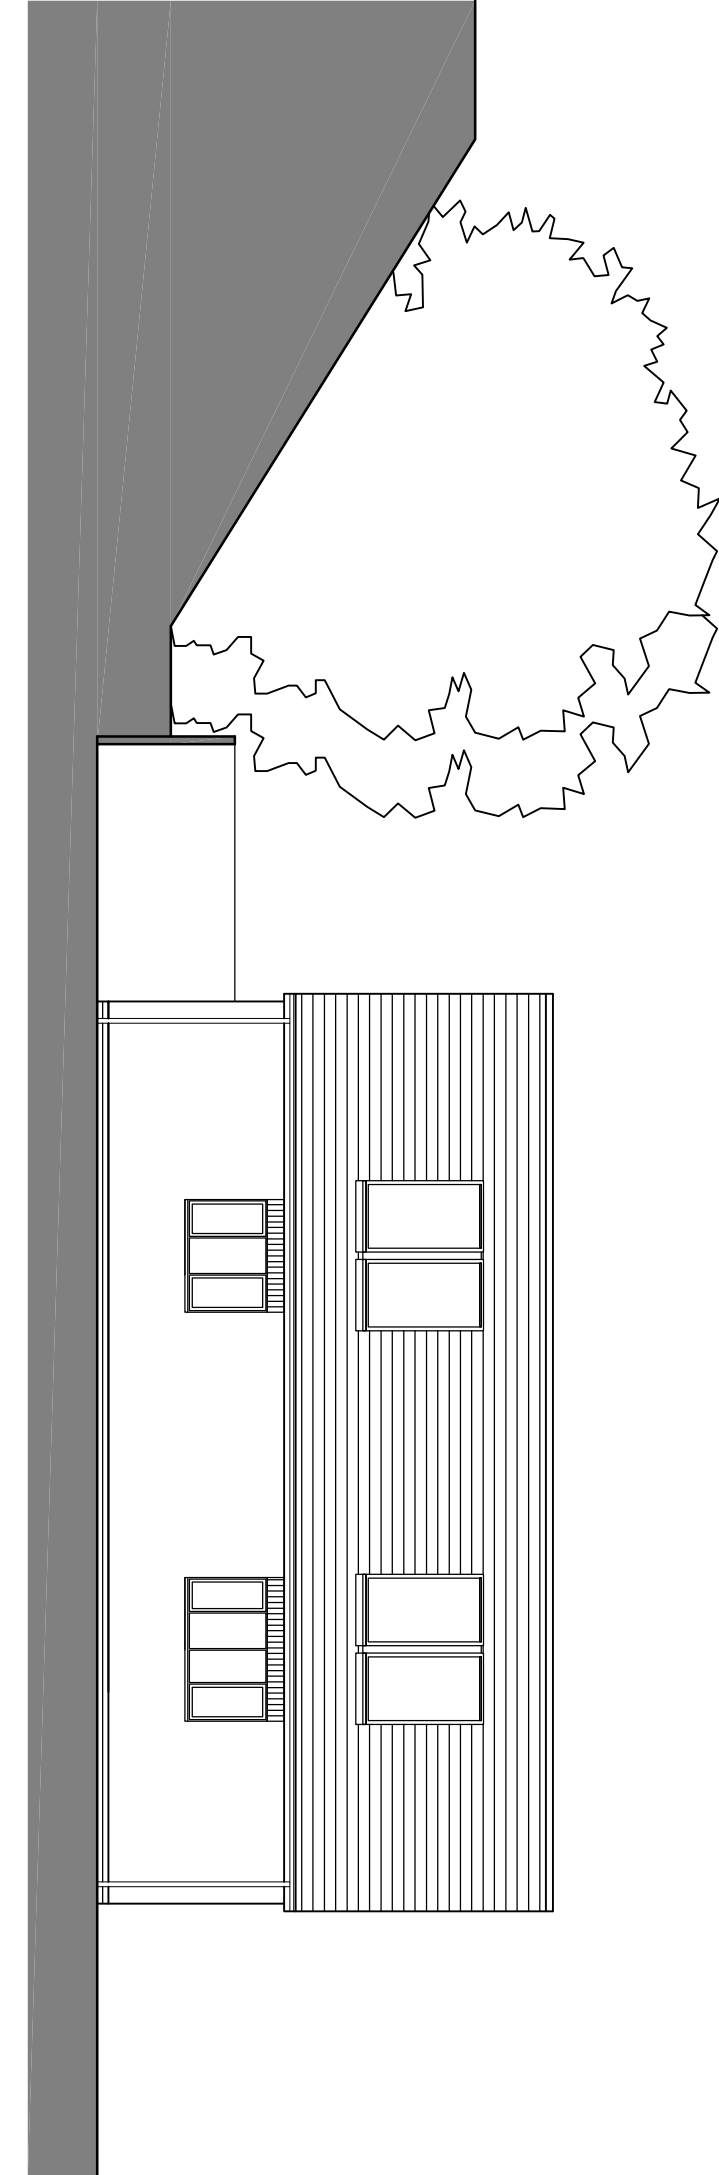


PROPOSED ROOF PLAN





PROPOSED GROUND FLOOR PLAN

Scale 1:200 0 2 5 10 20m

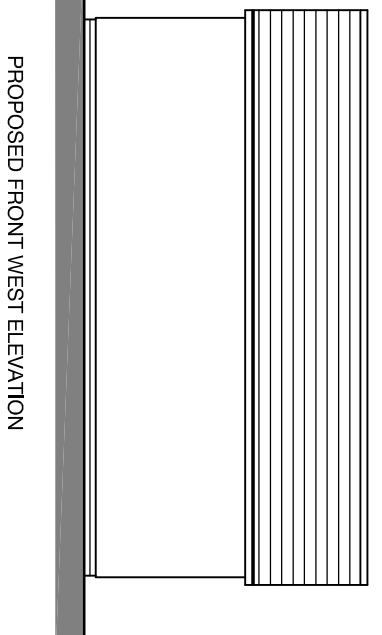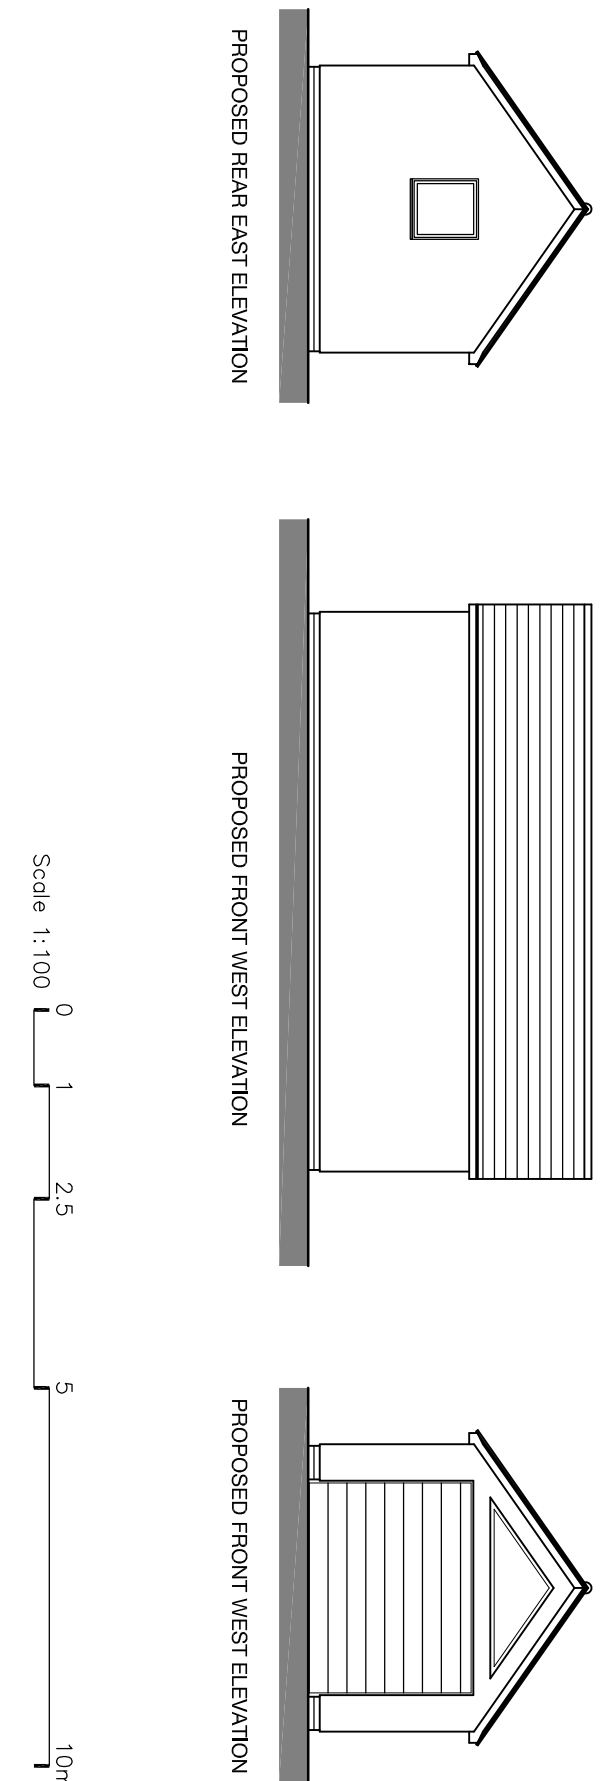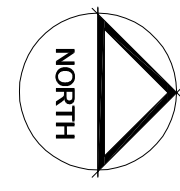

PROPOSED FRONT WEST ELEVATION

Scale 1:100 0 1 2.5 5 10m

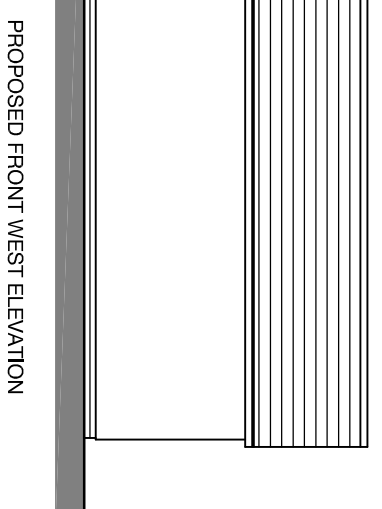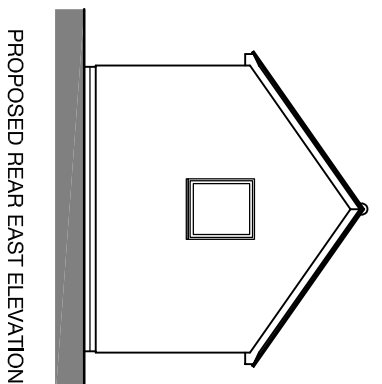


PROPOSED FRONT WEST ELEVATION


SITE PLAN 1:200




PROPOSED GROUND FLOOR PLAN

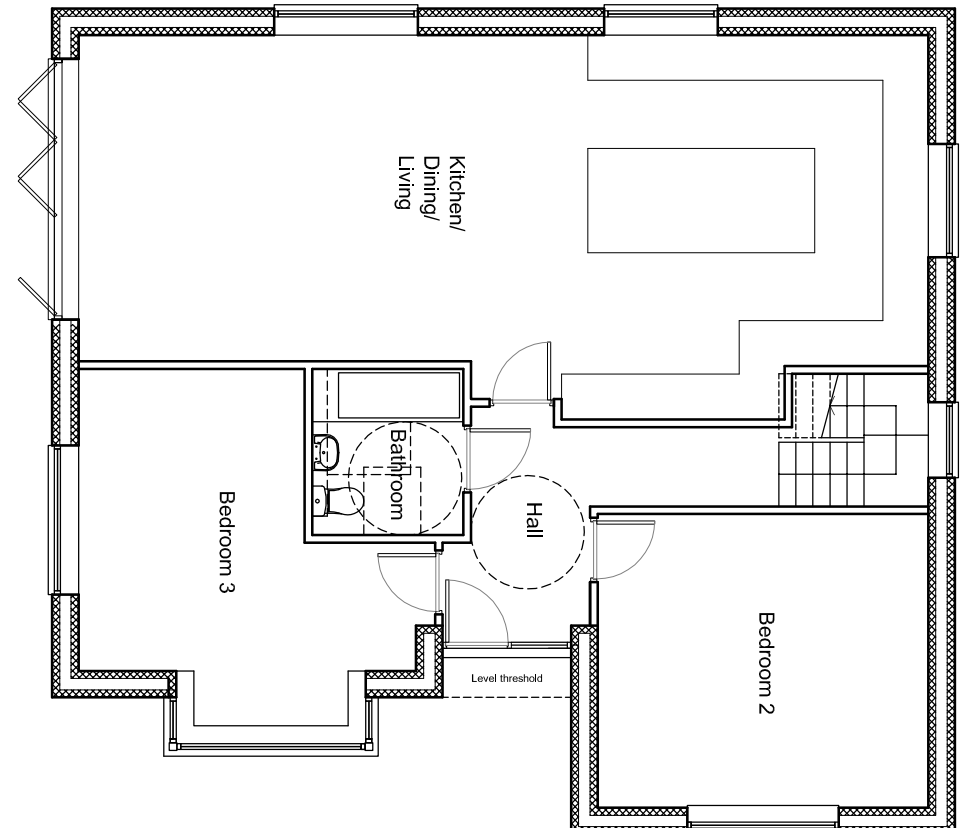

PROPOSED FIRST FLOOR PLAN

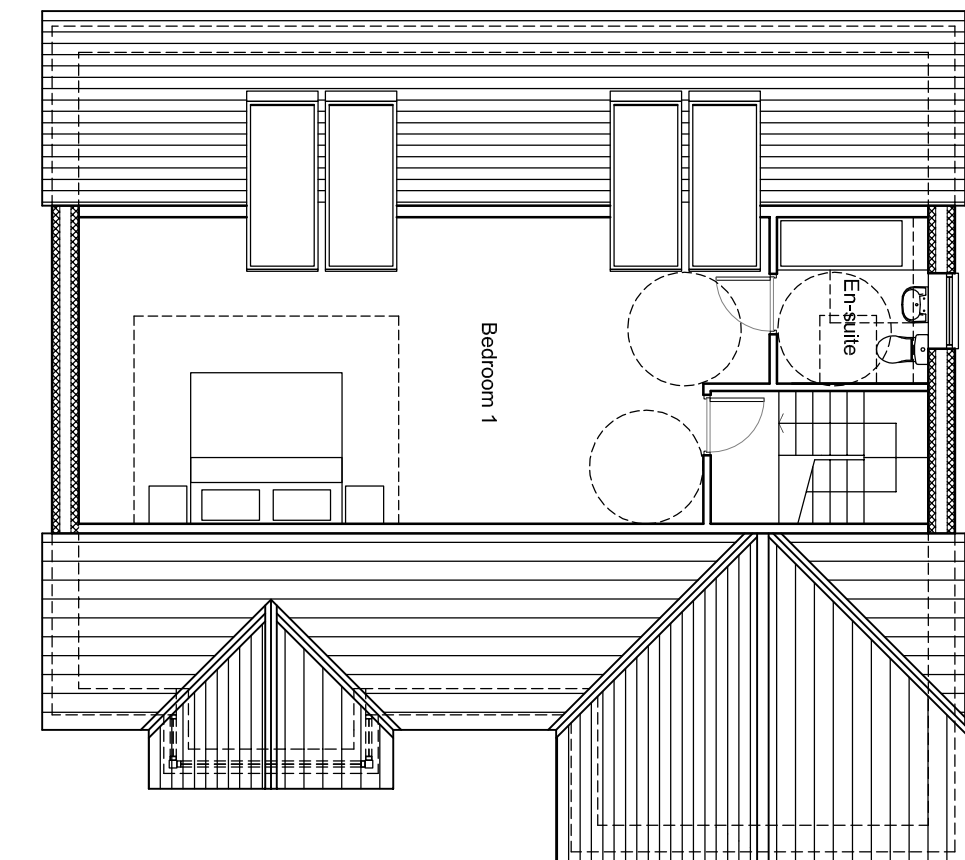


PROPOSED ROOF PLAN

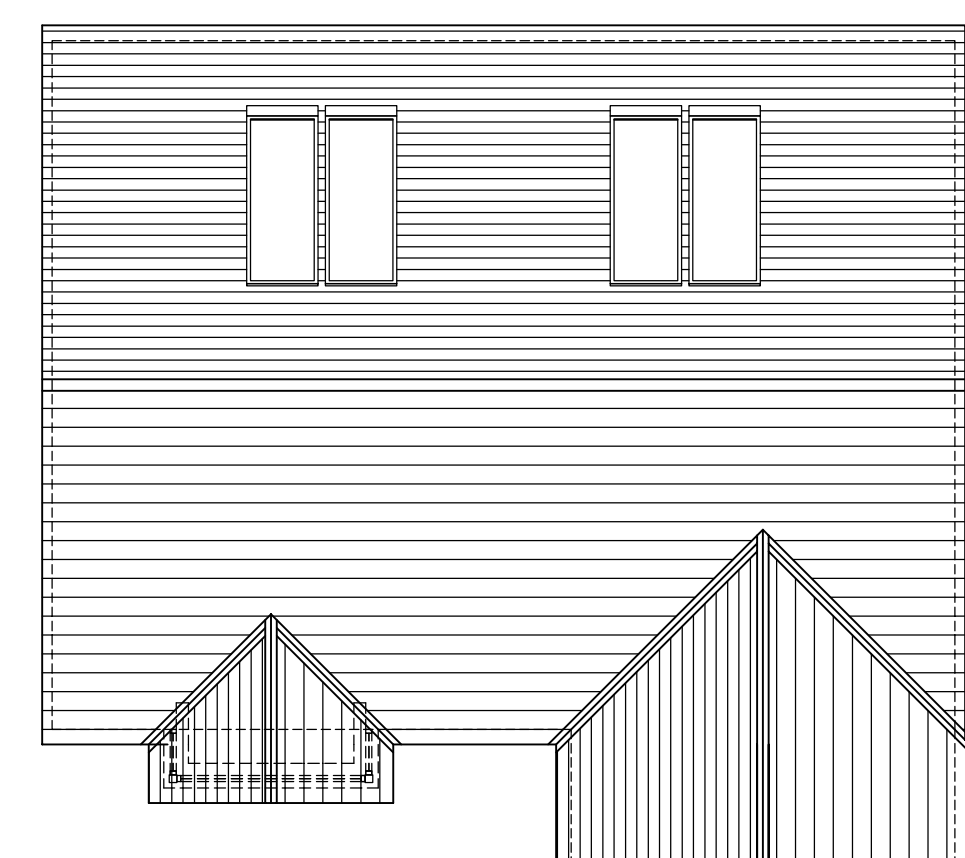

Scale 1:100 0 1 2.5 5 10m

Rev	Date	By	Description
-----	------	----	-------------

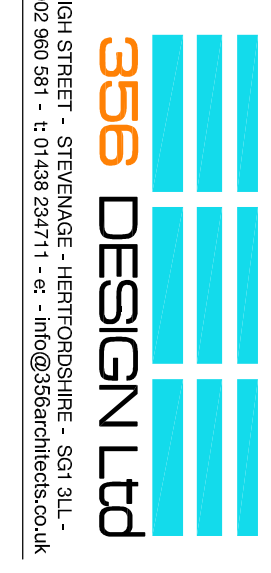

- 172A HIGH STREET - STEVENAGE - HERTFORDSHIRE - SG1 3AL -
- TEL: 01962 860 581 - E: 01962 247171 - F: 01962 247171

CLIENT:

Mr M. Brookes - 11 Station road,
Baldock, Herts. SG7 5BU

PROJECT:

Proposed New 3 Bed Bungalow

TITLE:

Proposed Site Plan
Plans & Elevations

SCALE:	DATE:	DRAWN BY:	CHECKED:
1:100@A1	May 25	DRW	
PROJ. NO:	DWG. NO:	REV:	
2111	P 007	L	