




PROPOSED FRONT ELEVATIONS

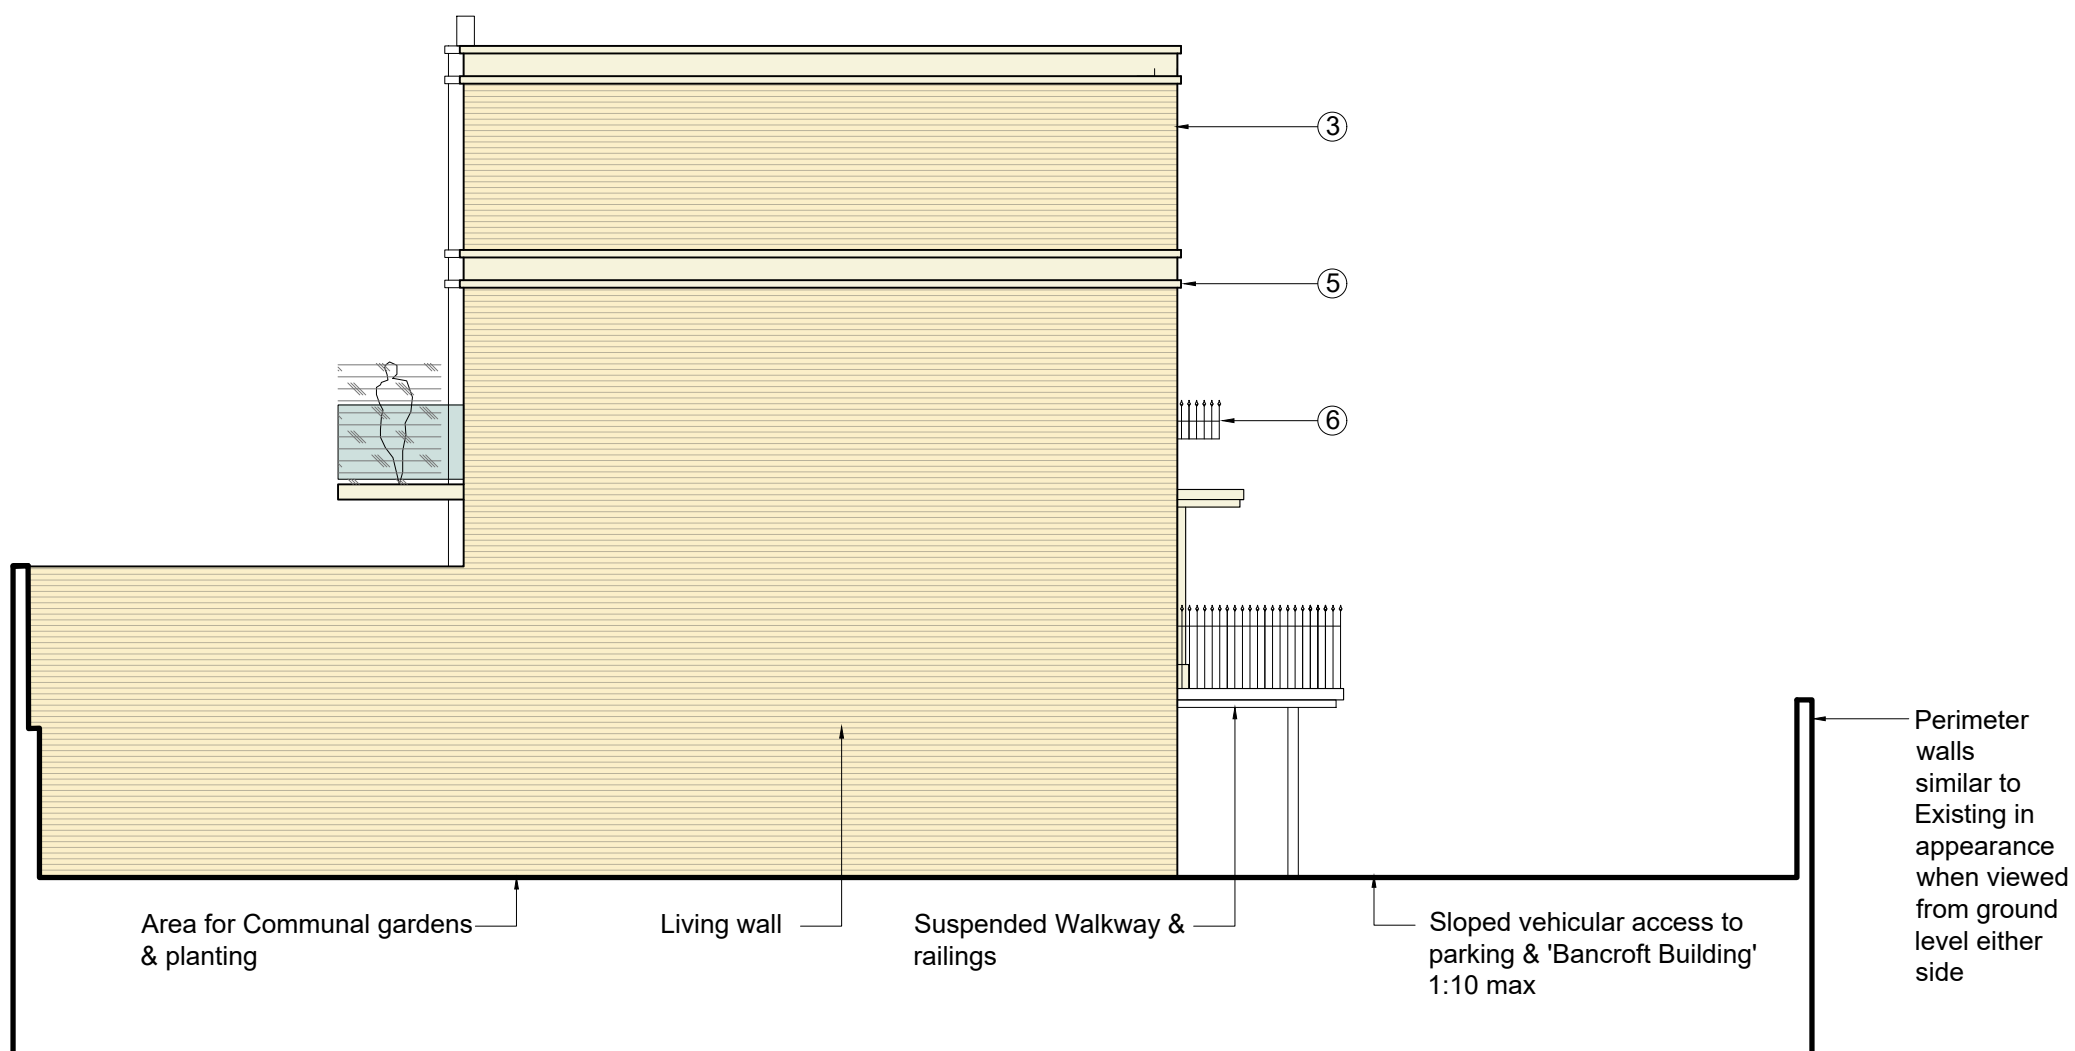


PROPOSED SIDE ELEVATION (SE facing)

Materials Legend

- ③ - London Stock Facing Bricks
- ⑤ - Stone mouldings
- ⑥ - Decorative Black Metal Railings
- ⑦ - Black Cast Iron Rainwater goods
- ⑨ - White microporous painted hardwood Windows & Doors
- ⑩ - Glass Balustrading
- ⑪ - Brick Chimney
- ⑫ - White microporous painted hardwood Door case with fixed light & Canopy
- ⑬ - Sedum roof
- ⑭ - Etched glass privacy screens (position & design tbc)
- ⑯ - Louvered doors for basement parking



PROPOSED REAR ELEVATIONS

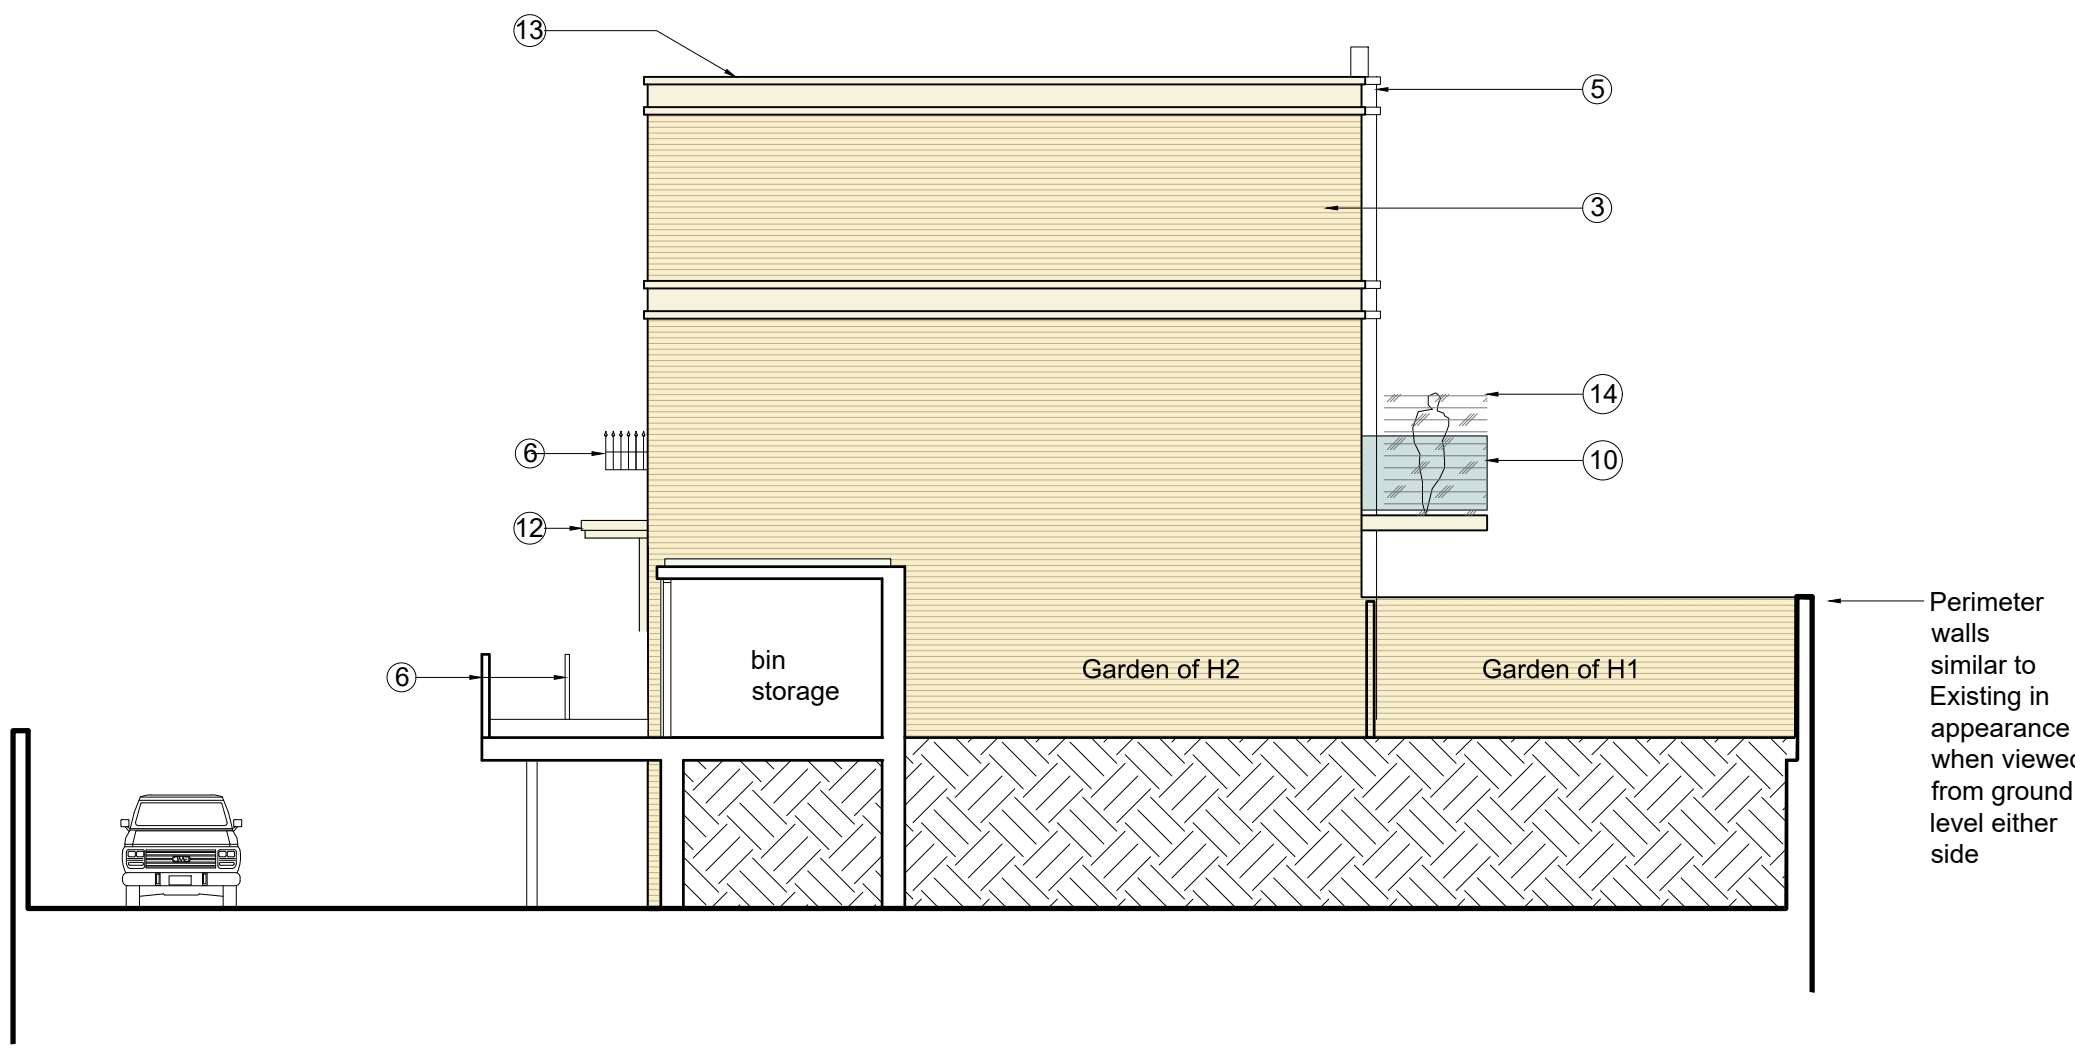

PROPOSED SIDE ELEVATION (NW facing)

Colin Eades and Amy Moss Rose Cottage, High Street, Gosmore, Hitchin, SG4 7QQ colinwkades@gmail.com - amy@mosspropertydevelopment.co.uk		
Client:	Selumi Instruments Ltd & Holt End House Instruments Ltd	
Project:	Redevelopment of 18 - 19 Bancroft, Hitchin	
Drawing Title:	PROPOSED ELEVATIONS TOWNHOUSES H3 - H5	
Dwg no.	013	
Drawn:	AM	Date: MAY 2025 Checked: CE
Scale:	1:100 @ A1	
Revisions:		
The content of this drawing is the property of Colin Eades & Amy Moss and may not be copied in whole or part without formal consent.		