




PROPOSED FRONT ELEVATIONS

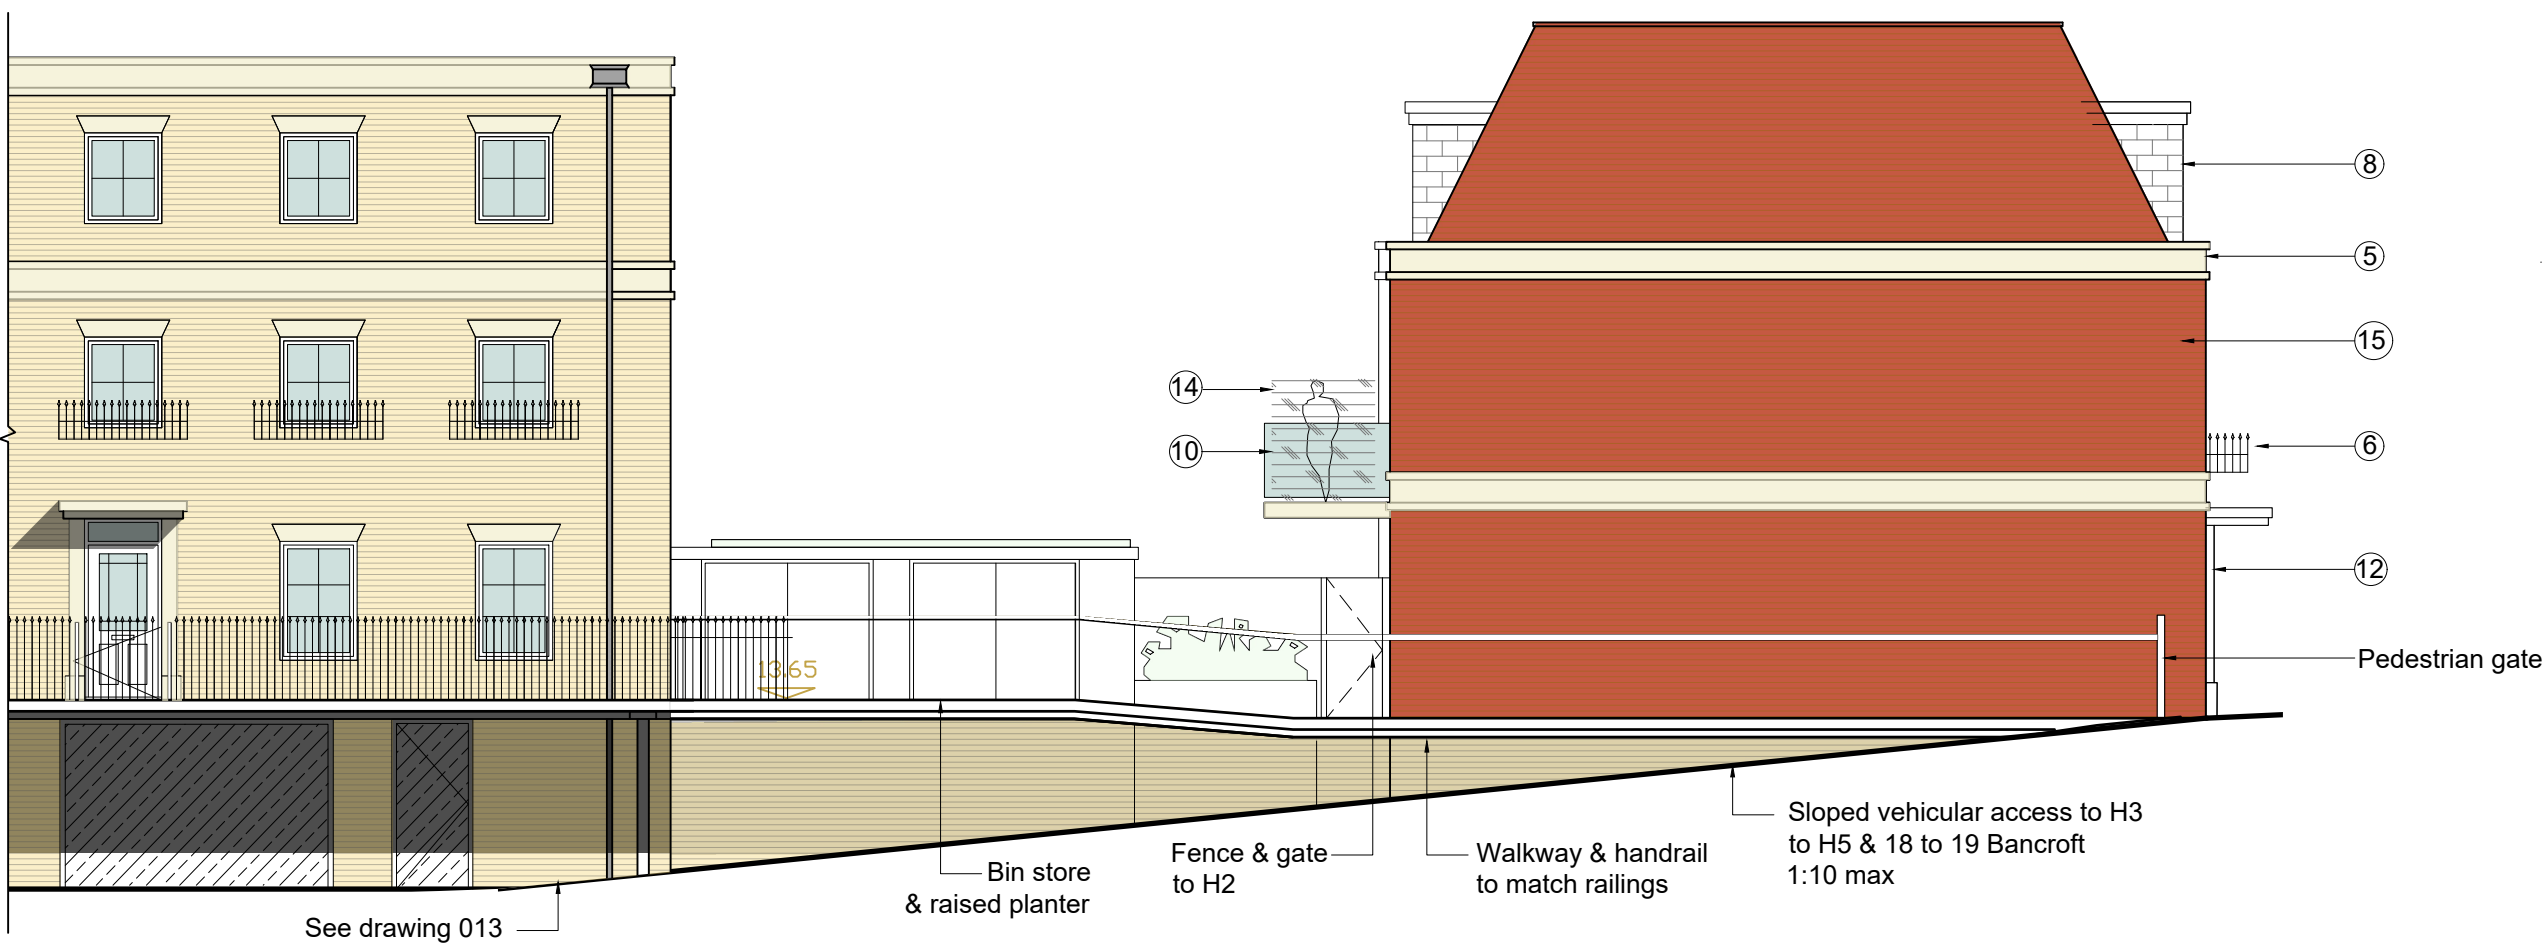


PROPOSED SIDE ELEVATION (NE facing)

Materials Legend

- ⑤ - Stone mouldings
- ⑥ - Decorative Black Metal Railings
- ⑦ - Black Cast Iron Rainwater goods
- ⑧ - Slate (Hanging) tiles
- ⑨ - White microporous painted hardwood Windows & Doors
- ⑩ - Glass Balustrading
- ⑪ - Brick Chimney
- ⑫ - White microporous painted hardwood Door case with fixed light & Canopy
- ⑬ - Sedum roof
- ⑭ - Etched glass privacy screens (position & design tbc)
- ⑮ - Red/Brindle Mix Facing Bricks



PROPOSED REAR ELEVATIONS

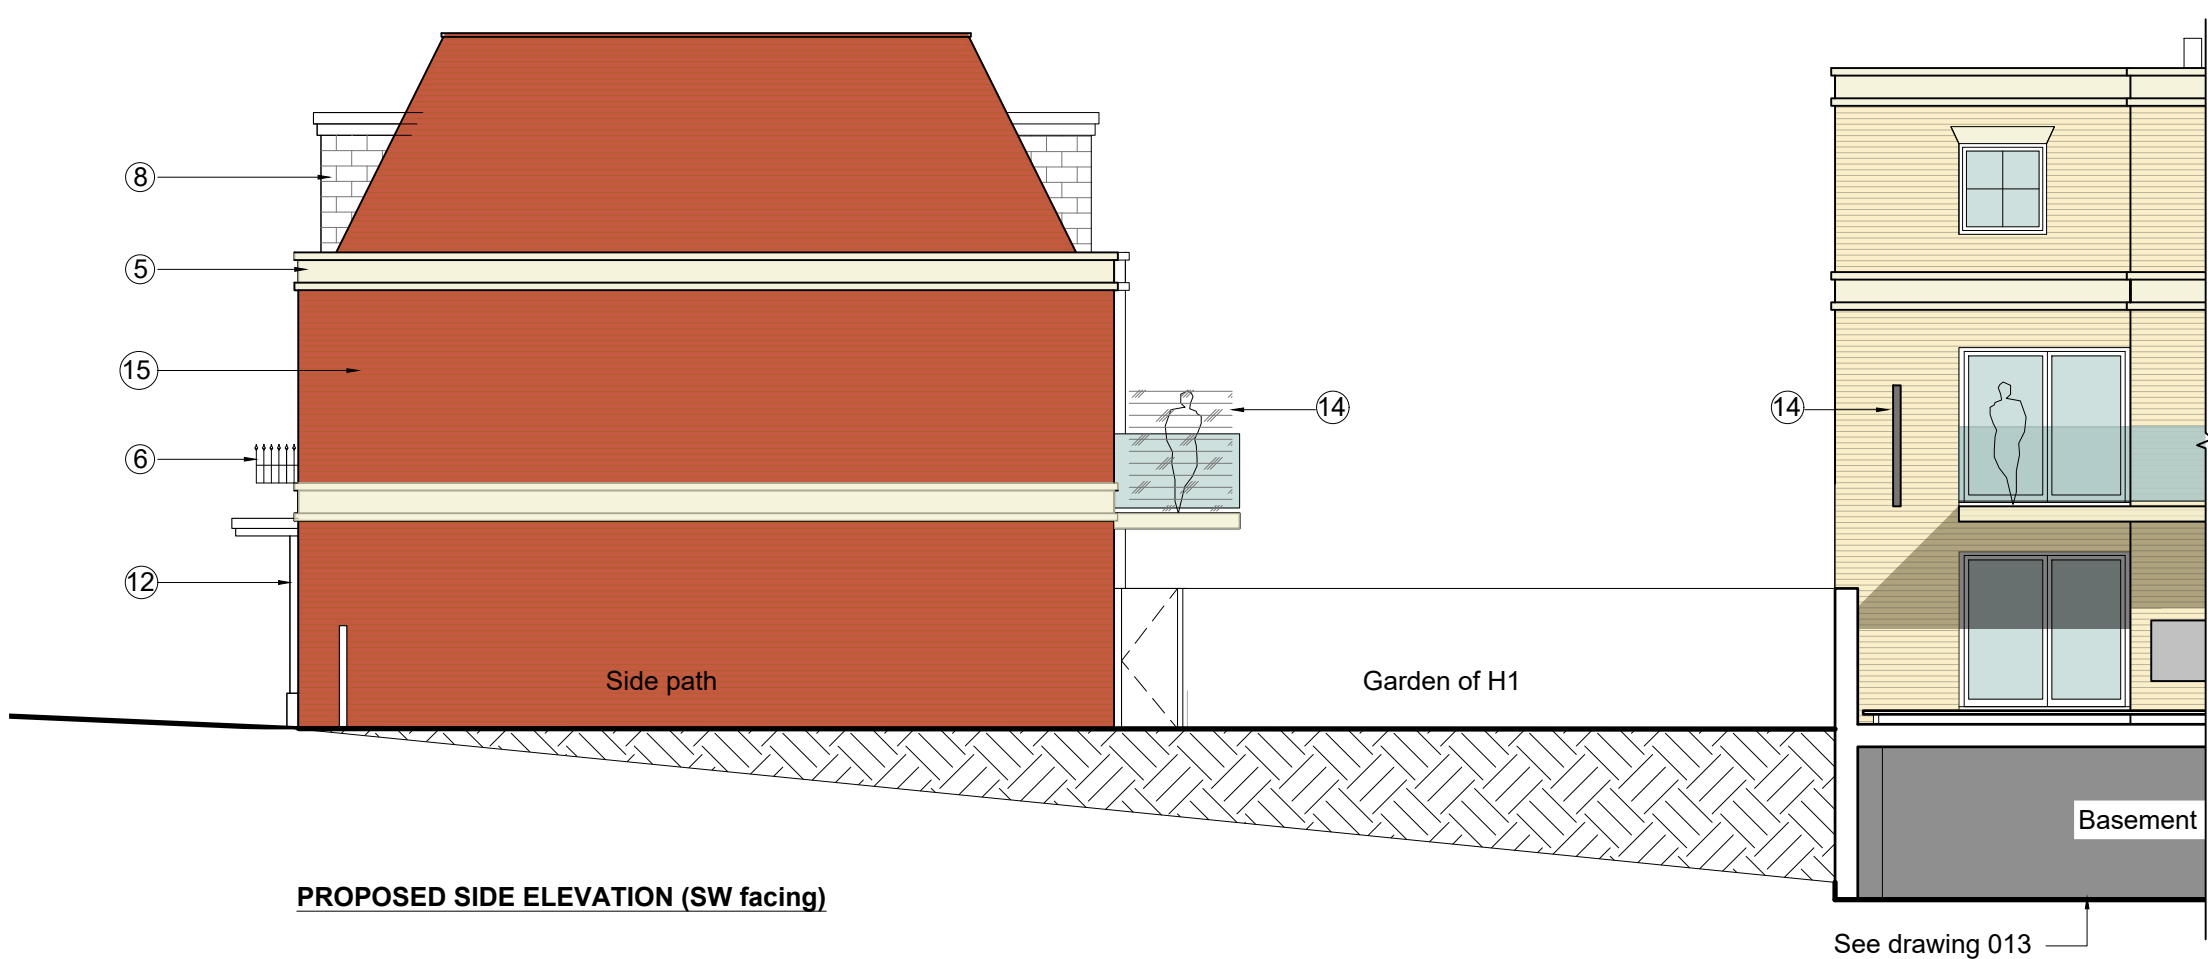

PROPOSED SIDE ELEVATION (SW facing)

Colin Eades and Amy Moss		
Rose Cottage, High Street, Gosmore, Hitchin, SG4 7QQ colinweades@gmail.com - amy@mosspropertydevelopment.co.uk		
Client:	Selumi Instruments Ltd & Holt End House Instruments Ltd	
Project:	Redevelopment of 18 - 19 Bancroft, Hitchin	
Drawing Title:	PROPOSED ELEVATIONS TOWNHOUSES H1 & H2	
Dwg no:	012	
Drawn:	AM	Date: MAY 2025 Checked: CE
Scale:	1:100 @ A1	
Revisions:		
The content of this drawing is the property of Colin Eades & Amy Moss and may not be copied in whole or part without formal consent.		