






H1 & H2 - Ground Floor

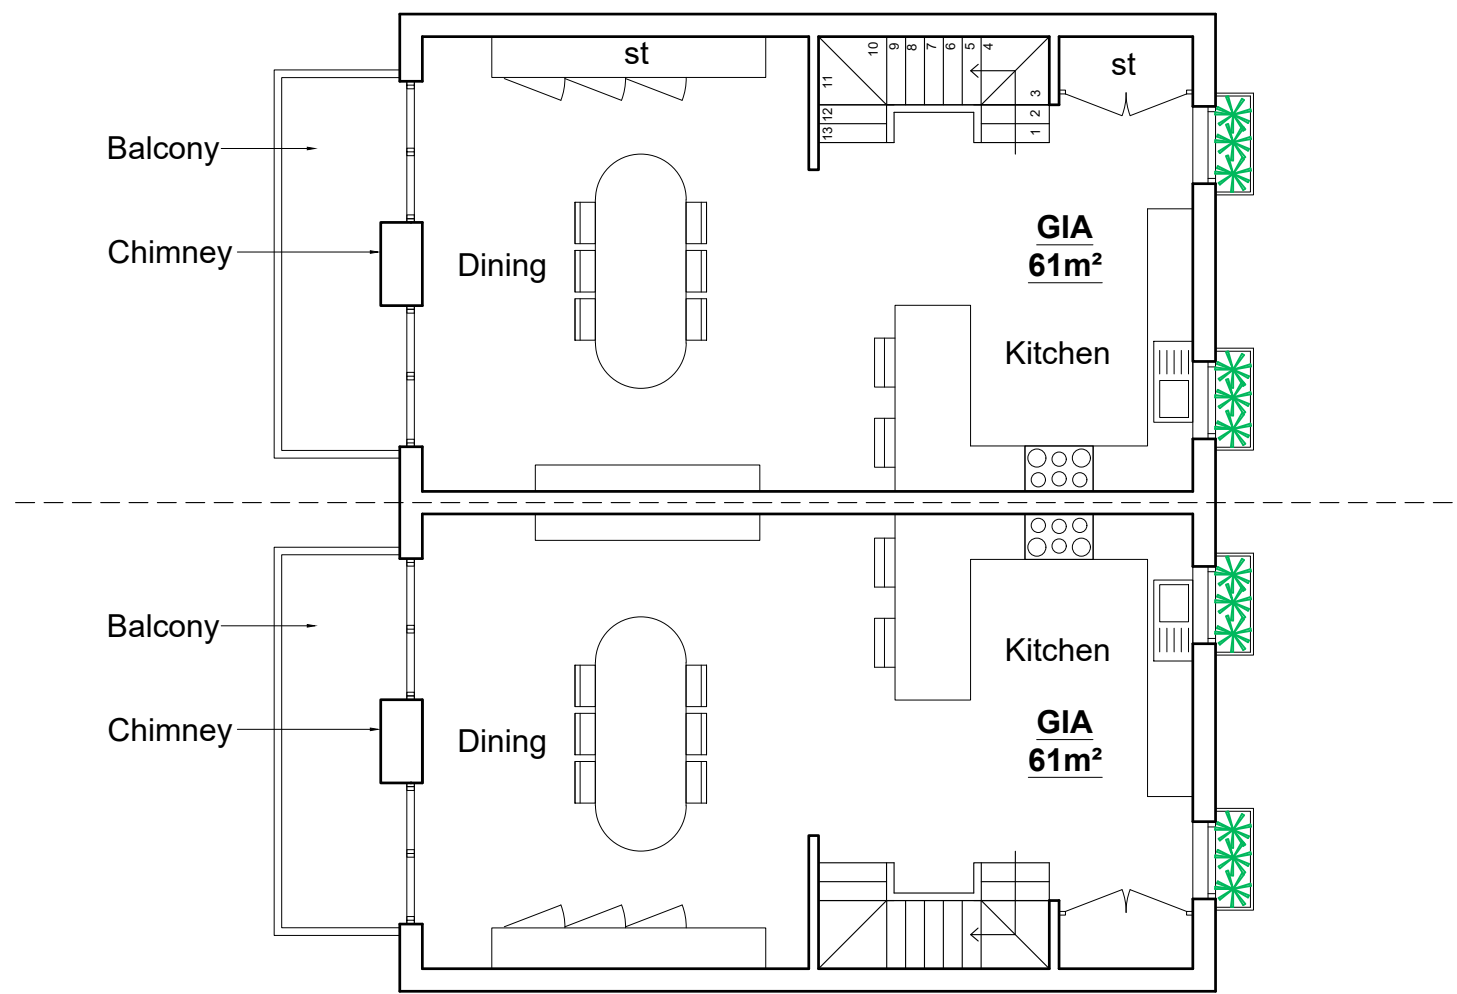

H1 & H2 - First Floor

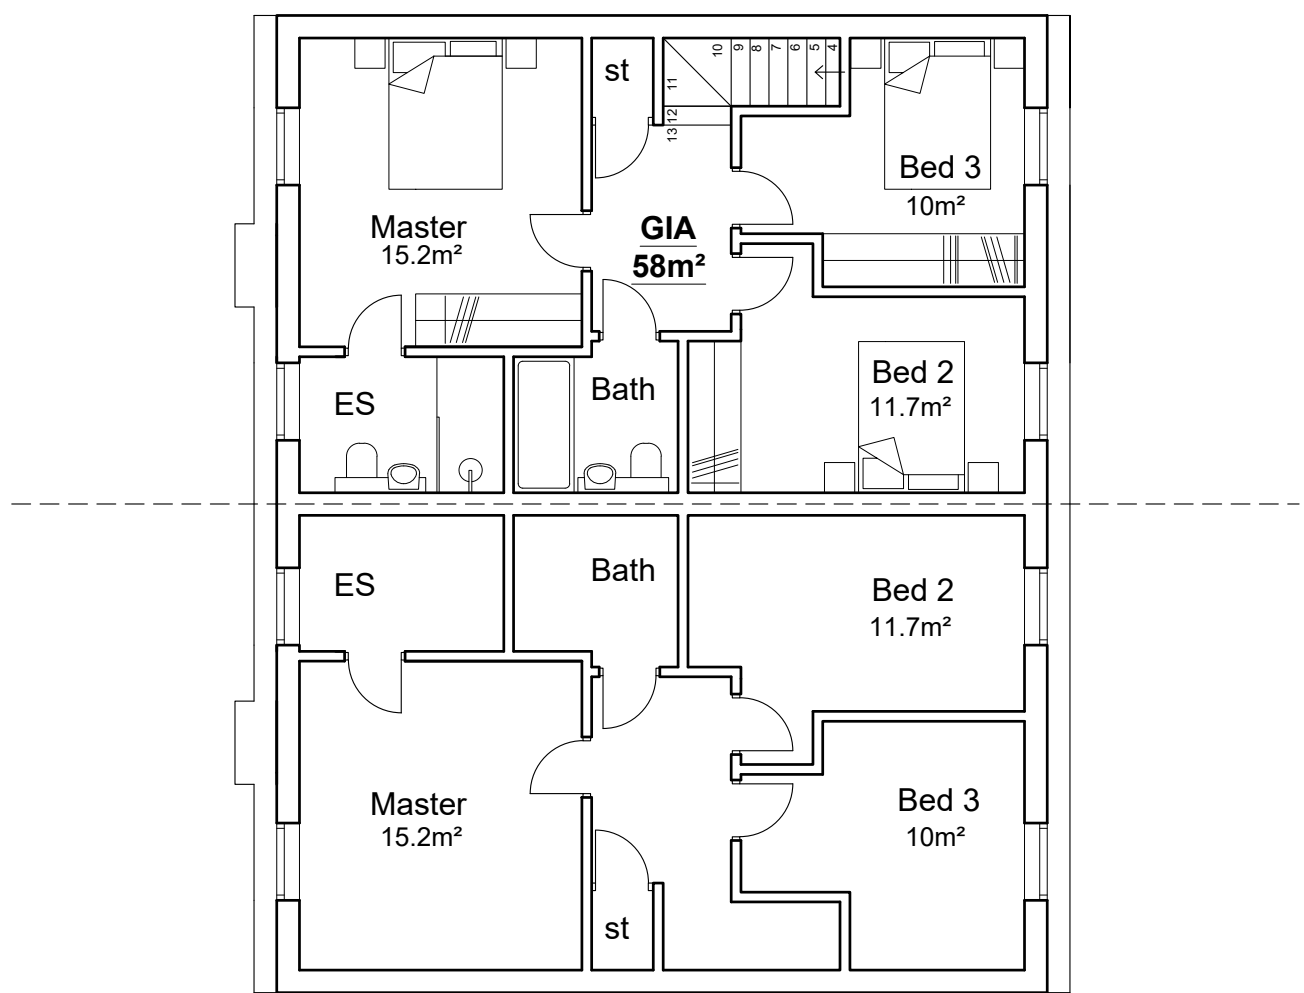

H1 & H2 - Second Floor

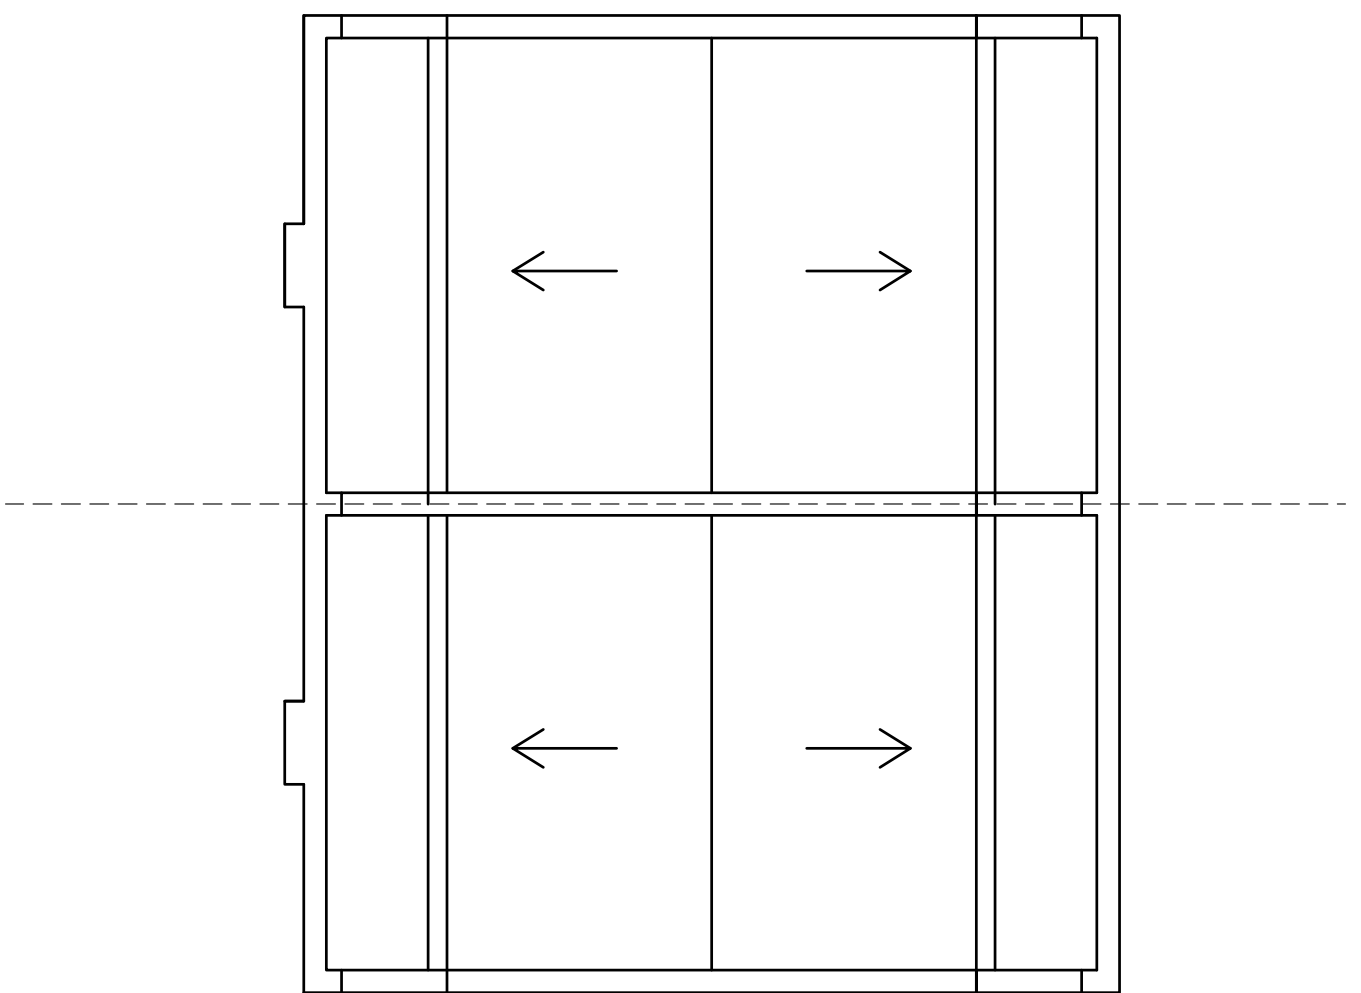

H1 & H2 - Roof Plan

Colin Eades and Amy Moss Rose Cottage, High Street, Gosmore, Hitchin, SG4 7QQ colinwkades@gmail.com - amy@mosspropertydevelopment.co.uk		
Client:	Selumi Instruments Ltd & Holt End House Instruments Ltd	
Project:	Redevelopment of 18 - 19 Bancroft, Hitchin	
Drawing Title:	PROPOSED PLANS H1 & H2	
Dwg no.	009	
Drawn:	AM	Date: MAY 2025 Checked: CE
Scale:	1:100 @ A1	
Revisions:		
The content of this drawing is the property of Colin Eades & Amy Moss and may not be copied in whole or part without formal consent.		