
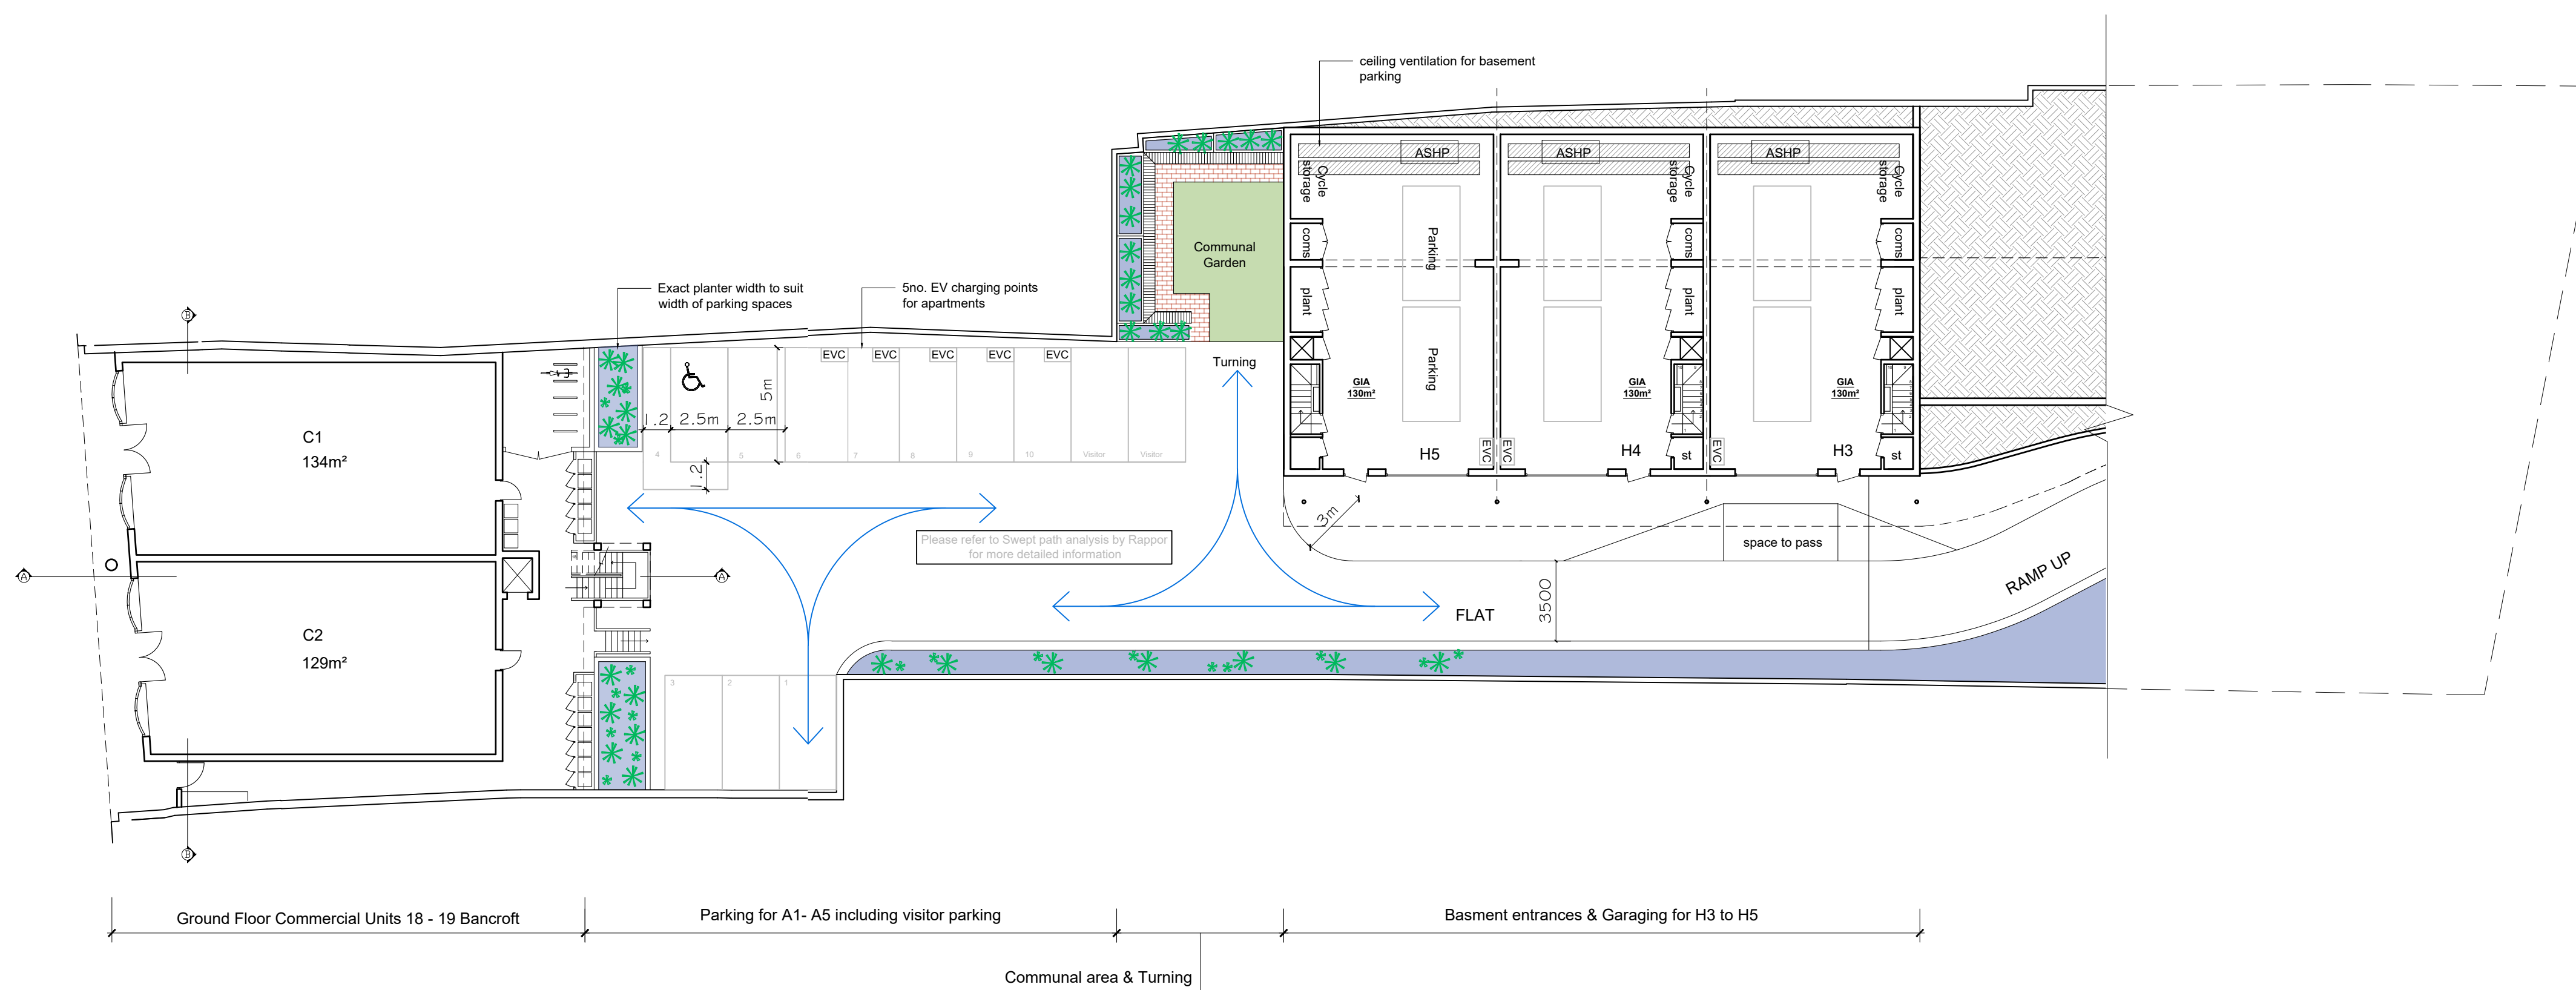


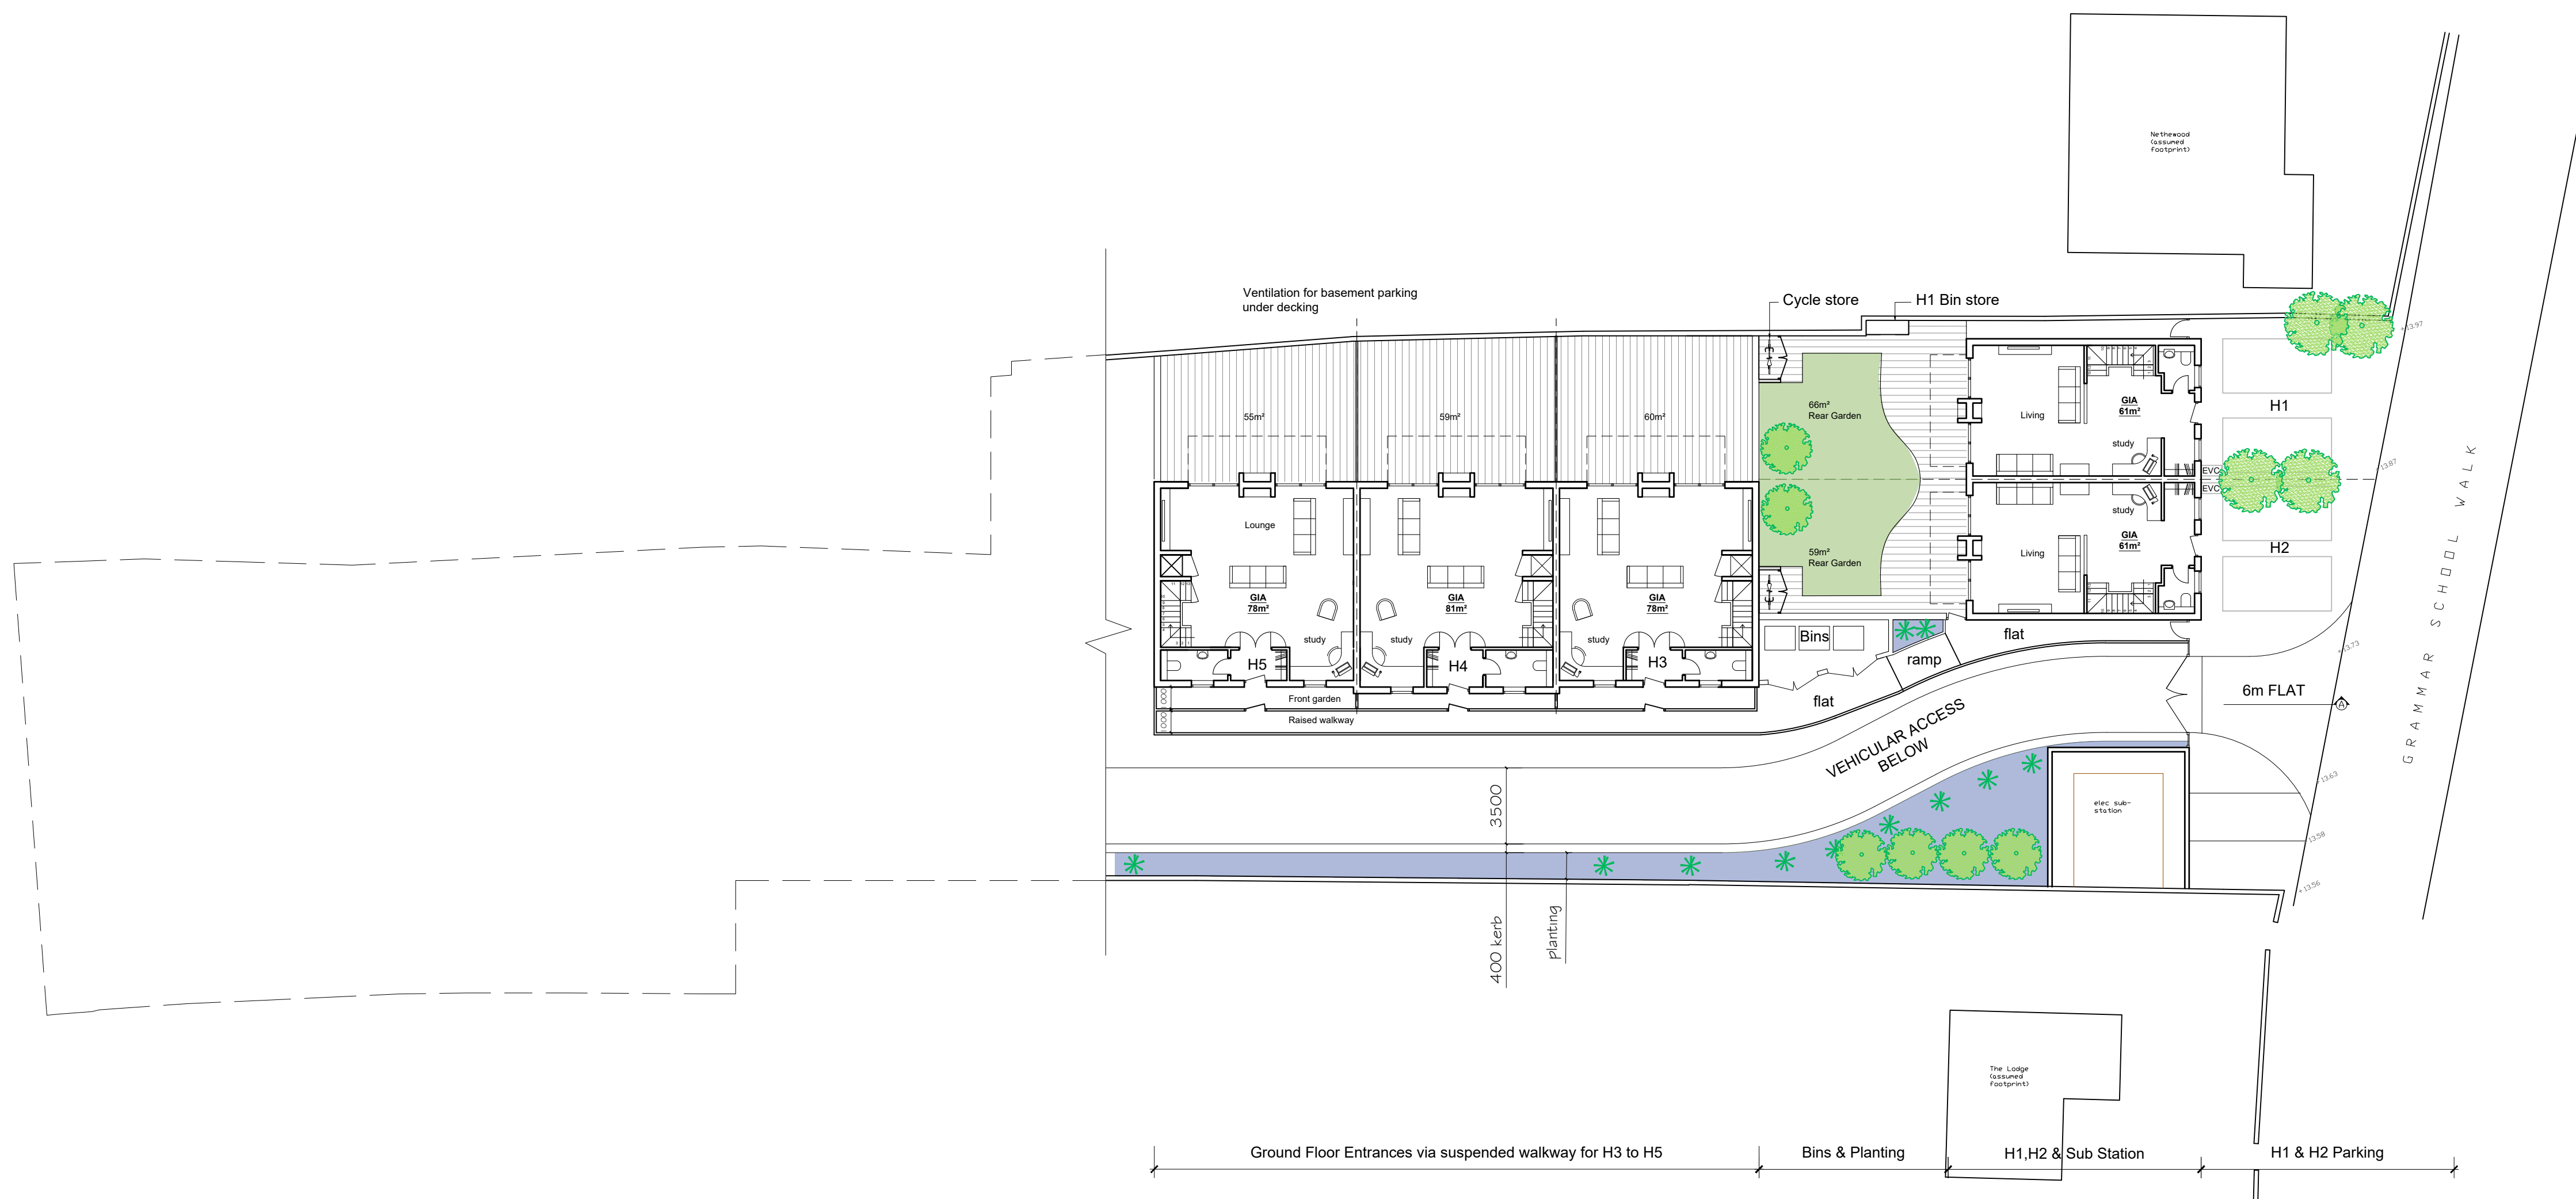

Colin Eades and Amy Moss

Rose Cottage, High Street, Gosmore, Hitchin, SG4 7QQ
colinwkades@gmail.com - amy@mosspropertydevelopment.co.uk

Client: **Selumi Instruments Ltd
& Holt End House
Instruments Ltd**

Project: **Redevelopment of
18 - 19 Bancroft, Hitchin**

Drawing
Title: **PROPOSED SITE PLAN -
AT GROUND FLOOR LEVEL**

Dwg no. **004**

Drawn: **AM** Date: **MAY 2025** Checked: **CE**

Scale: **1:200 @ A1**

Revisions:
**Issued 24/03/2025 to show suggested
amendments by Rappor**

The content of this drawing is the property of Colin Eades & Amy Moss and may not be copied in whole or part without formal consent.