


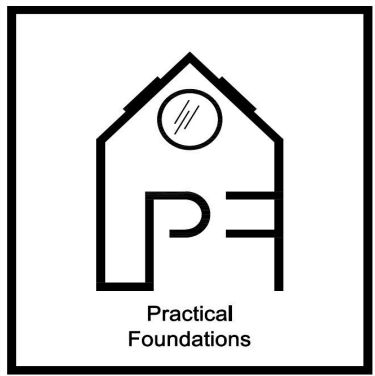

CLIENT:
Andrew Braybrook

ADDRESS:
11, Halsey Drive, Hitchin, Hertfordshire SG4 9QH



DATE:
27/01/2024

DRAWING SHEET SIZE:
A3

DRAWING NUMBER:
1586 C - 01

REVISION: C
03/02/2026
####

This drawing is confidential and is property of Practical Foundations.
© Copyright
All dims. are in millimeters unless otherwise stated.

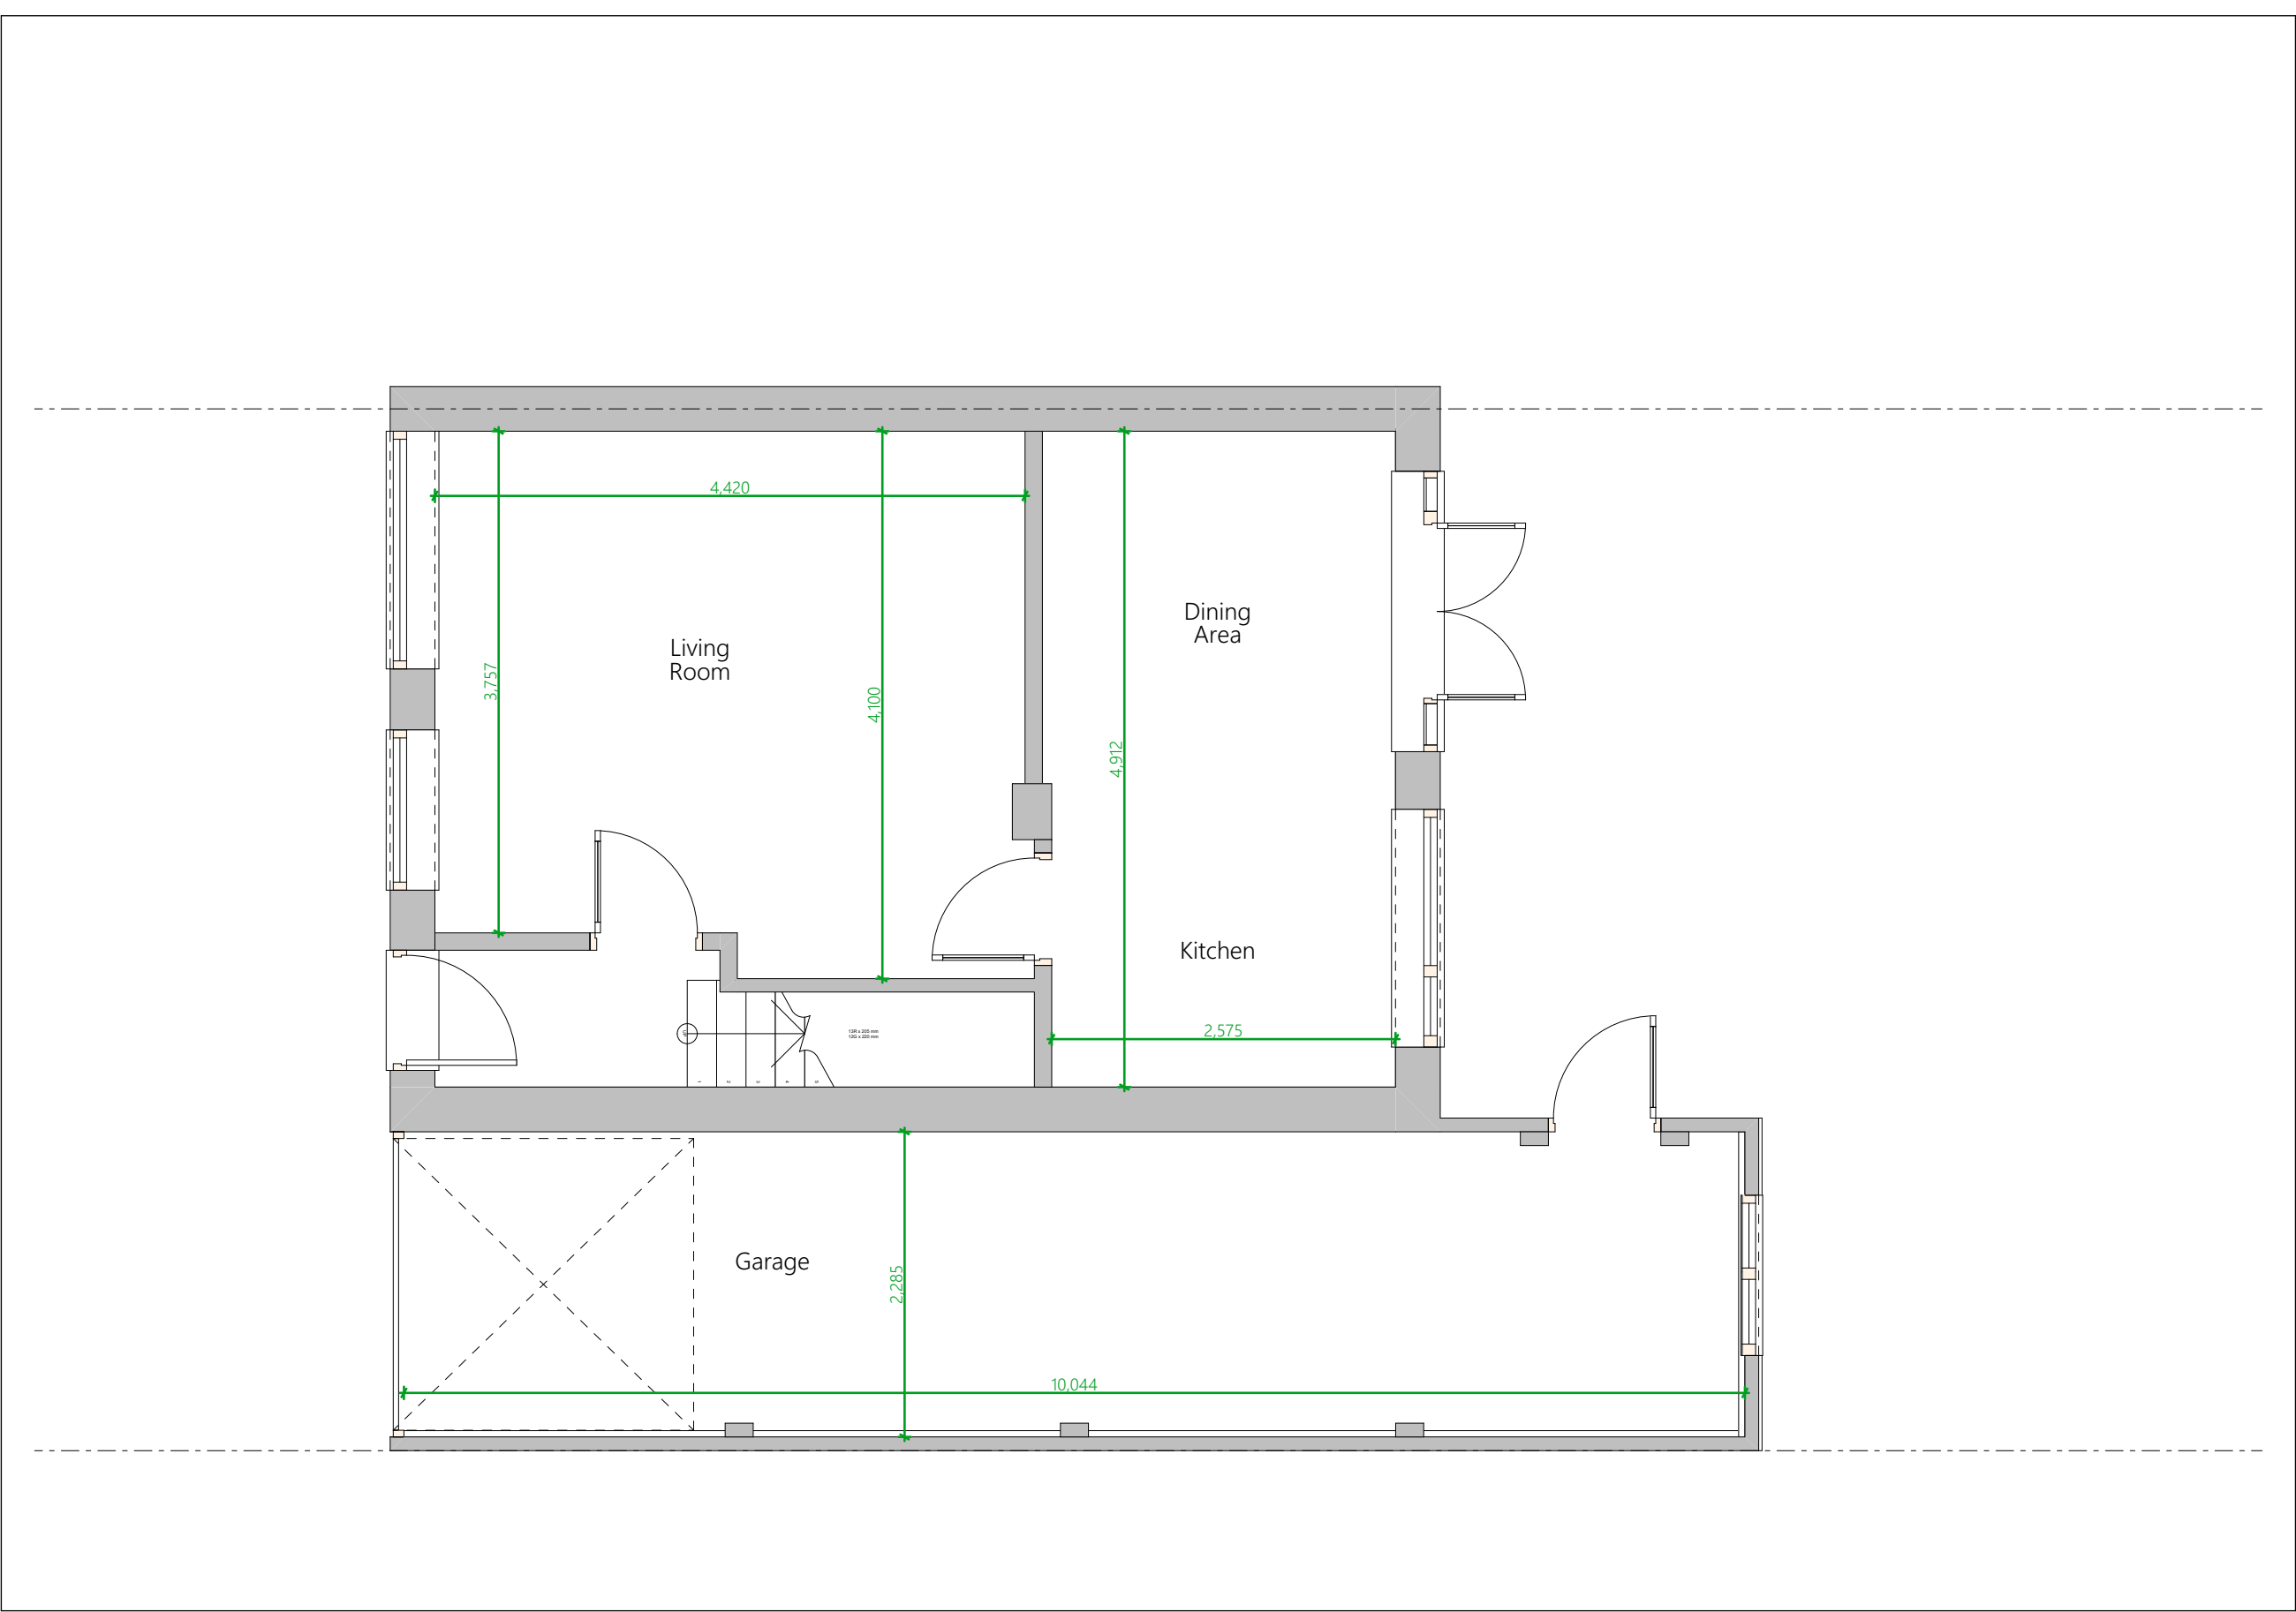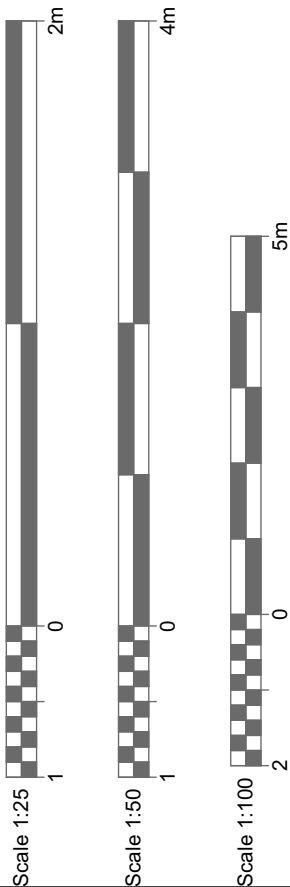

Existing Ground Floor Plan
1:50

Dimensions to be checked on site by builder.