
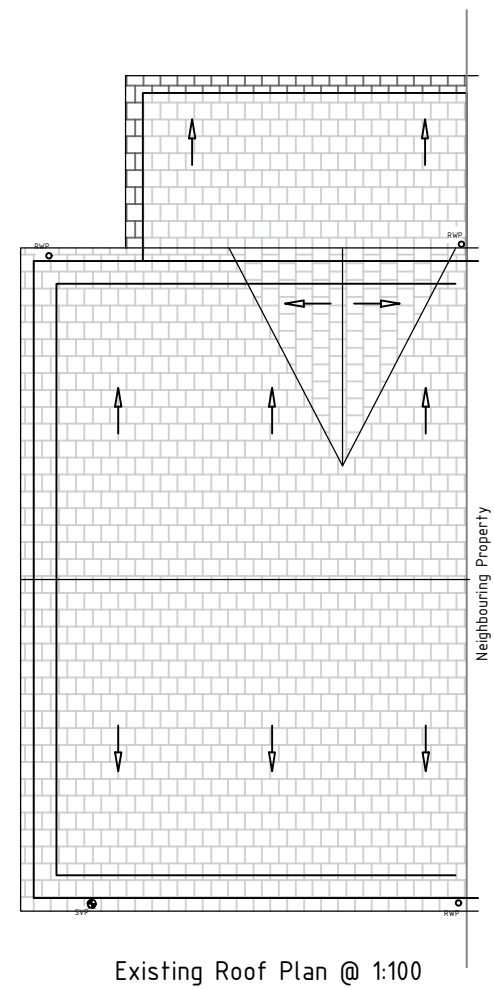
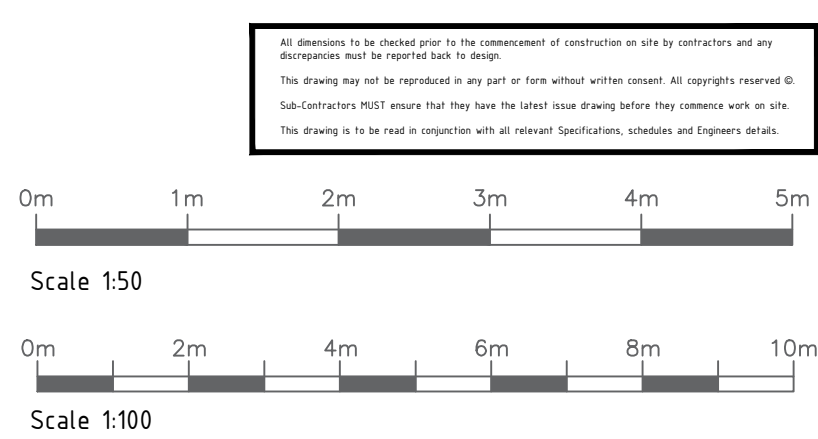
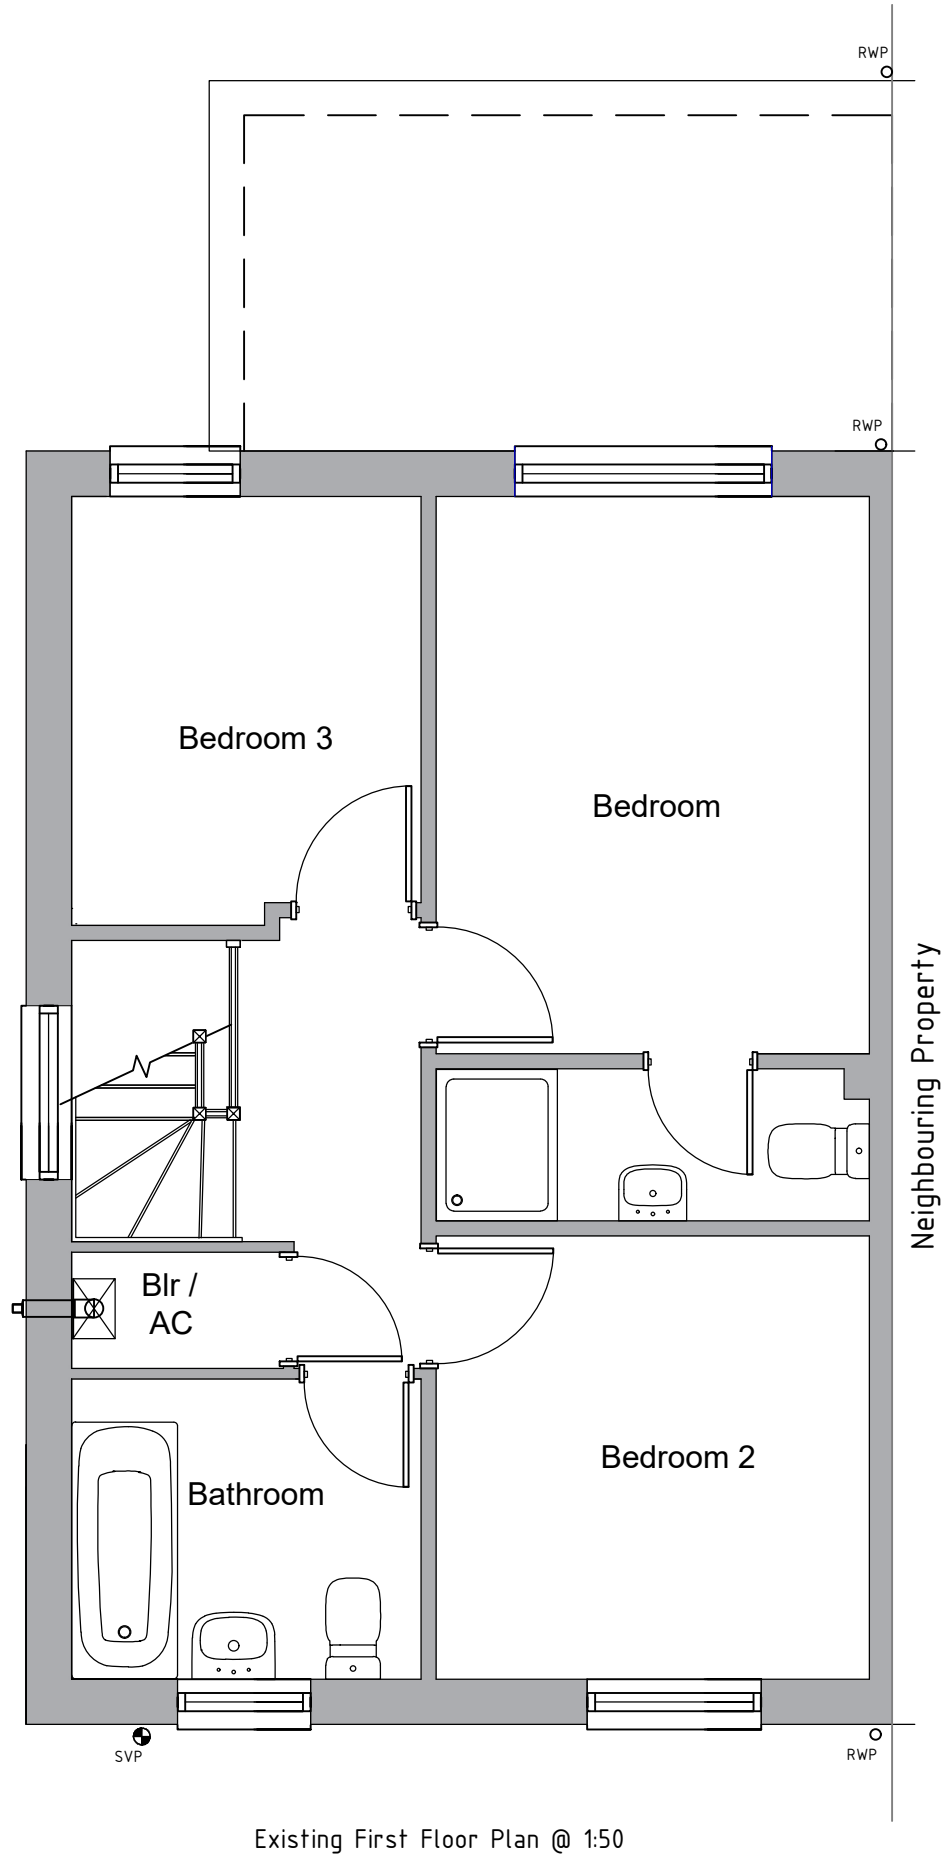


4 Sturrock Way, Hitchin
Rear single storey extension

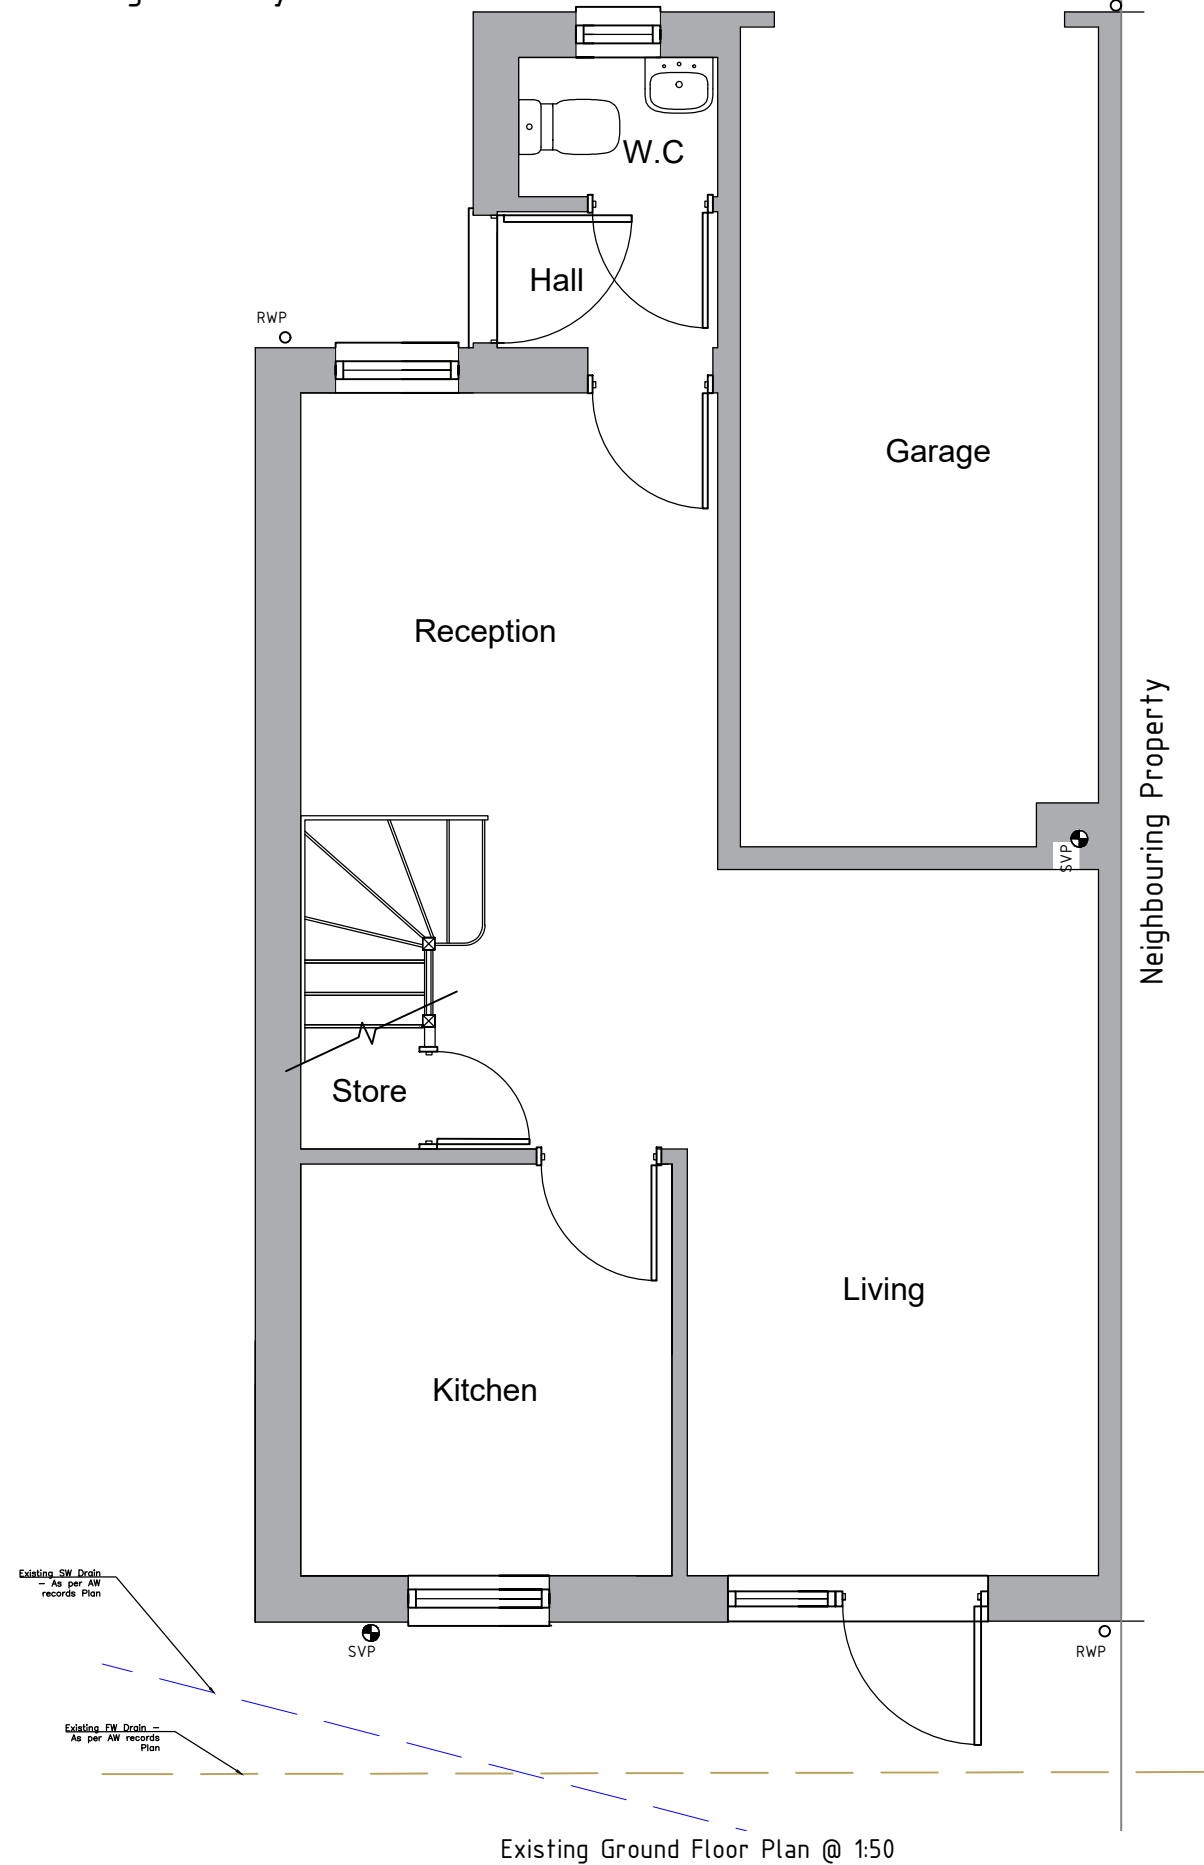

Rev	Date	Description	Init.
JOB TITLE			
4 Sturrock Way			
Hitchin			
Hertfordshire			
SG4 OEP			
DRAWING TITLE			
Existing Floor & Roof Plan			
* Preliminary Issue *			
SCALE		DATE	DRAWN
1:50 / 1:100		13.07.25	LS
DWG NO.		REV.	
072025-01		-	