




Proposed Front Elevation 1:100

Roofs to be constructed from matching materials

Walls to be constructed with matching materials

UPVC windows and doors installed to extension

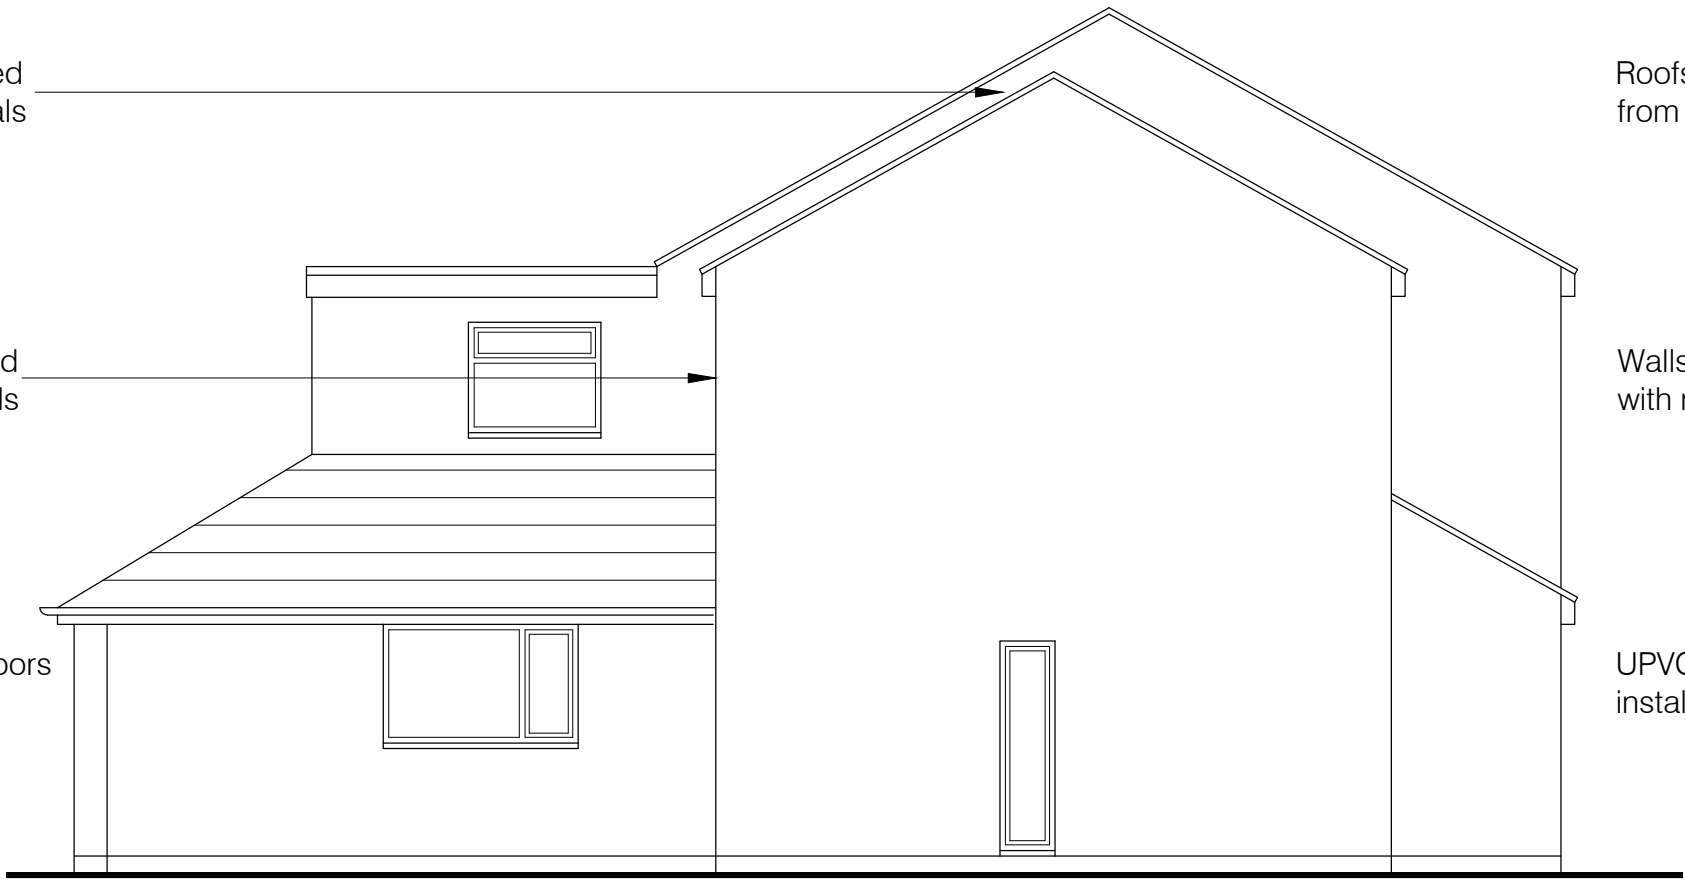


Proposed Side Elevation 1:100


Roofs to be constructed from matching materials

Walls to be constructed with matching materials


UPVC windows and doors installed to extension

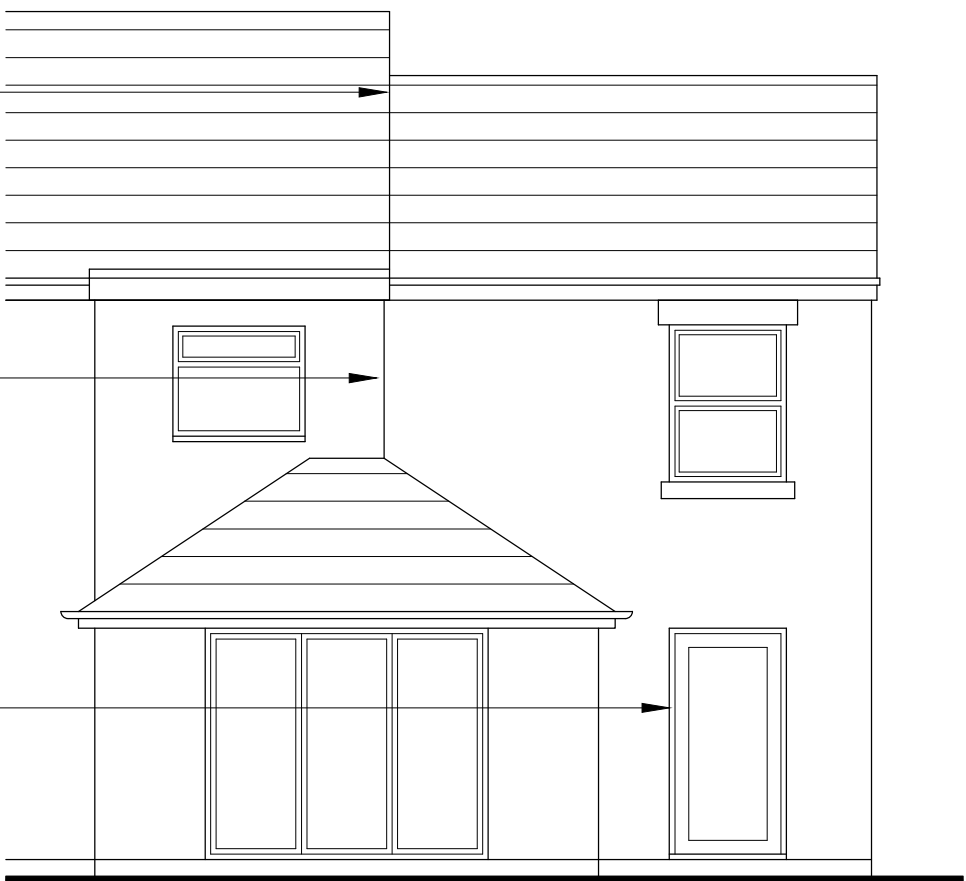


Proposed Rear Elevation 1:100

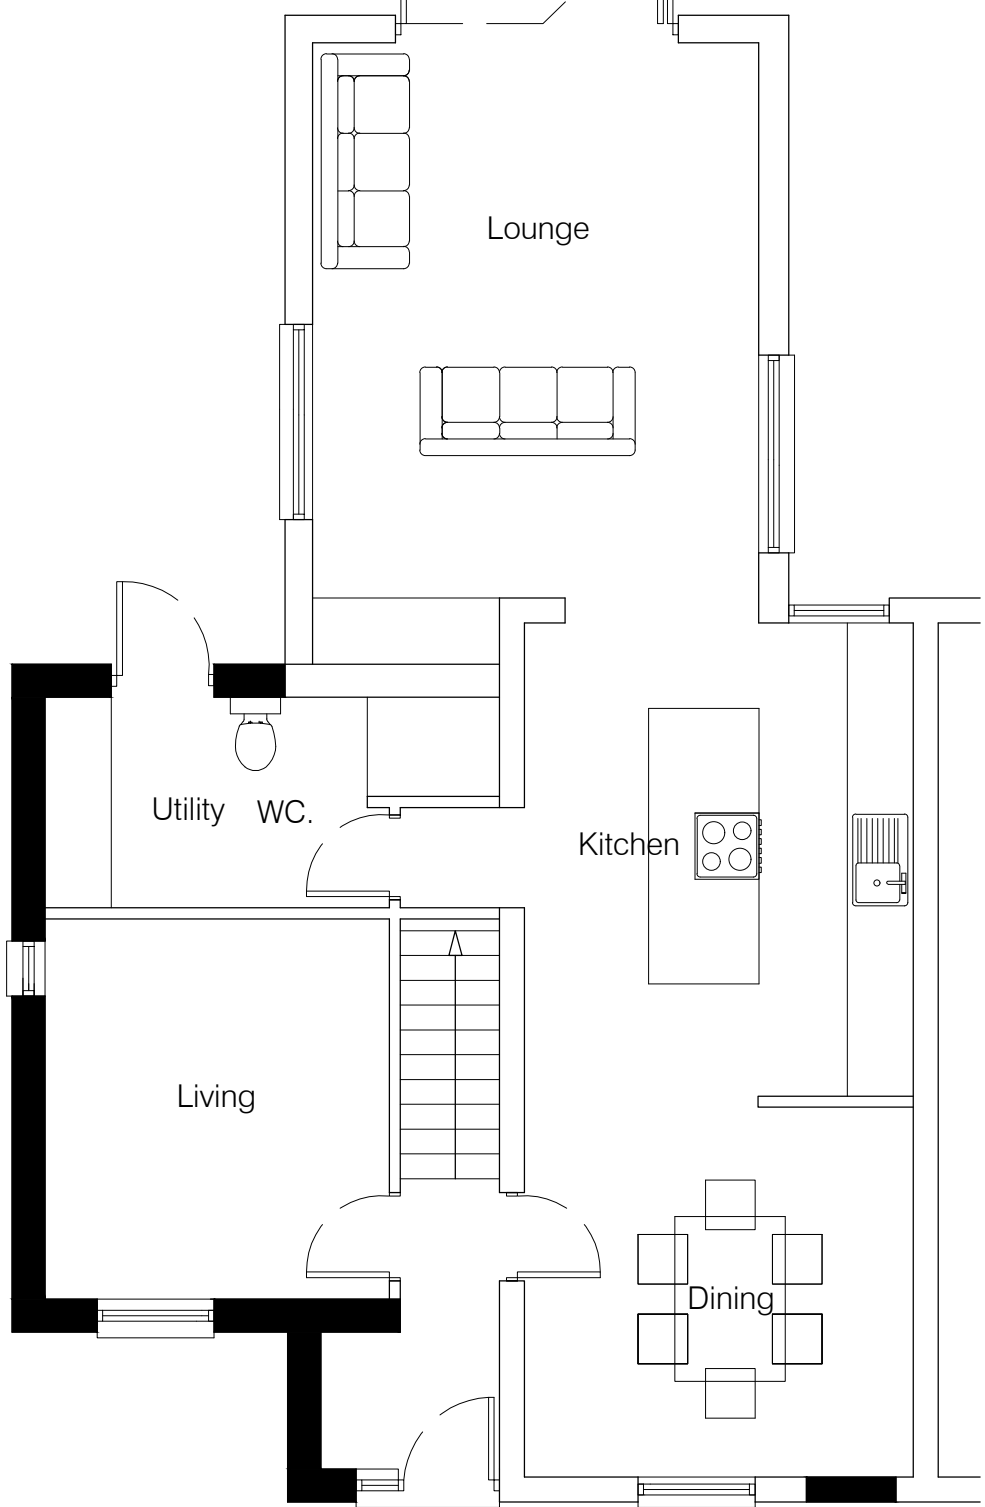

Proposed Ground Floor Plan 1:100

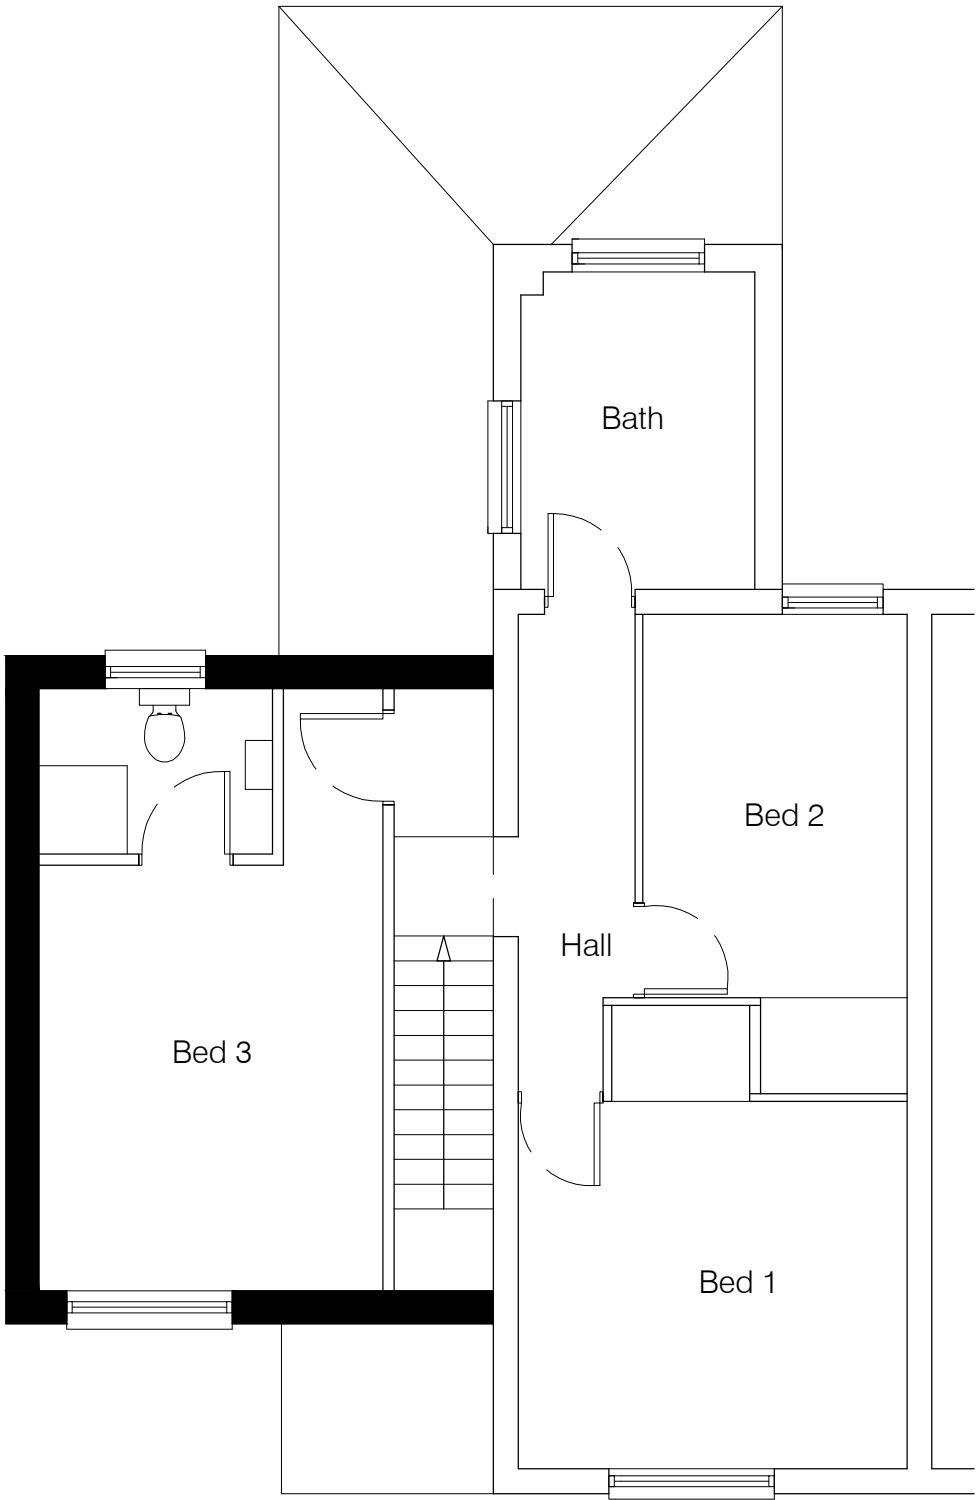

Proposed First Floor Plan 1:100

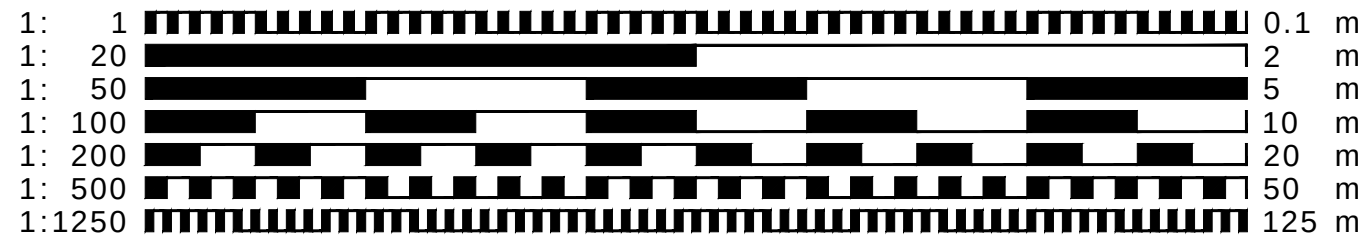

- CLIENT MUST SEEK SEPARATE SPECIALIST ADVICE ON PARTY WALL MATTERS IN SUFFICIENT TIME TO SERVE ALL NOTICES IF REQUIRED
- ALL STRUCTURAL ELEMENTS ARE INDICATIVE ONLY AND SUBJECT TO FULL STRUCTURAL DESIGN BY STRUCTURAL ENGINEER - ALL DESIGN IS SUBJECT TO STRUCTURAL DESIGN TO BE PROVIDED BY OTHERS
- THIS DRAWING IS FOR PLANNING APPROVAL ONLY AND SUBJECT TO ALL OTHER RELEVANT STATUTORY APPROVALS

This drawing is protected under © copy right



preliminary

CONTRACT
Proposed Works
1 Chambers Lane, Ickleford,
Hertfordshire

DRAWING TITLE
Proposed Elevations & Floor Plans

SCALE 1:100@A3 DRAWING NUMBER REVISION

DATE March 2025 PO3

DRAWN JEI

JOB NUMBER RSD-25-04 CHECKED BY

redshed design 45 Hoo Road Meppershall Bedfordshire SG17 5LP telephone: 01462 817075, 07884008970 fax: 01462 807175 e-mail: james/karen@redsheddesign.co.uk www.redsheddesign.co.uk