




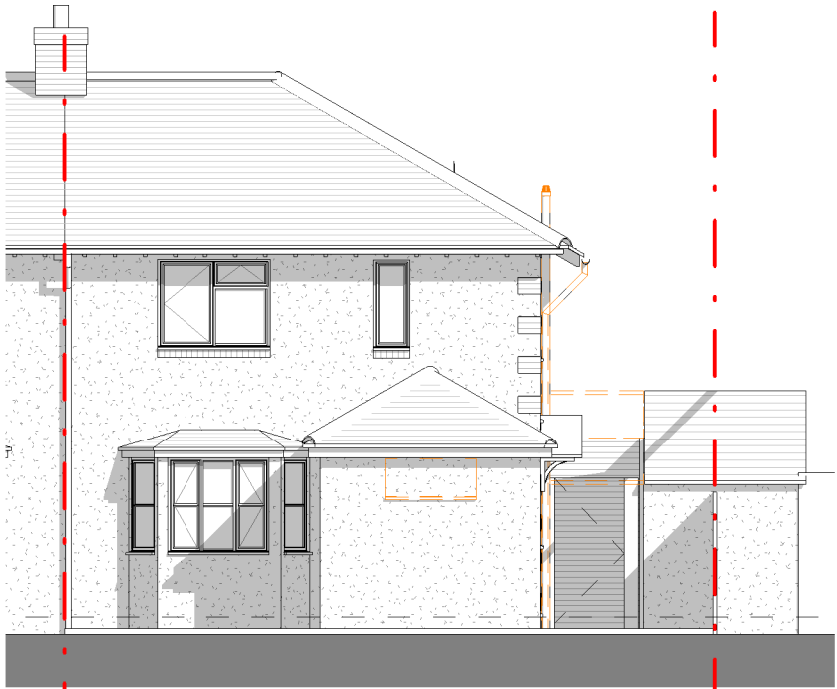

Proposed Front Elevation
1 : 100

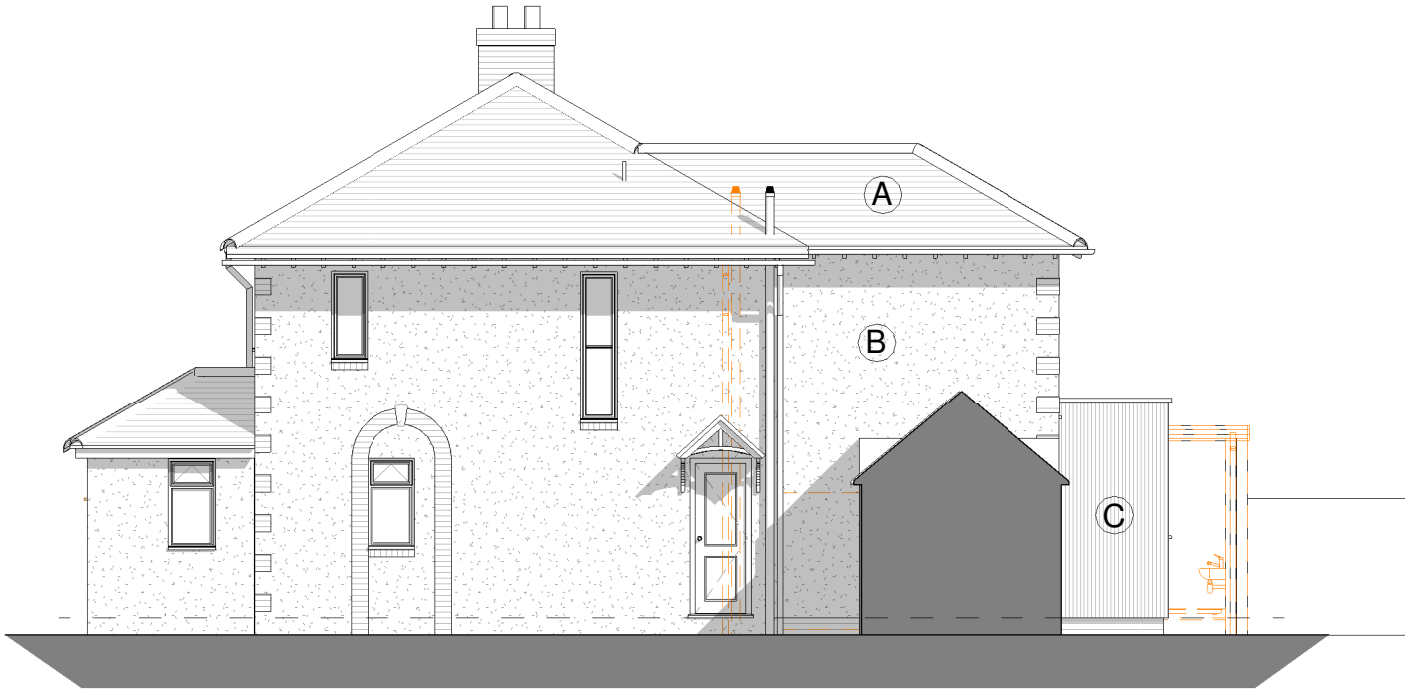

Proposed Side A Elevation
1 : 100

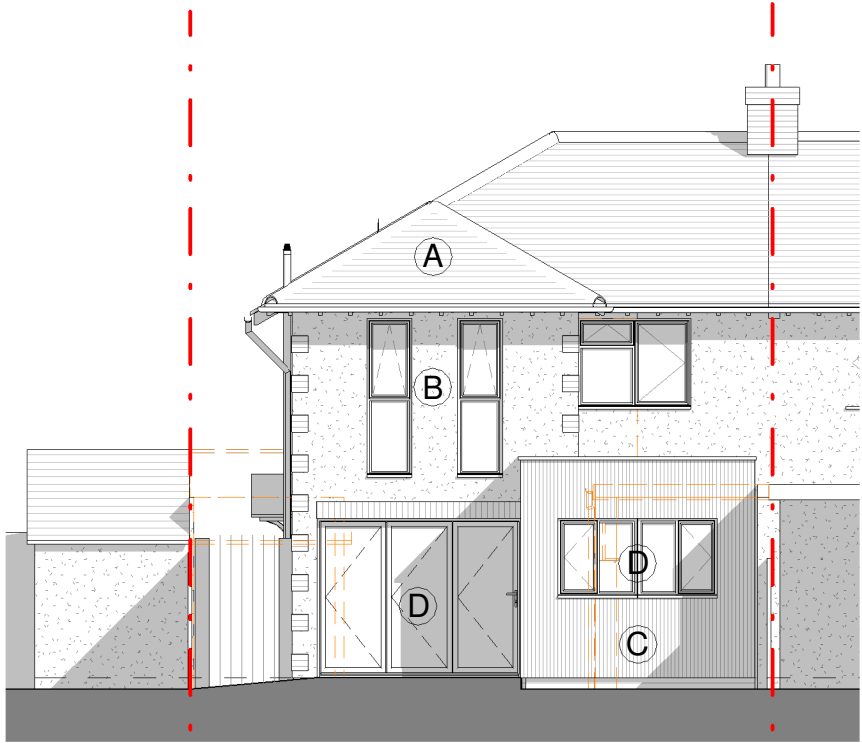

Proposed Rear Elevation
1 : 100

Materials

- A Roofing tiles to match
- B Rendered walls to match
- C Composite cladding
- D Powder coated aluminium units

Key

- Elements to be demolished
- Proposed new elements
- Existing elements

1:100012345m

ALL DIMENSIONS & CONDITIONS ARE TO BE CHECKED ON SITE PRIOR TO PREPARING DRAWINGS OR COMMENCING ANY WORK Do not scale for building control or construction purposes May be scaled for planning purposes. All dimensions in millimetres unless otherwise stated. Any variations or supplementary drawings are to be approved by the author of this document. If errors are spotted it is the readers responsibility to notify the autor and a revised plan can be re-issued. All drawings and specifications to be read in conjunction with one another.	PLANNING			 Figment Architecture Ltd info@figment-architecture.co.uk www.figment-architecture.co.uk	Drawing No.	2025-06	PL-200		Scale @ A3 As indicated	 FIGMENT ARCHITECTURE FROM IMAGINATION TO REALITY	
	Client Lily and Matt Golding				Project	19 Tristram Road Hitchin, SG4 0BH					
	Drawn LWA				Drawing Title	Proposed Elevations					
	Checked NTA				Date May 25						