



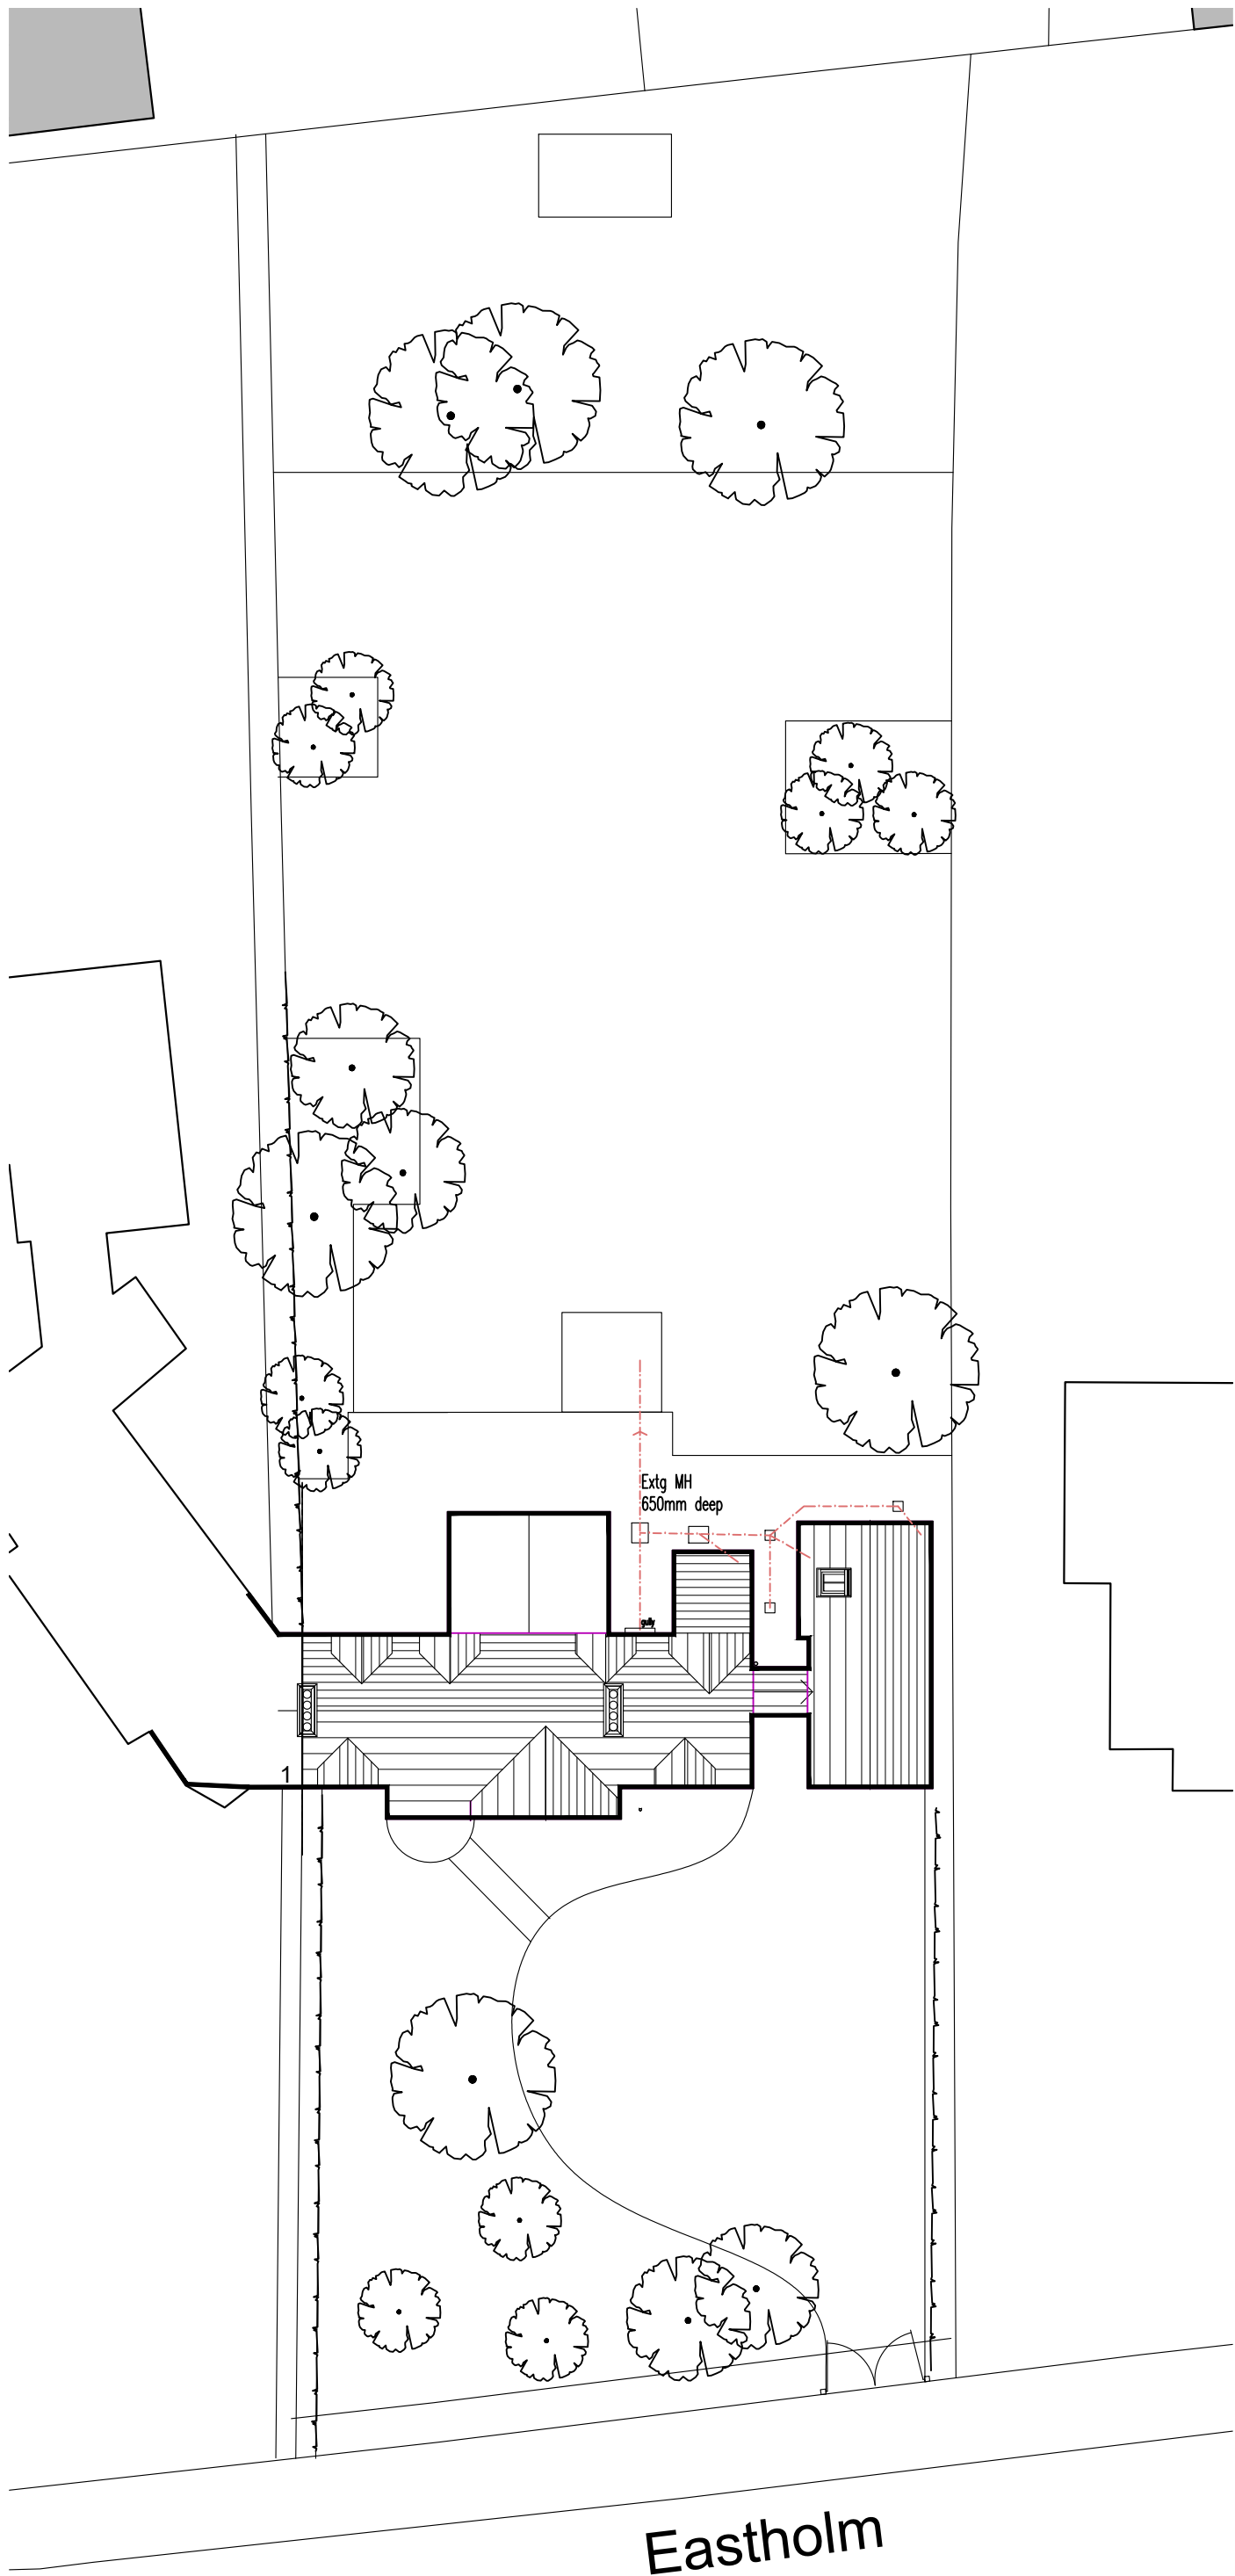


Site Plan as Existing
1:200 scale

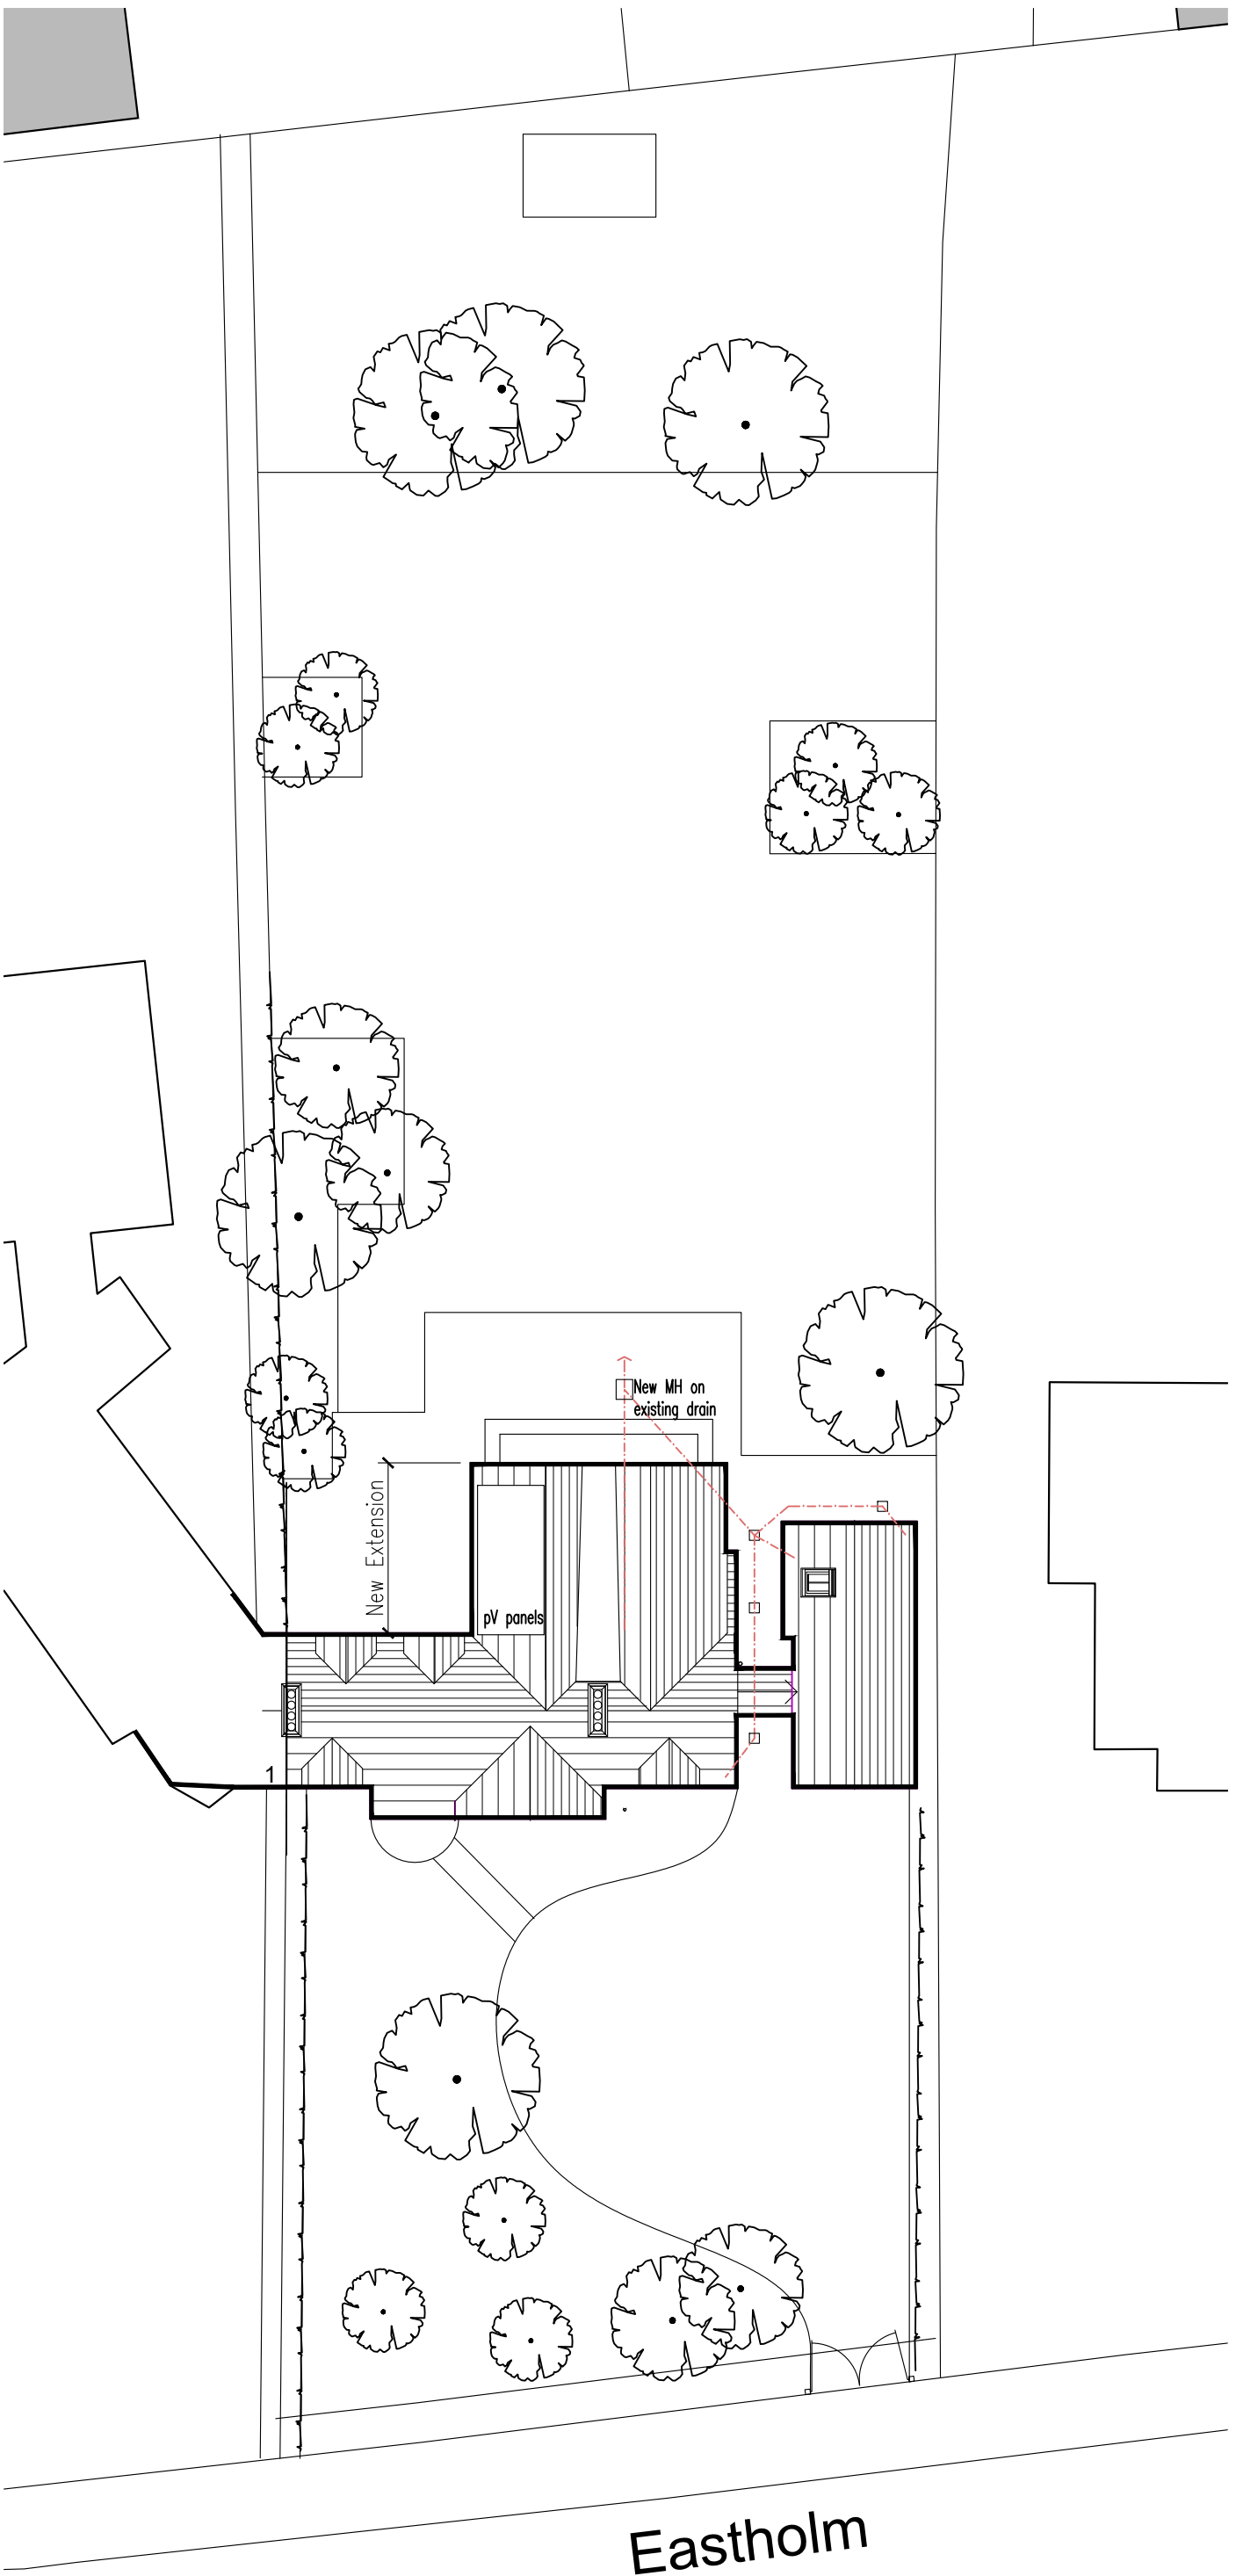

Site Plan as Proposed
1:200 scale

ANY QUERIES REGARDING DIMENSIONS TO BE TAKEN UP WITH
PENTANGLE DESIGN GROUP.
ALL DIMENSIONS OF EXISTING BUILDINGS TO BE VERIFIED ON SITE.
THIS DRAWING IS THE COPYRIGHT OF PENTANGLE DESIGN GROUP
AND SHALL NOT BE IN ANY WAY USED OR REPRODUCED WITHOUT
THEIR PRIOR WRITTEN CONSENT.

NOTES

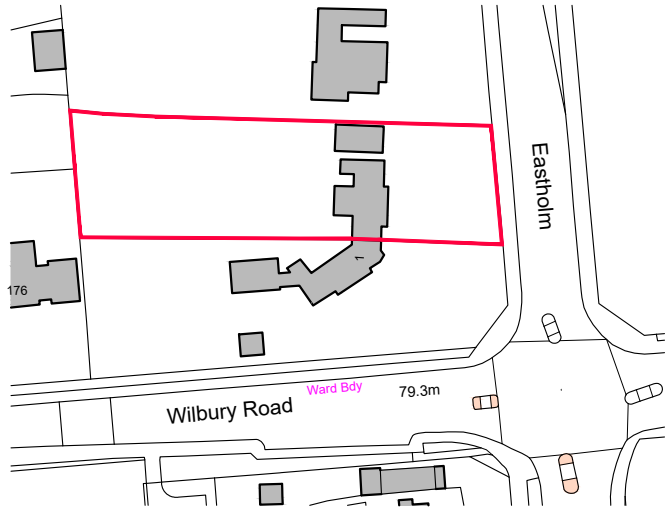


Ordnance Survey, (c) Crown Copyright 2024. All rights reserved. Licence number 100022432

Location Plan

0 50m 100m

Scale 1:1250

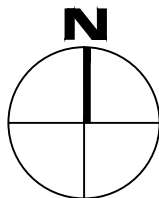

PLANNING

PENTANGLE

D E S I G N G R O U P

SUITE 1, 21 BANCROFT HITCHIN HERTS SG5 1JW
TEL(01462) 431133 E:PDG@PENTANGLEDESIGN.CO.UK

JOB TITLE

Proposed Extensions and Alterations to
2 Eastholm
Letchworth Garden City

DRAWING TITLE

Location Plan Site Plans

SCALE
1:1250/1:200

DATE
March '24

Sheet
A2

JOB NUMBER

3866

DRAWING NUMBER

01

REVISION

B

ARCHITECTS & INTERIOR DESIGNERS