


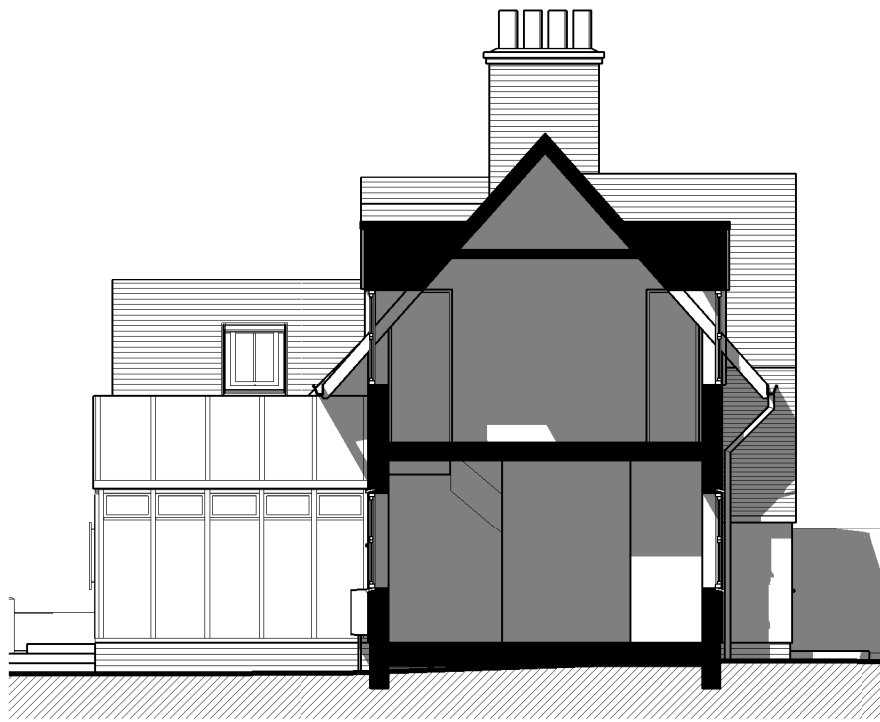


Existing East Elevation

1 : 100



Existing South Elevation

1 : 100

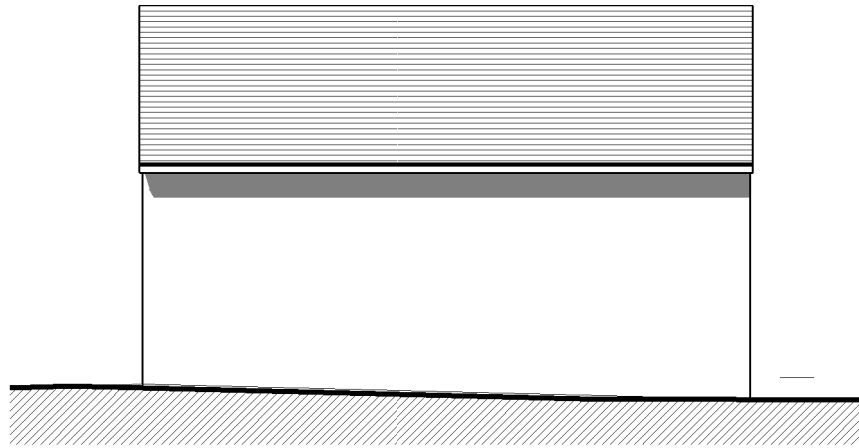

Garage North Elevation

1 : 100




Existing North Elevation

1 : 100




Existing West Elevation

1 : 100

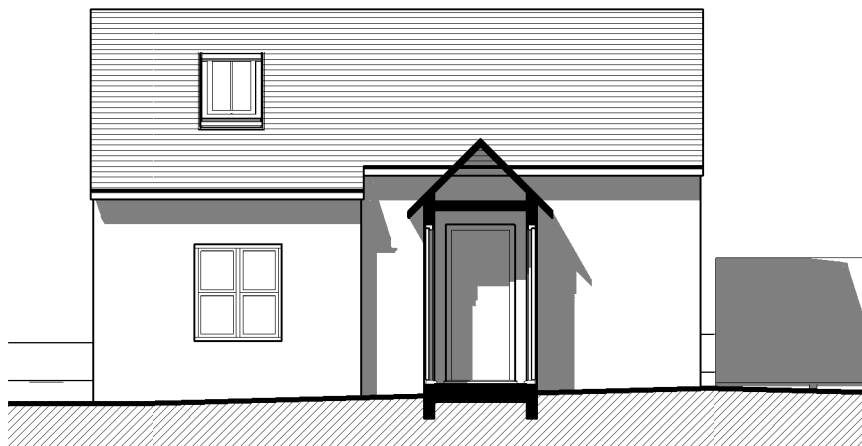


Garage South Elevation

1 : 100

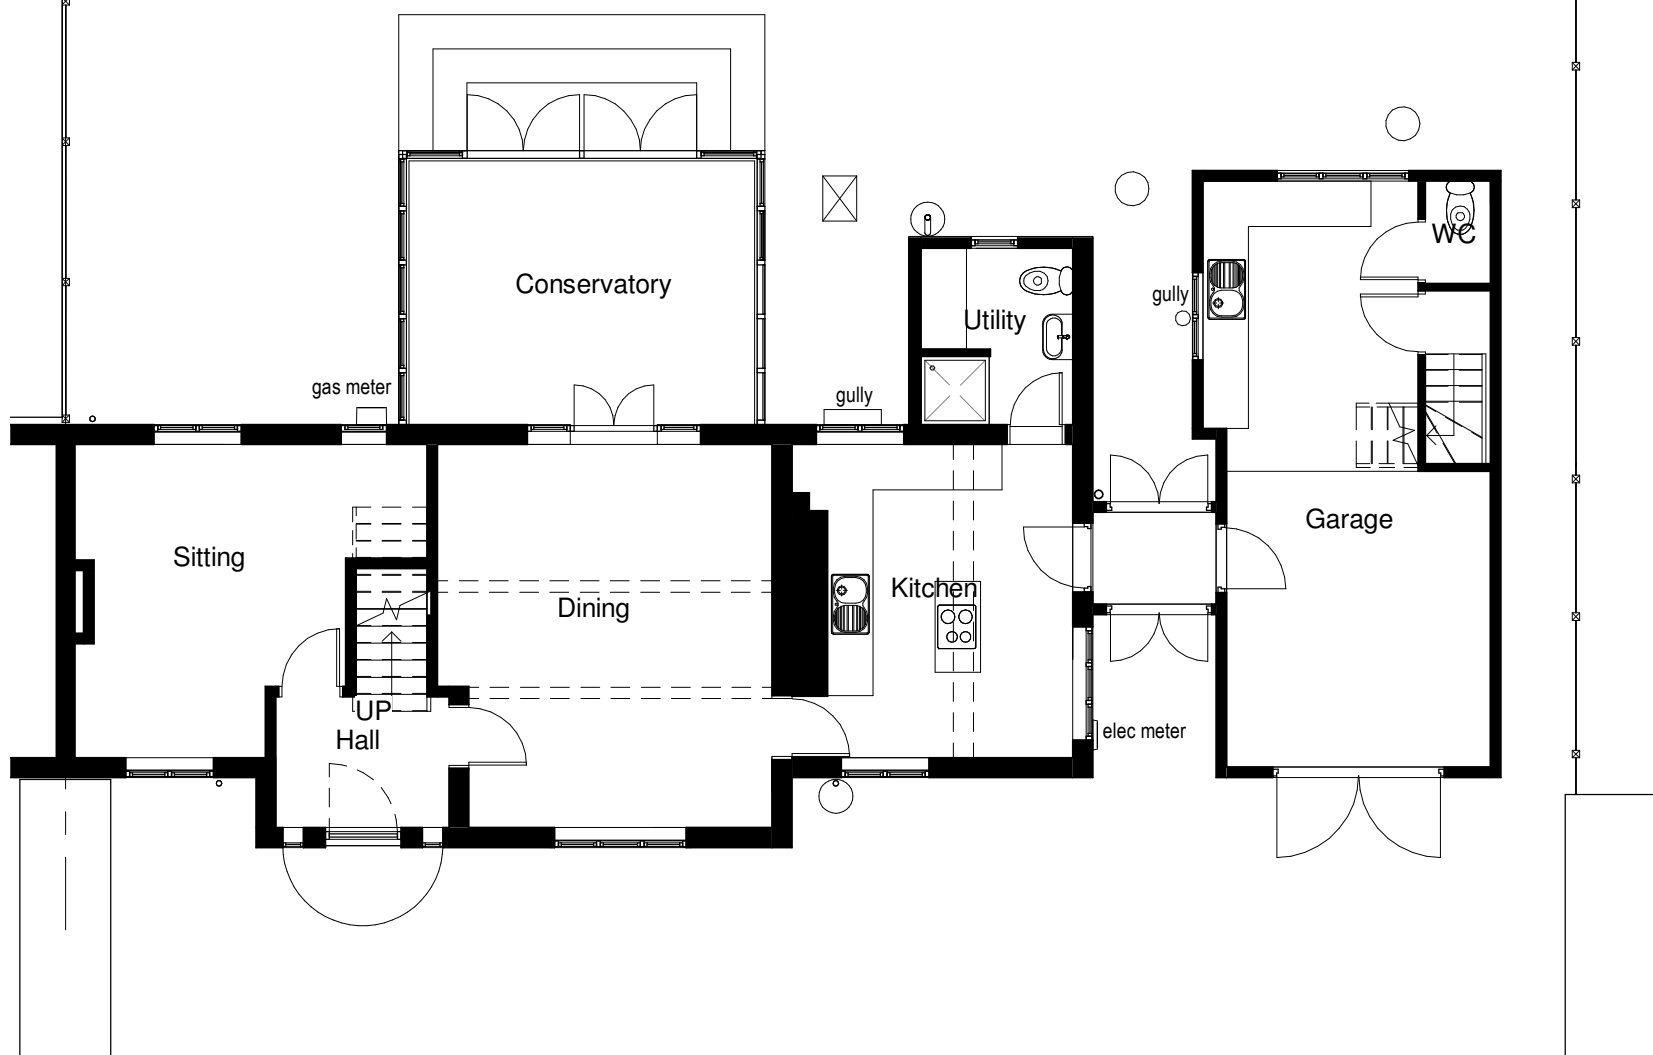


Existing Ground Floor Plan

1 : 100

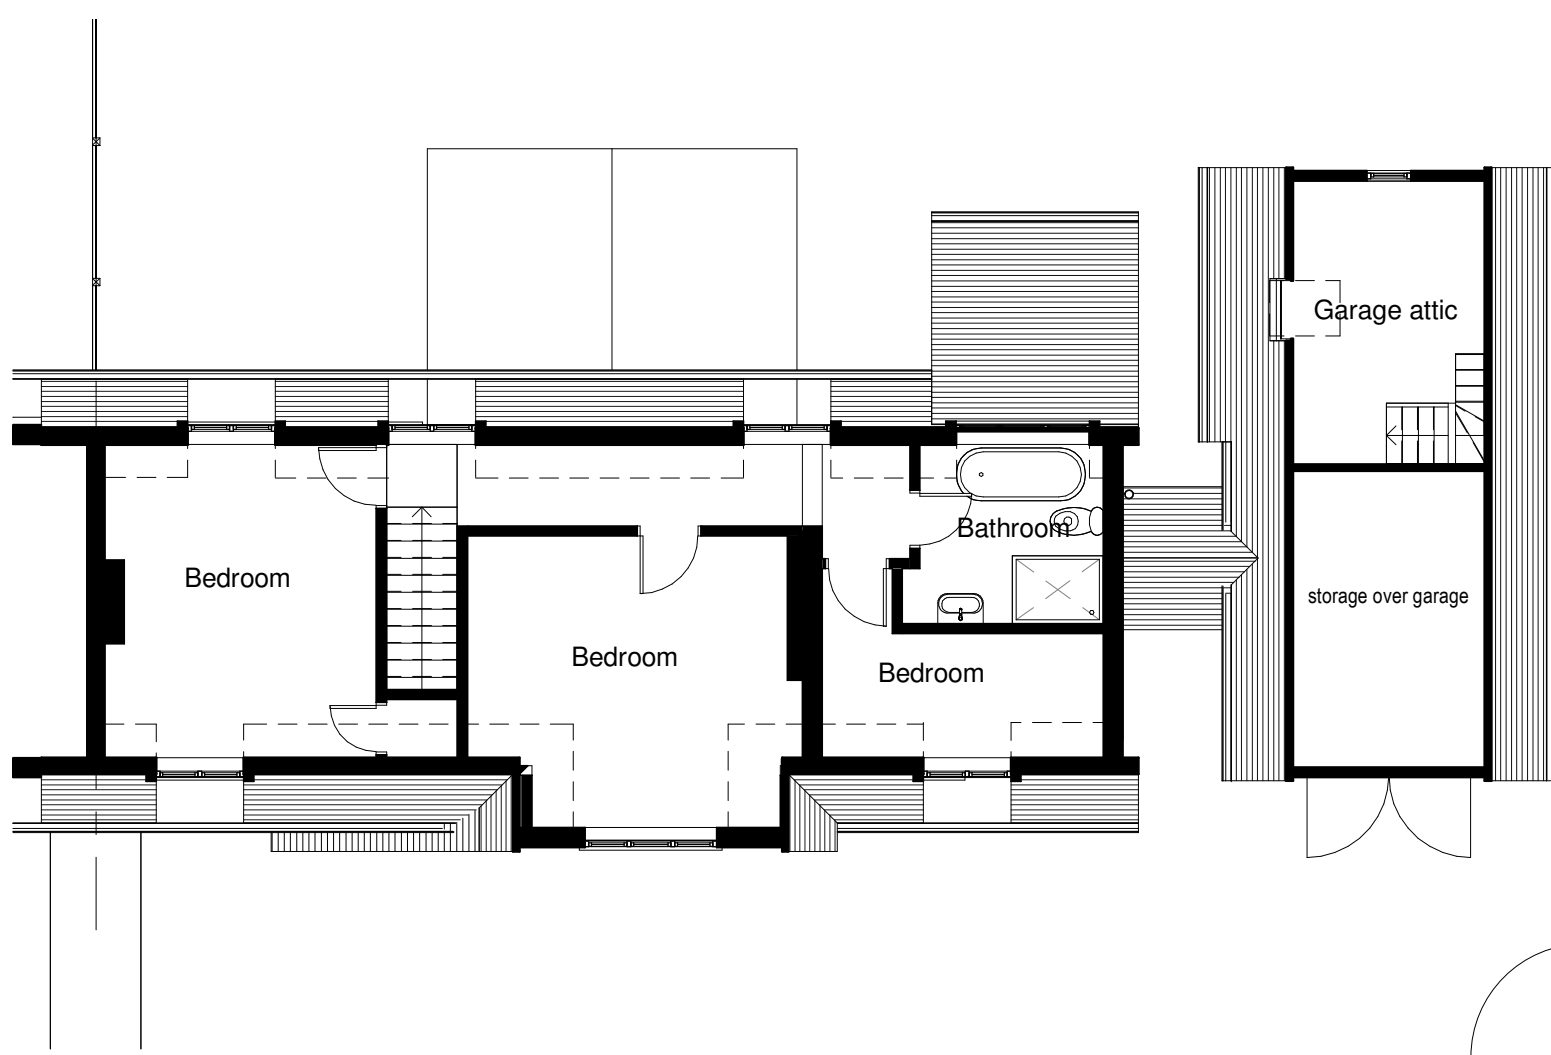

Existing First Floor Plan

1 : 100

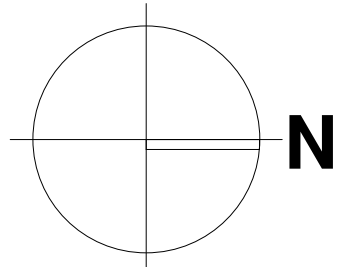

ANY QUERIES REGARDING DIMENSIONS TO BE TAKEN UP WITH PENTANGLE DESIGN GROUP.

ALL DIMENSIONS OF EXISTING BUILDINGS TO BE VERIFIED ON SITE.

THIS DRAWING IS THE COPYRIGHT OF PENTANGLE DESIGN GROUP AND SHALL NOT BE IN ANY WAY USED OR REPRODUCED WITHOUT THEIR PRIOR WRITTEN CONSENT.

NOTES

MATERIALS:

Roof. Brown clay plain tiles.

Walls. Roughcast render. Painted White. Black stained timber boarding where indicated.

Windows: White painted timber. Single glazed with secondary glazing. 25mm glazing bars

PRELIMINARY

PENTANGLE
DESIGN GROUP

SUITE 1, 21 BANCROFT HITCHIN HERTS SG5 1JW
T:01462 431133 E:pdg@pentangledesign.co.uk

JOB TITLE

Proposed Extensions and alterations to
2 Eastholm, Letchworth

for -

DRAWING TITLE

Existing Plans and Elevations

SCALE	DRAWING NUMBER	REVISION
1 : 100		
DATE	March '24	
SHT SIZE	A2	
JOB NUMBER	3866	

ARCHITECTS AND INTERIOR DESIGNERS