



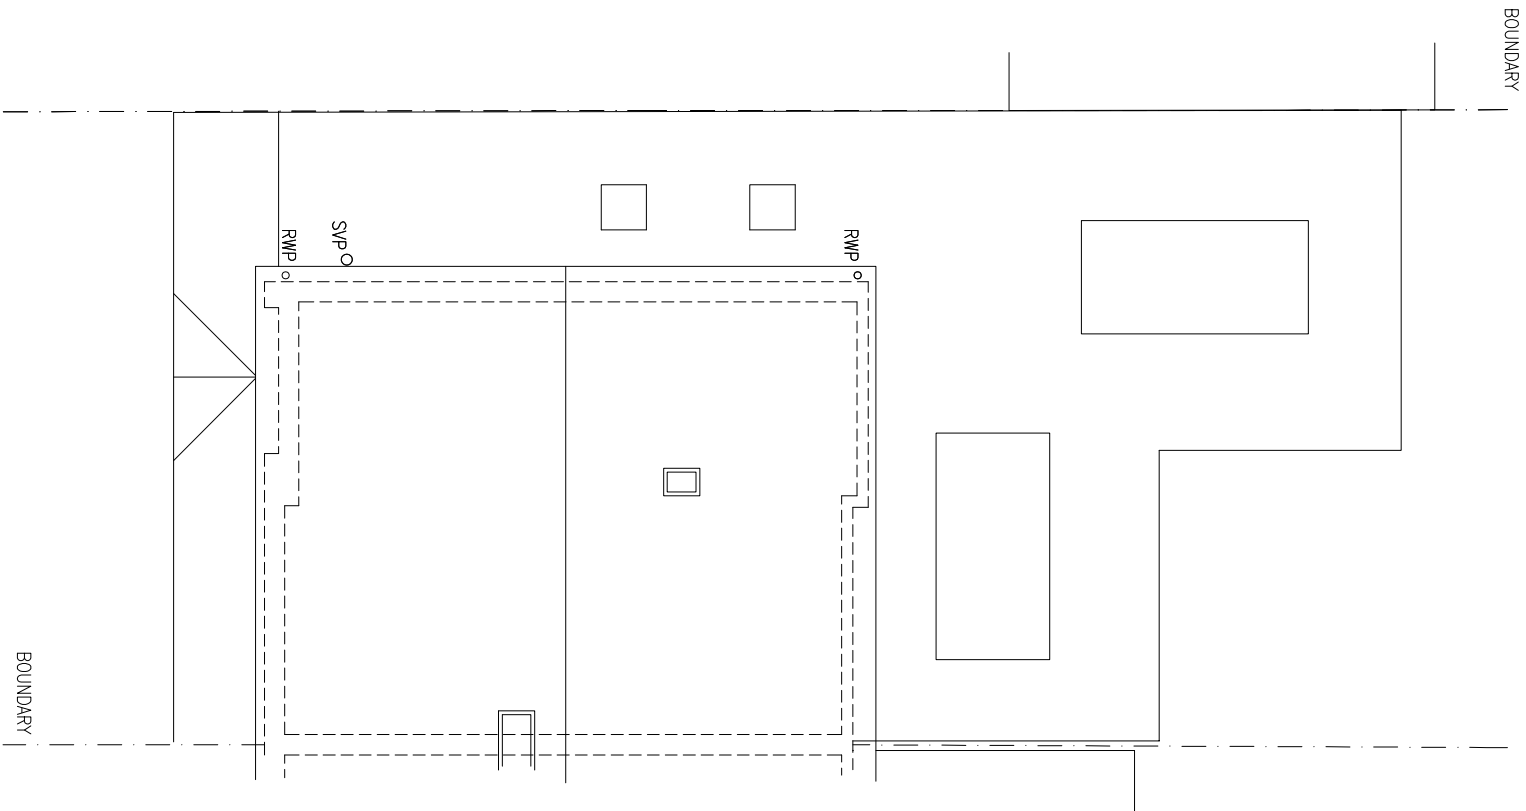

ROOF PLAN

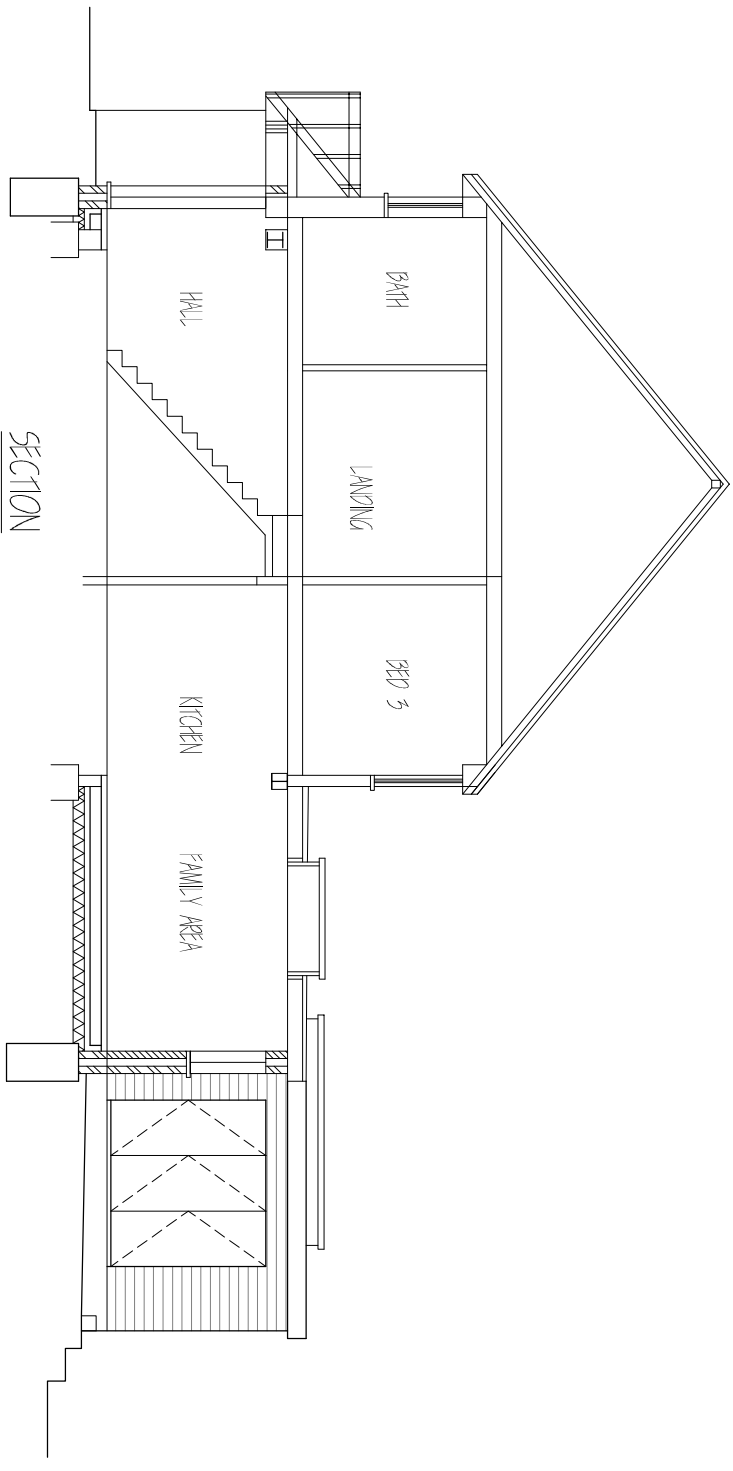

SECTION



Scale Bar

CLIENT: MR L. PERRICONE,
25 HARKNESS WAY,
HITCHIN, HERTS. SG4 0QJ.

PROPOSED

SINGLE STOREY FRONT SIDE &
REAR EXTENSIONS (PROPOSED)

IMPROVE.IT DESIGN LTD
9 BROADSTONE, DARTMOUTH, DEVON. TQ6 9NR.
Tel: 07850 243045
Email: improveitdesignltd@gmail.com

SCALE:

1:100 (A3)

DRG No.

12324/04