



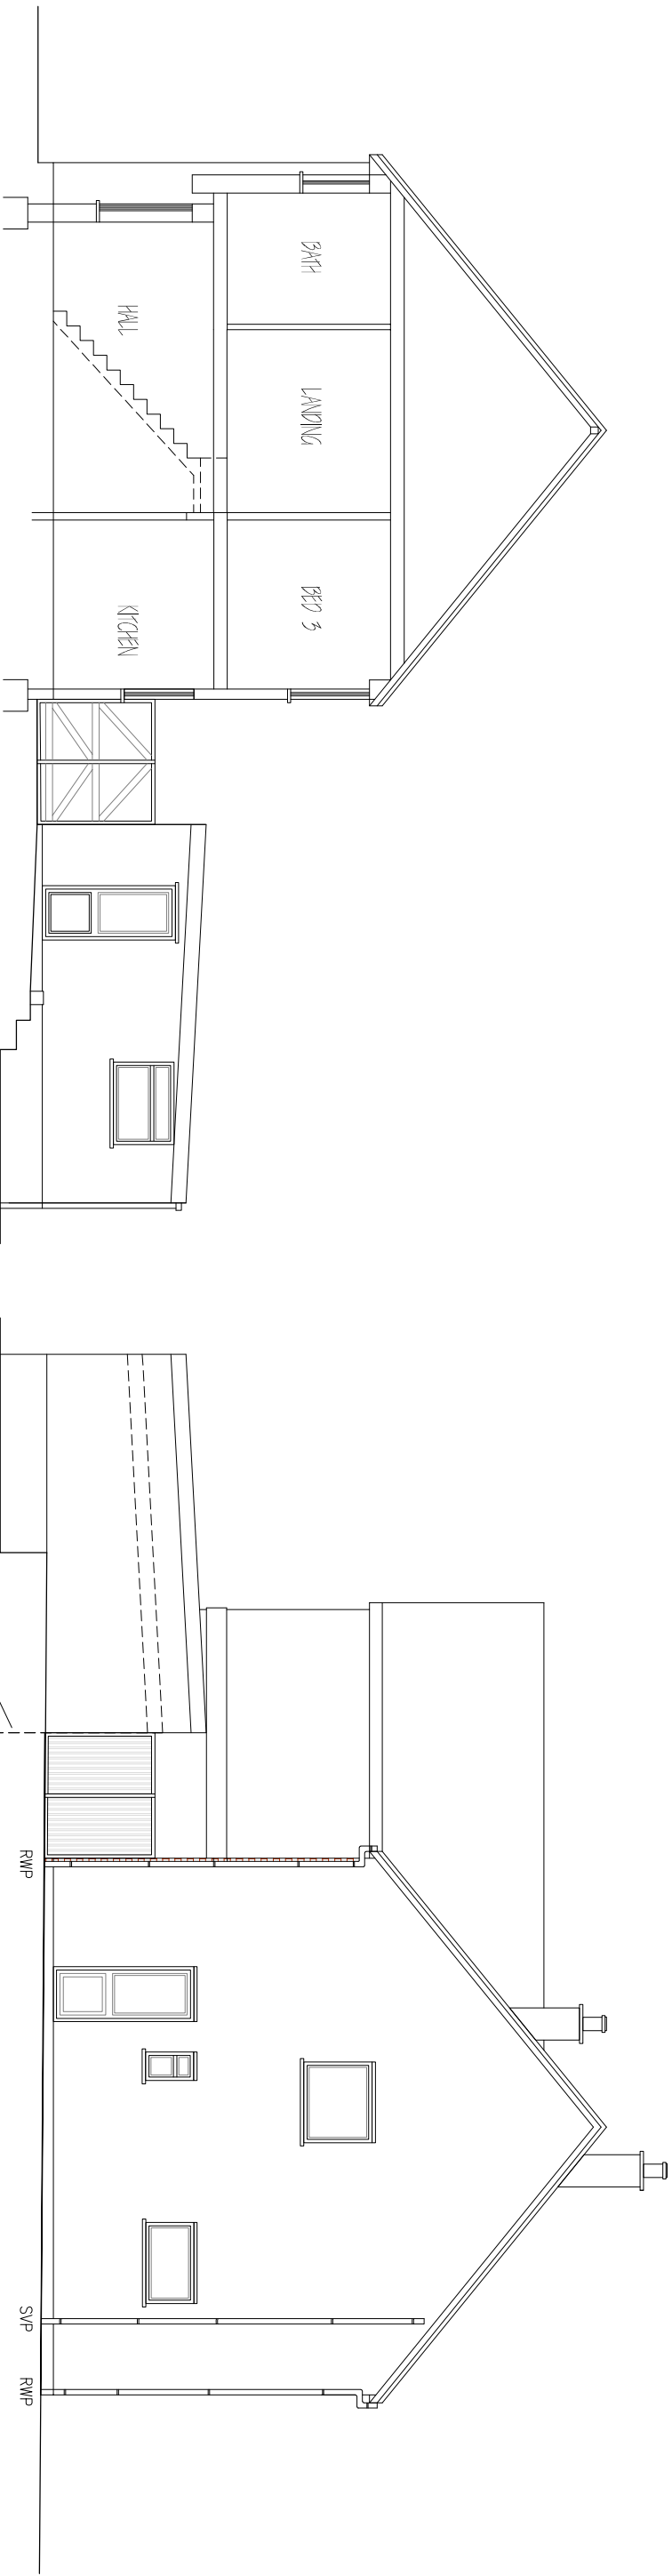


SECTION / ELEVATION

LEFT ELEVATION

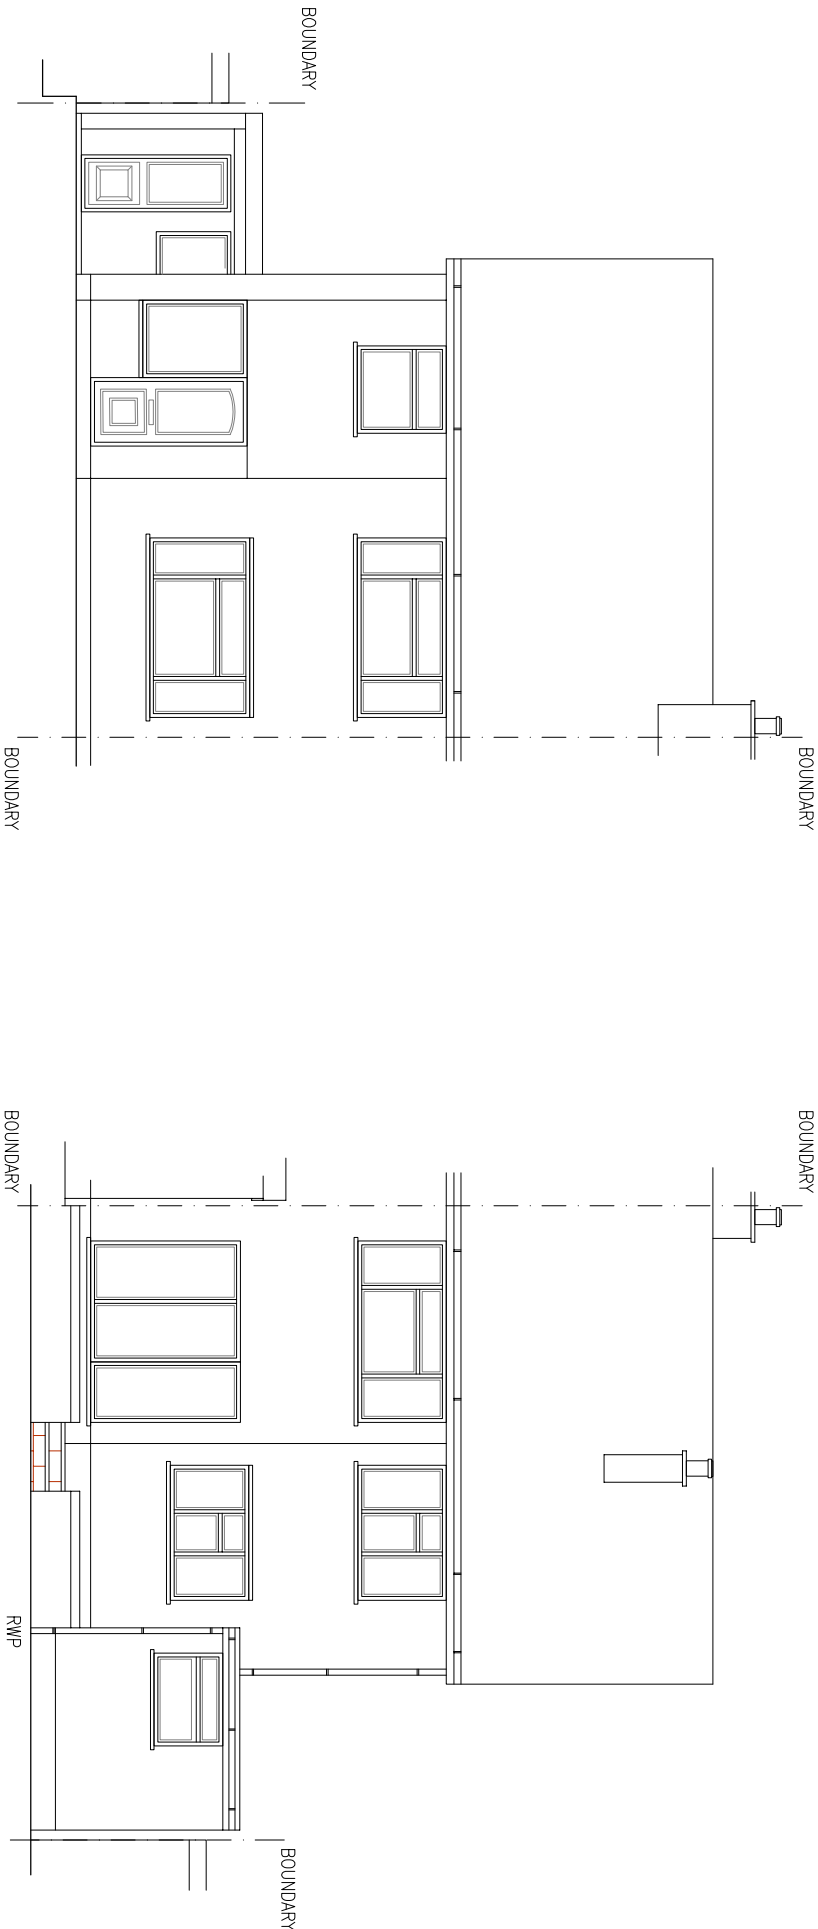

FRONT ELEVATION

REAR ELEVATION

 

Scale Bar

IMPROVE.IT DESIGN LTD
9 BROADSTONE, DARTMOUTH, DEVON. TQ6 9NR.
Tel: 07850 243045
Email: improvedesignltd@gmail.com

CLIENT: MR L PERRICONE,
25 HARKNESS WAY,
HITCHIN, HERTS. SG4 0QJ.

PROPOSED

**SINGLE STOREY FRONT SIDE &
REAR EXTENSIONS (EXISTING)**

SCALE:

1:100 (A3)

DWG No.

12324/02