


N.H.C.
13 FEB 2025
NORTHGATE

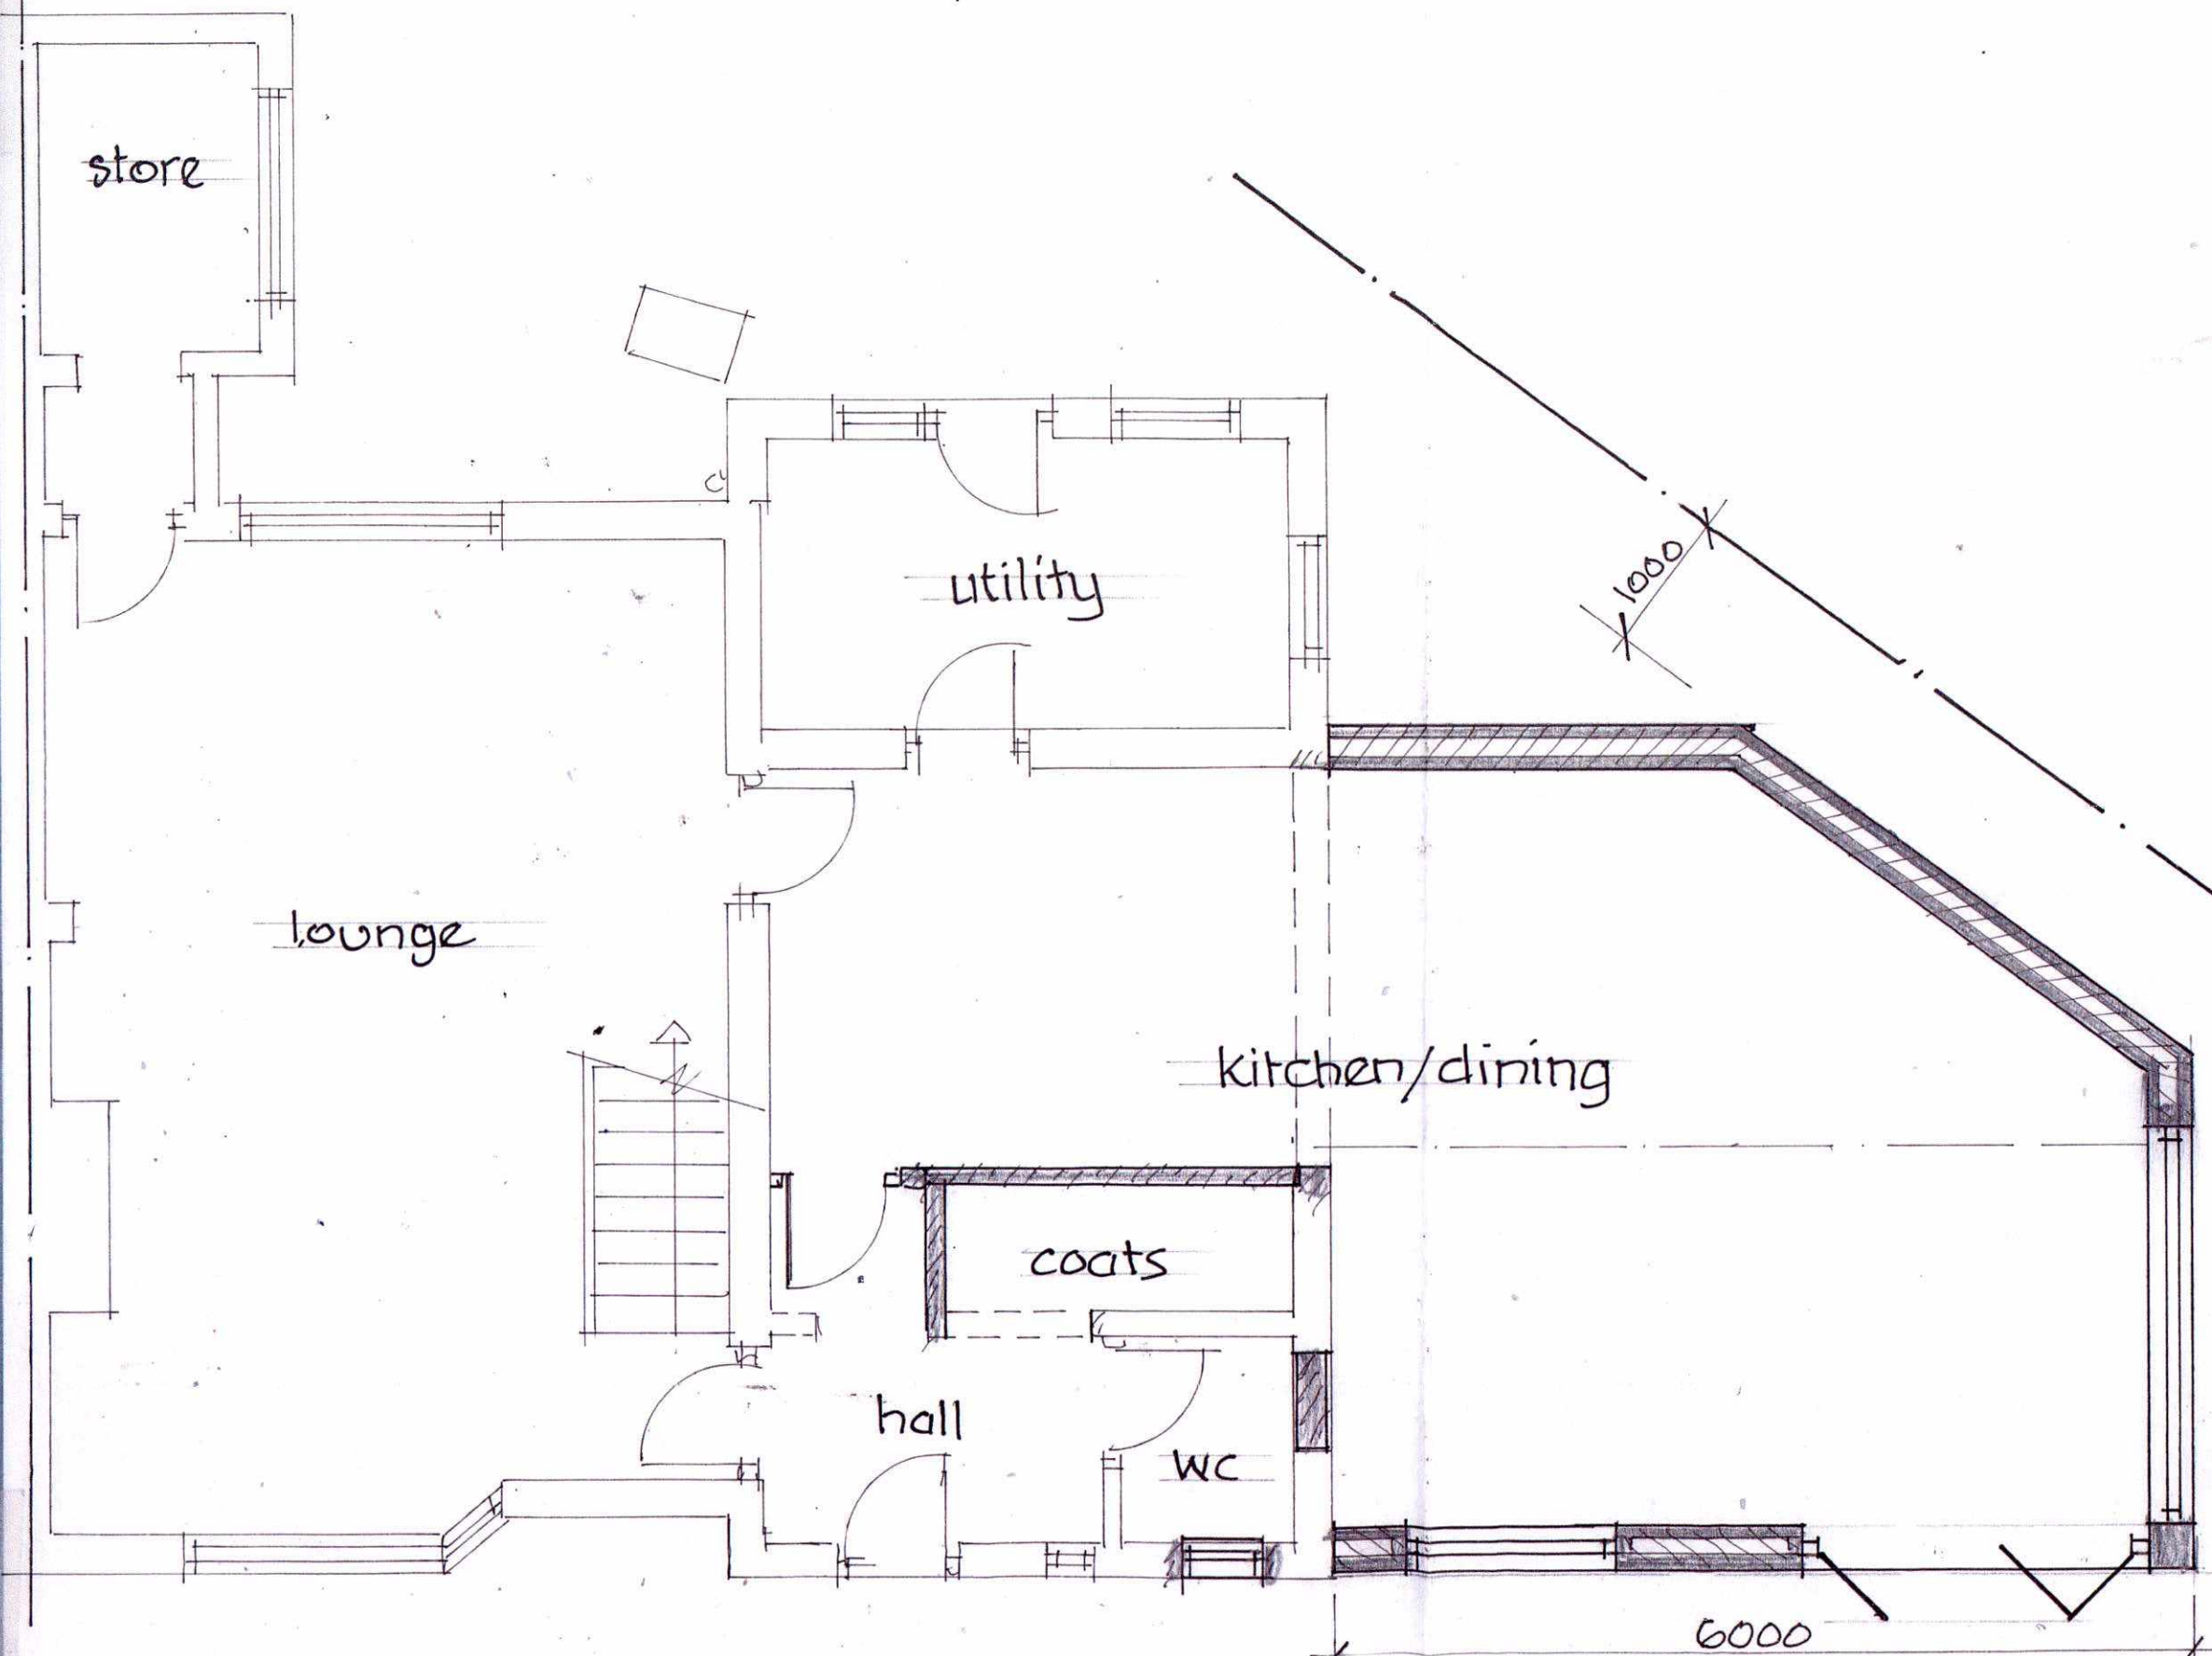

1:50

0 1 2 3

ground floor plan

R.A.Rowe
Architectural Design Service
RAR
Turnpike Cottage, High Street,
Barkway, SO9 3EQ.
Tel: 01703 646515

2 Bury Cottage
Little Wymondley
Proposed extension
Floor plan

Scales: 50
Date: Feb 25 Drawn: RAR
Drawing No. 2.252 Rev: