



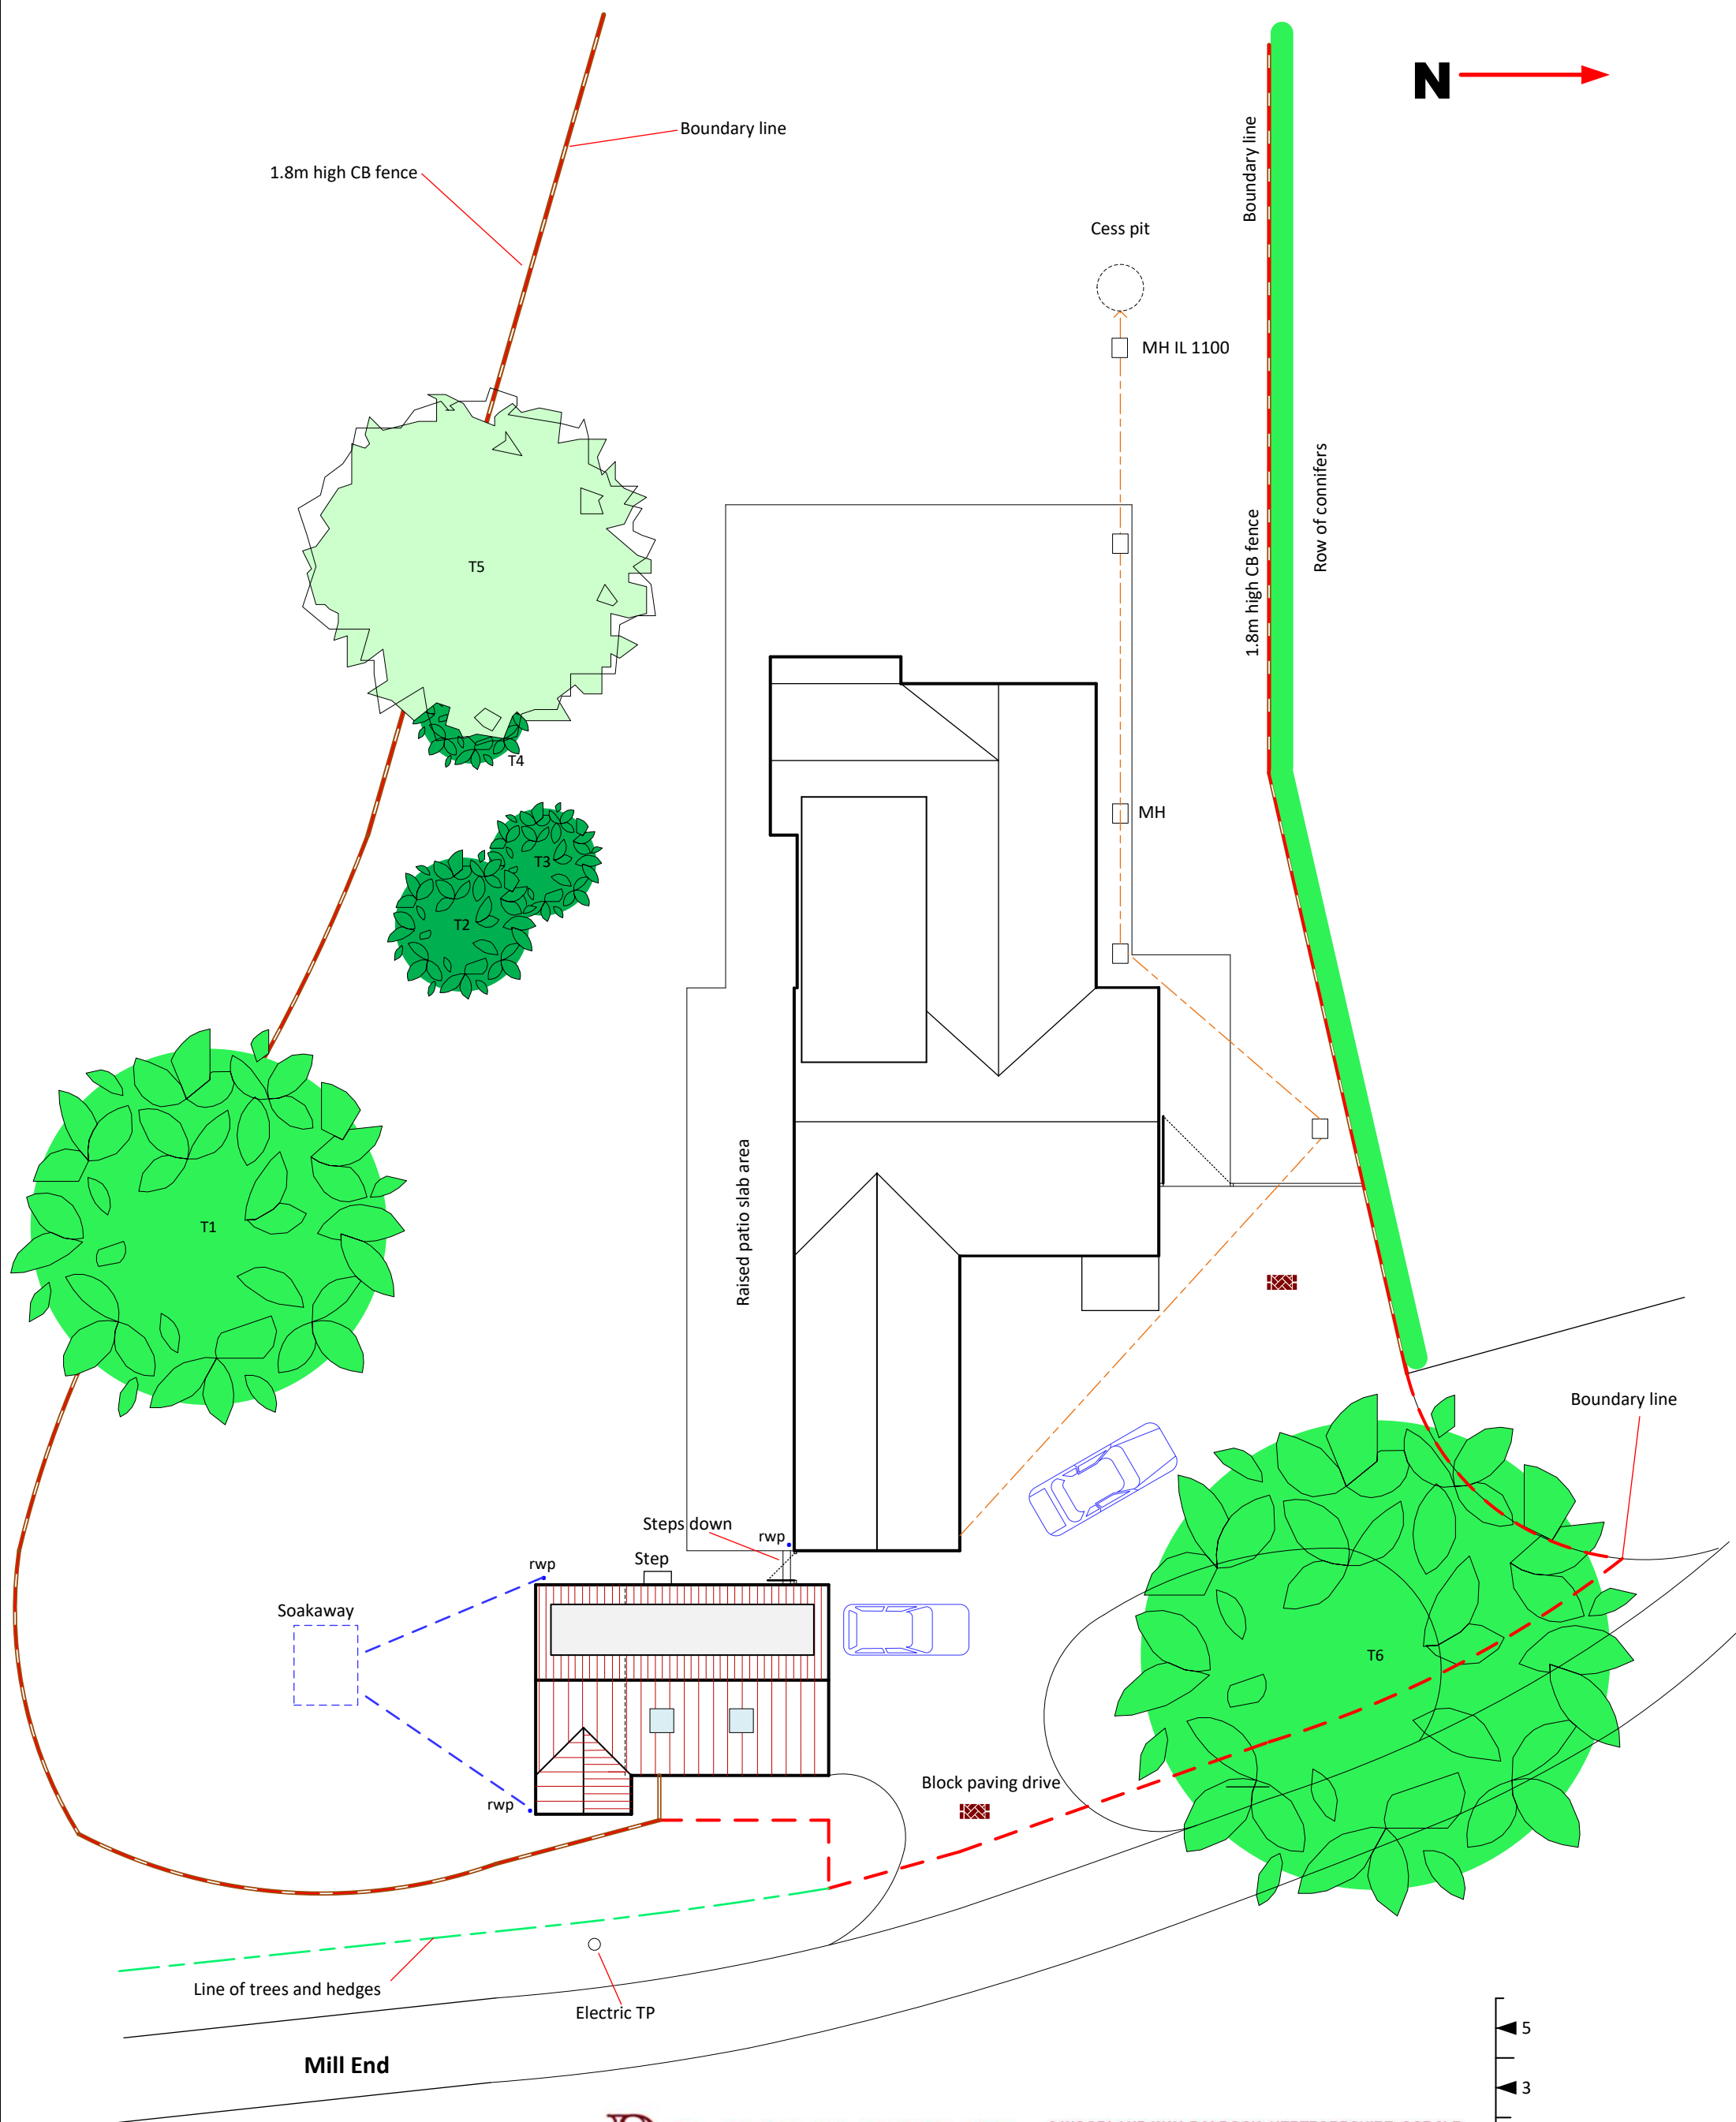

ROSEBURY
Design · Planning · Project Management

8 WOODLAND WAY, BALDOCK, HERTFORDSHIRE, SG7 6LR
T: 07970 277106
E: Rosebury21@gmail.com

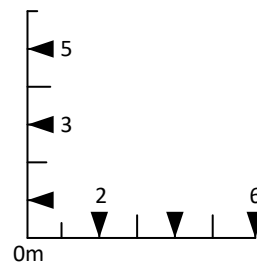

Contract Title Scale Date Drawing No. Rev

Bounds Cross, Mill End, Rushden

PROPOSED SITE PLAN

1:200

07.2024

07/SH/24