



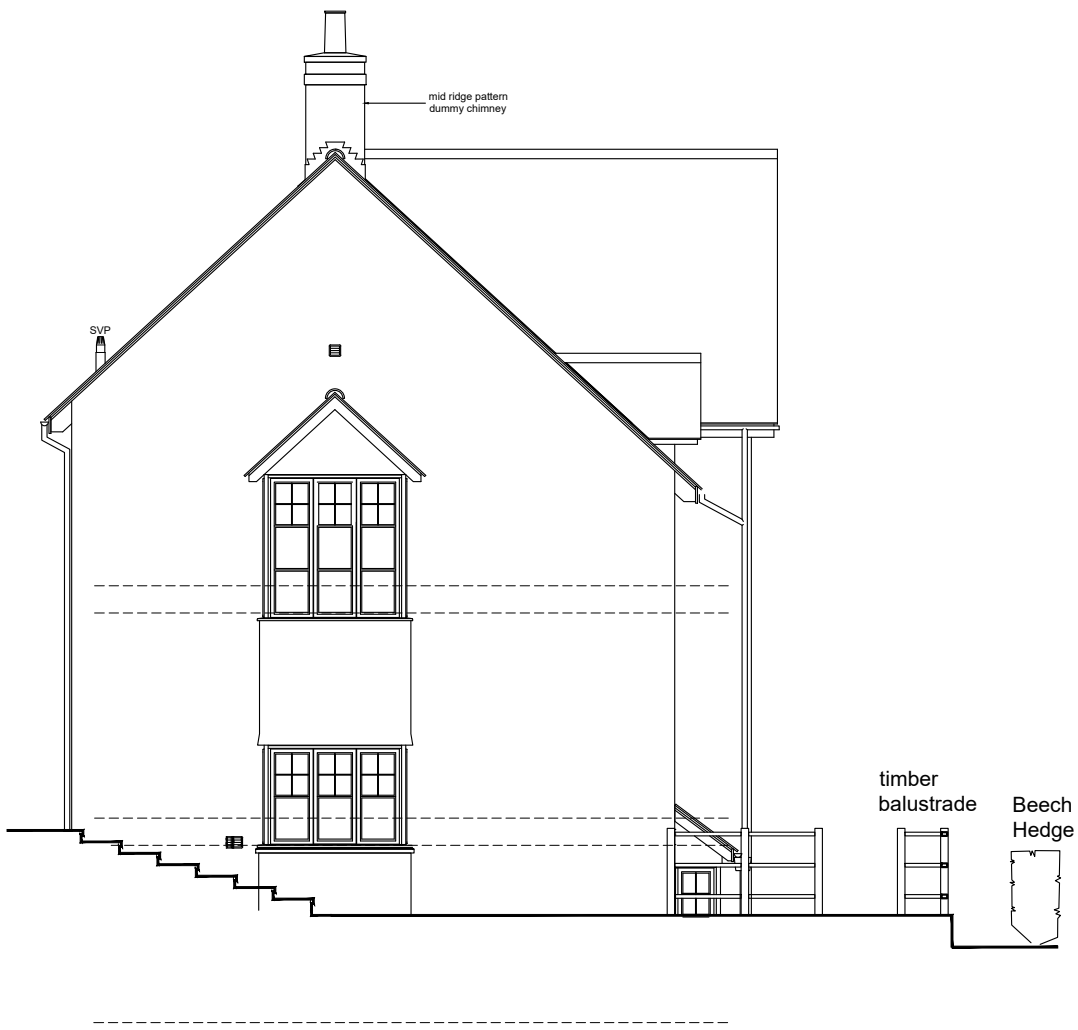



PROPOSED WEST ELEVATION



PROPOSED NORTH ELEVATION

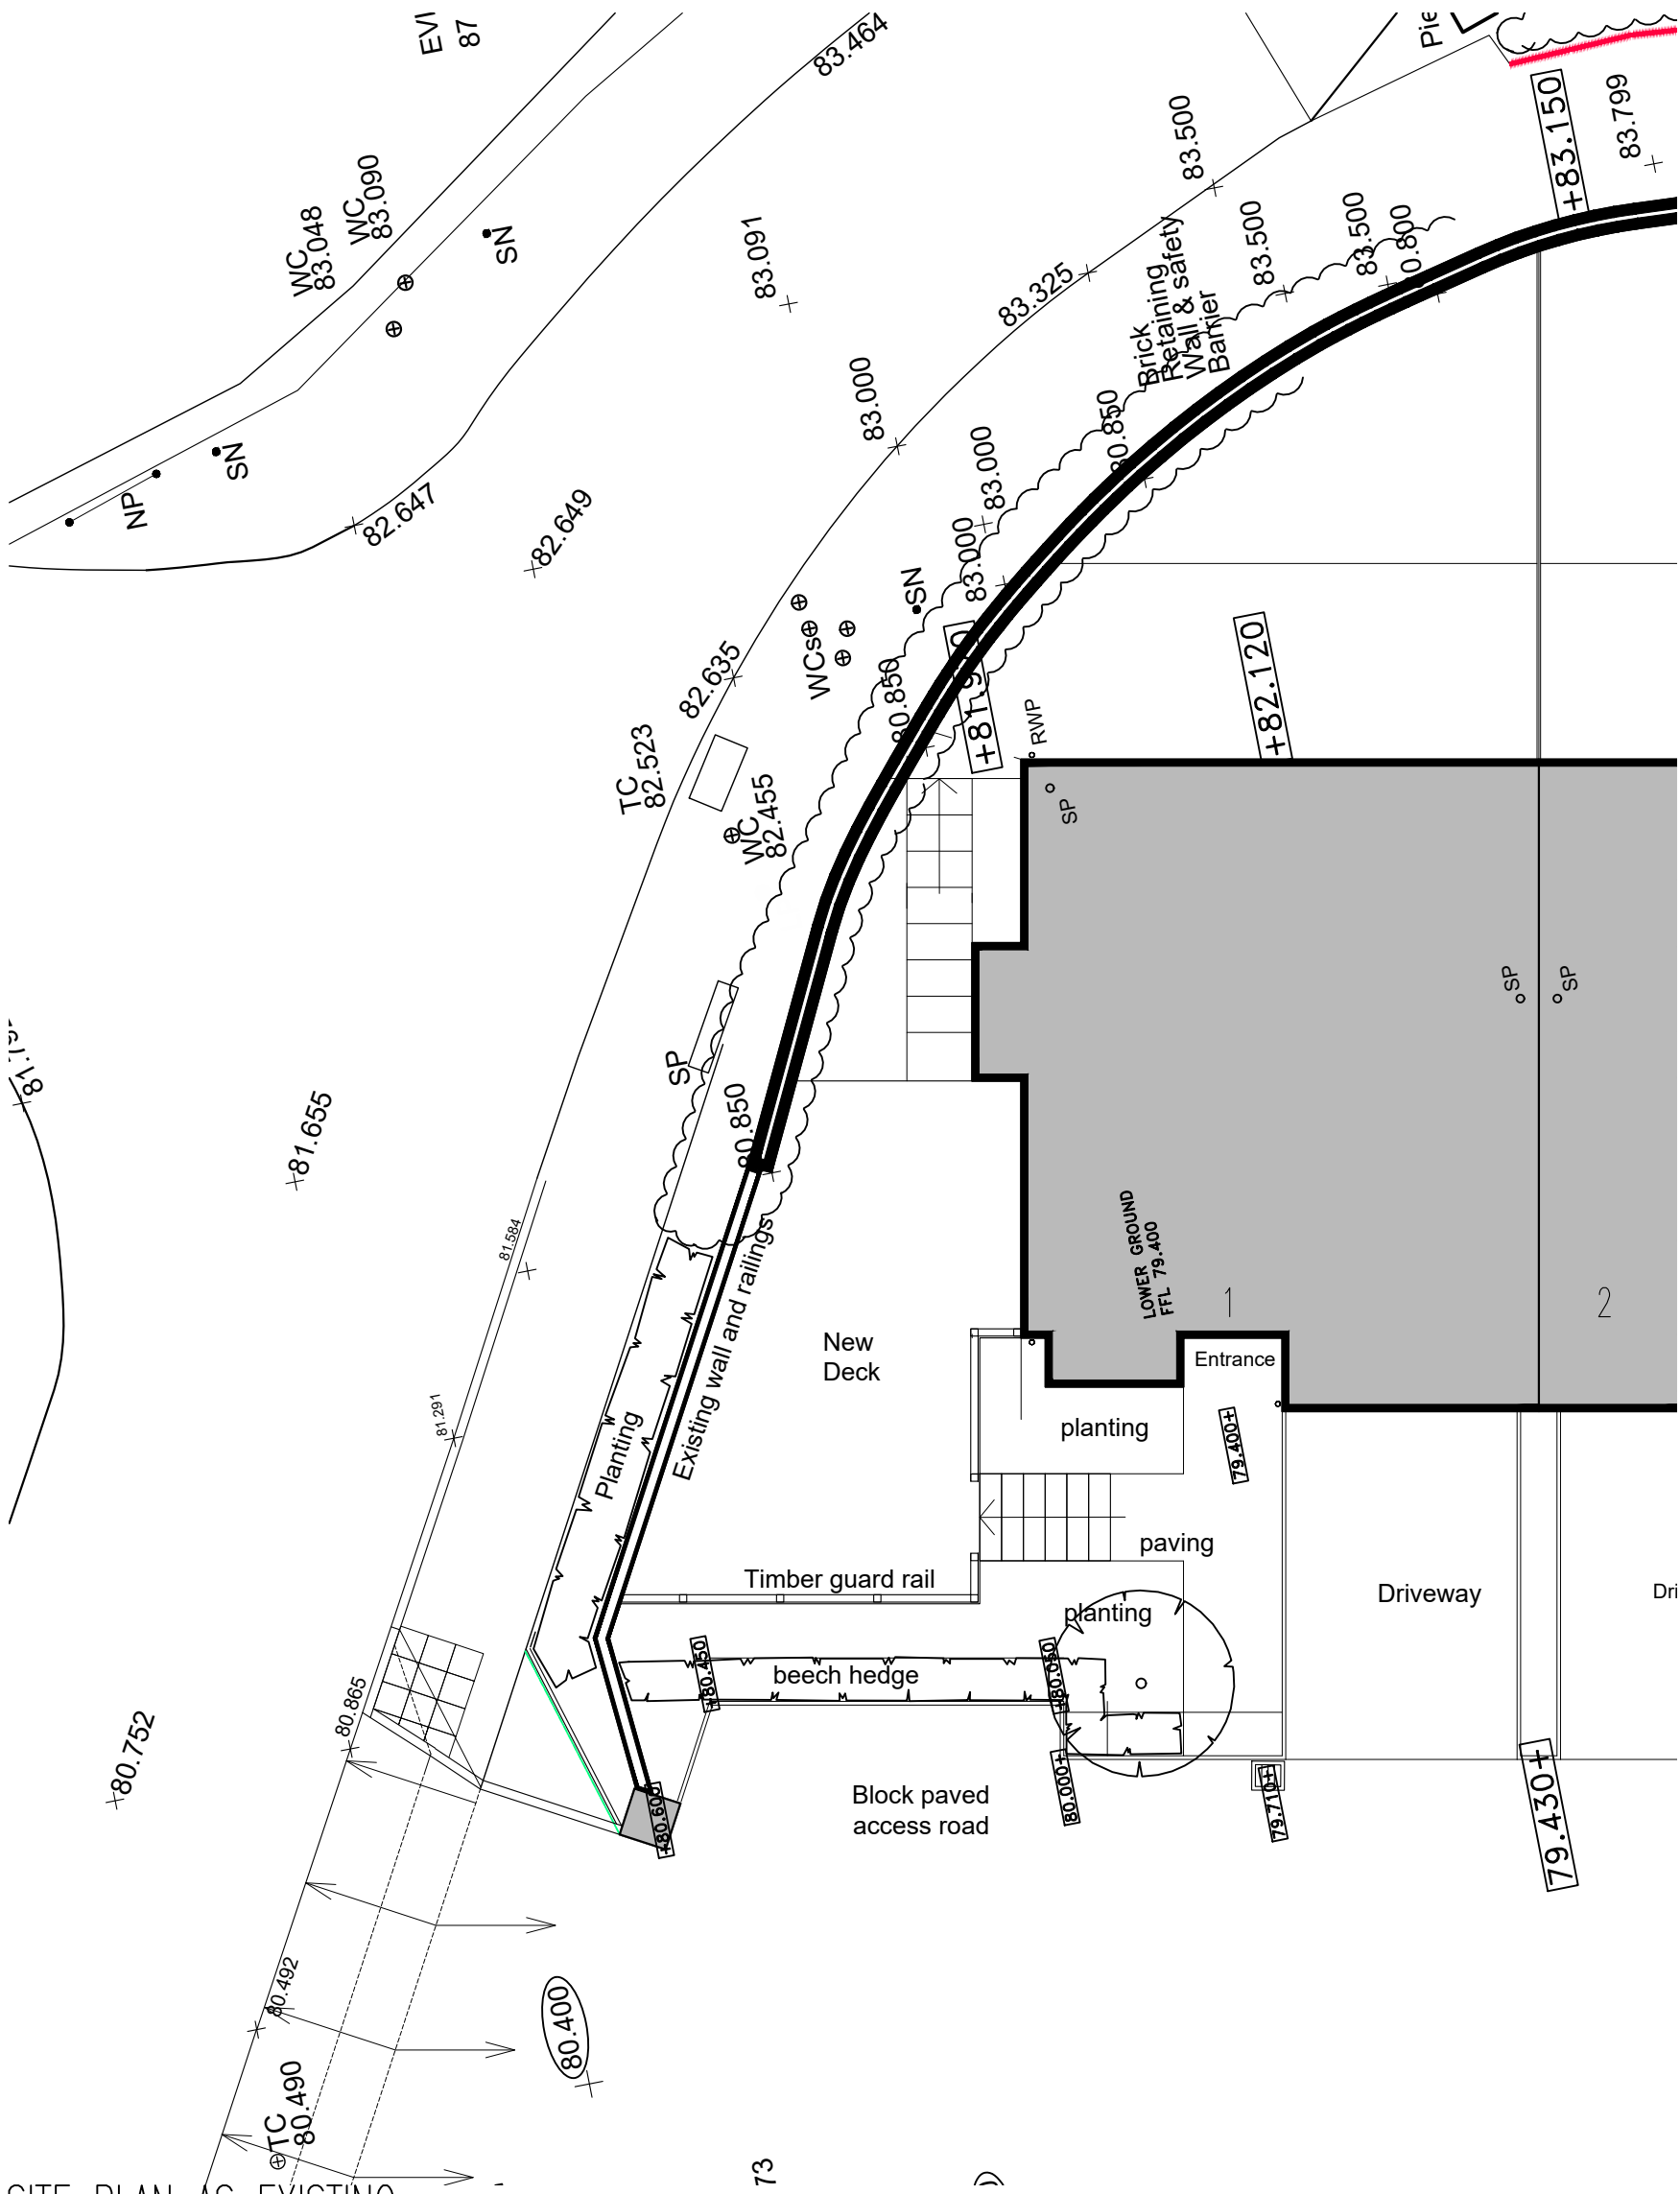

SITE PLAN AS EXISTING
1:100 scale

 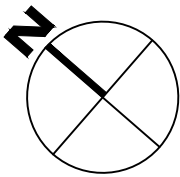

PLANNING

PENTANGLE

DESIGN GROUP

SUITE 1, 21 BANCROFT HITCHIN HERTS SG5 1JW
TEL(01462) 431133 E:PDG@PENTANGLEDESIGN.CO.UK

JOB TITLE

Proposed Self-Build Dwelling
Pembroke Cottage
Slip End, Baldock SG7 6SQ

SCALE	DRAWING NUMBER	REVISION
1:100		
DATE		
Jan '25		
SHEET		
A2		
JOB NUMBER		
3911		

ARCHITECTS & INTERIOR DESIGNERS