

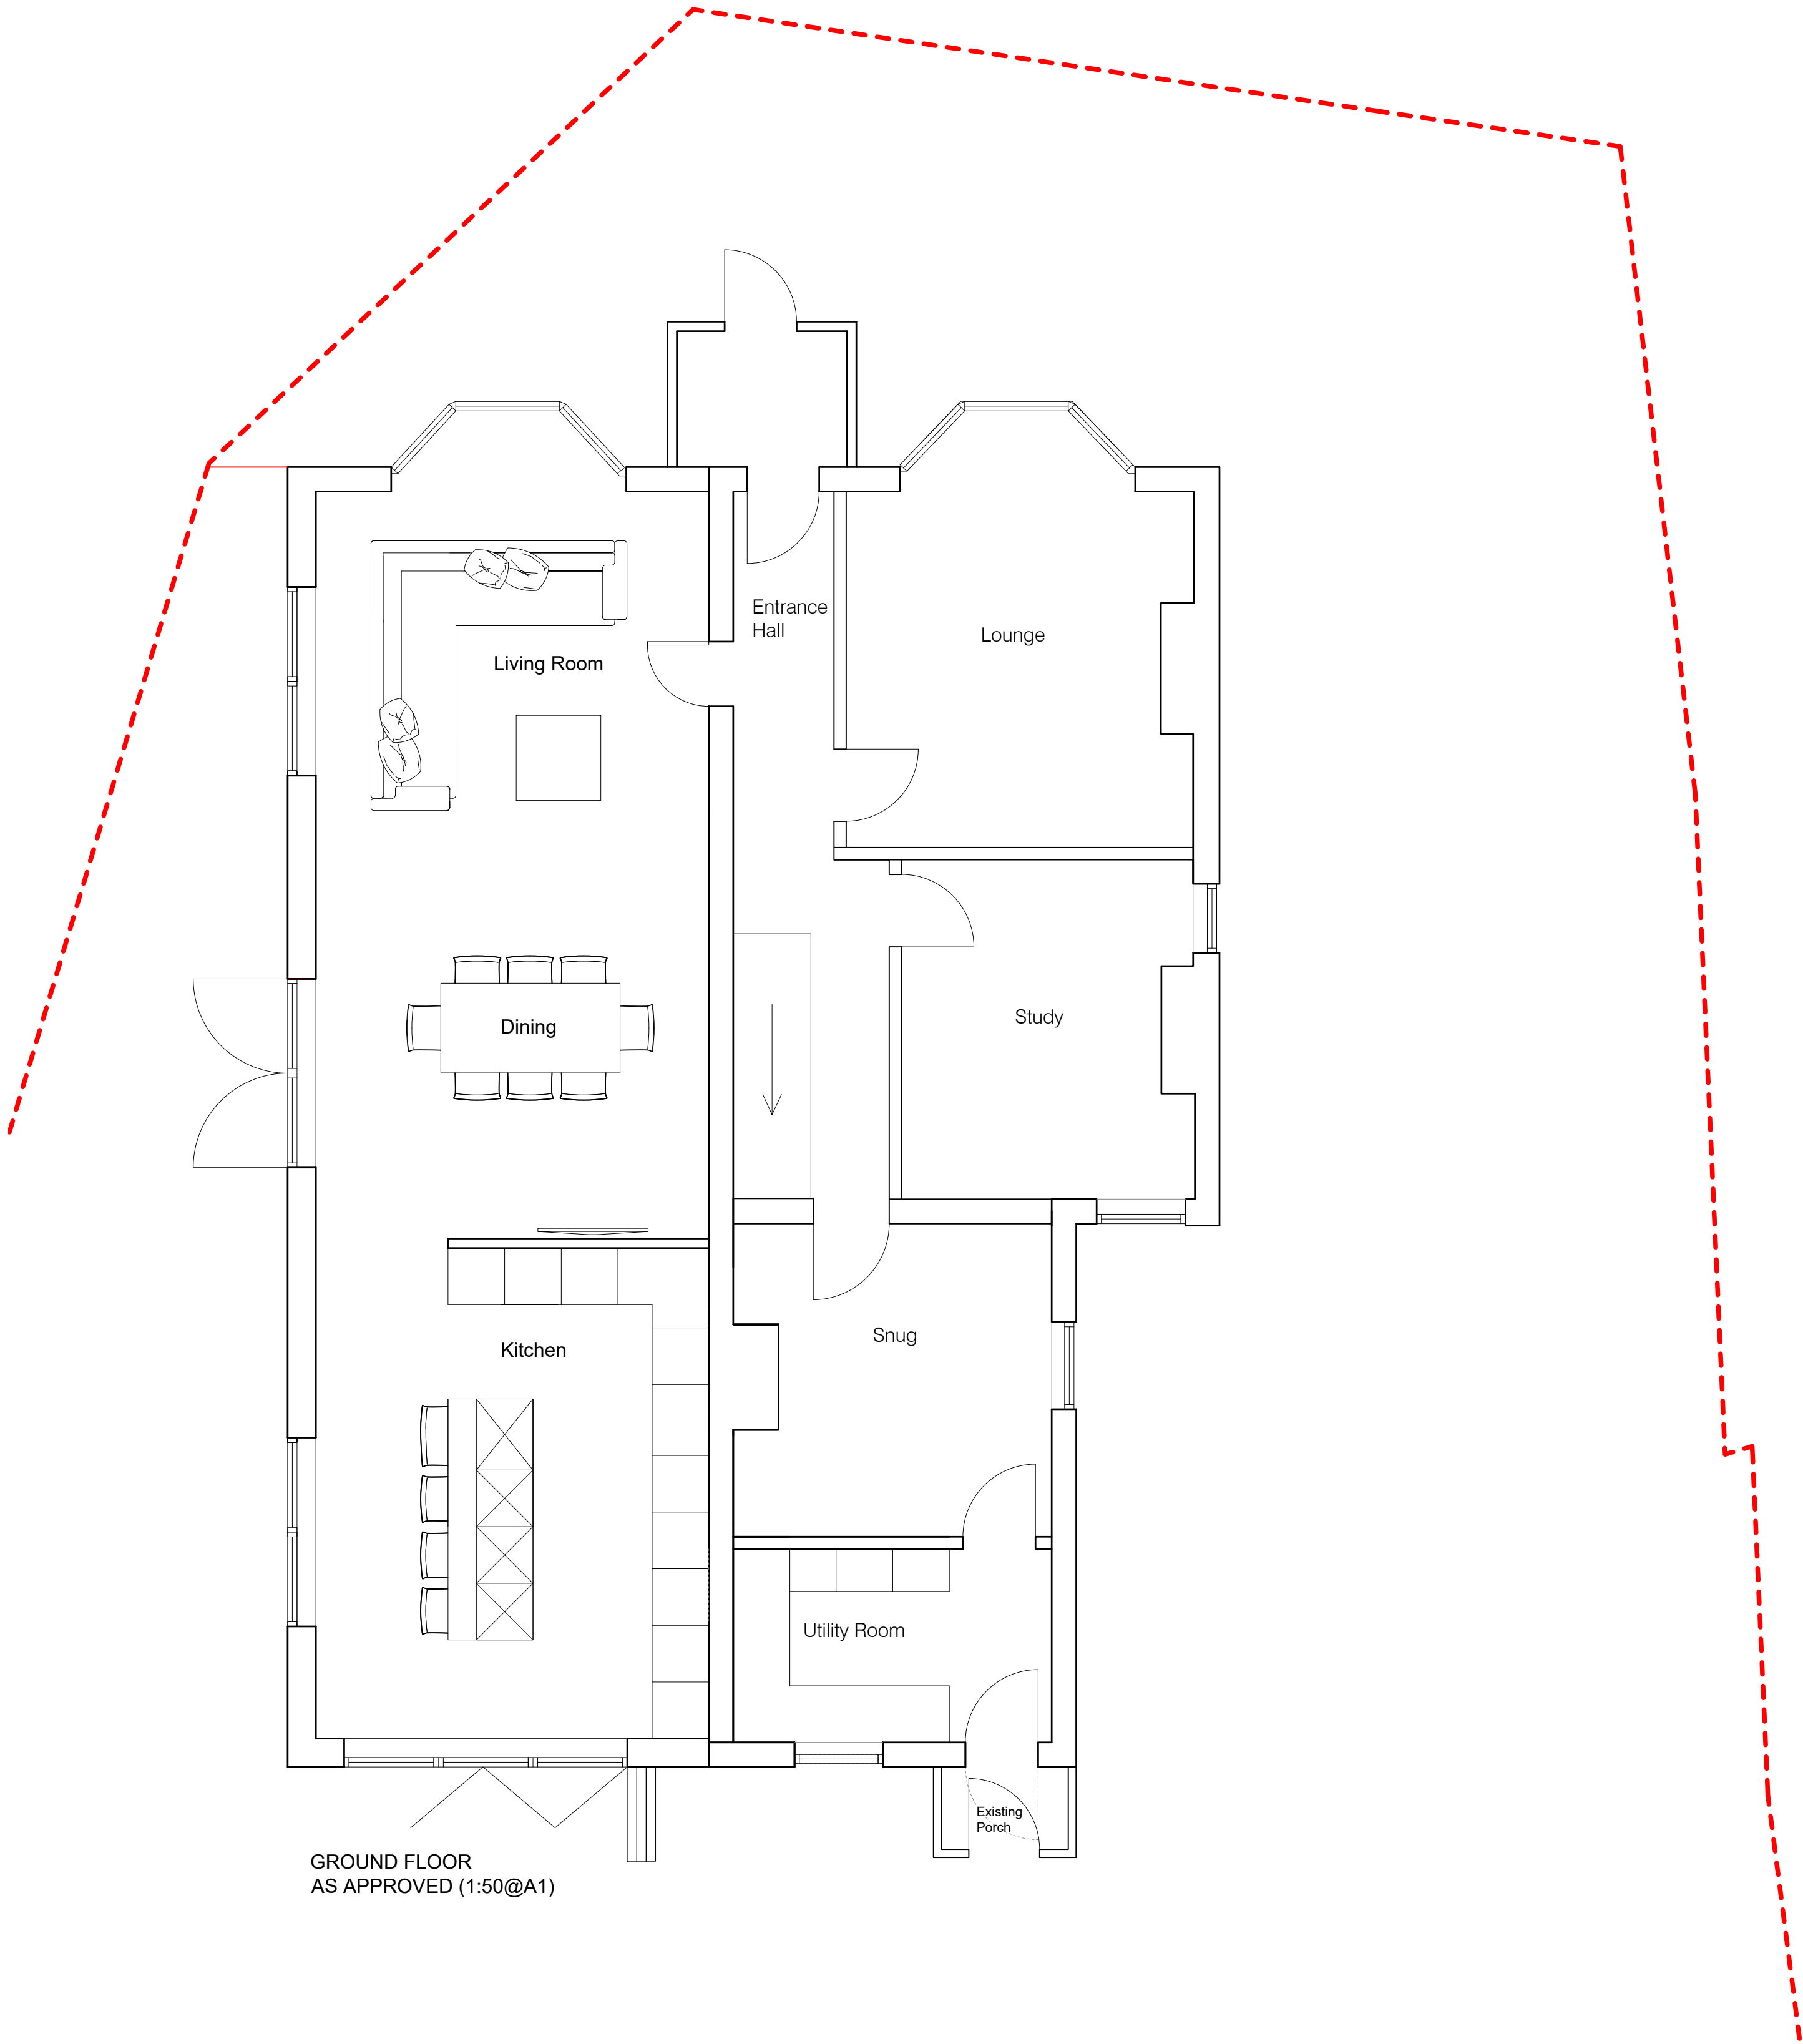


NOTE TO CONTRACTOR
All figured dimensions are to be confirmed on site prior to construction. All works are to comply with current UK Building Regulations. Any discrepancies are to be reported immediately to the designer. Copyright remains the property of Natalie Horner.

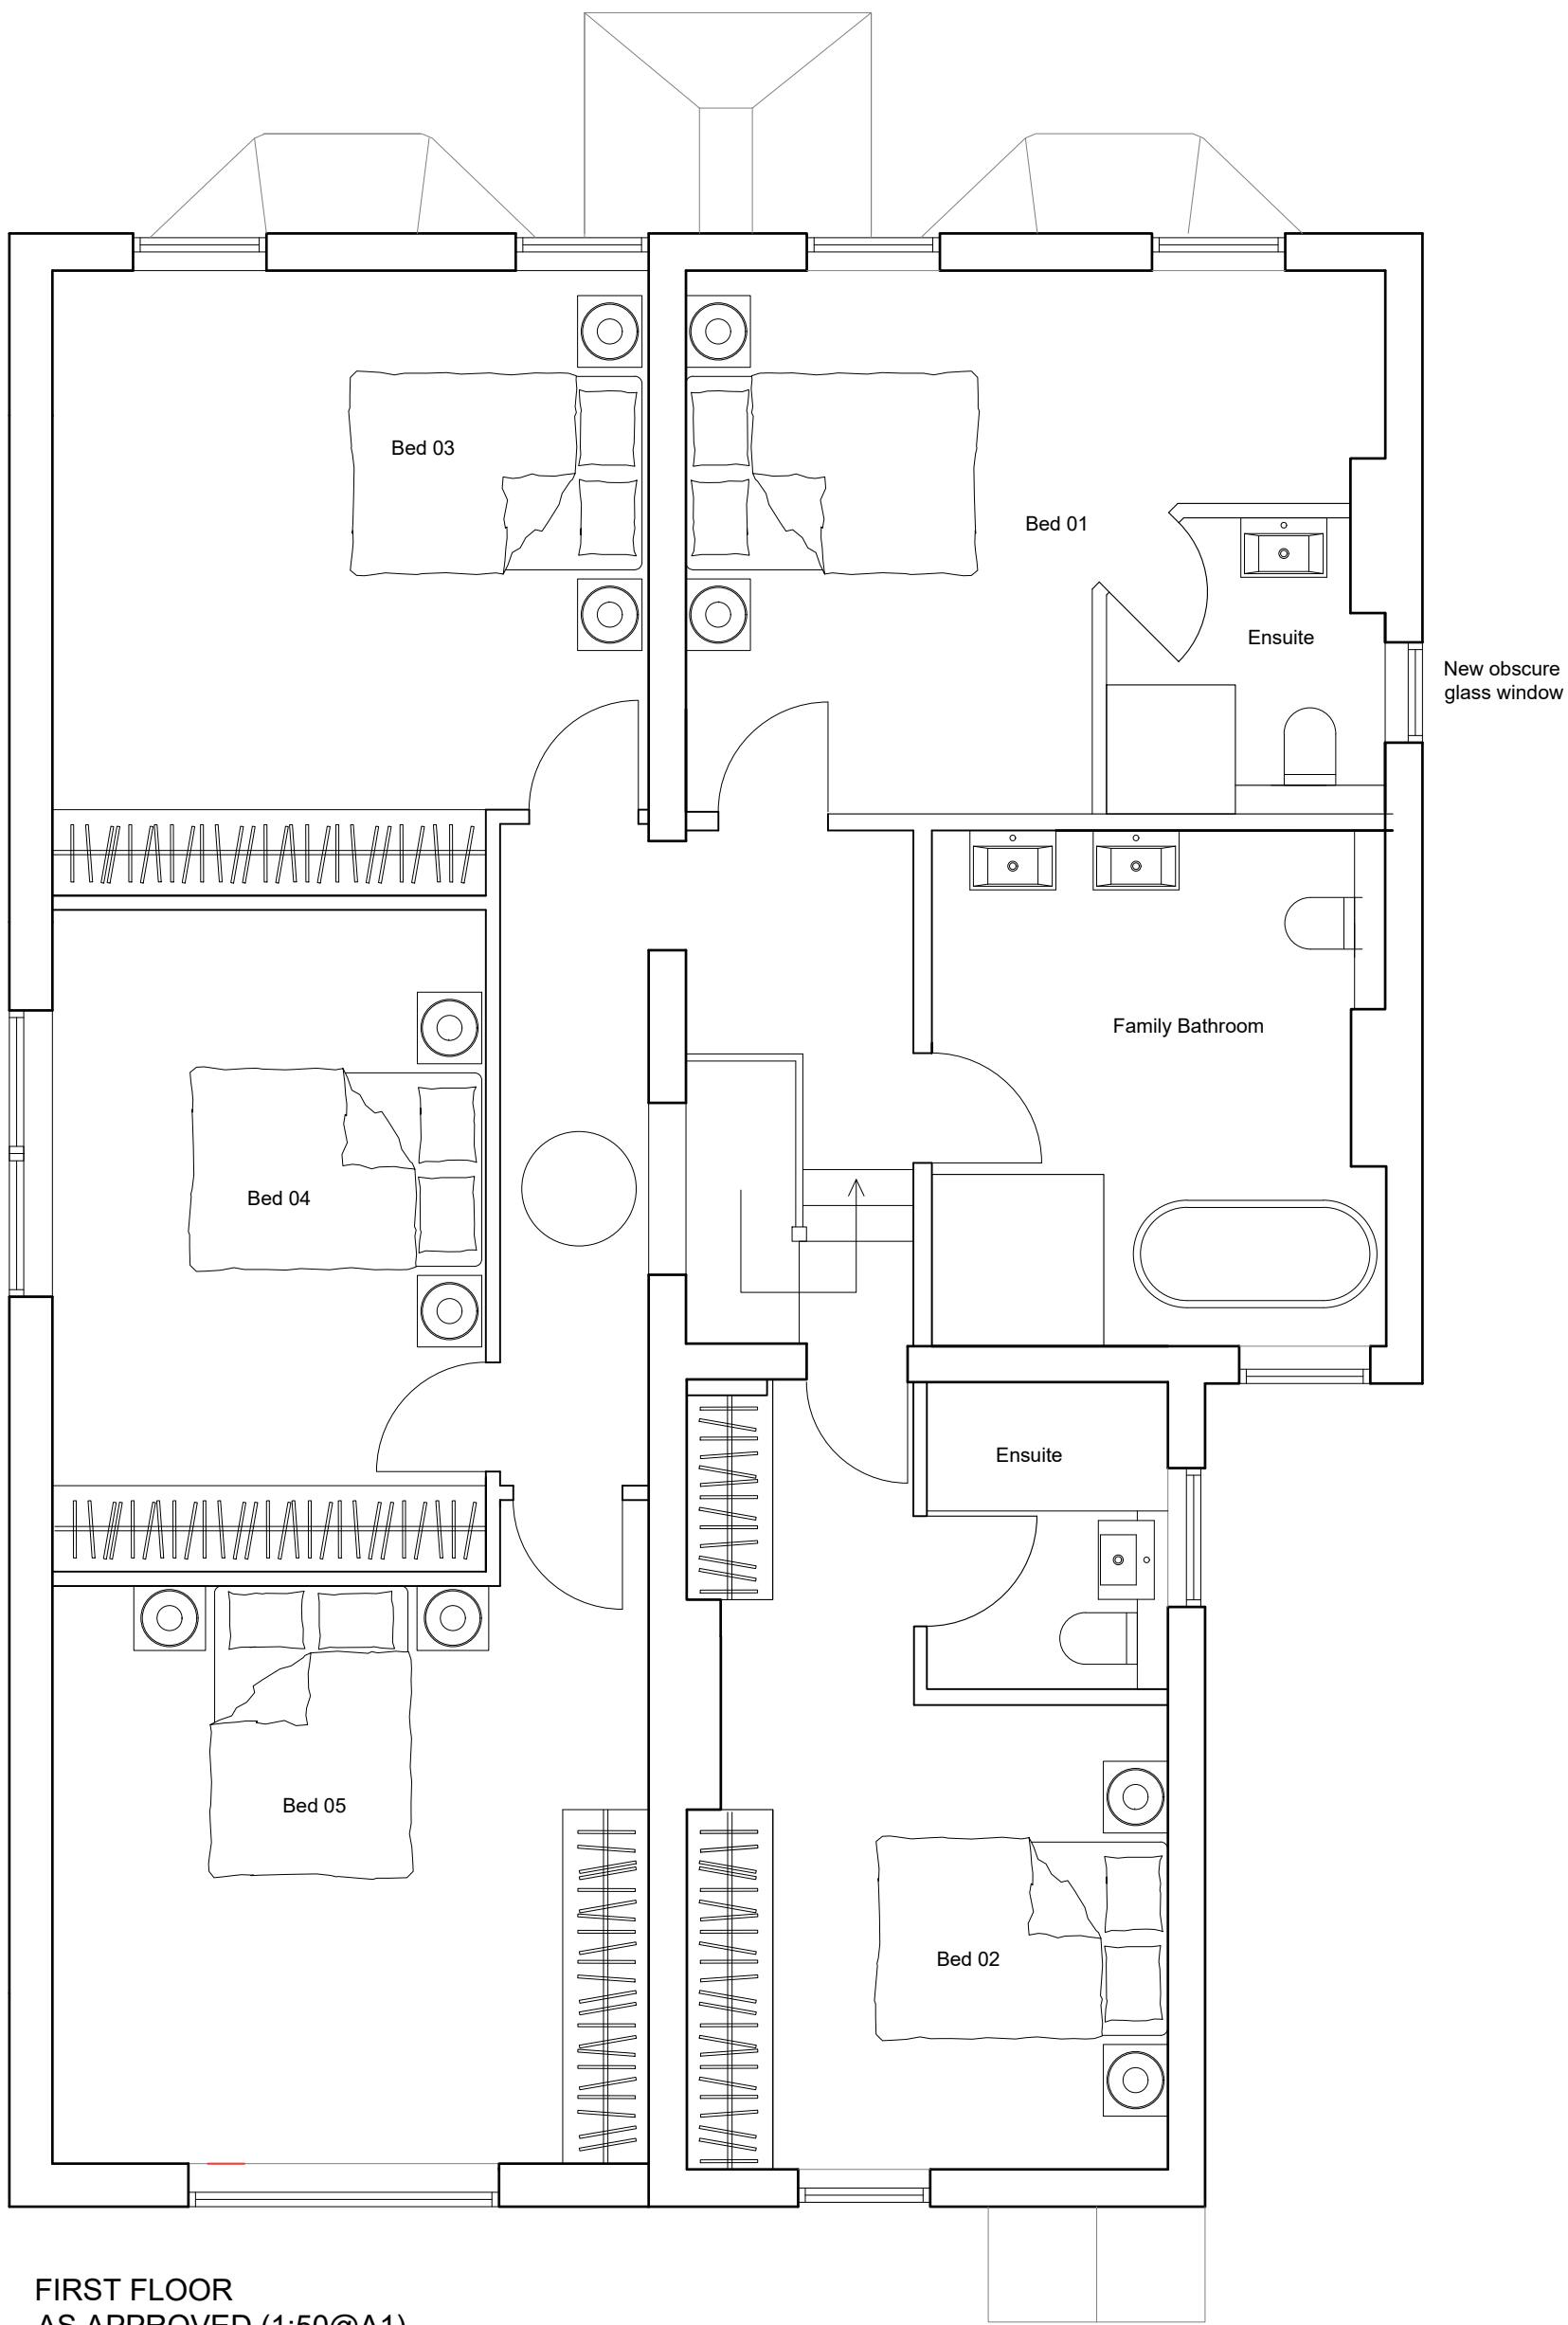


GROUND FLOOR
AS APPROVED (1:50@A1)


SCALE BAR

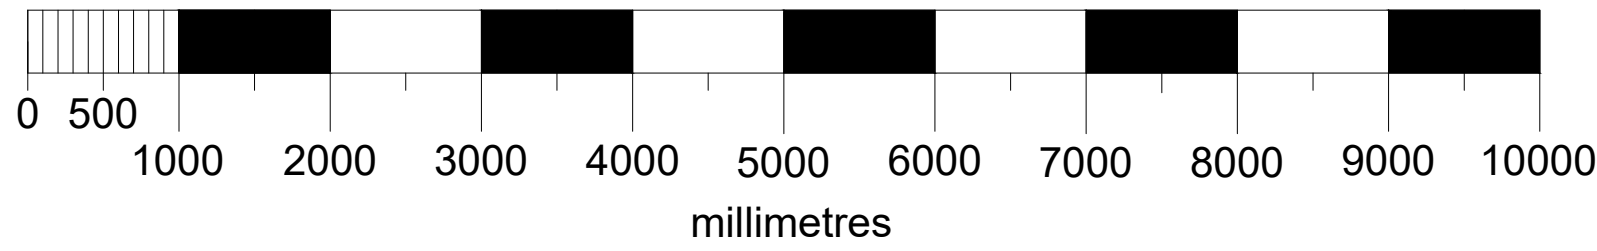

FIRST FLOOR
AS APPROVED (1:50@A1)

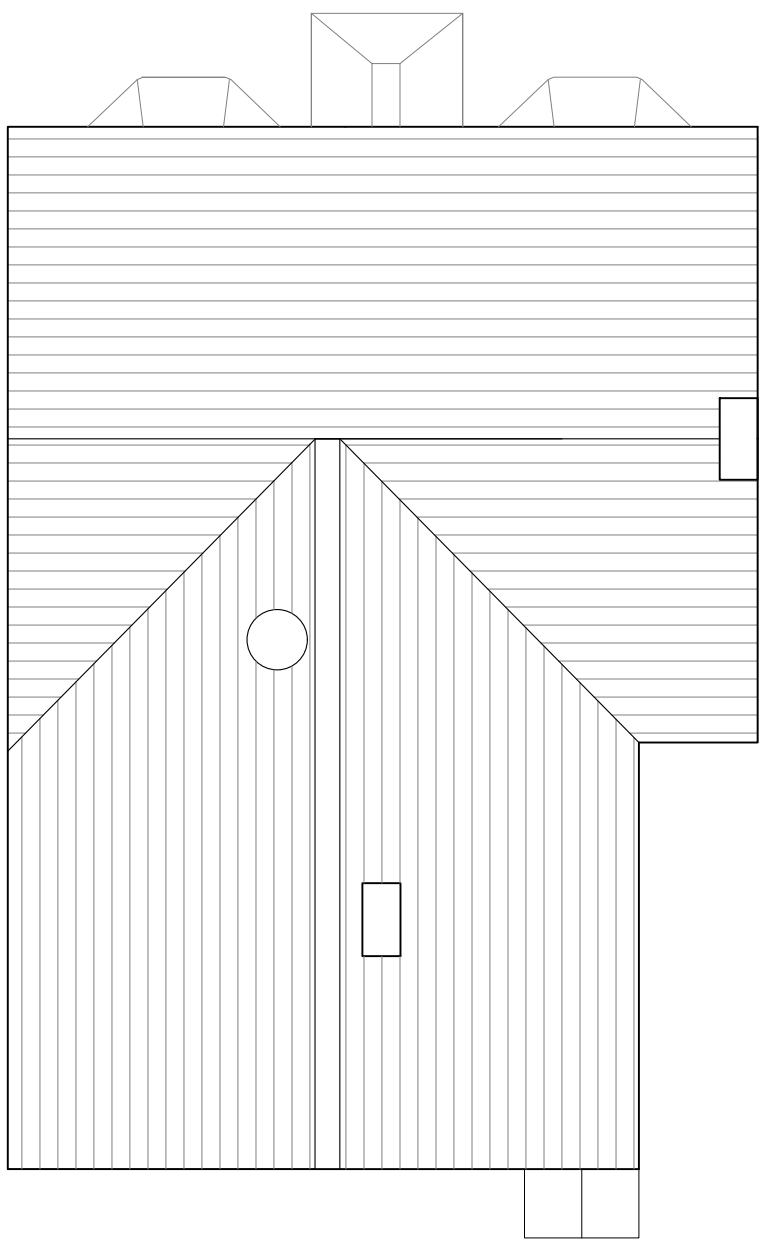

ROOF PLAN
AS PROPOSED (1:100@A1)

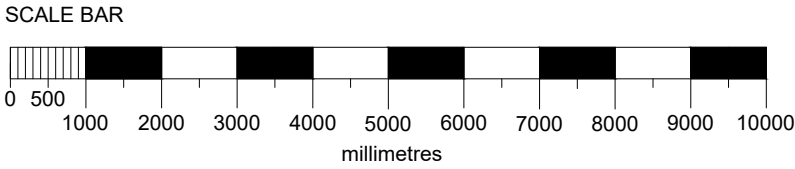

PLANNING		
PLEASE DO NOT USE FOR CONSTRUCTION		
REV	DESCRIPTION	DATE
A	LABELLING AMENDED	04.11.24
NH Natalie Horner BA (Hons) PG Dip Architectural Design Services E natalie@nataliehorner.co.uk T 01848873380		
PROJECT: 71 ARLESEY ROAD ICKLEFORD HERTS SG5 3TG		
CLIENT: CHERYL ISAACS		
DRAWING TITLE: PLANS AS APPROVED		
Scale 1:50@A1 1:100@A3 (or as specified)	Drawn NH	Date 07.09.24
Project 00258	Drawing No 002_2	Revision A