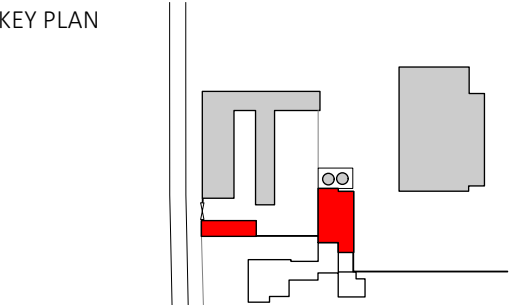
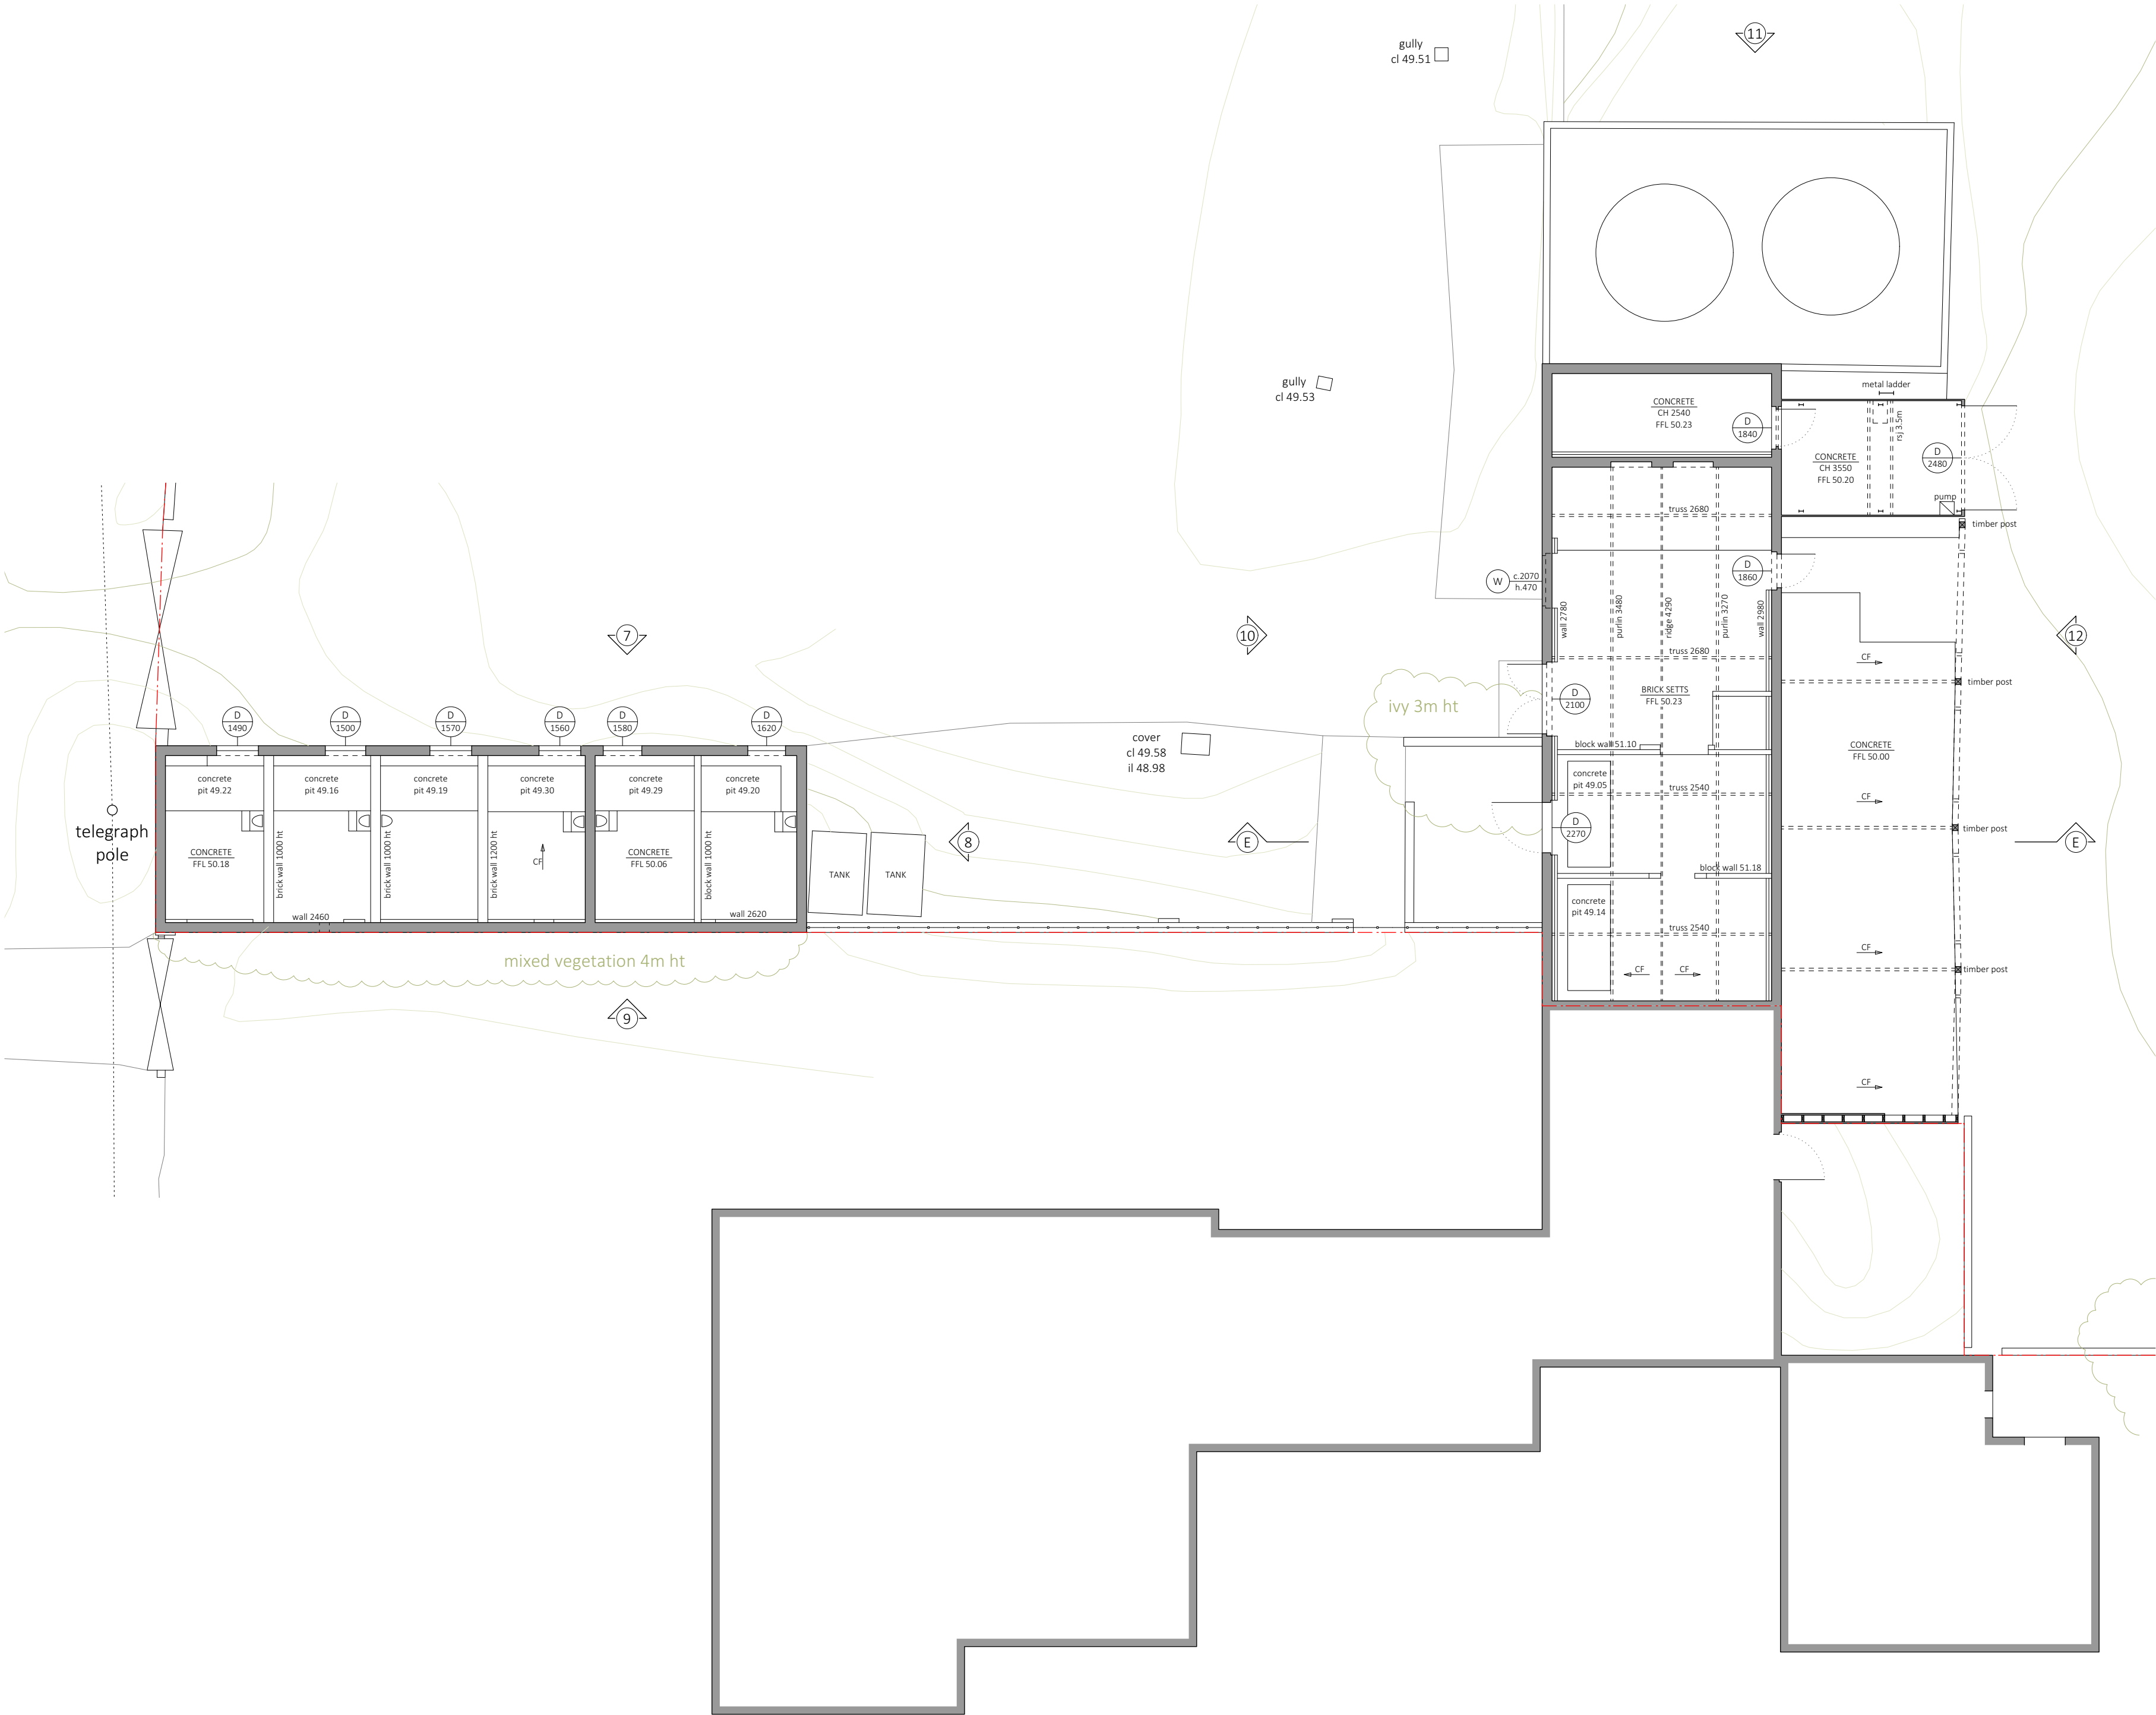


No.	Date	By	Comments

Revisions				
Status				
PLANNING				
Project				
Kirby Manor Barns				
Crawshaw Architects LLP				
27 Almeida Street London N1 1TD tel: +44 (0)7939 215 114				
Title				
FLOOR PLANS AS EXISTING				
Drawing Number				
164 SVY 05.02				
Drawn	Checked	Scale	Date	Revision
PD	AC	1:100 @ A2	30.05.24	-