




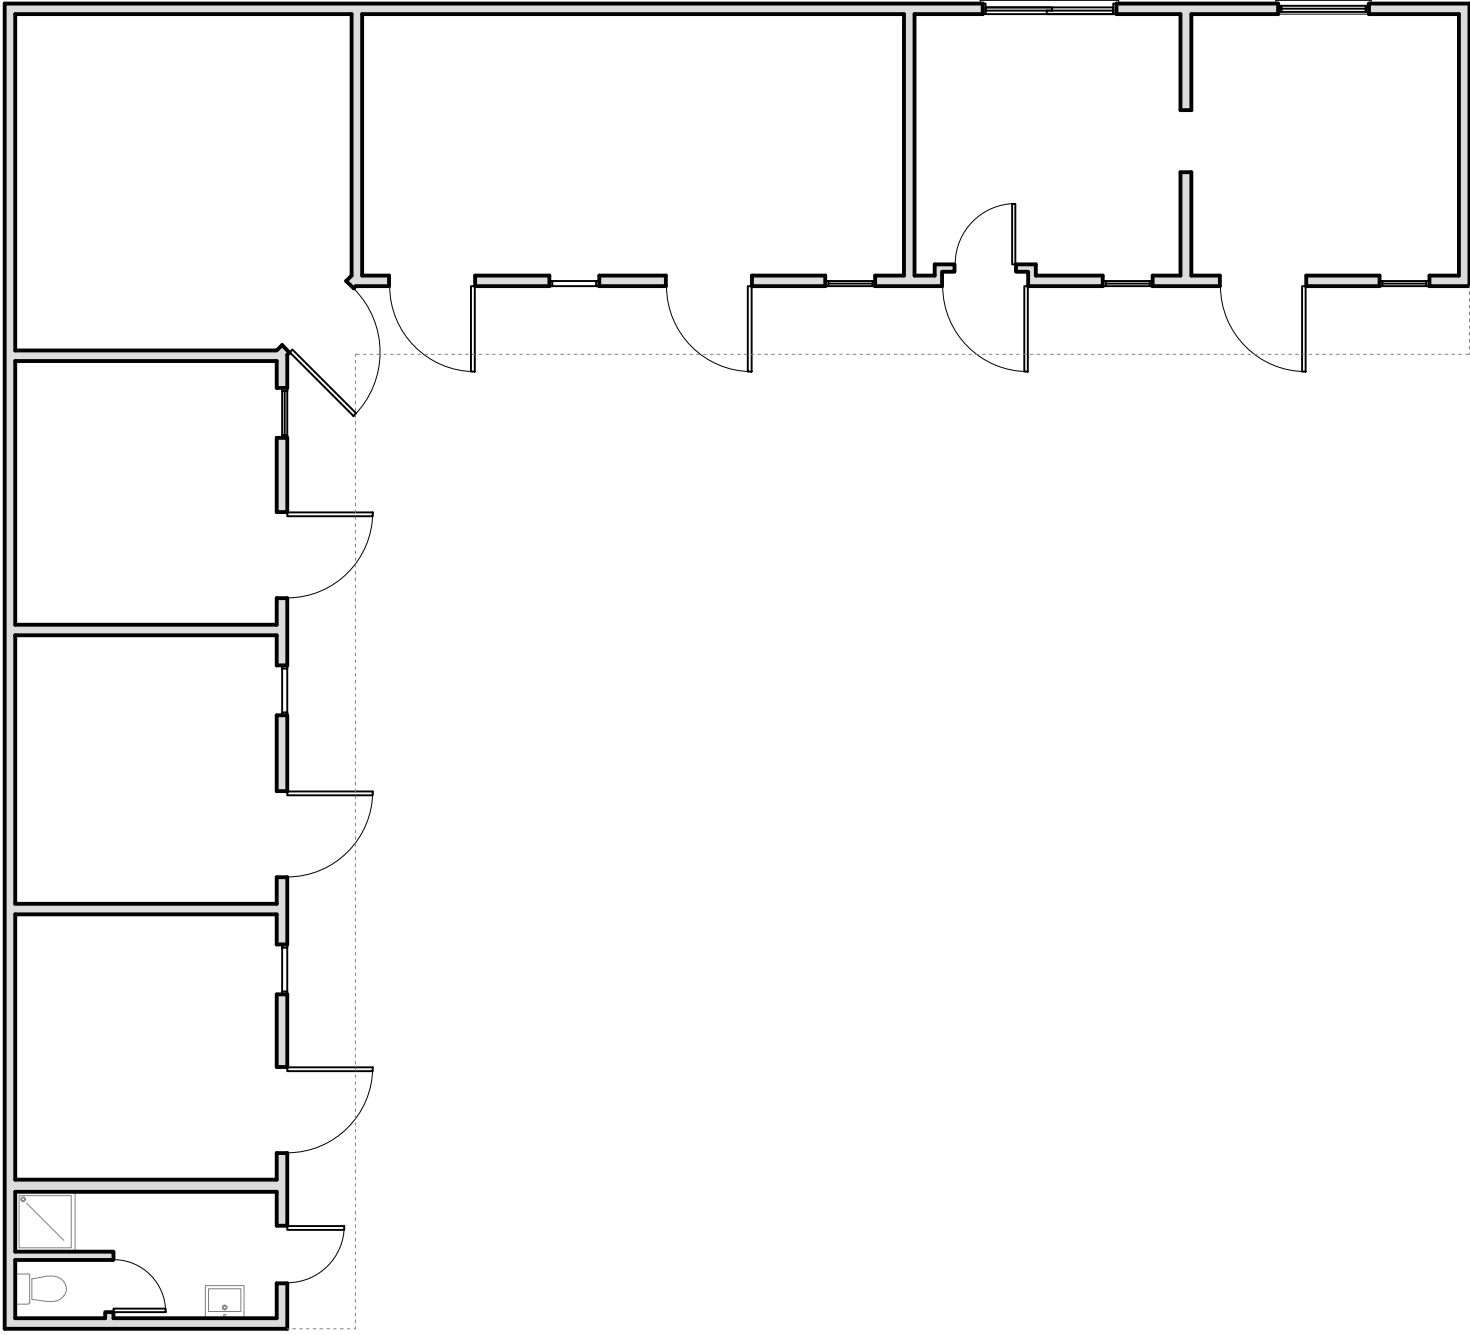

Ground Floor Plan
scale 1:100

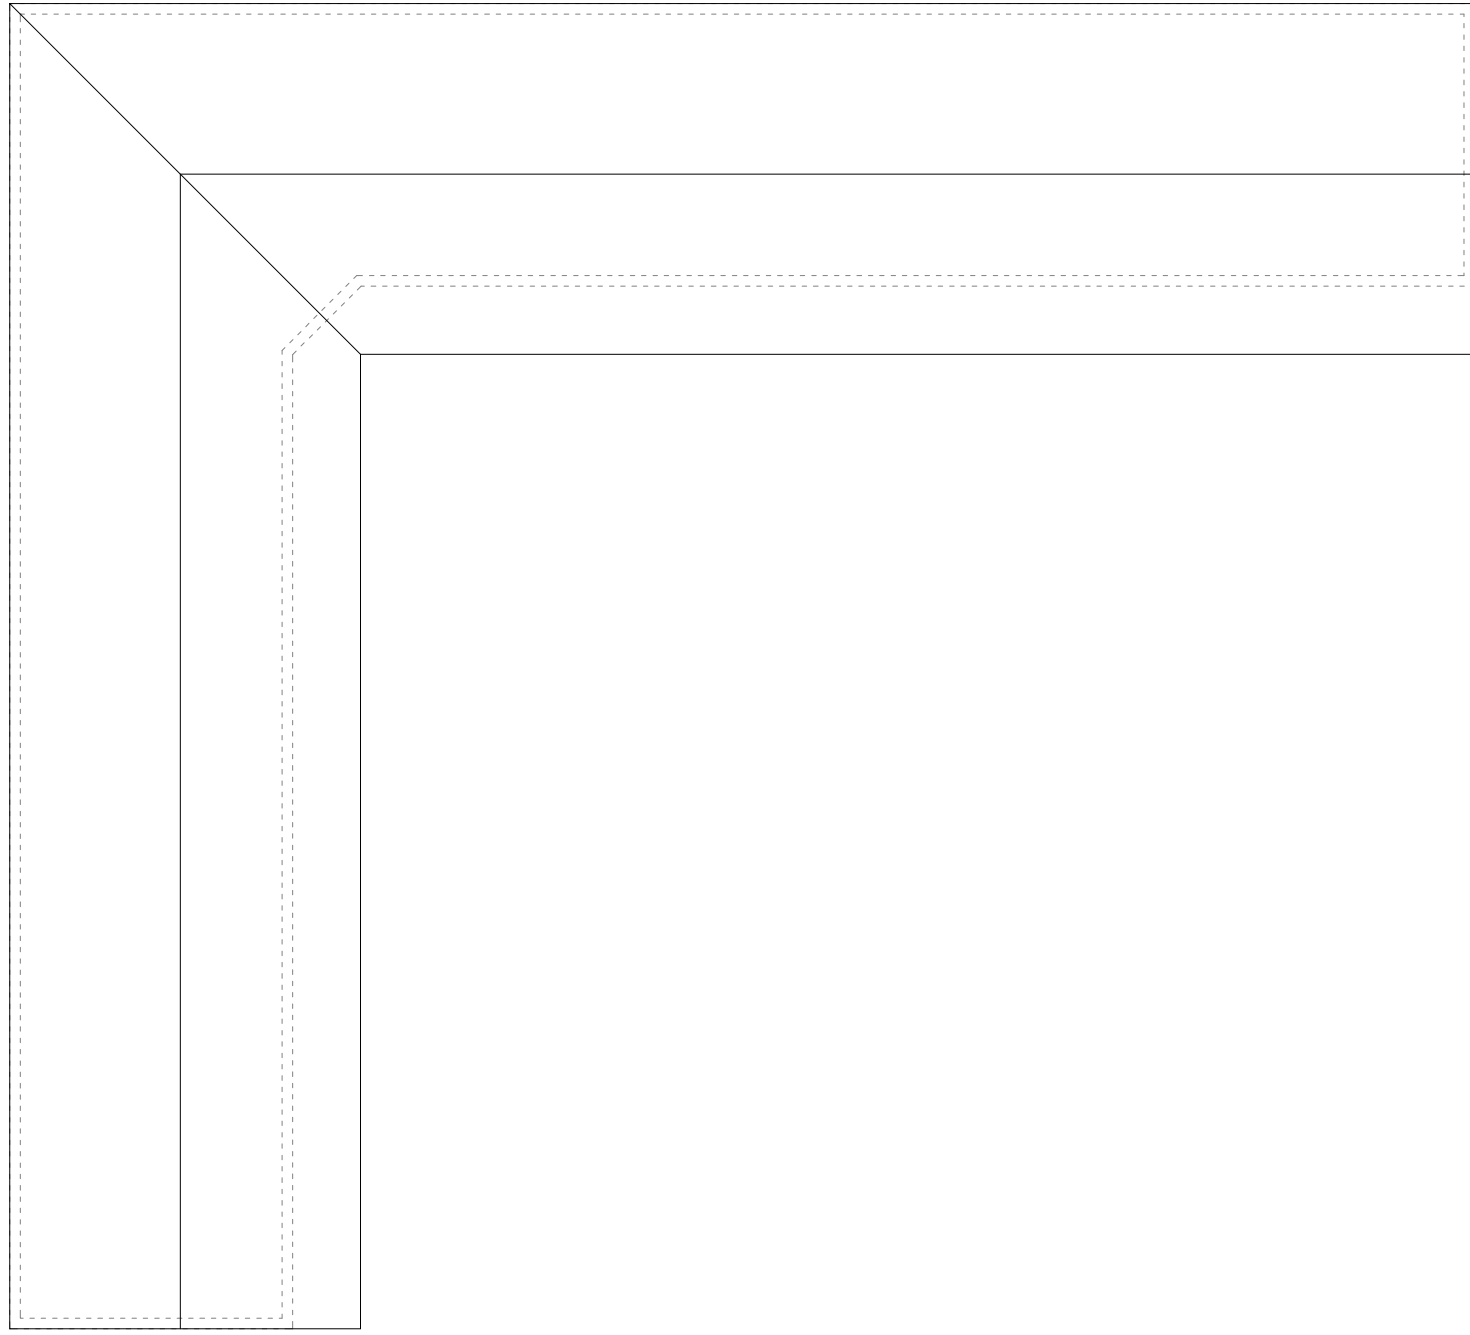

Roof Plan
scale 1:100

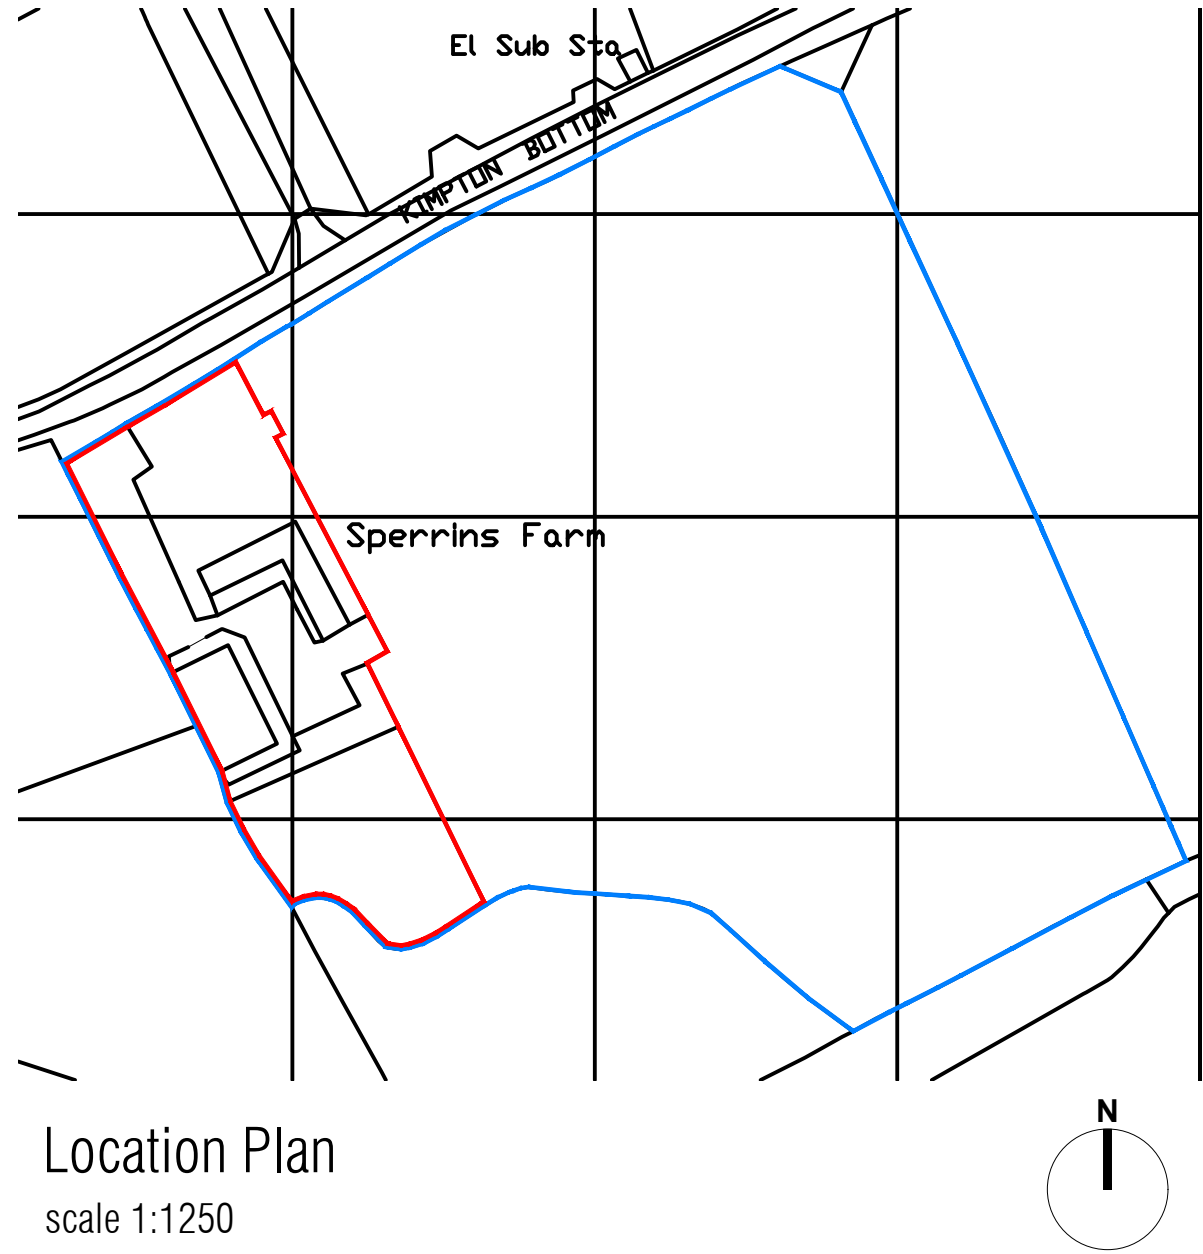

Location Plan
scale 1:1250

©Copyright. This drawing is the copyright of Clarke and Whalen Architects Ltd. and must not be reproduced in any format without express permission.

Do not scale from this drawing, use figured dimensions only. All queries to be referred to the Architect.


This drawing must be read in conjunction with all other relevant drawings and specifications whether explicitly referred to or not.

This drawing is not for construction unless explicitly issued for construction.


NOT FOR CONSTRUCTION

GENERAL NOTES


Drawing for the purposes of PLANNING APPROVAL ONLY.

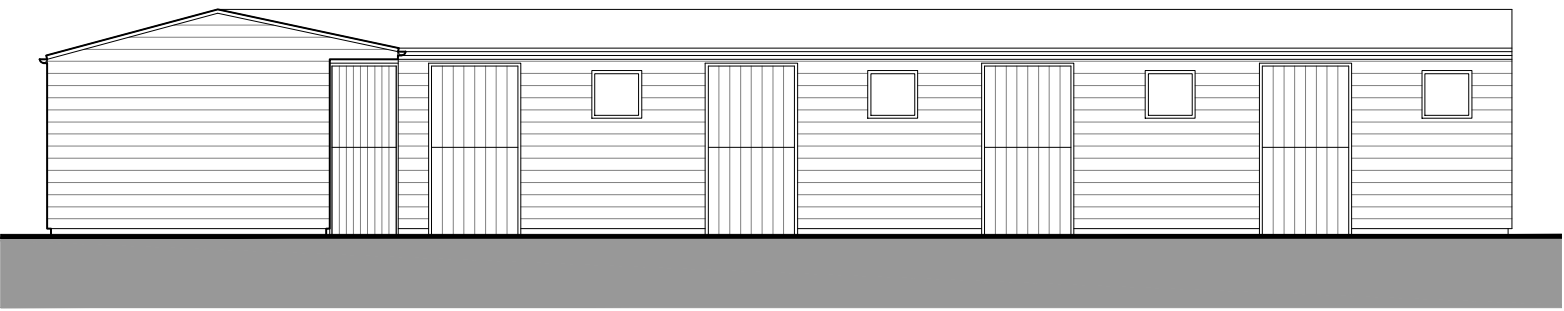


West Elevation
scale 1:100

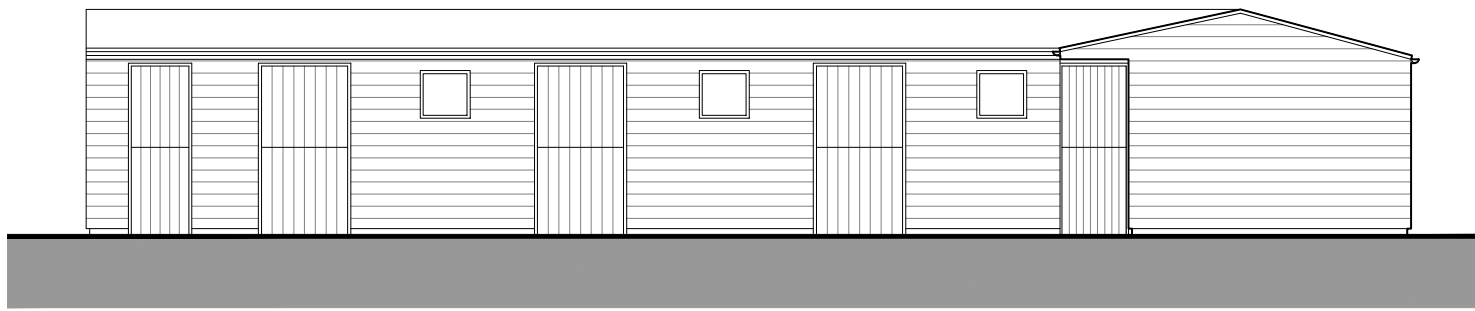


South Elevation
scale 1:100

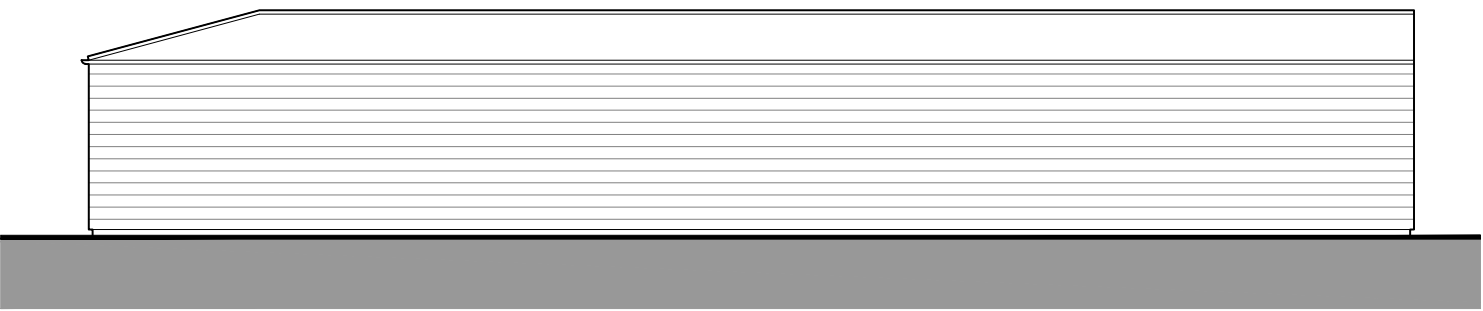


North Elevation
scale 1:100

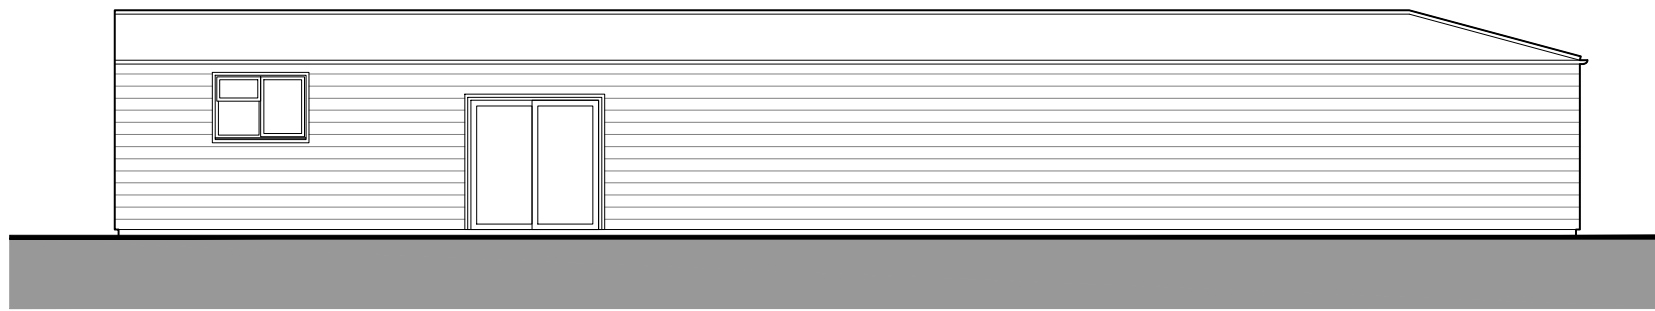

East Elevation
scale 1:100

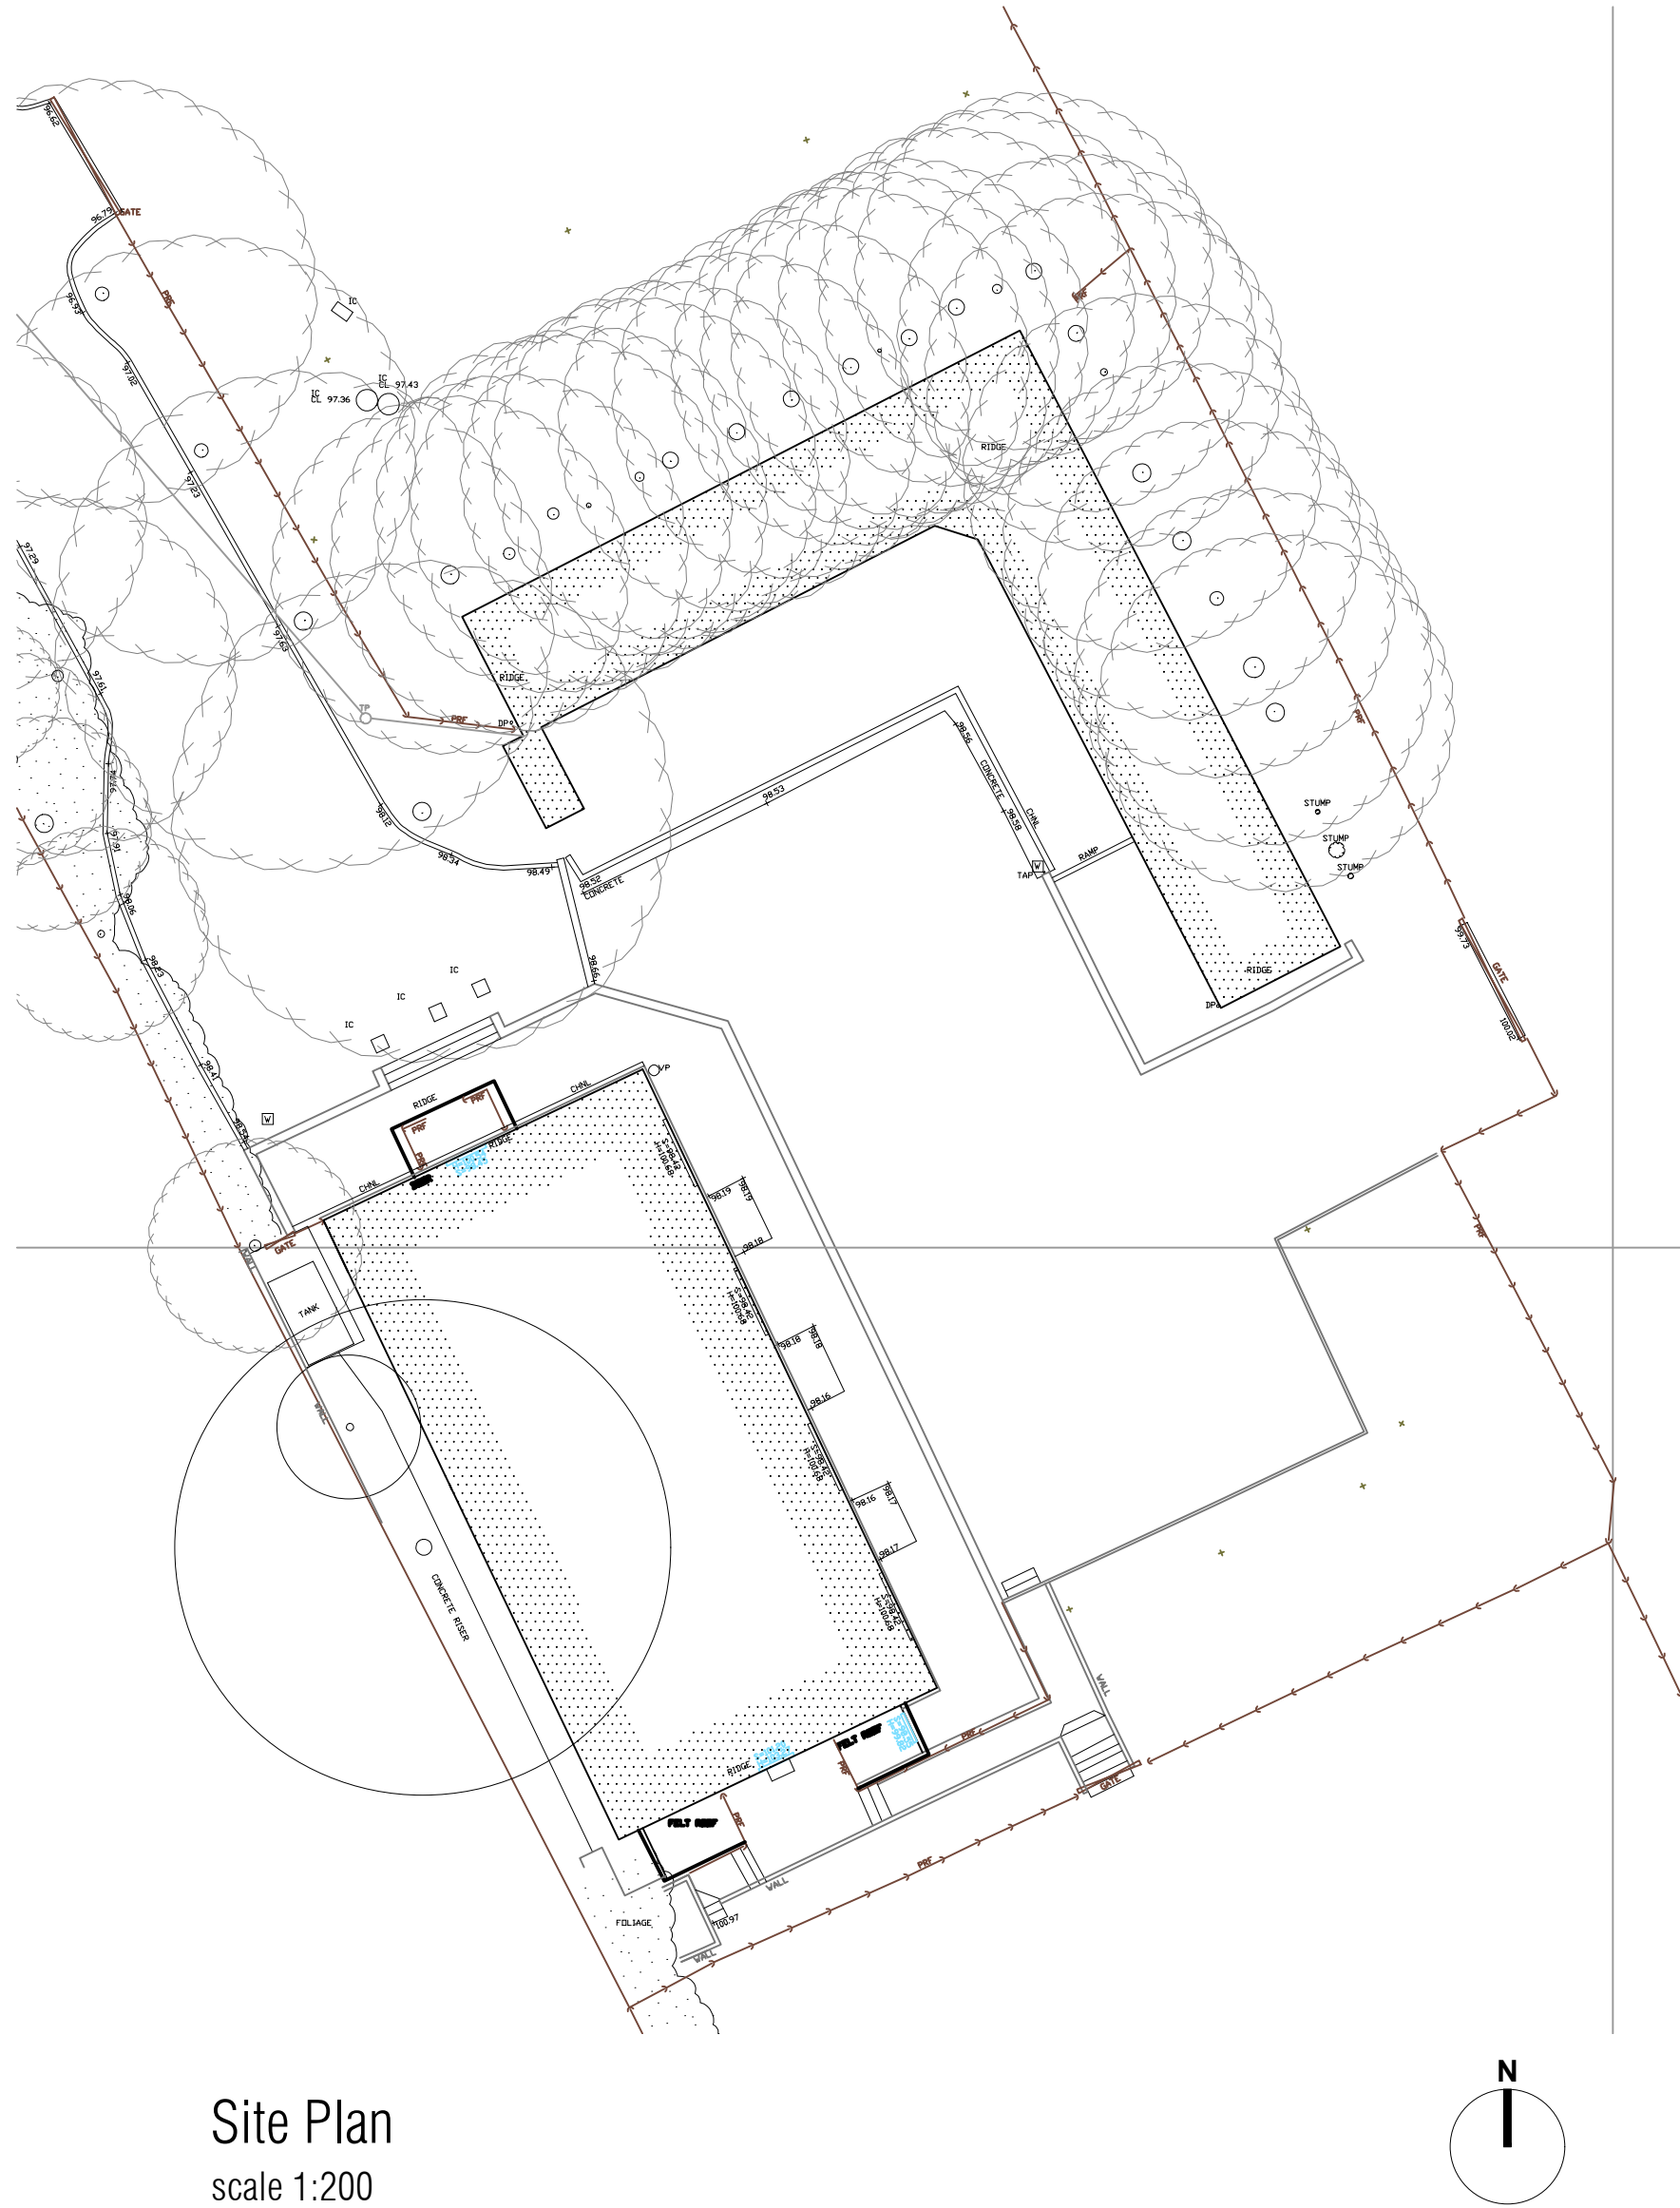

Site Plan
scale 1:200

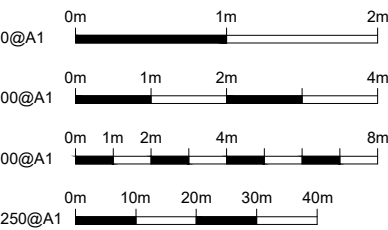

CLARKE+ WHALEN
ARCHITECTS LIMITED

28-30 Colindale Lane
Hendon
Herts
AL5 2JN

Tel: 01582 761147
Web: www.clarkeandwhalen.co.uk
Email: msl@clarkeandwhalen.co.uk

Project: Sperrins Farm
Kington Bottom
Hitchin Herts
SG4 8EU

Client: Mr Underhill

Drawn by	Date	Scale	Dwg Size
CS	Feb 25	Varies	A1

Drawing: Existing Plans & Elevations

Job No:	5559	Dwg No:	02
---------	------	---------	----