



SOUTH ELEVATION





EAST ELEVATION



NORTH ELEVATION



WEST ELEVATION

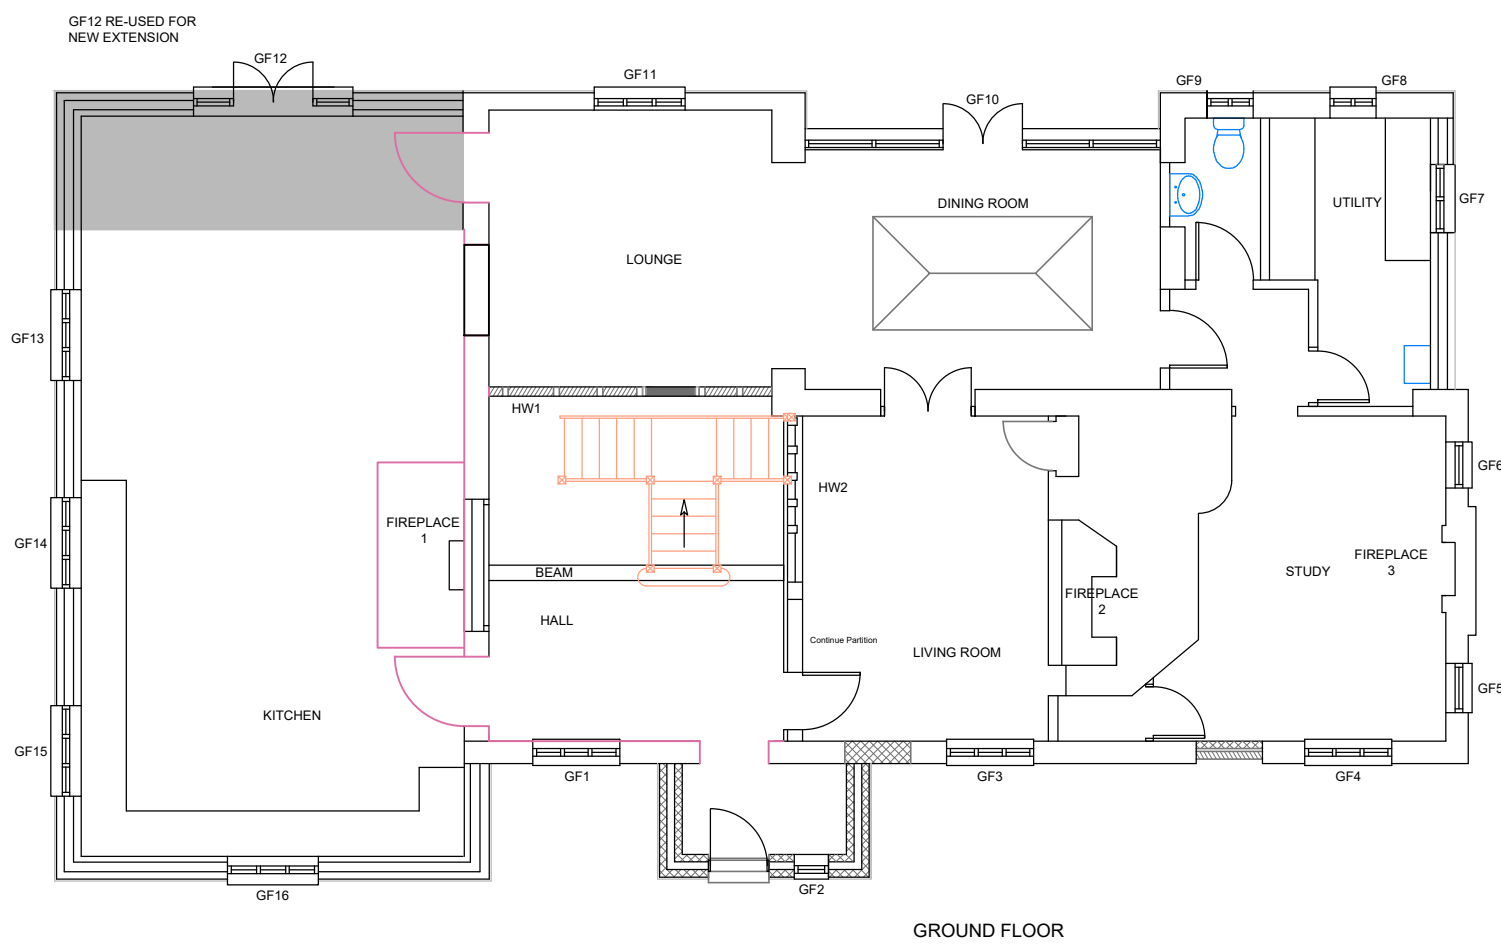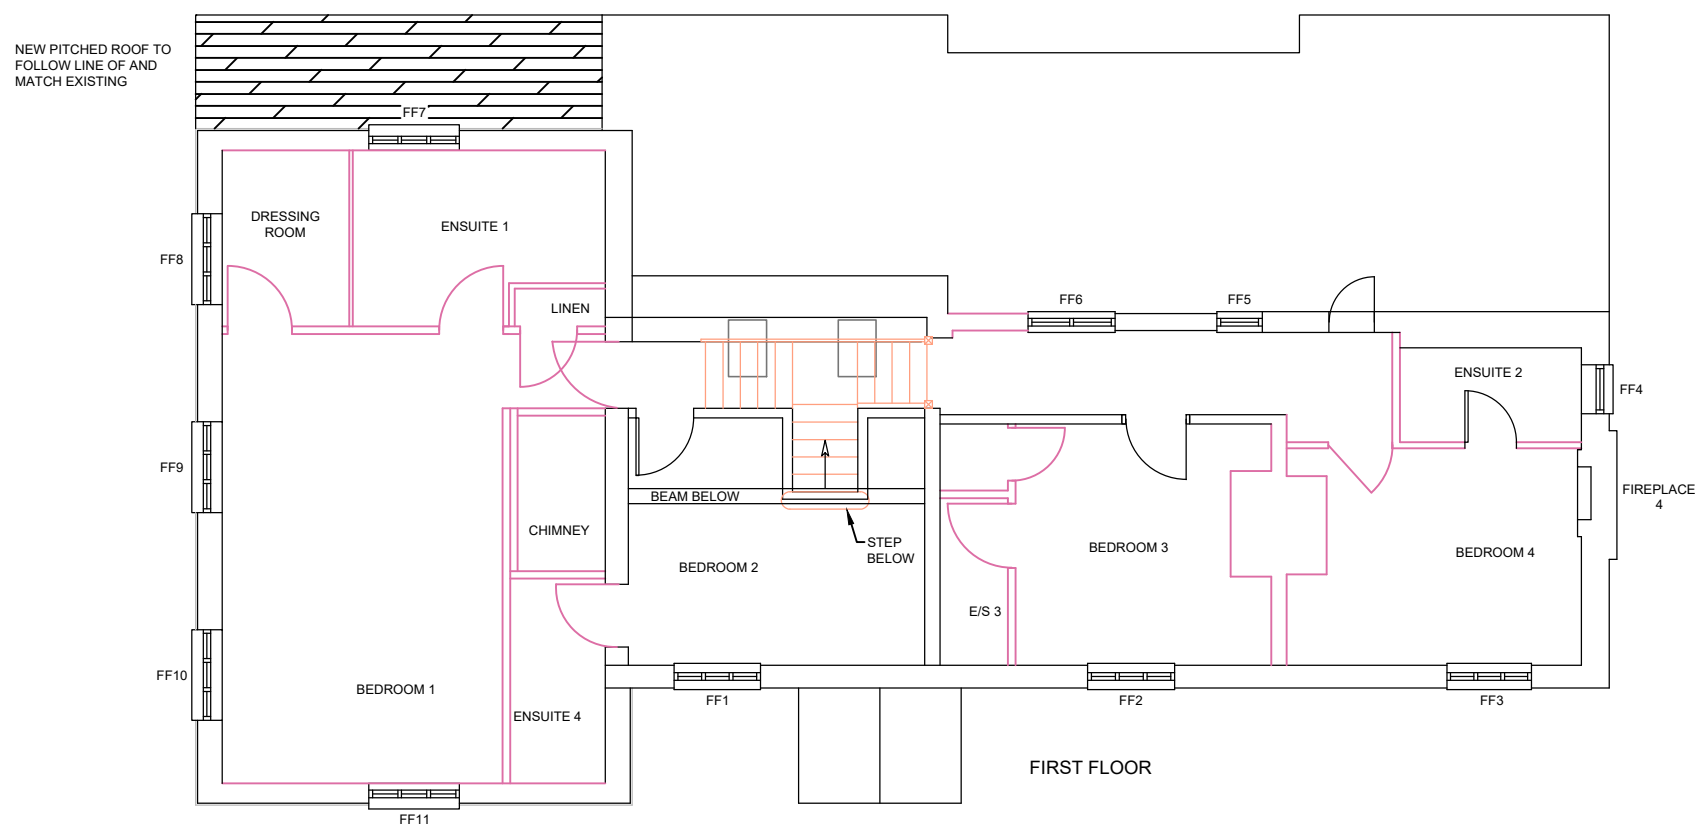

denotes area of new rear extension - 10m²



Rev		Description	Date	Drawn
PROJECT				
Rear Single Storey Extension for Mr & Mrs O'Dell, Cottage Farm Kimpton Bottom, Herts. SG4 8EU				
DRAWING TITLE				
Proposed Floor Plans and Elevations				
PROJECT				
DRAWN BY		DATE		20.01.25
CHECKED BY		SCALE		1:100 @ A1
PROJECT NO.		REV		-
KOD		A101		-