



SOUTH ELEVATION





EAST ELEVATION




NORTH ELEVATION



WEST ELEVATION

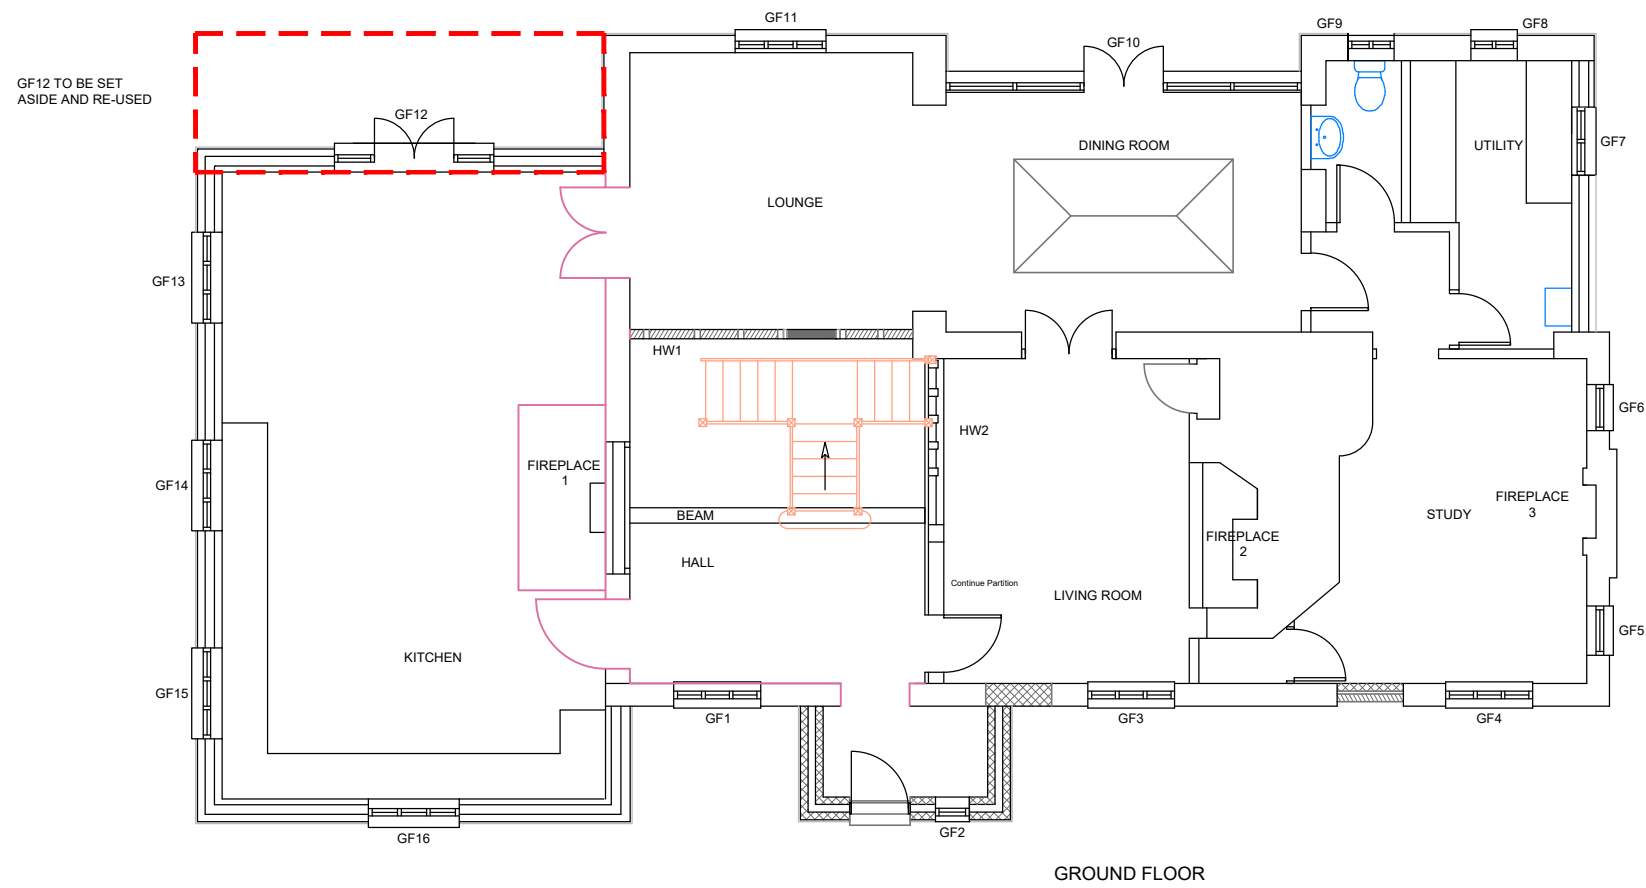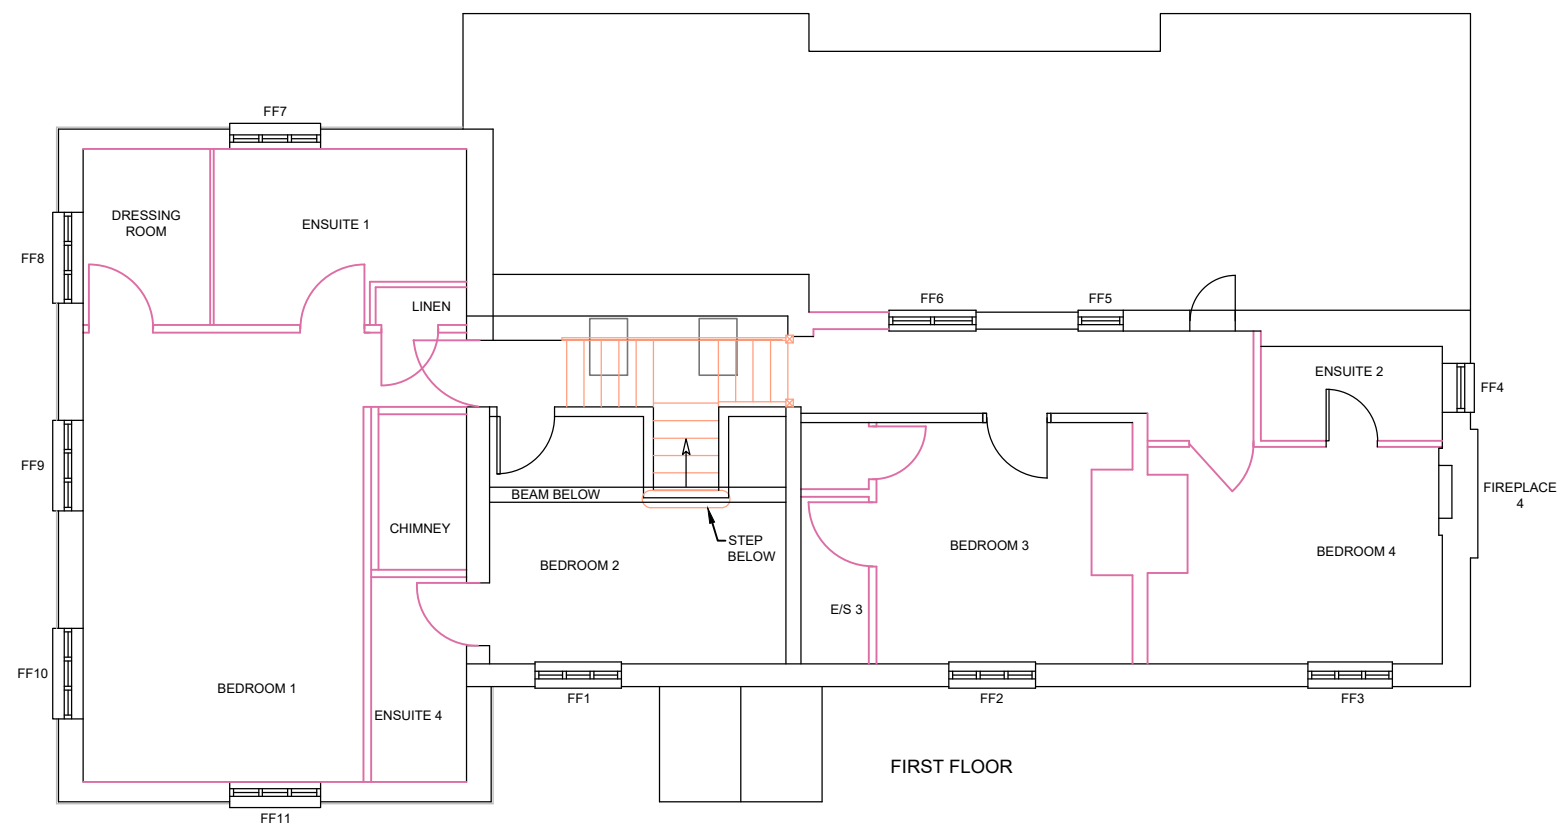

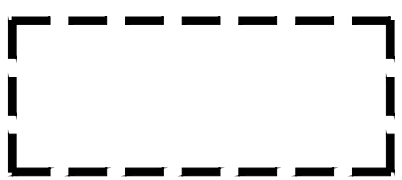 denotes area of new rear extension - 10m²



Rev		By	Description	Date	CHKD
PROJECT					
Rear Single Storey Extension for Mr & Mrs O'Dell, Cottage Farm Kimpton Bottom, Herts. SG4 8EU					
DRAWING TITLE					
Existing Floor Plans and Elevations					
-					
DRAWN BY		DATE		20.01.25	
CHECKED		SCALE		1:100 @ A1	
PROJECT No.		DSD/GRN		REV	
KOD		A100		-	