




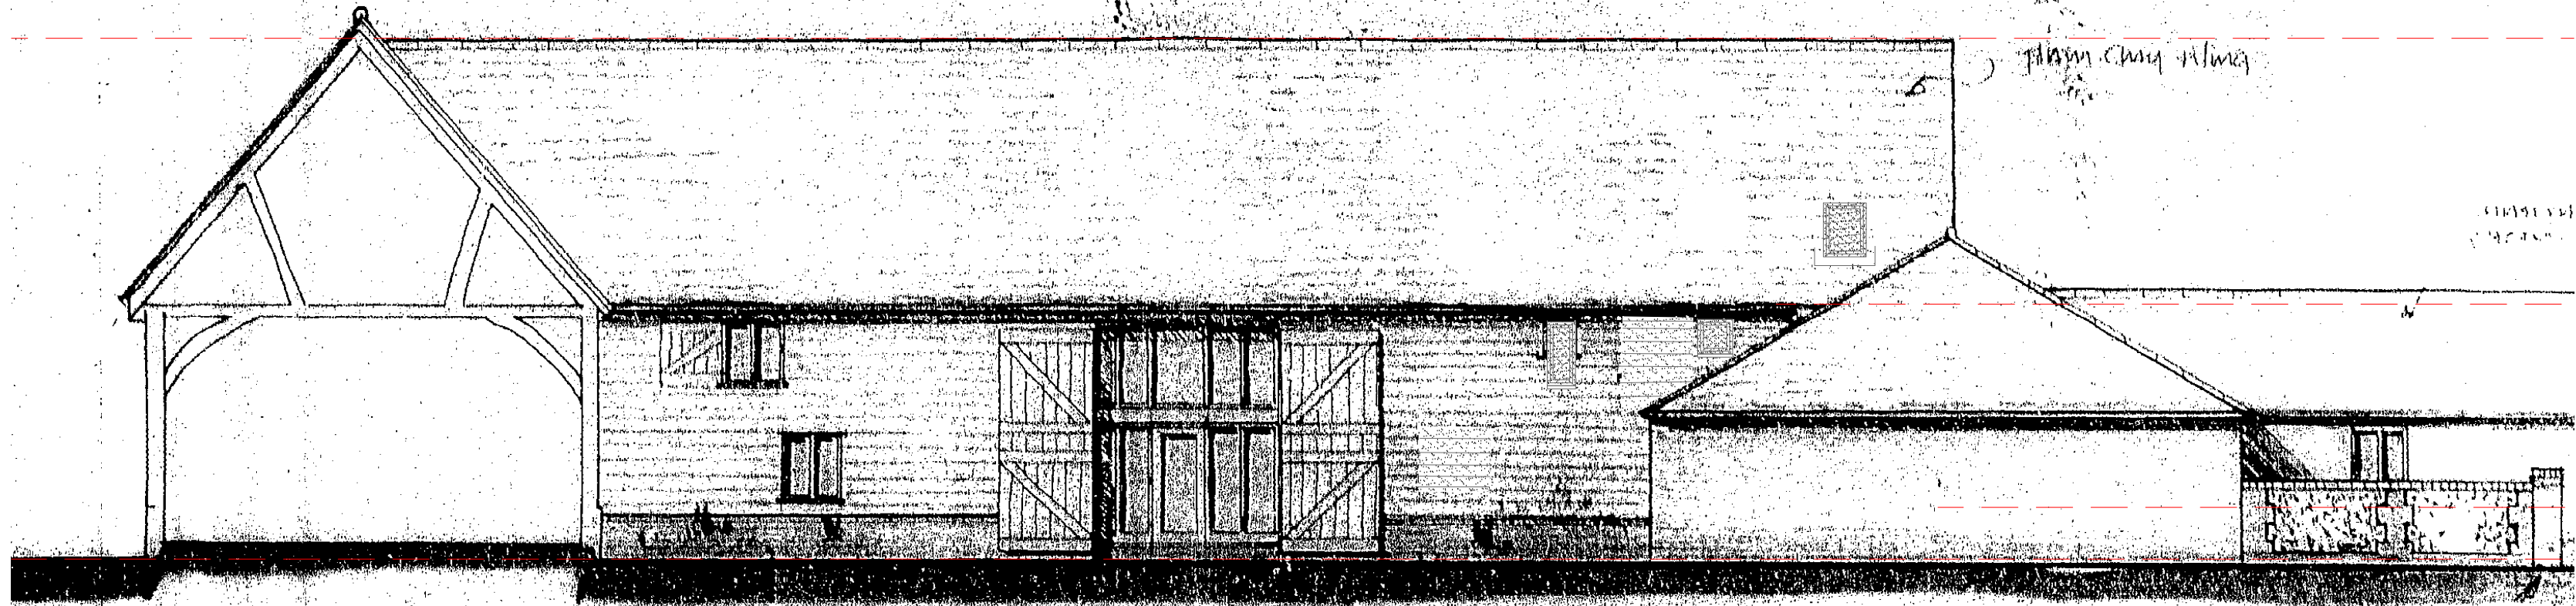


West elevation (timber boarded doors not built)

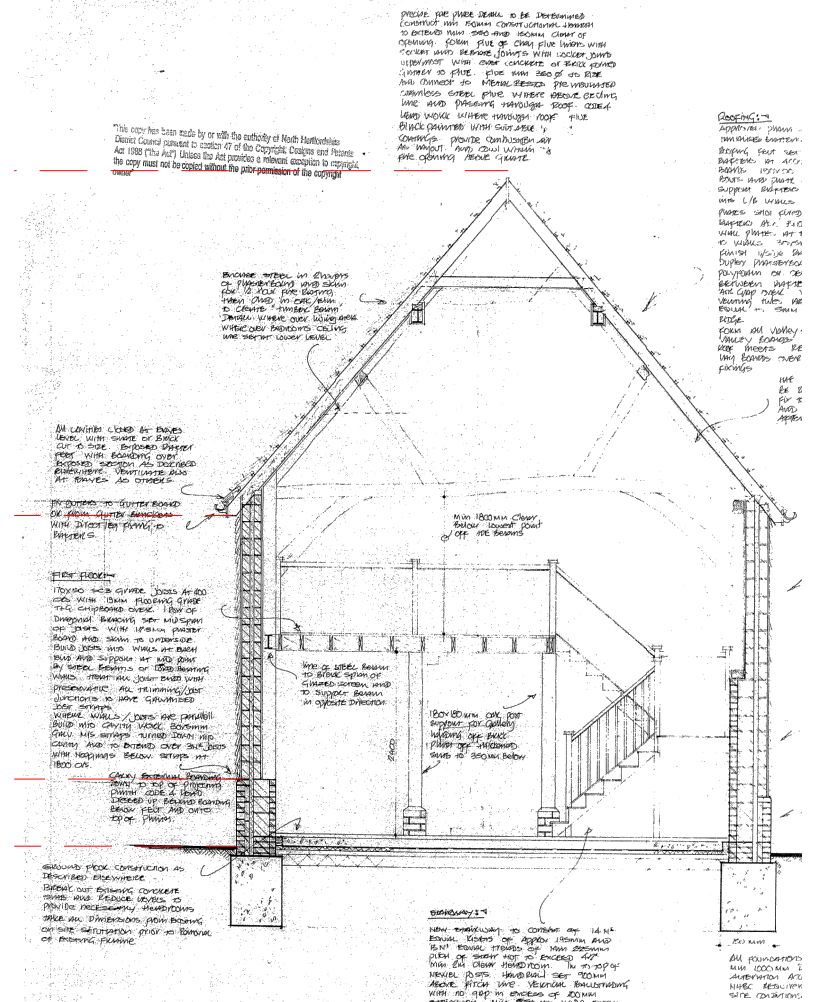

Section GG (final stair built differently)

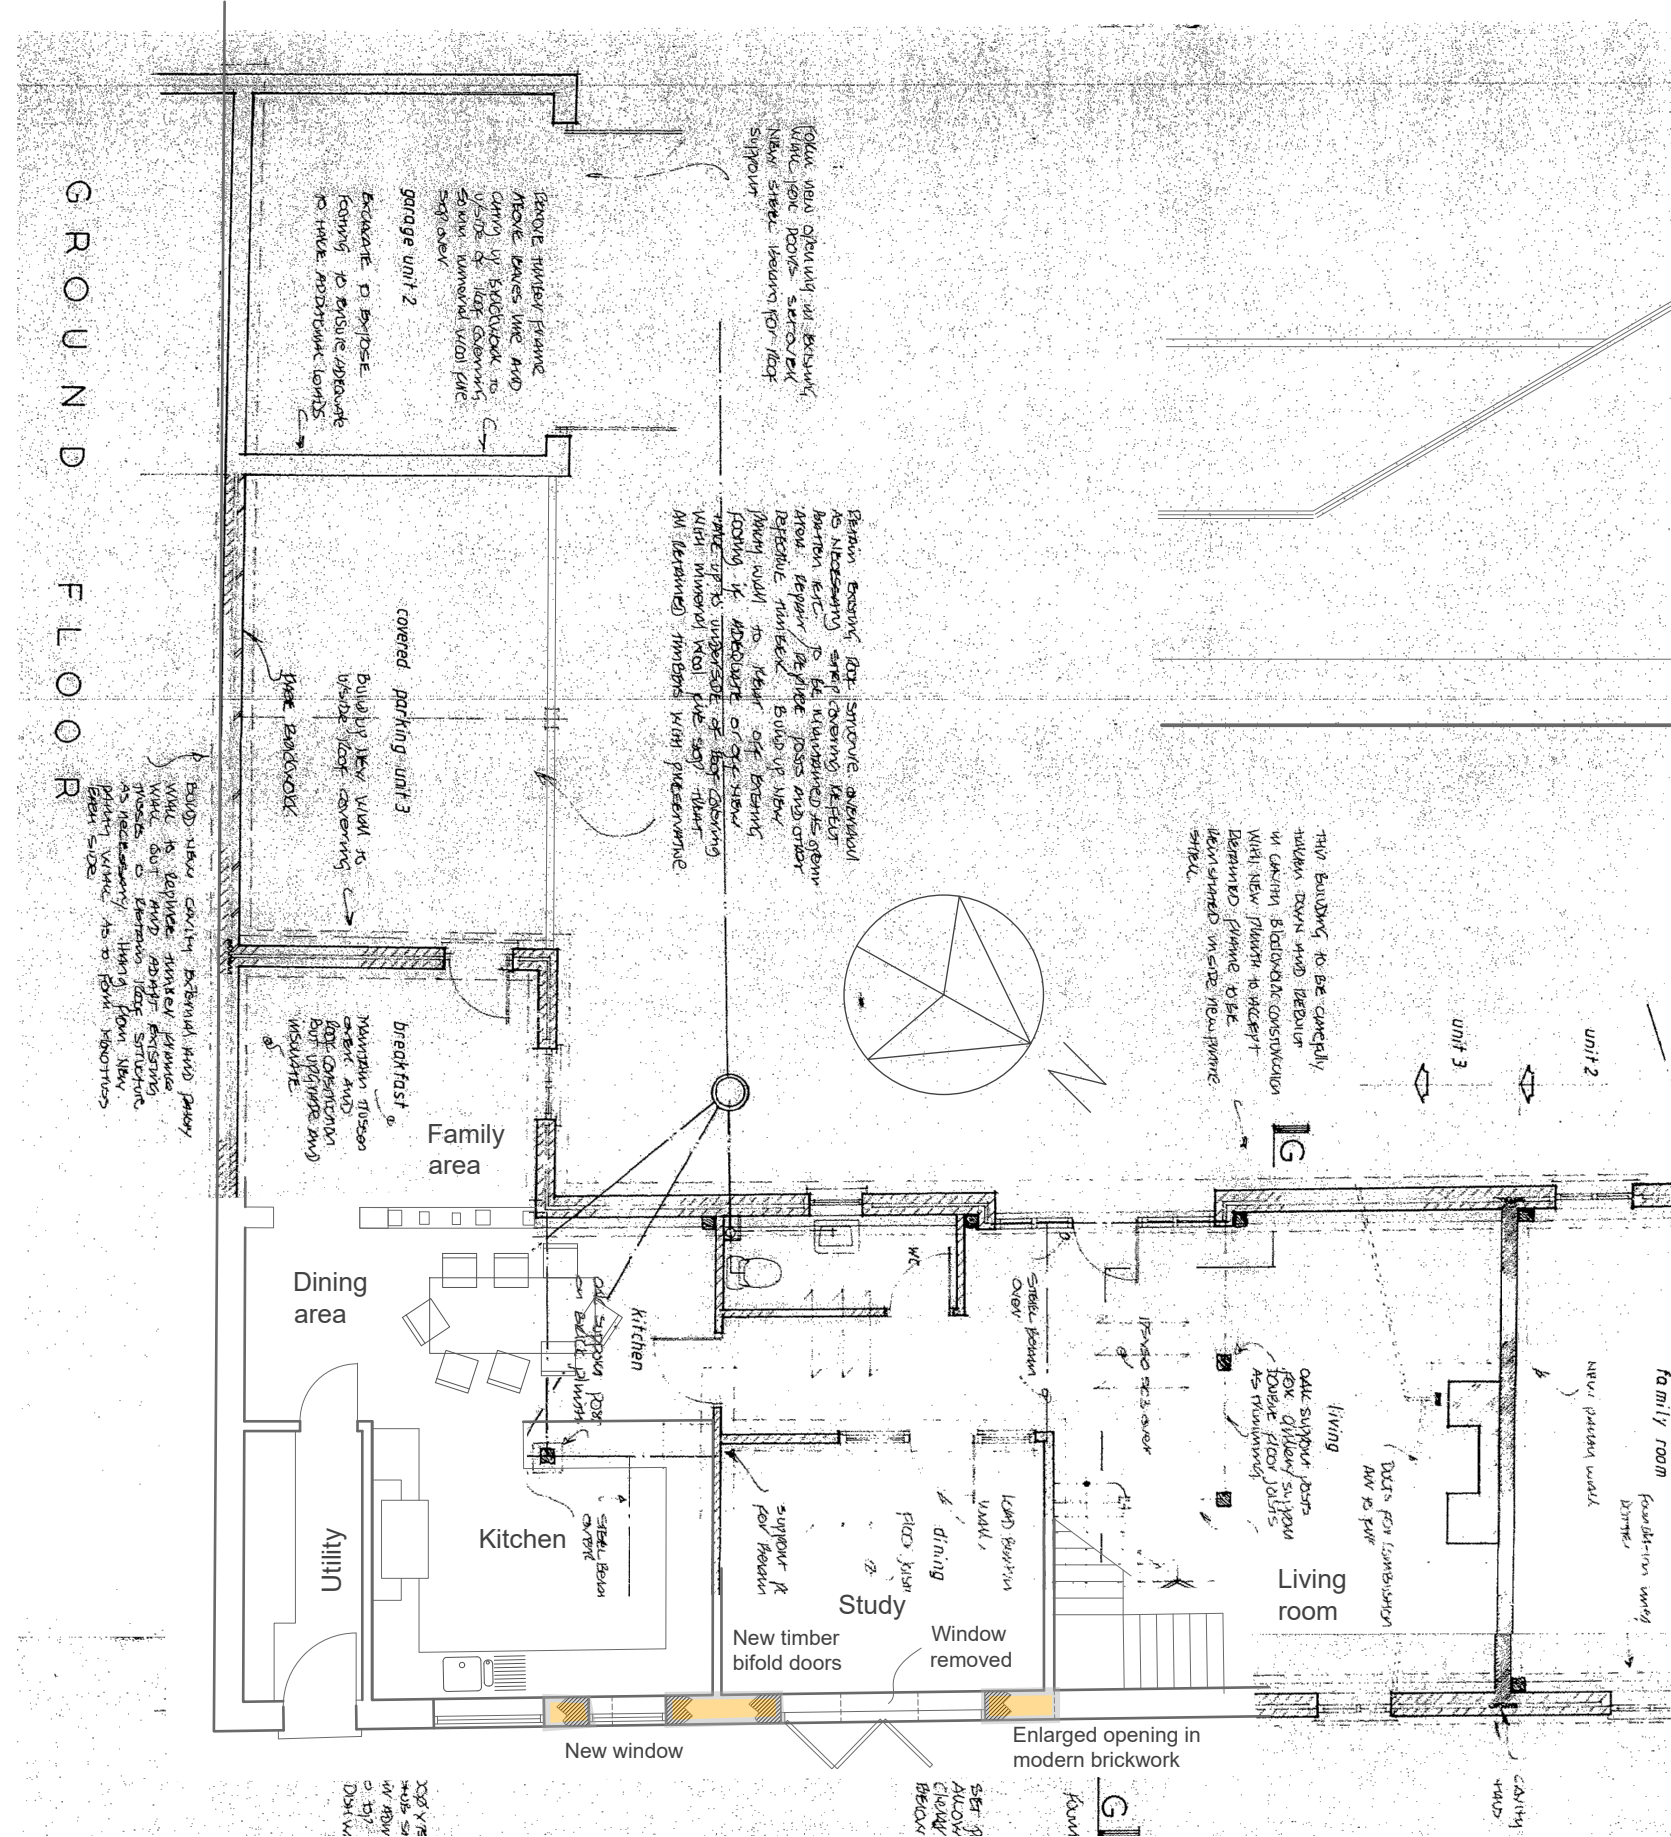

Ground floor plan

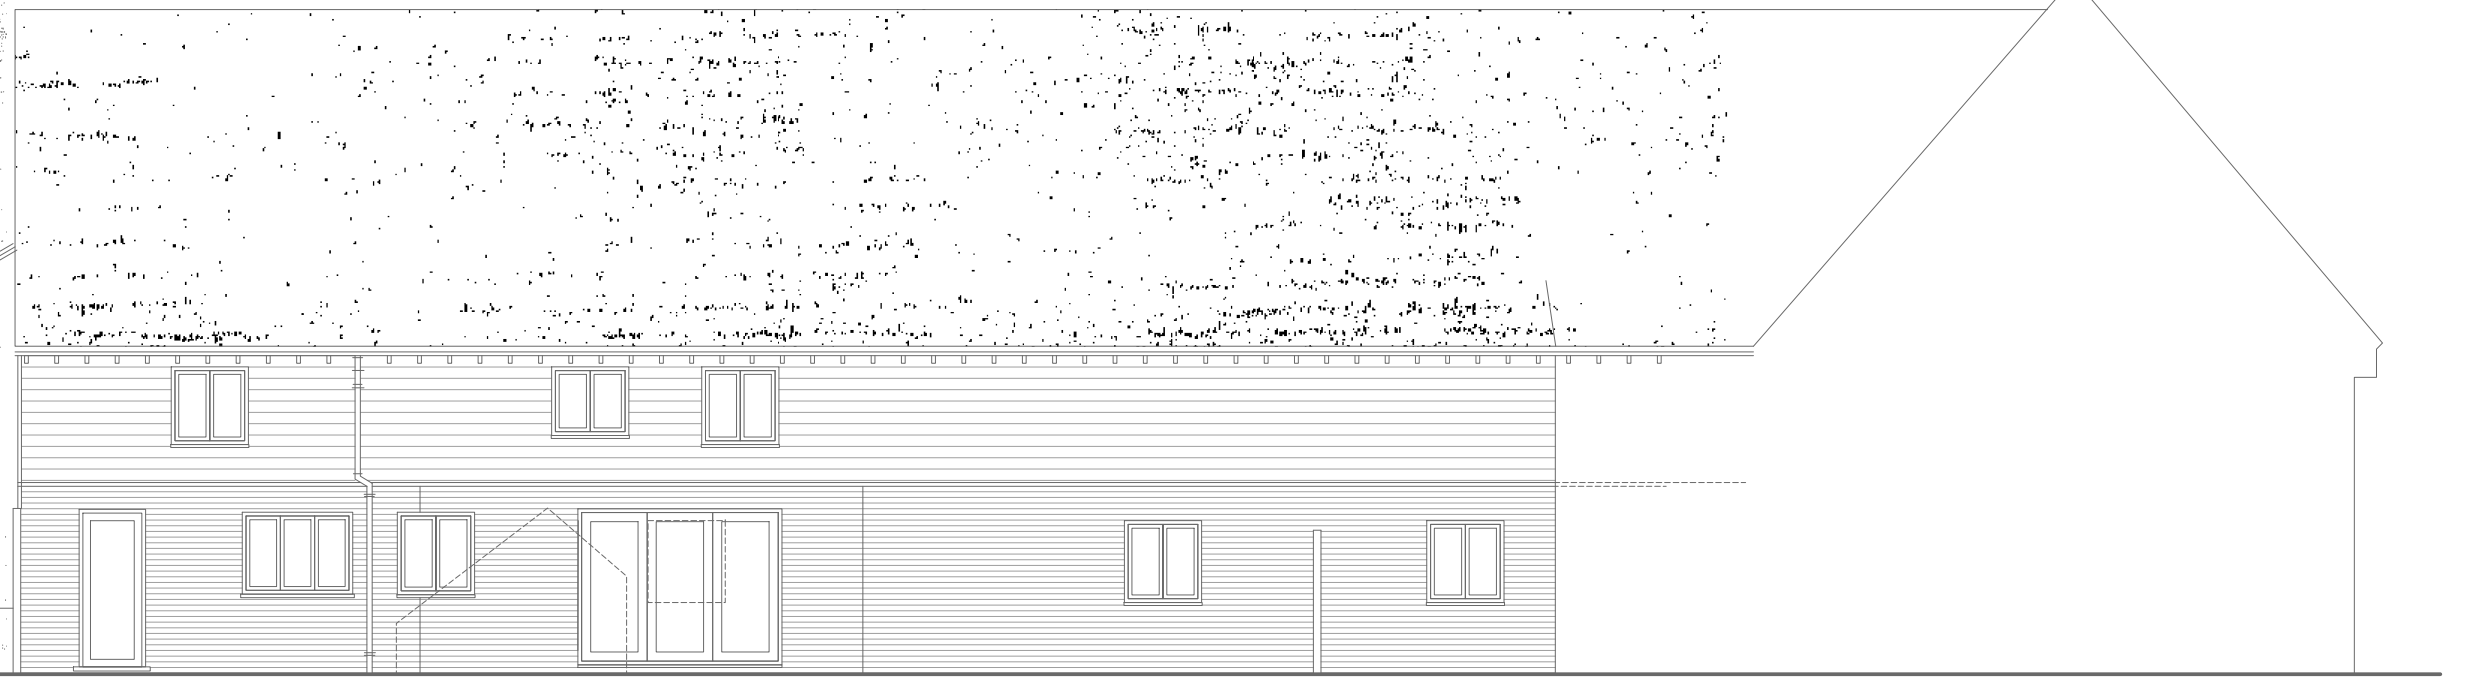


East elevation

Daubentons Barn

Brandt Barn

Note: Drawings scaled from photocopied prints of original proposal drawings and should not be treated as survey drawings for construction.

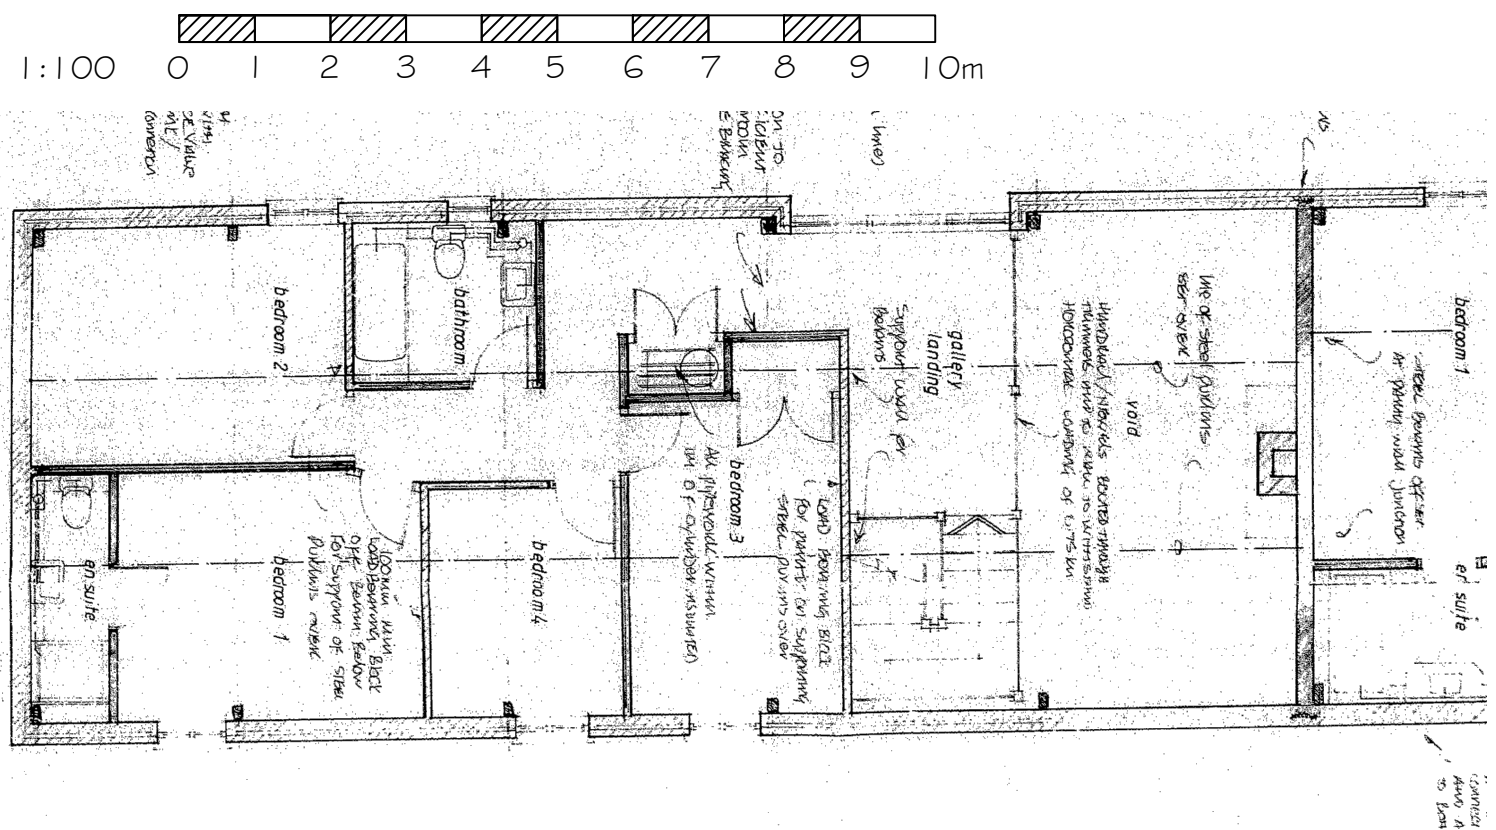

First floor plan

'A' Additional notes 10.02.25

Alterations at
Daubentons Barn, Manor Farm, Barley
for Mr & Mrs Hart

As proposed

SCALE 1:100 @ A2 DWG No. 2427.04A

DONALD PURKISS
ASSOCIATES
chartered architects

1A KING STREET
SAFFRON WALDEN, ESSEX CB10 1HE
TEL: 01799 523067 & 527202
E-mail: dpai@purrkissarchitects.co.uk

Copyright - Donald Purkiss and Associates