



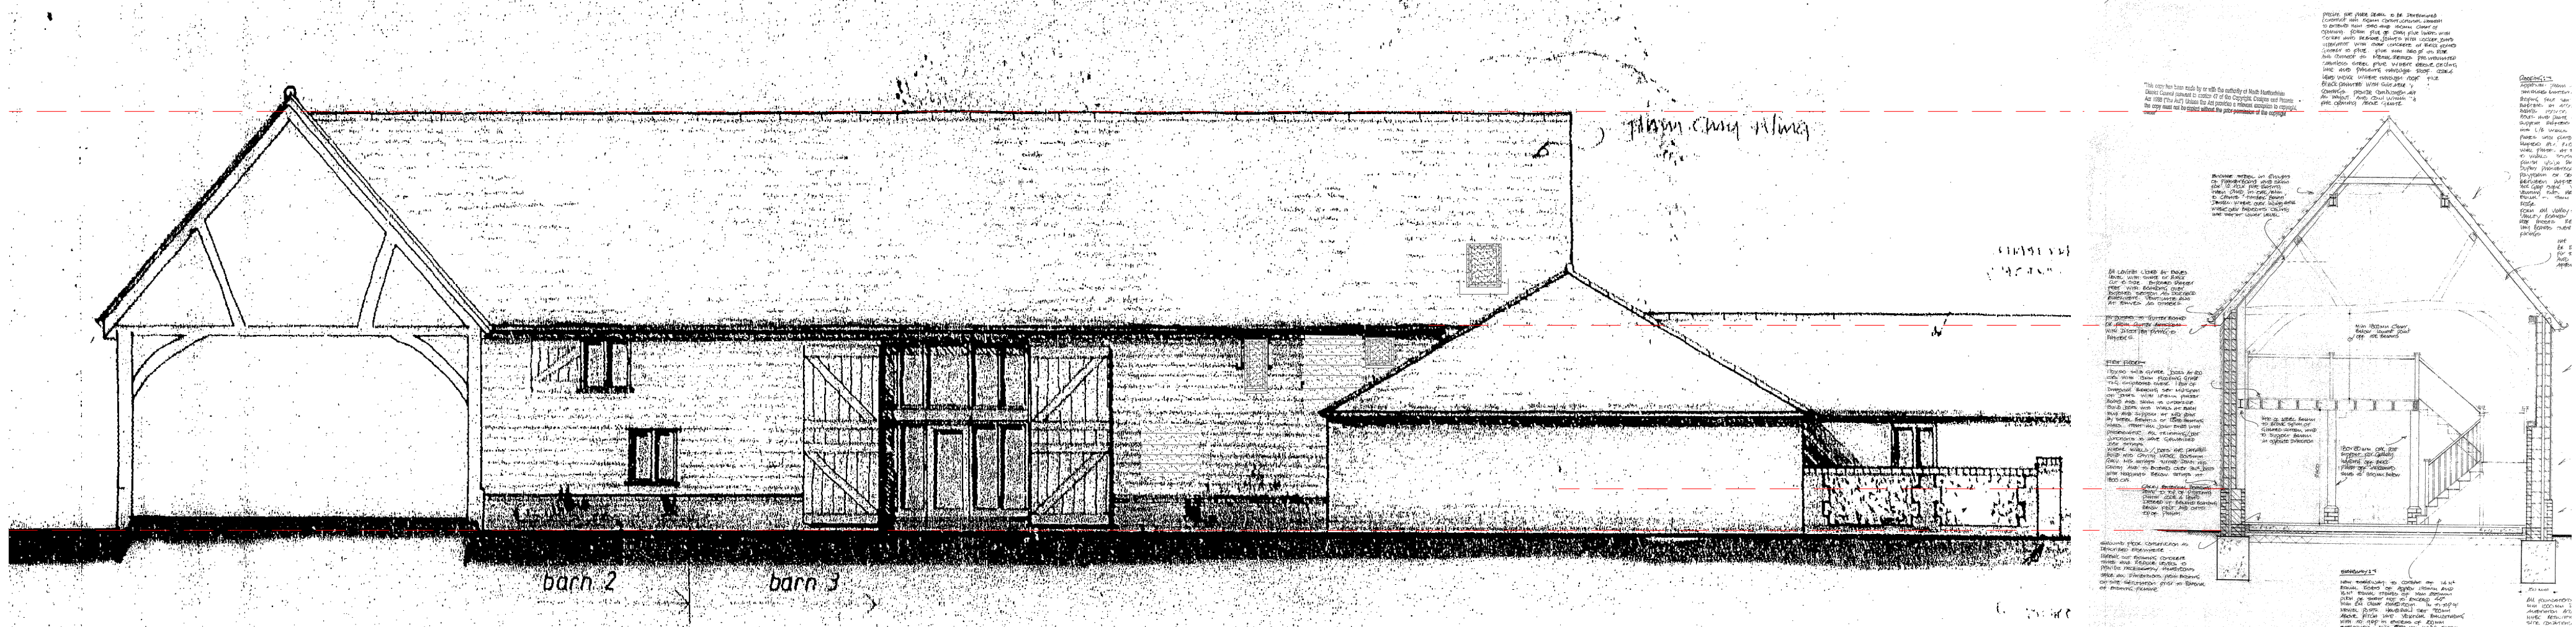


West elevation (timber boarded doors not built)


Section GG (final stair built differently)

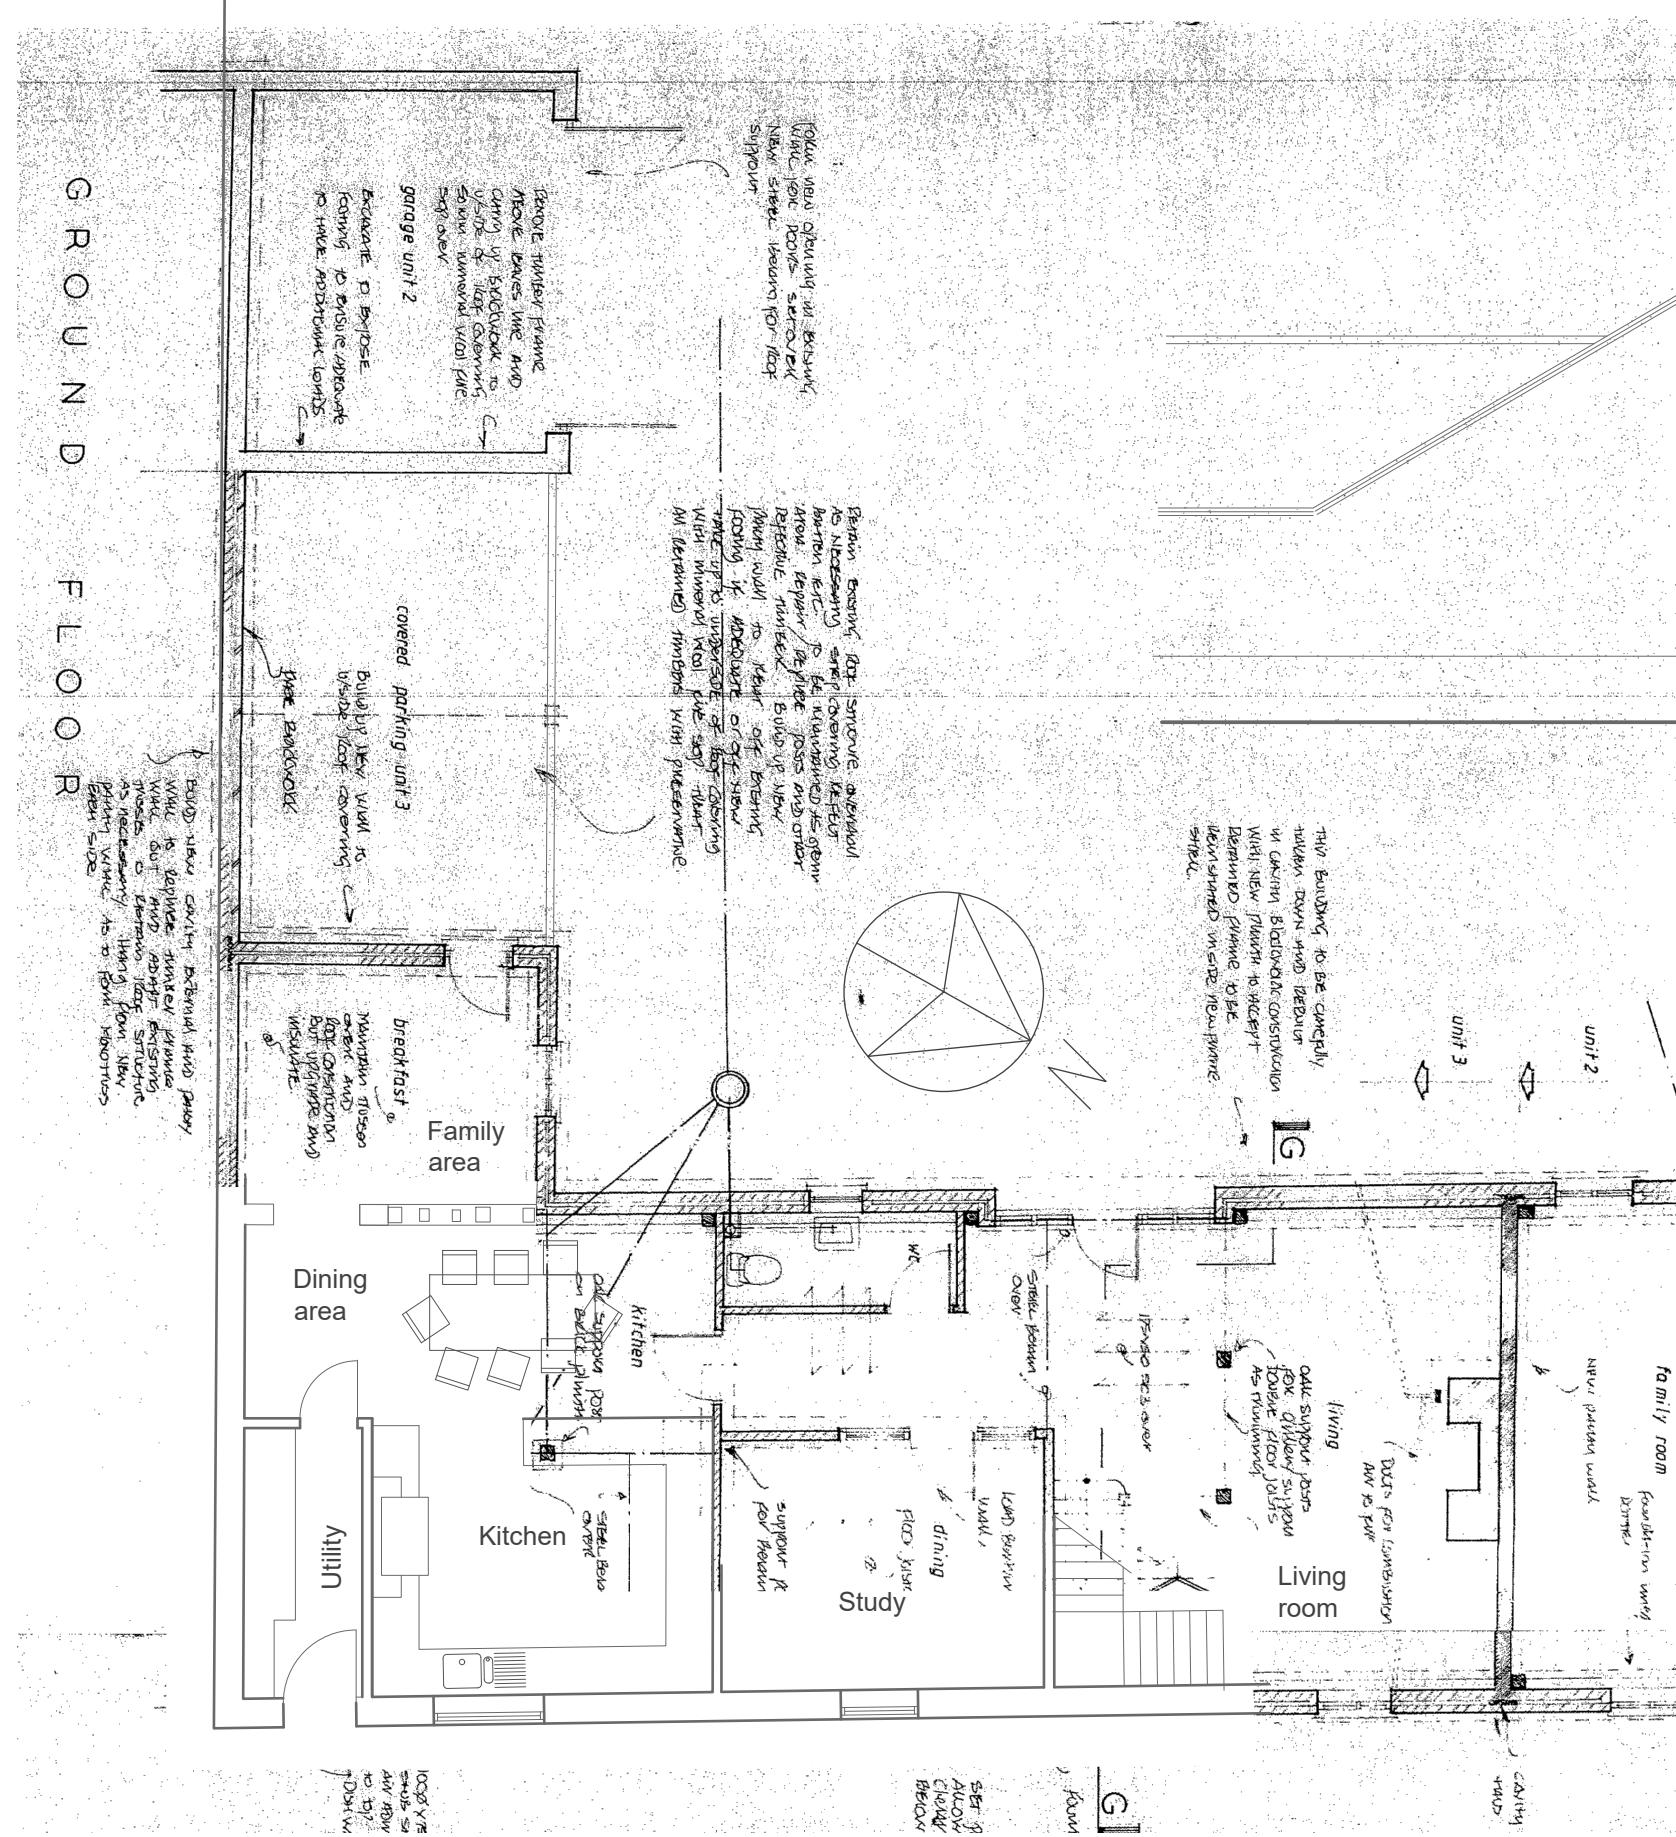

Ground floor plan

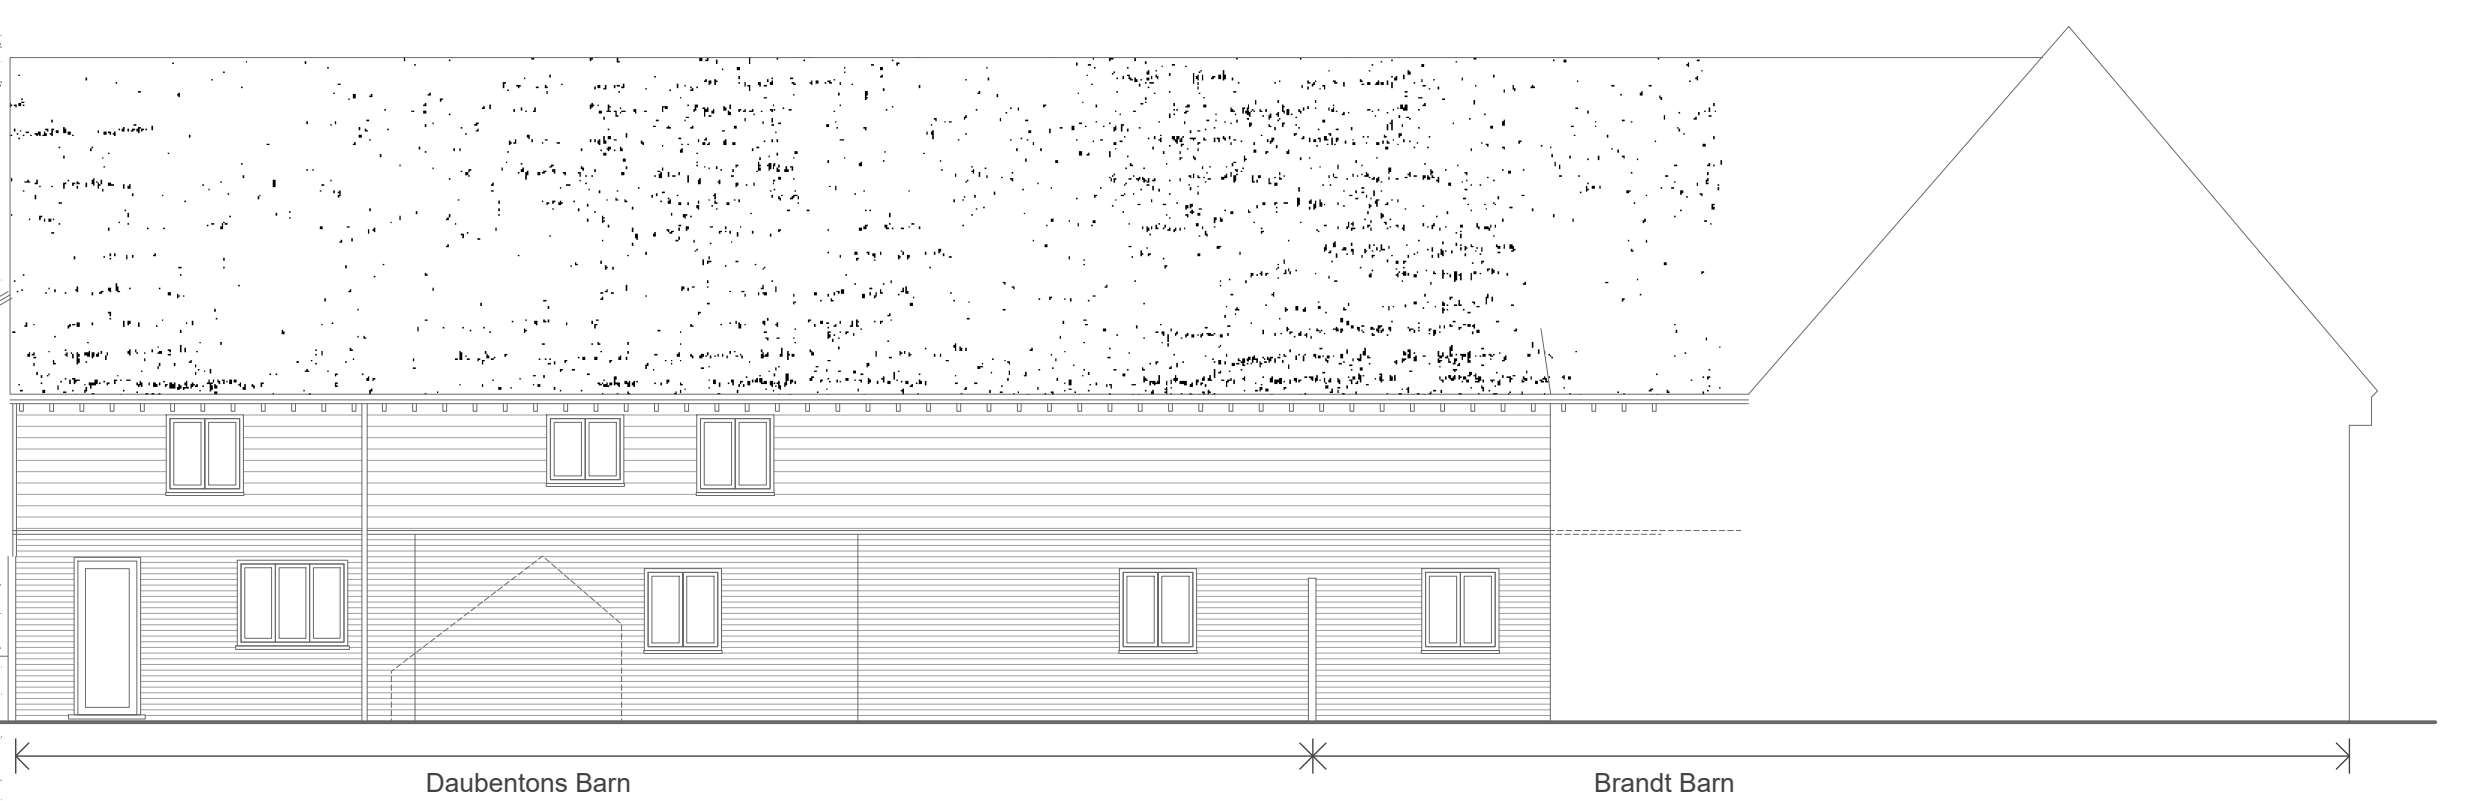

East elevation

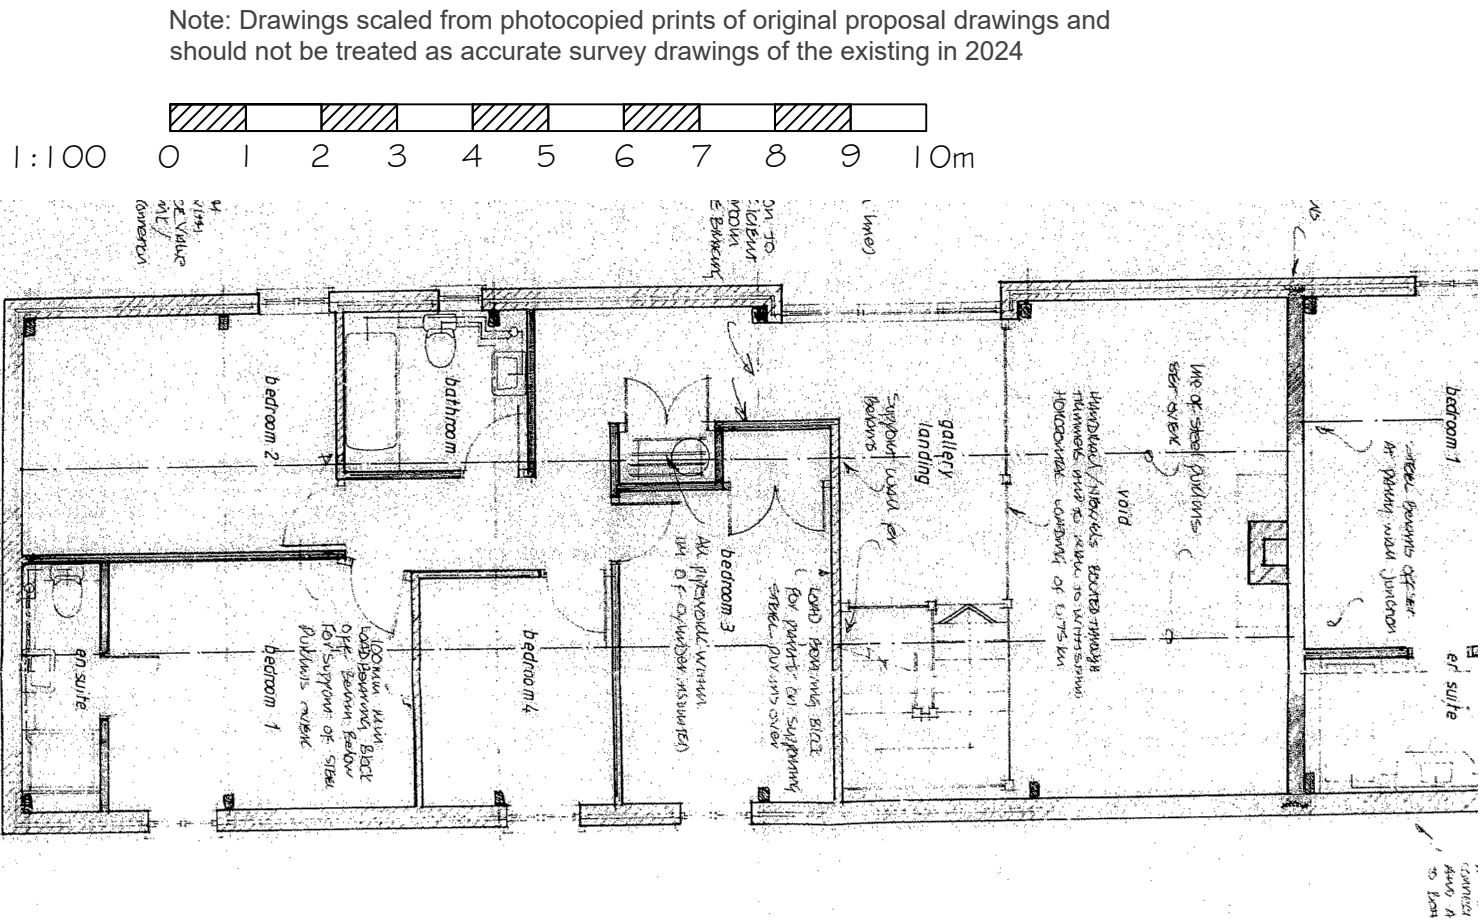

First floor plan

'A' Additional notes10.02.25

Alterations at
Daubentons Barn, Manor Farm, Barley
for Mr & Mrs Hart

As existing

SCALE 1:100 @ A2DWG No. 2427.03A

DONALD PURKISS

ASSOCIATES

1A KING STREET
SAFFRON WALDEN, ESSEX CB10 1HE
TEL: 01799 523067 & 527202
E-mail: dpai@purdissarchitects.co.uk