

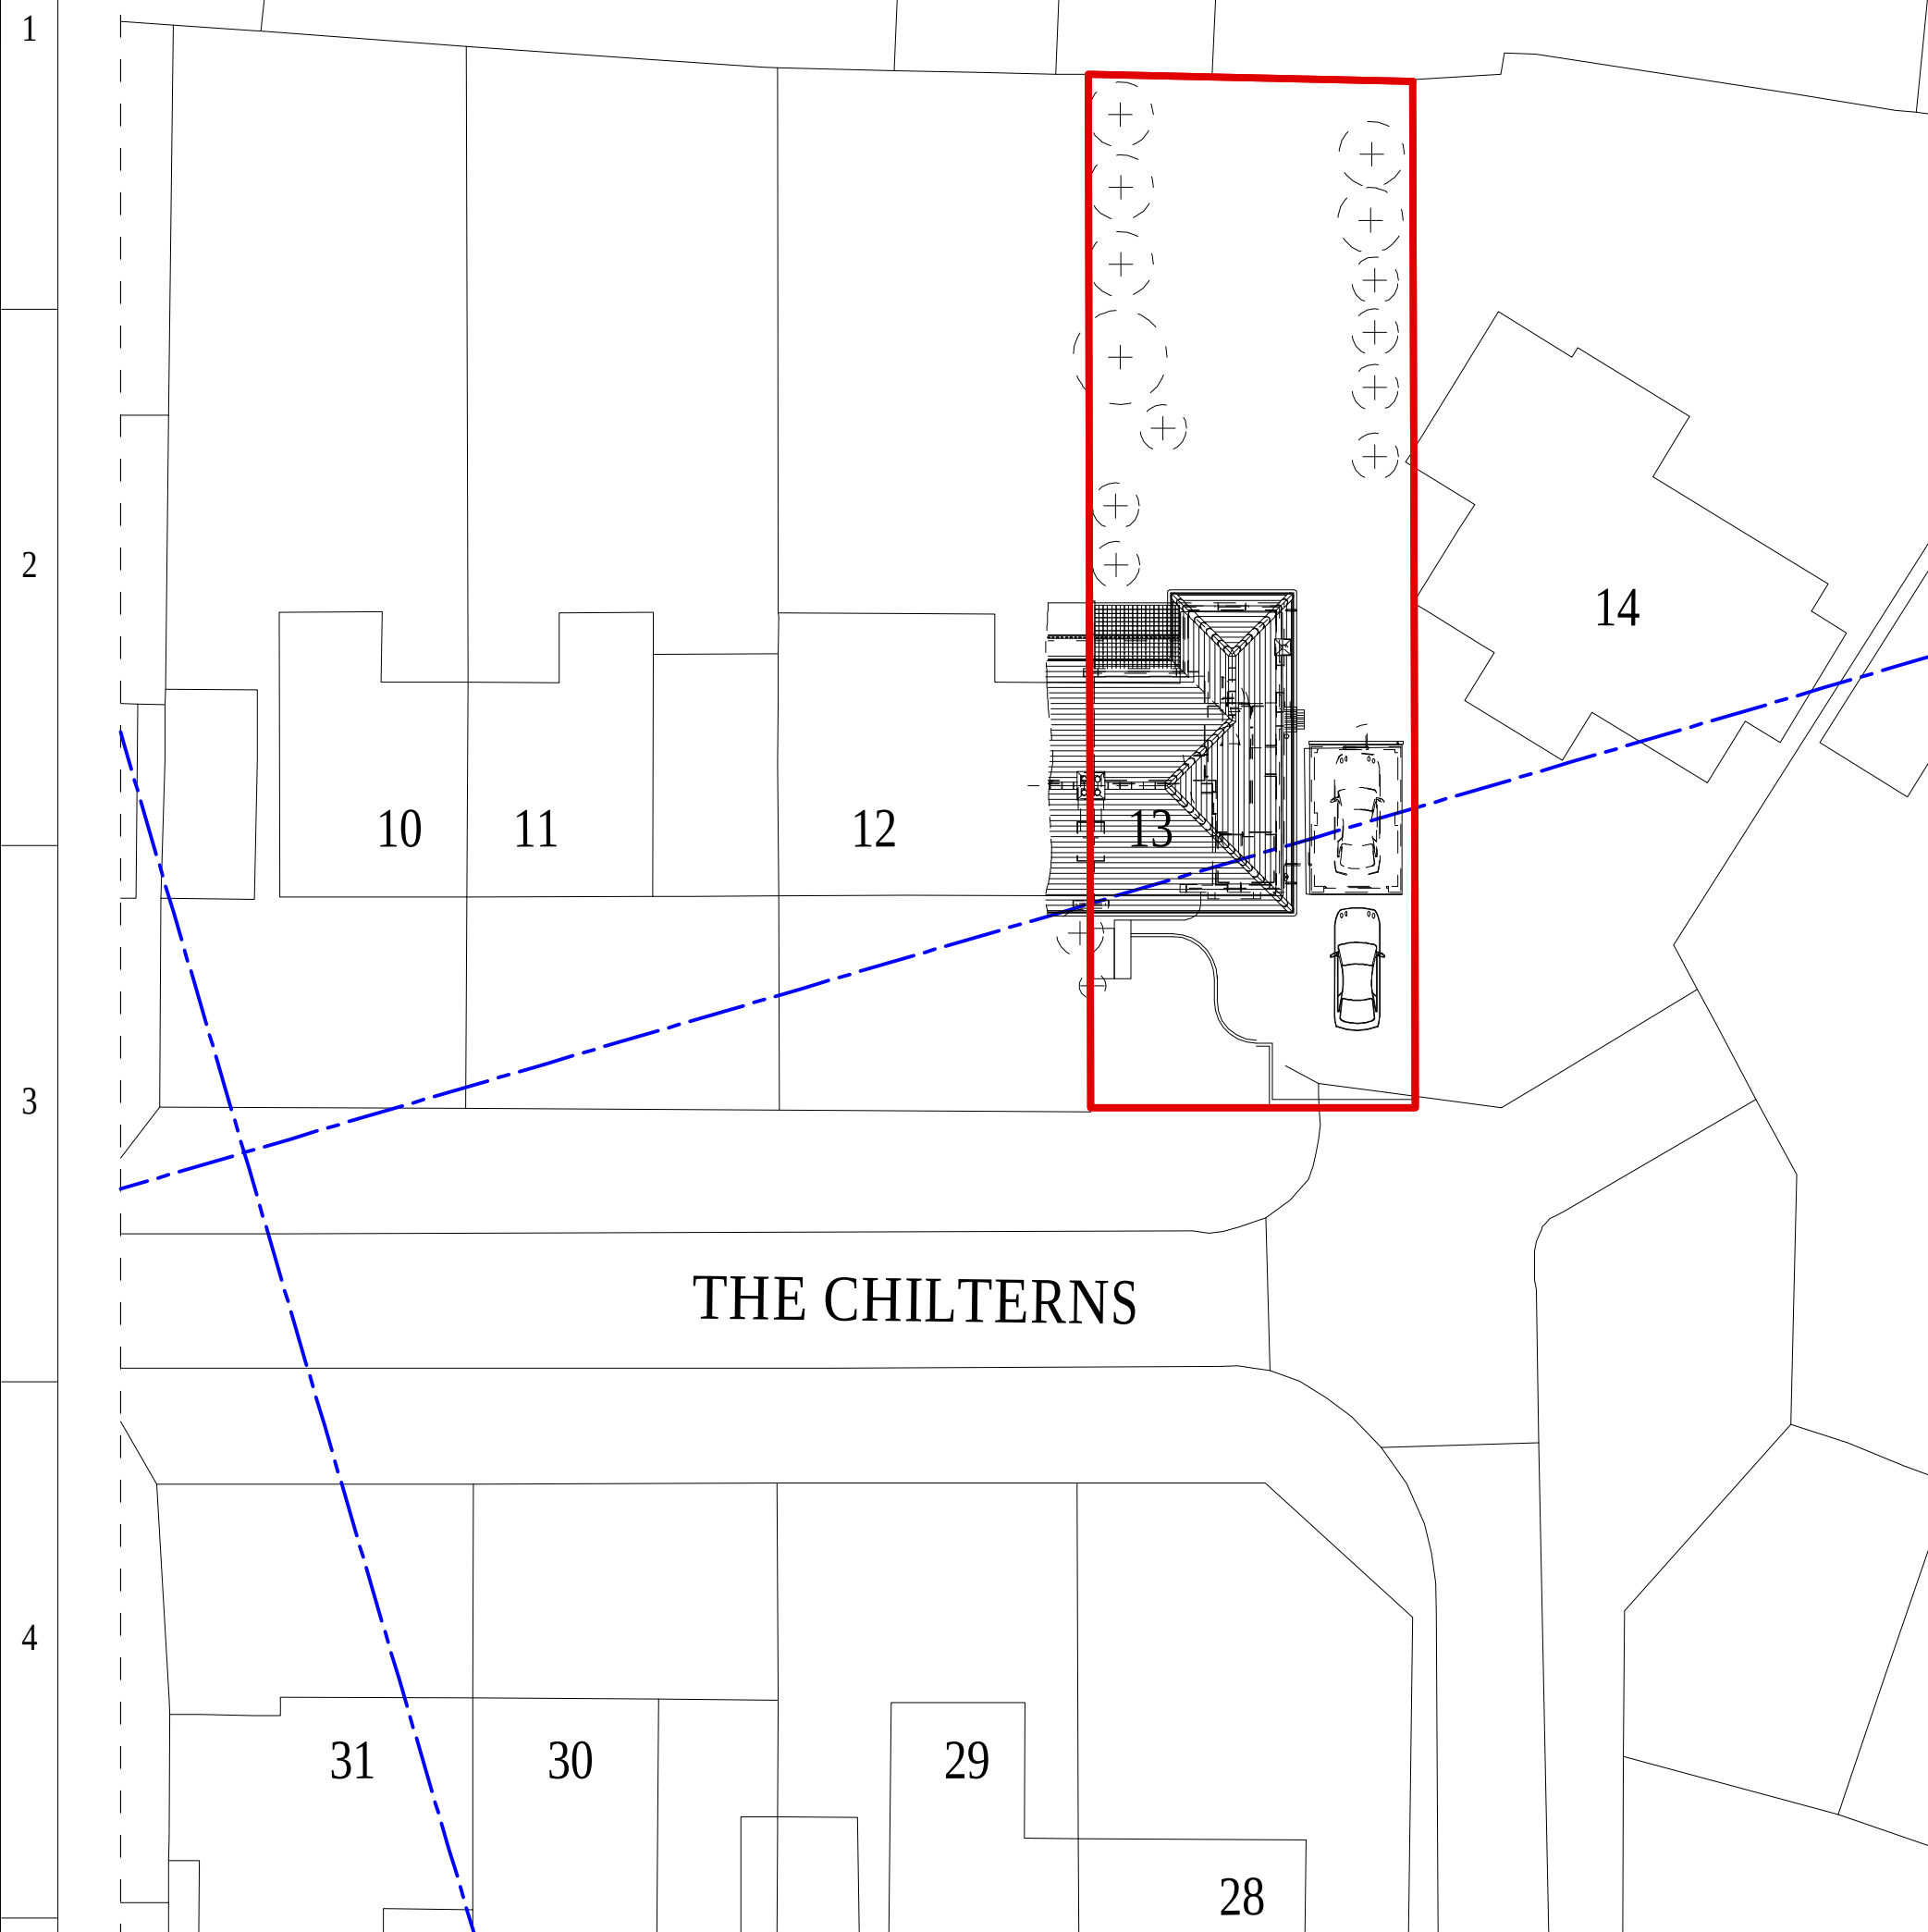


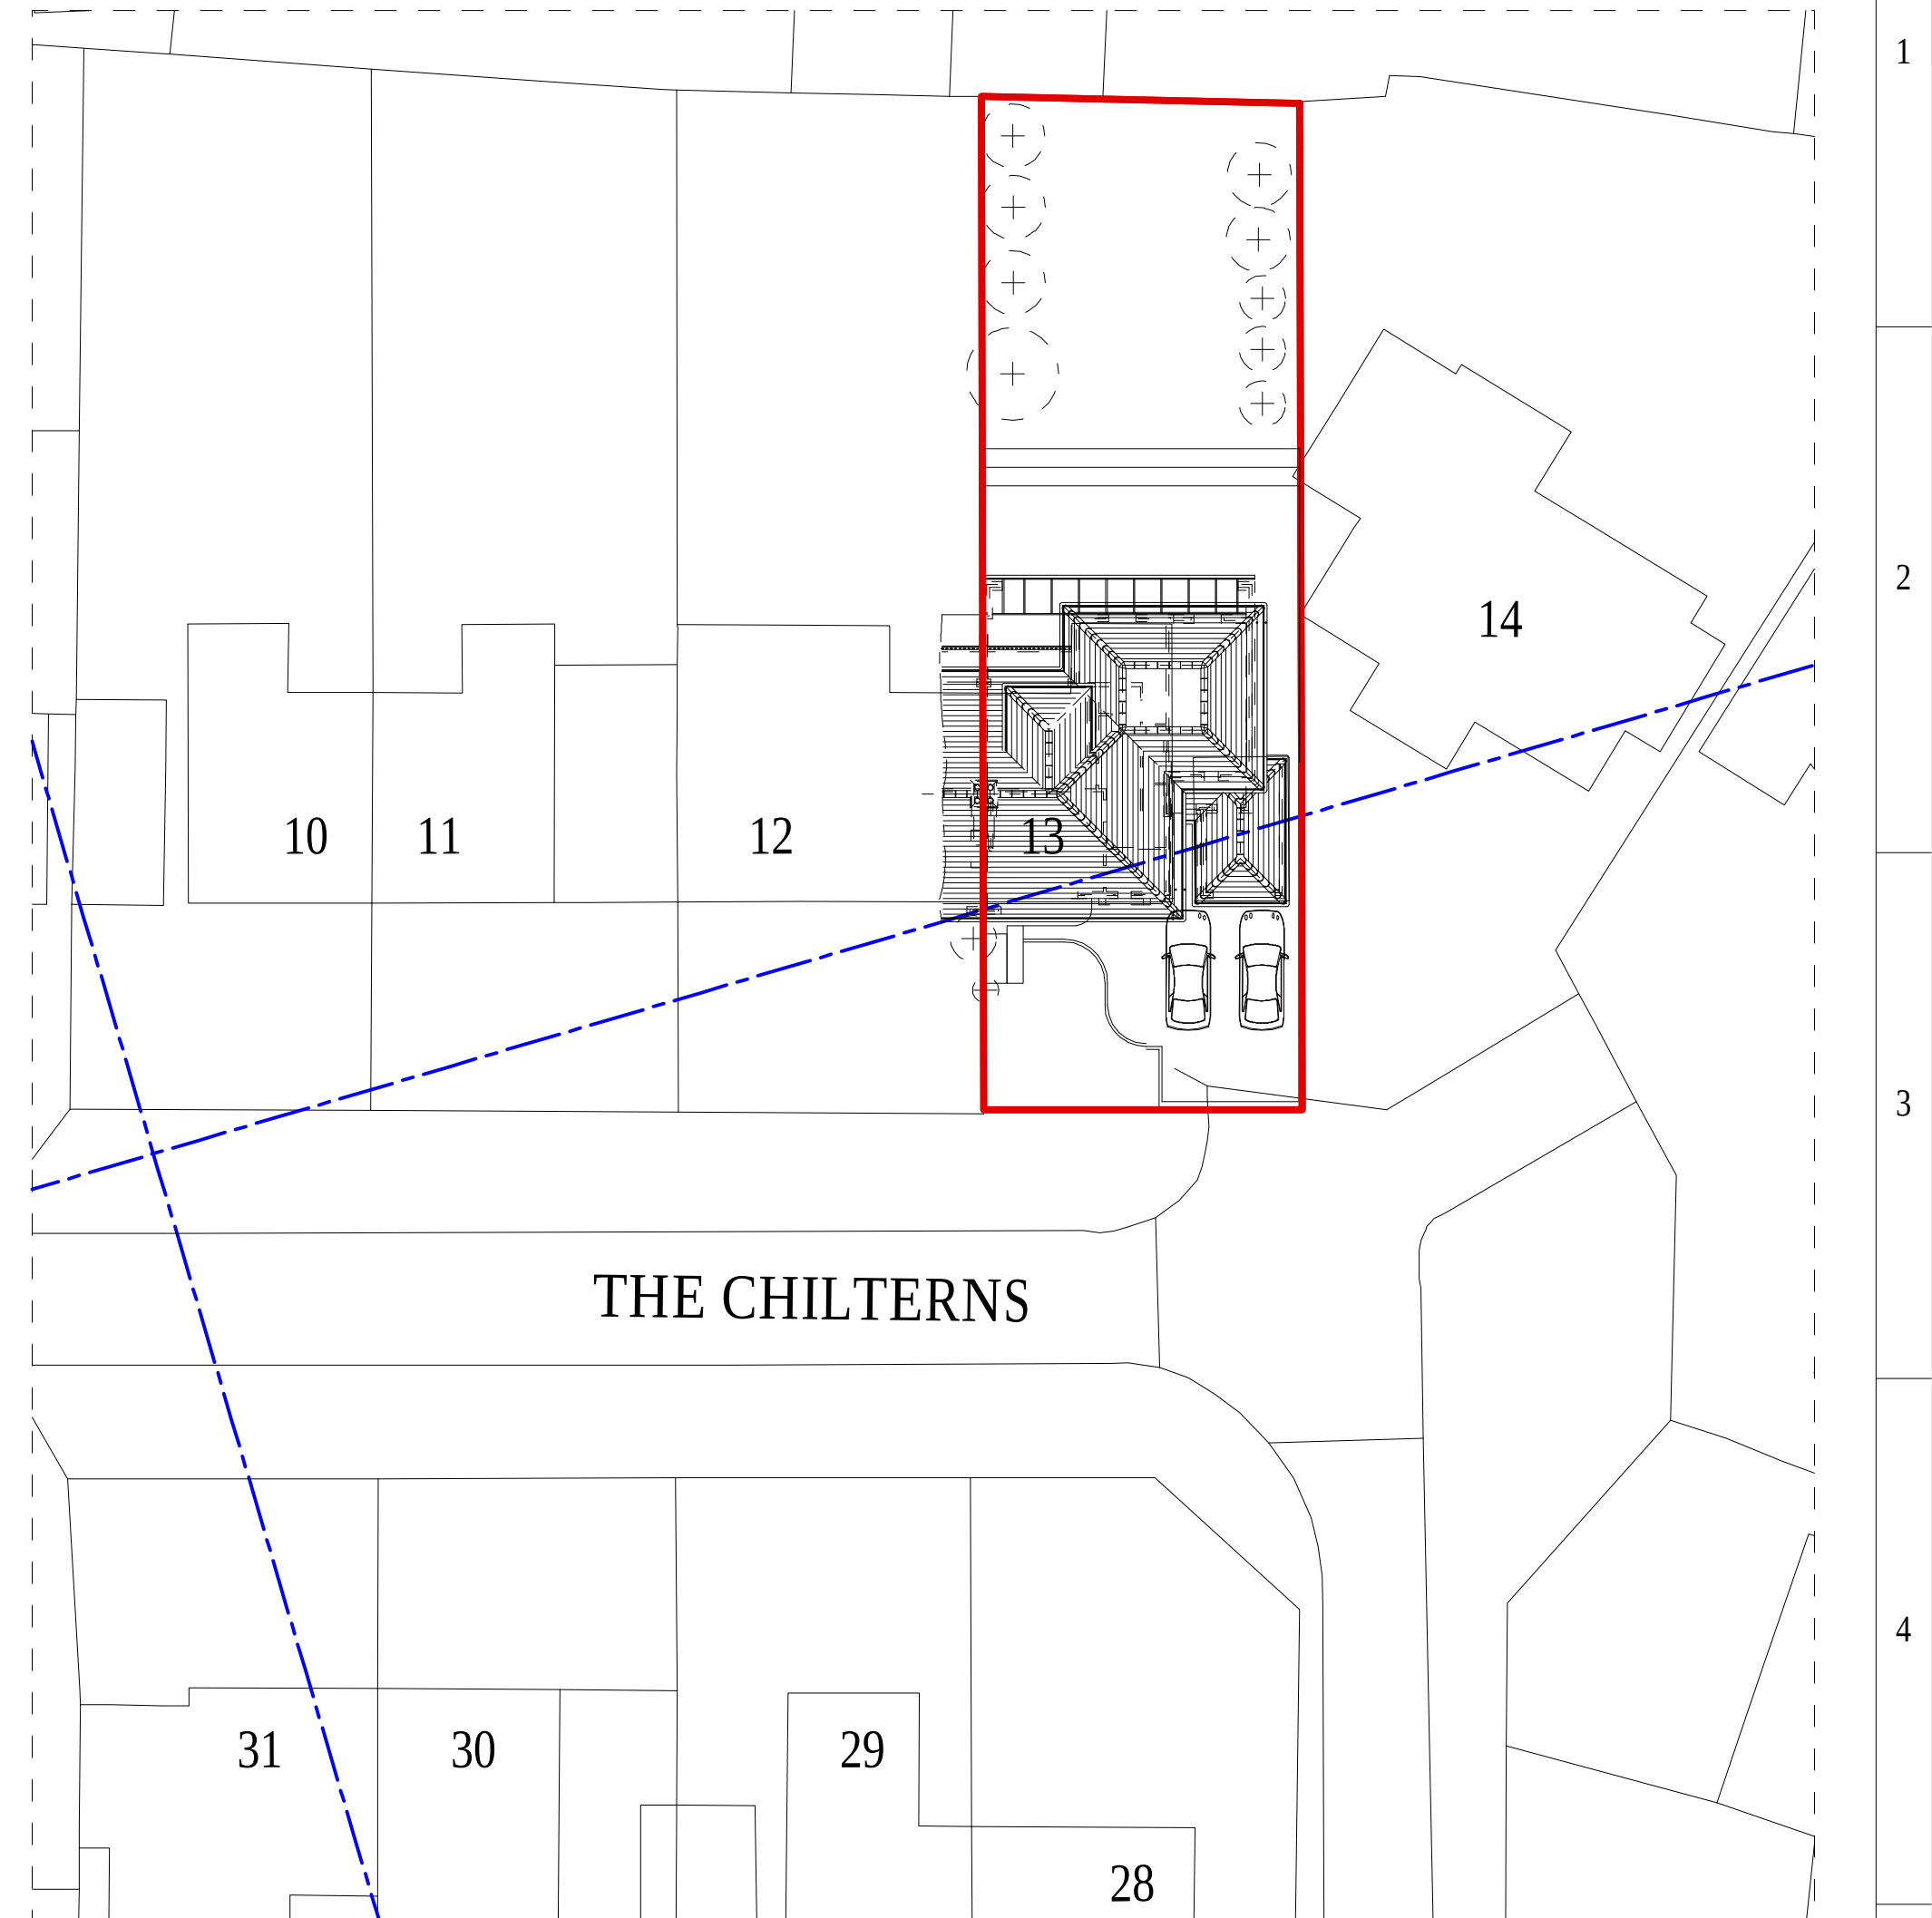

SCALE 1 : 250

 

SCALE 1 : 250

DRAWING NUMBER
P - 12

TOTAL AREA OF PLOT 13 :-
427.68 SQUARE METRES.
0.04277 HECTARE.
0.1057 ACRE.
511.50 SQUARE YARDS.

(C)
MILL END
RICKMANSWORTH
HERTFORDSHIRE WD3 8YJ
mrdavidhaddon@gmail.com
david.haddon4@ntlworld.com

PHONE - 07866 975 266

PLOTTED - A2 @ 1 : 250

DRAWING NUMBER
P - 12

REV:
-

PROJECT NUMBER
TB - 24

	CLIENT
--	--------

Mr. & Mrs. T. Briercliffe
13 The Chilterns
Hitchin
Hertfordshire
SG4 9PP

PROJECT TITLE
PROPOSED SIDE BASEMENT,
KITCHEN EXTENSION,
CONSERVATORY, FIRST FLOOR
BEDROOM, LOFT SUITE and
INTERNAL ALTERATIONS.

DRAWING TITLE
EXISTING and PROPOSED
SITE PLANS.

FINE LINE 

DESIGN &
PLANNING LTD

ALL RIGHTS RESERVED.
NO PART OF THE DOCUMENTATION BE
IT BY PAPER OR ELECTRONIC COPY
MAY BE REPRODUCED IN ANY.

ALL RIGHTS RESERVED.
NO PART OF THE DOCUMENTATION BE
IT BY PAPER OR ELECTRONIC COPY
MAY BE REPRODUCED IN ANY
FORM OR BY ANY MEANS
WITHOUT WRITTEN PERMISSION FROM
FINELINE DESIGN AND PLANNING LTD.