



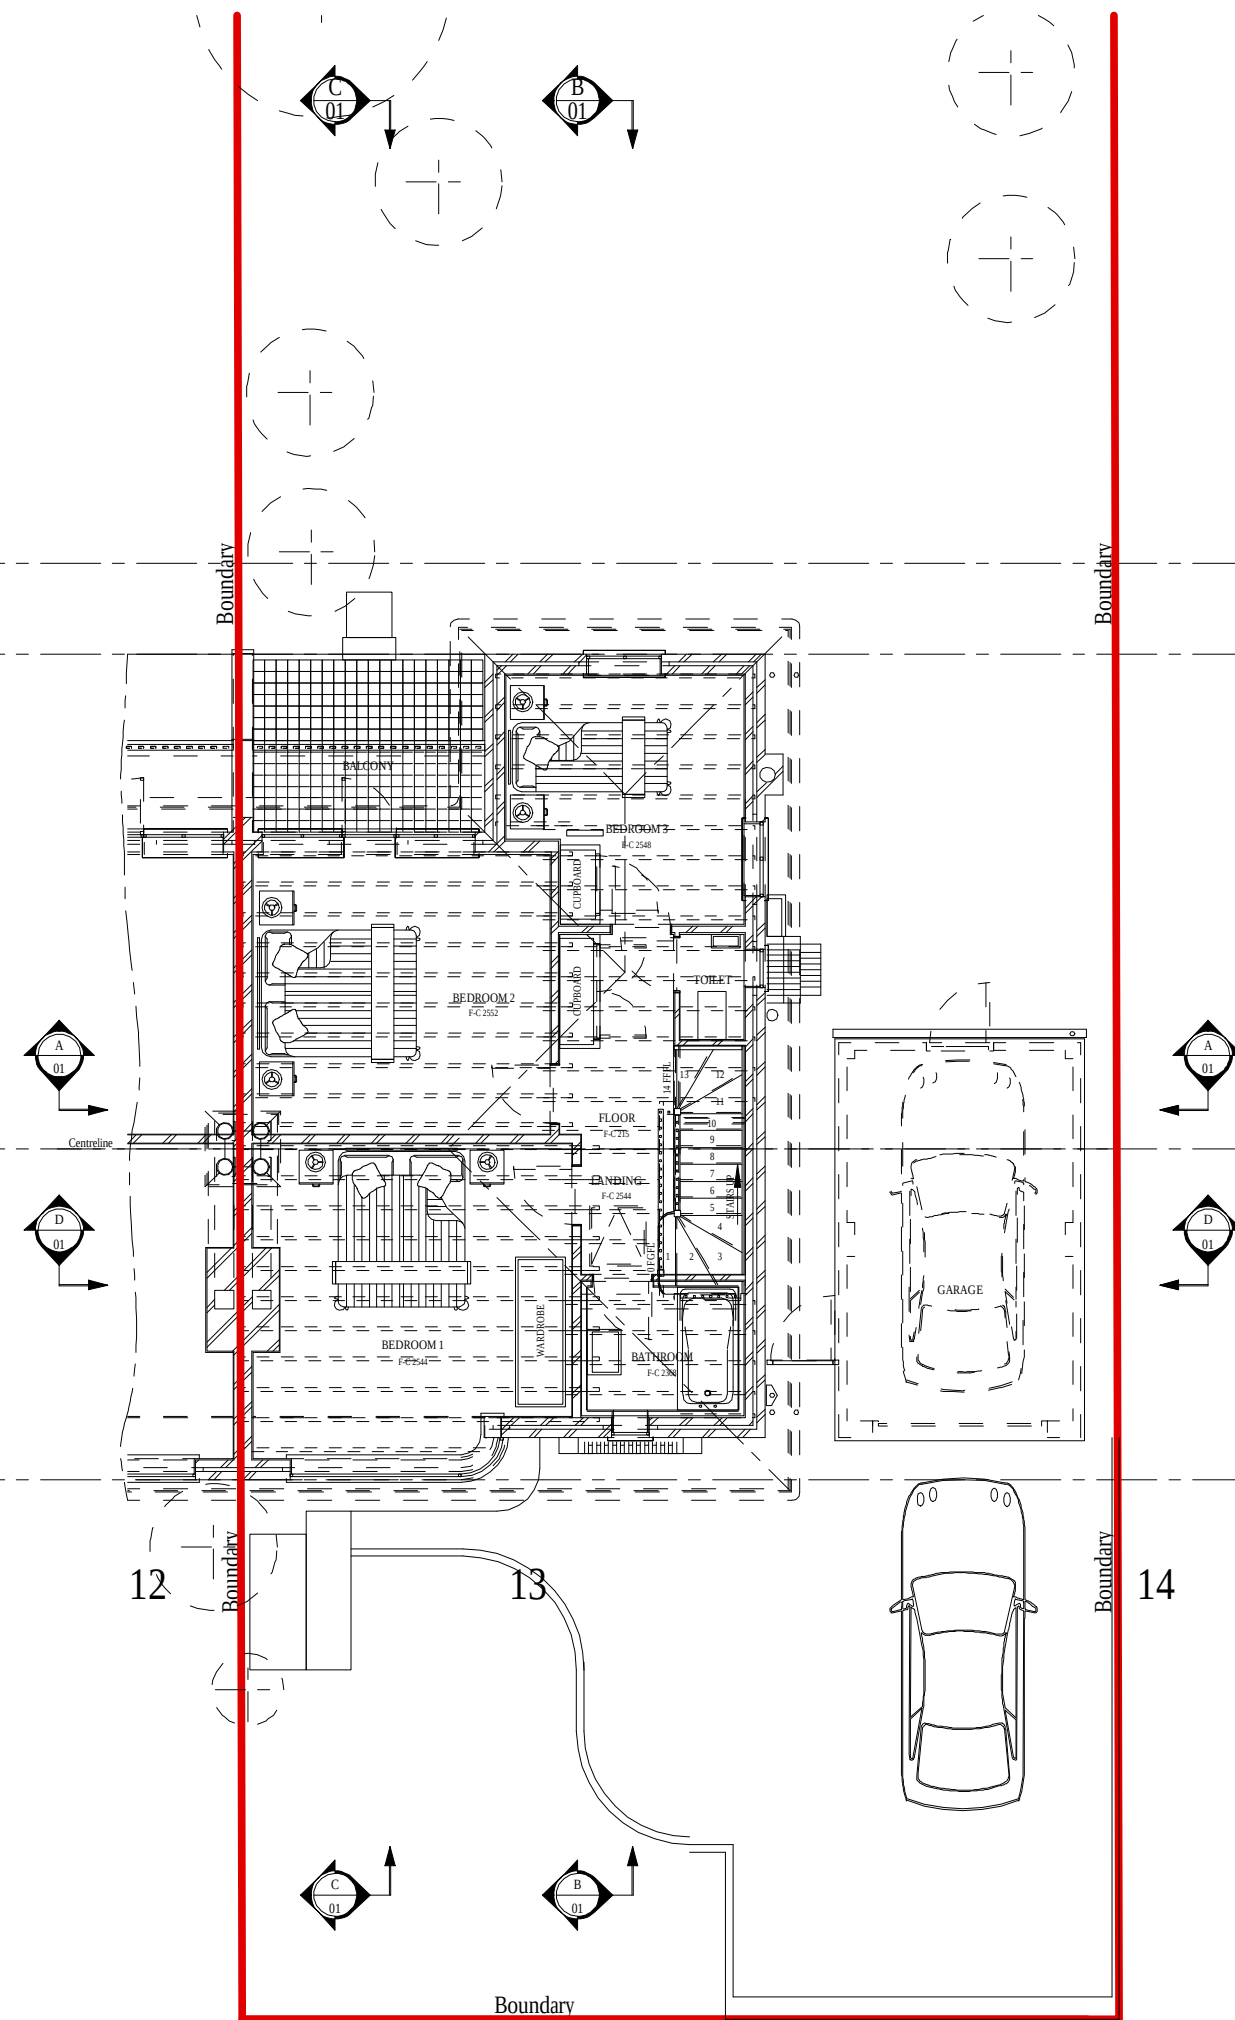

EXISTING FIRST FLOOR PLAN

SCALE : 1 to 100

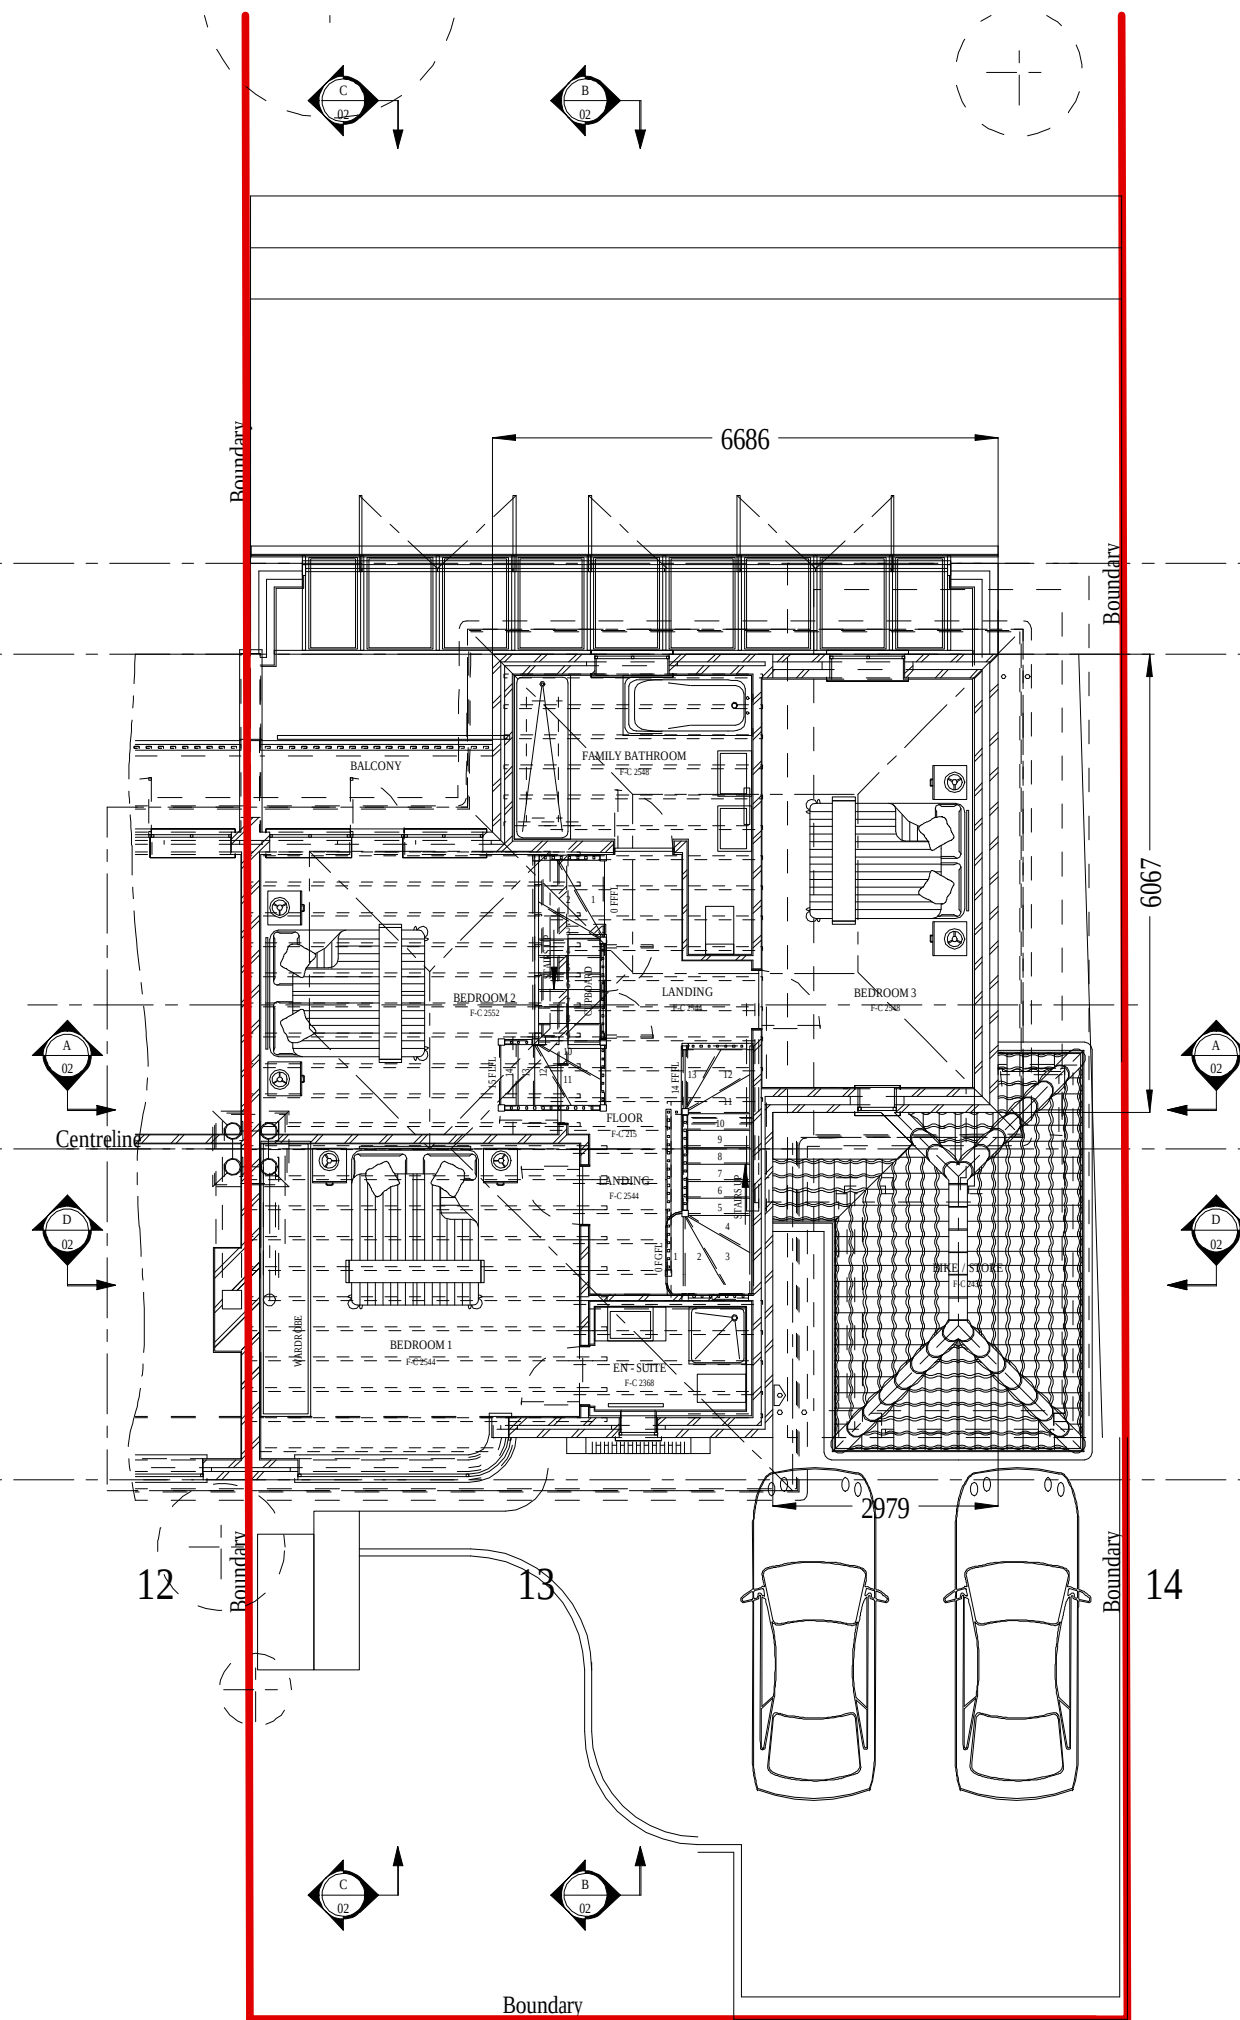



PROPOSED FIRST FLOOR PLAN

SCALE : 1 to 100

DRAWING NUMBER

P - 03

  34 EASTWICK CRESCENT MILL END RICKMANSWORTH HERTFORDSHIRE WD3 8YJ mrdauidhaddon@gmail.com david.haddon4@ntlworld.com PHONE - 07866 975 266	PLOTTED - A2 @ 1 : 100		DRAWING NUMBER P - 03	REV: -	PROJECT NUMBER TB - 24	PROJECT TITLE PROPOSED SIDE BASEMENT, KITCHEN EXTENSION, CONSERVATORY, FIRST FLOOR BEDROOM, LOFT SUITE and INTERNAL ALTERATIONS.	 5
	ORIENTATION 	REVISION ISSUE ISSUE PLOTTED - 01 - AUGUST - 2024	CLIENT Mr. & Mrs. T. Briercliffe 13 The Chilterns Hitchin Hertfordshire SG4 9PP	DRAWING TITLE EXISTING and PROPOSED FIRST FLOOR PLANS.	 SCALE BAR METRES @ 1 : 100		

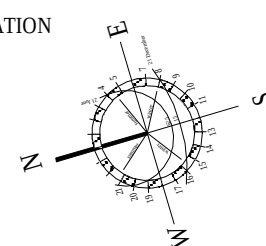

REVISION ISSUE
ISSUE PLOTTED - 01 - AUGUST - 2024

REV:

PROJECT NUMBER
TB - 24

CLIENT
Mr. & Mrs. T. Briercliffe
13 The Chilterns
Hitchin
Hertfordshire
SG4 9PP

PROJECT TITLE
PROPOSED SIDE BASEMENT,
KITCHEN EXTENSION,
CONSERVATORY, FIRST FLOOR
BEDROOM, LOFT SUITE and
INTERNAL ALTERATIONS.

DRAWING TITLE
EXISTING and PROPOSED
FIRST FLOOR PLANS.

FINE LINE 

DESIGN &
PLANNING LTD

ALL RIGHTS RESERVED.
NO PART OF THE DOCUMENTATION BE
IT BY PAPER OR ELECTRONIC COPY

ALL RIGHTS RESERVED.
NO PART OF THE DOCUMENTATION BE
IT BY PAPER OR ELECTRONIC COPY
MAY BE REPRODUCED IN ANY
FORM OR BY ANY MEANS
WITHOUT WRITTEN PERMISSION FROM
FINELINE DESIGN AND PLANNING LTD.

