


SOUTH ELEVATION (as proposed)


WEST ELEVATION (as proposed)

NORTH ELEVATION (as proposed)

EAST ELEVATION (as proposed)

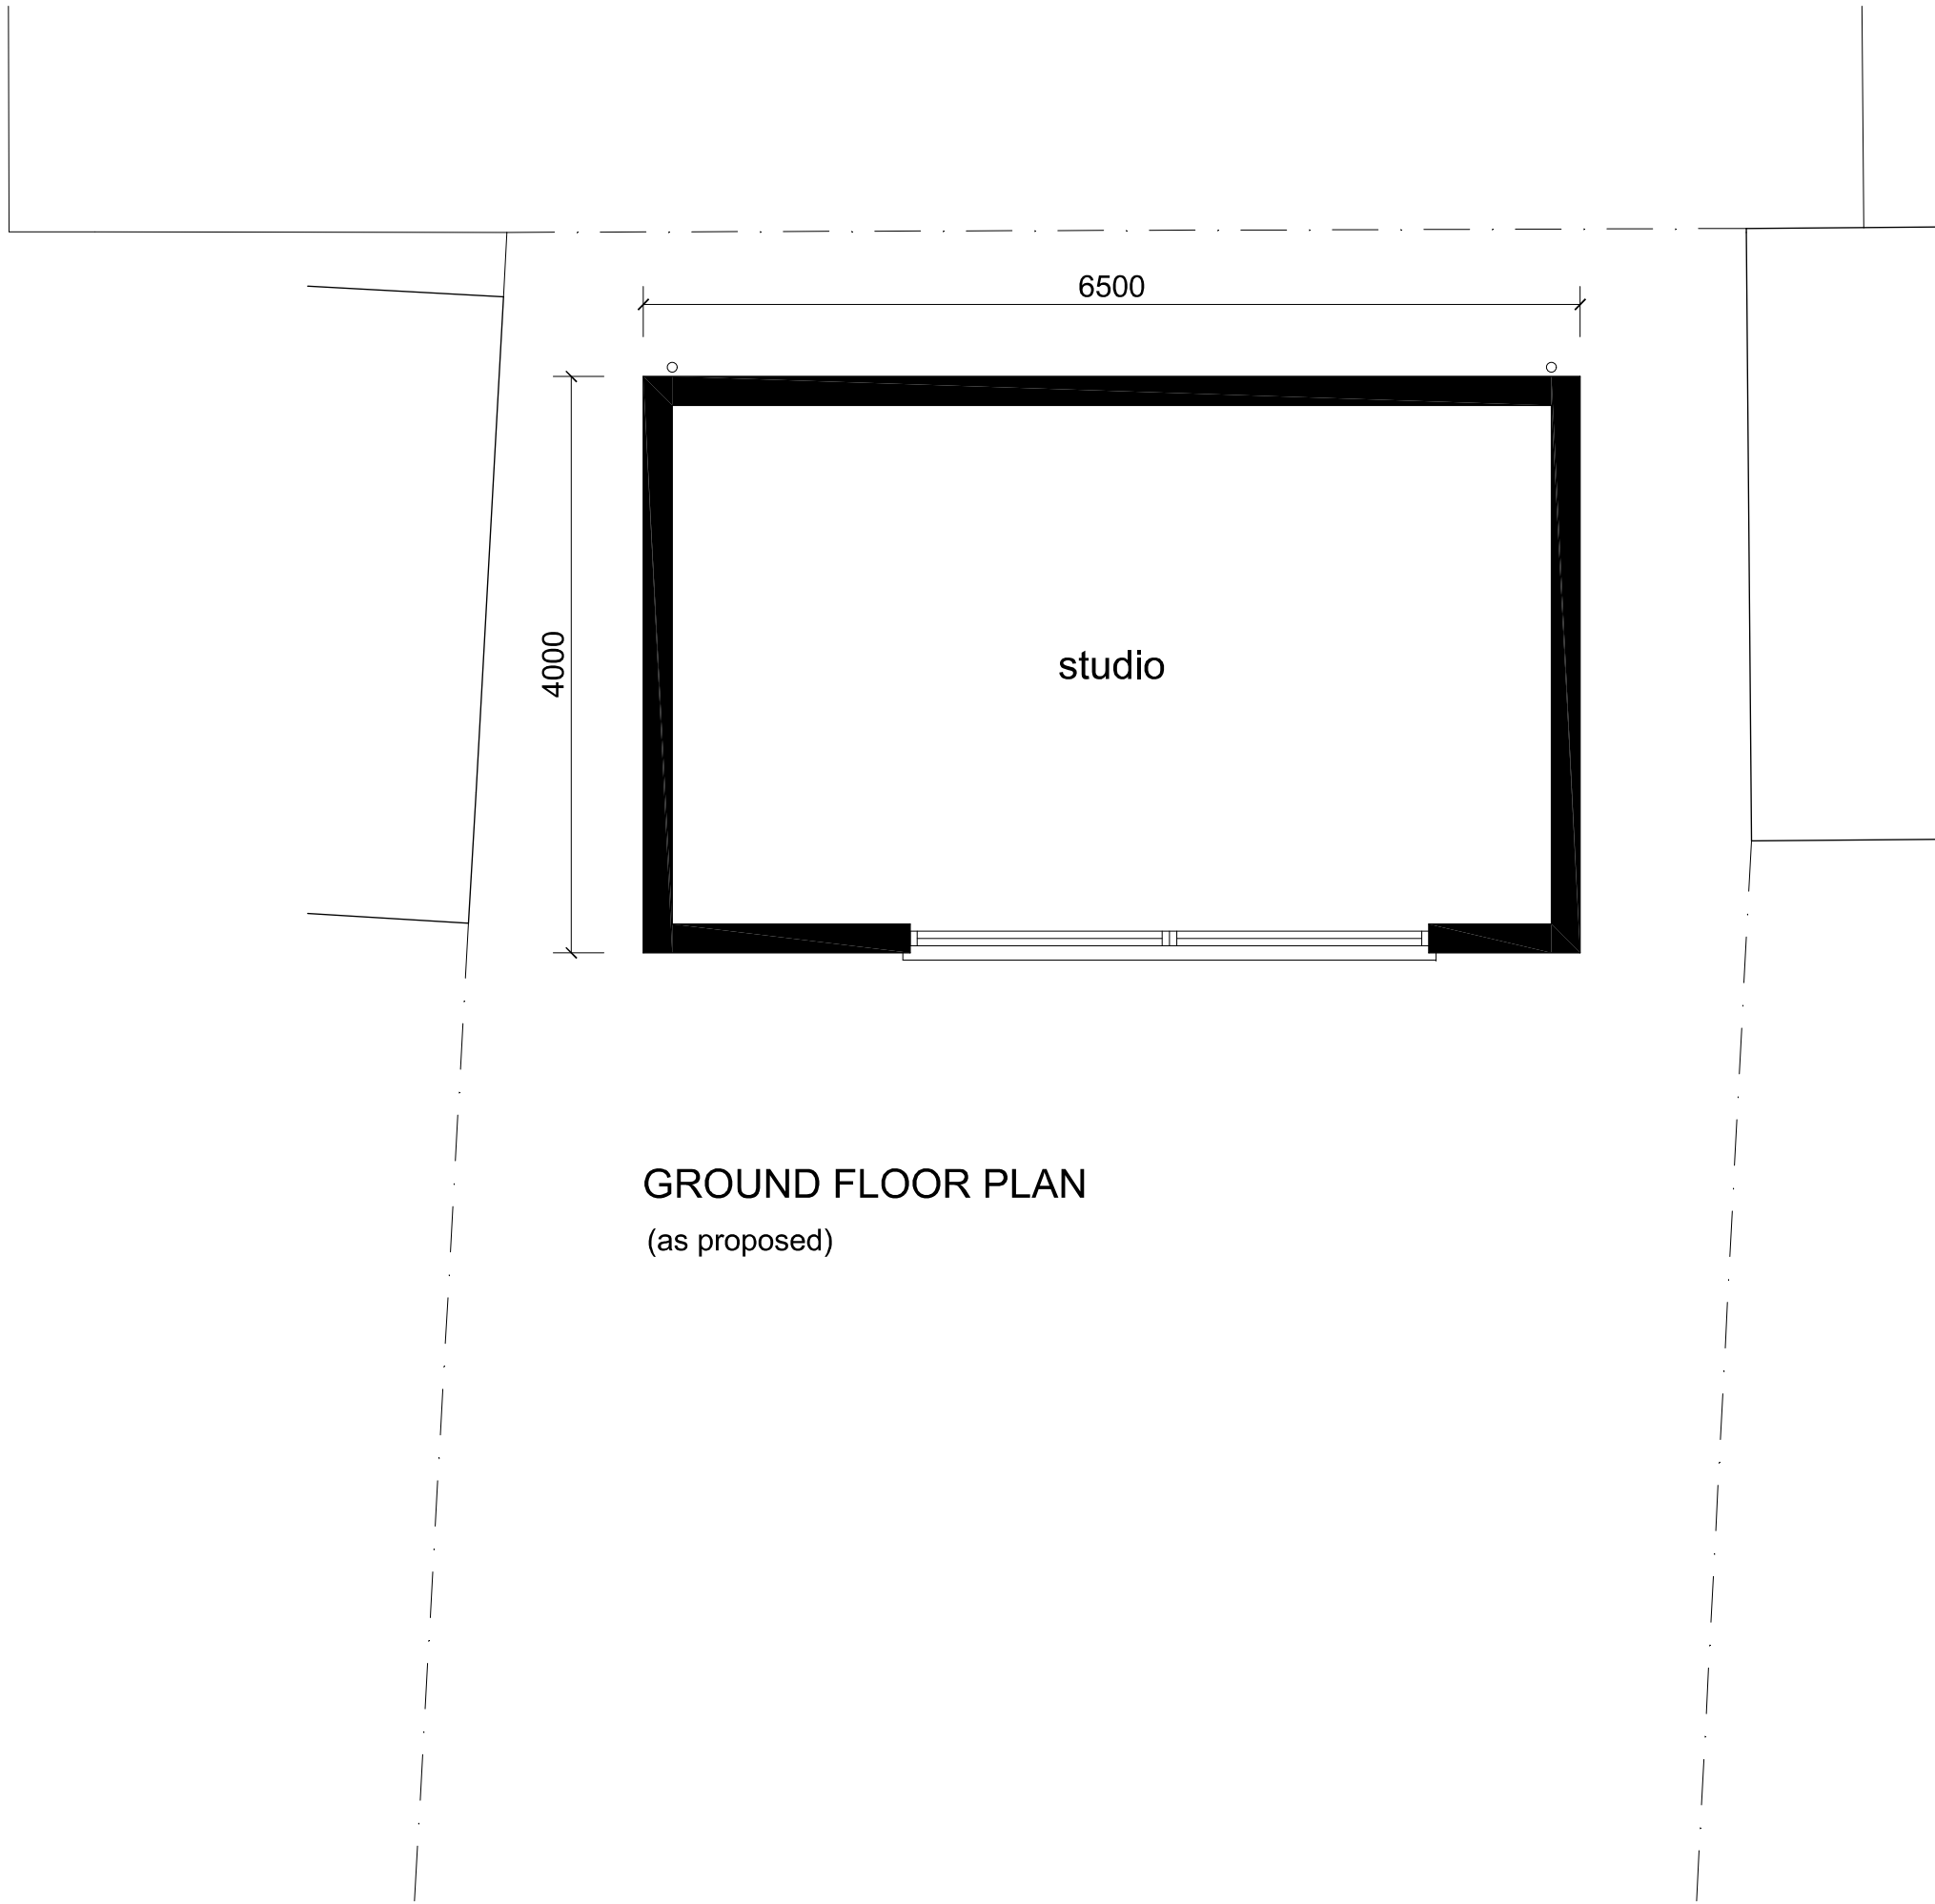

GROUND FLOOR PLAN
(as proposed)

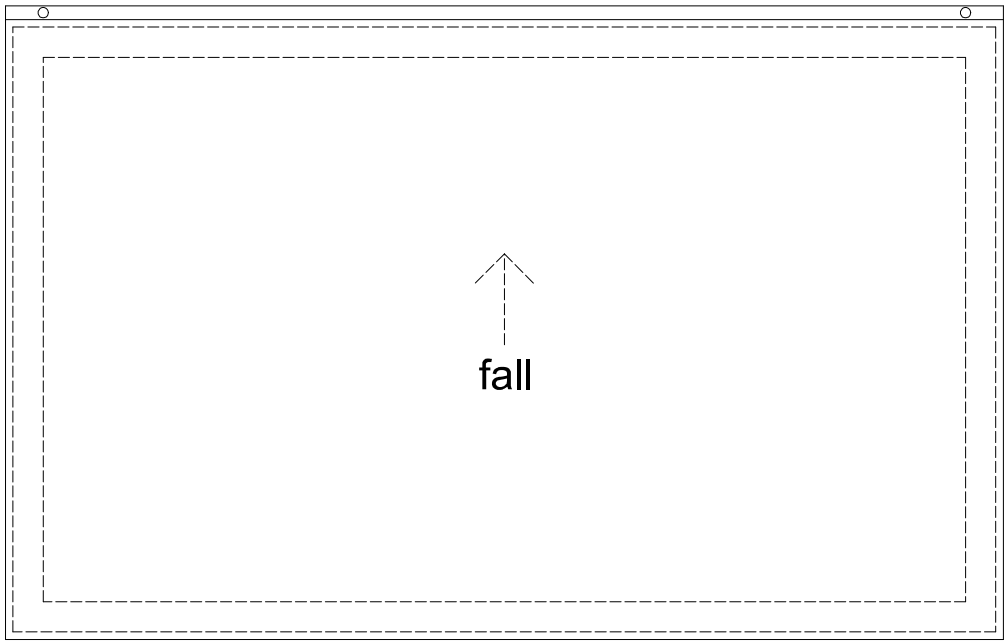

ROOF PLAN
(as proposed)

GENERAL NOTES	
No.	Description
01	Check all dimensions on site
02	Walls existing
03	Walls proposed
04	EXTERNAL MATERIALS EXTERNAL FINISHES: ROOF: EPDM rubber roof finished in dark grey WALLS: Timber cladding WINDOWS / DOORS: Powder coated aluminium finished in dark grey

REVISIONS		
Rev	Date	Description

MORRIS
AND
WEATHERALL
ARCHITECTURE AND INTERIORS

3rd Floor, 86 90 Paul Street,
London, EC2A 4NE.
info@morrisandweatherall.com

CLIENT
Mr and Mrs Fox

PROJECT
Proposed outbuilding at 117 Willian
Road, Hitchin, Herts, SG4 0LT.

DRAWING TITLE
Proposed Outbuilding Plans
and Elevations

INFORMATION	
Job ref	2516
Drawing no.	2516-03
Scale	1:50 @ ISOA1
Date	Nov 25
Drawn	CWM