




0 2 10 METRES @ 1:100 SCALE @ A1

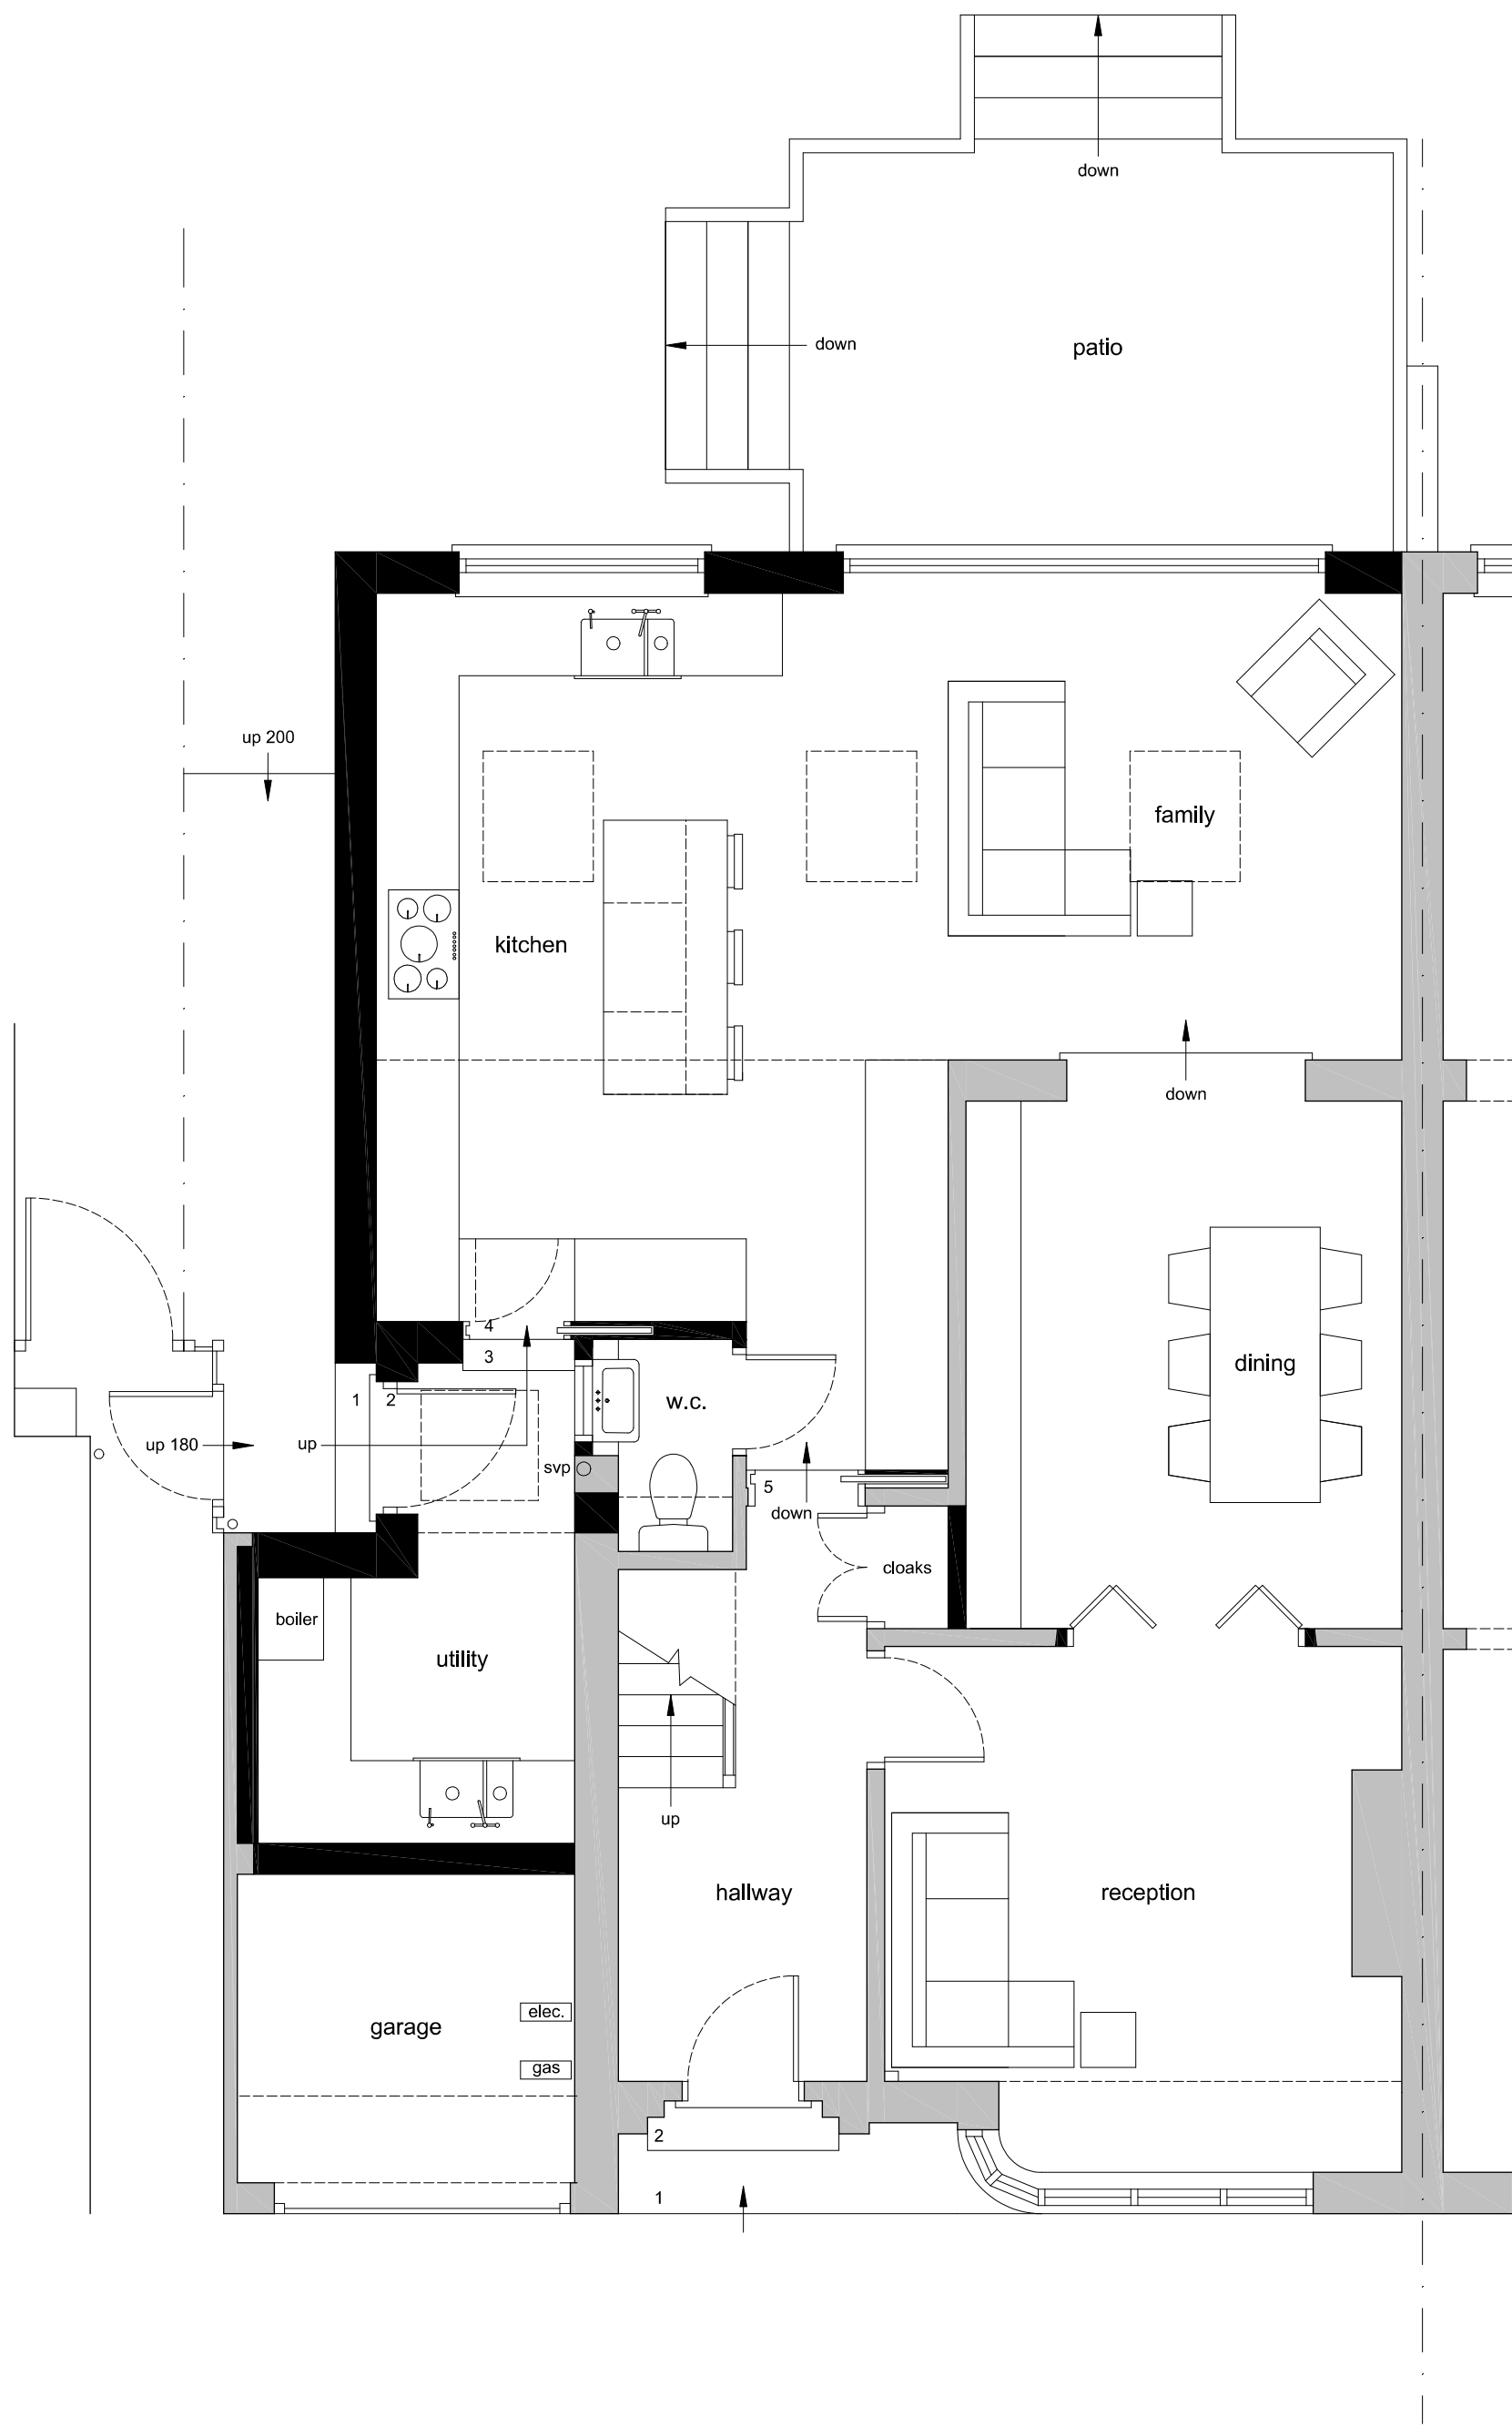

GROUND FLOOR PLAN
(as proposed)

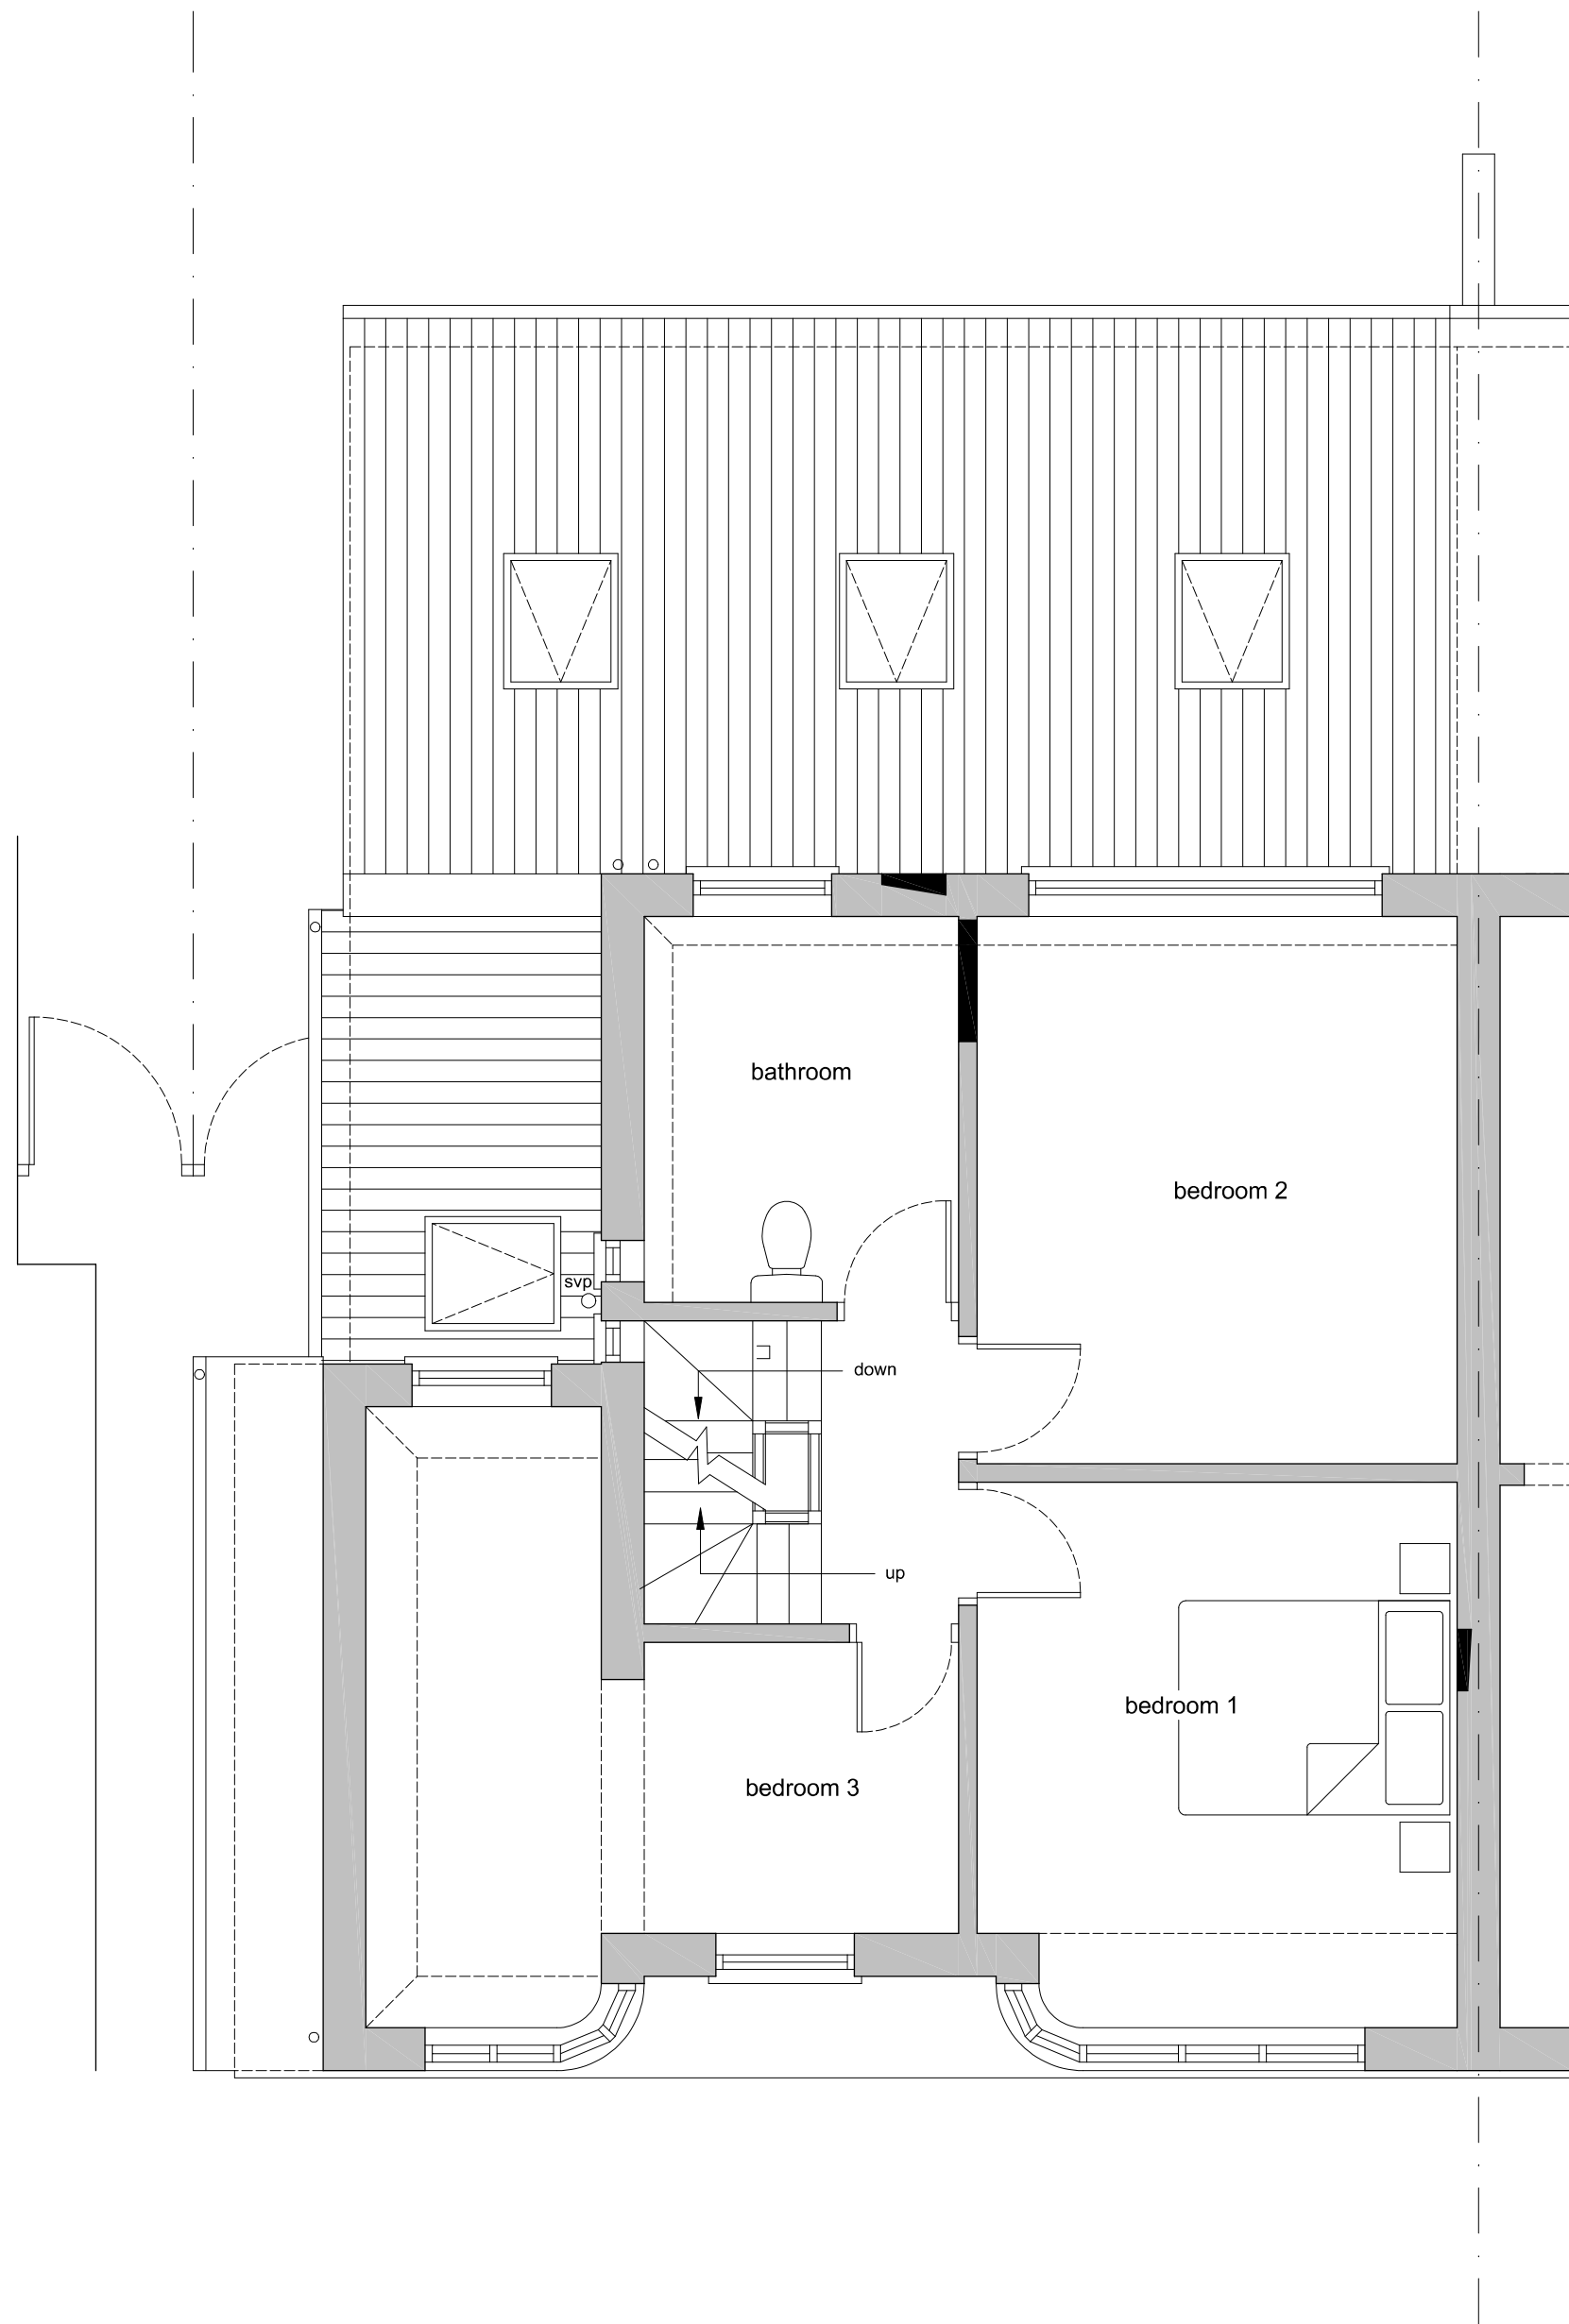

FIRST FLOOR PLAN
(as proposed)

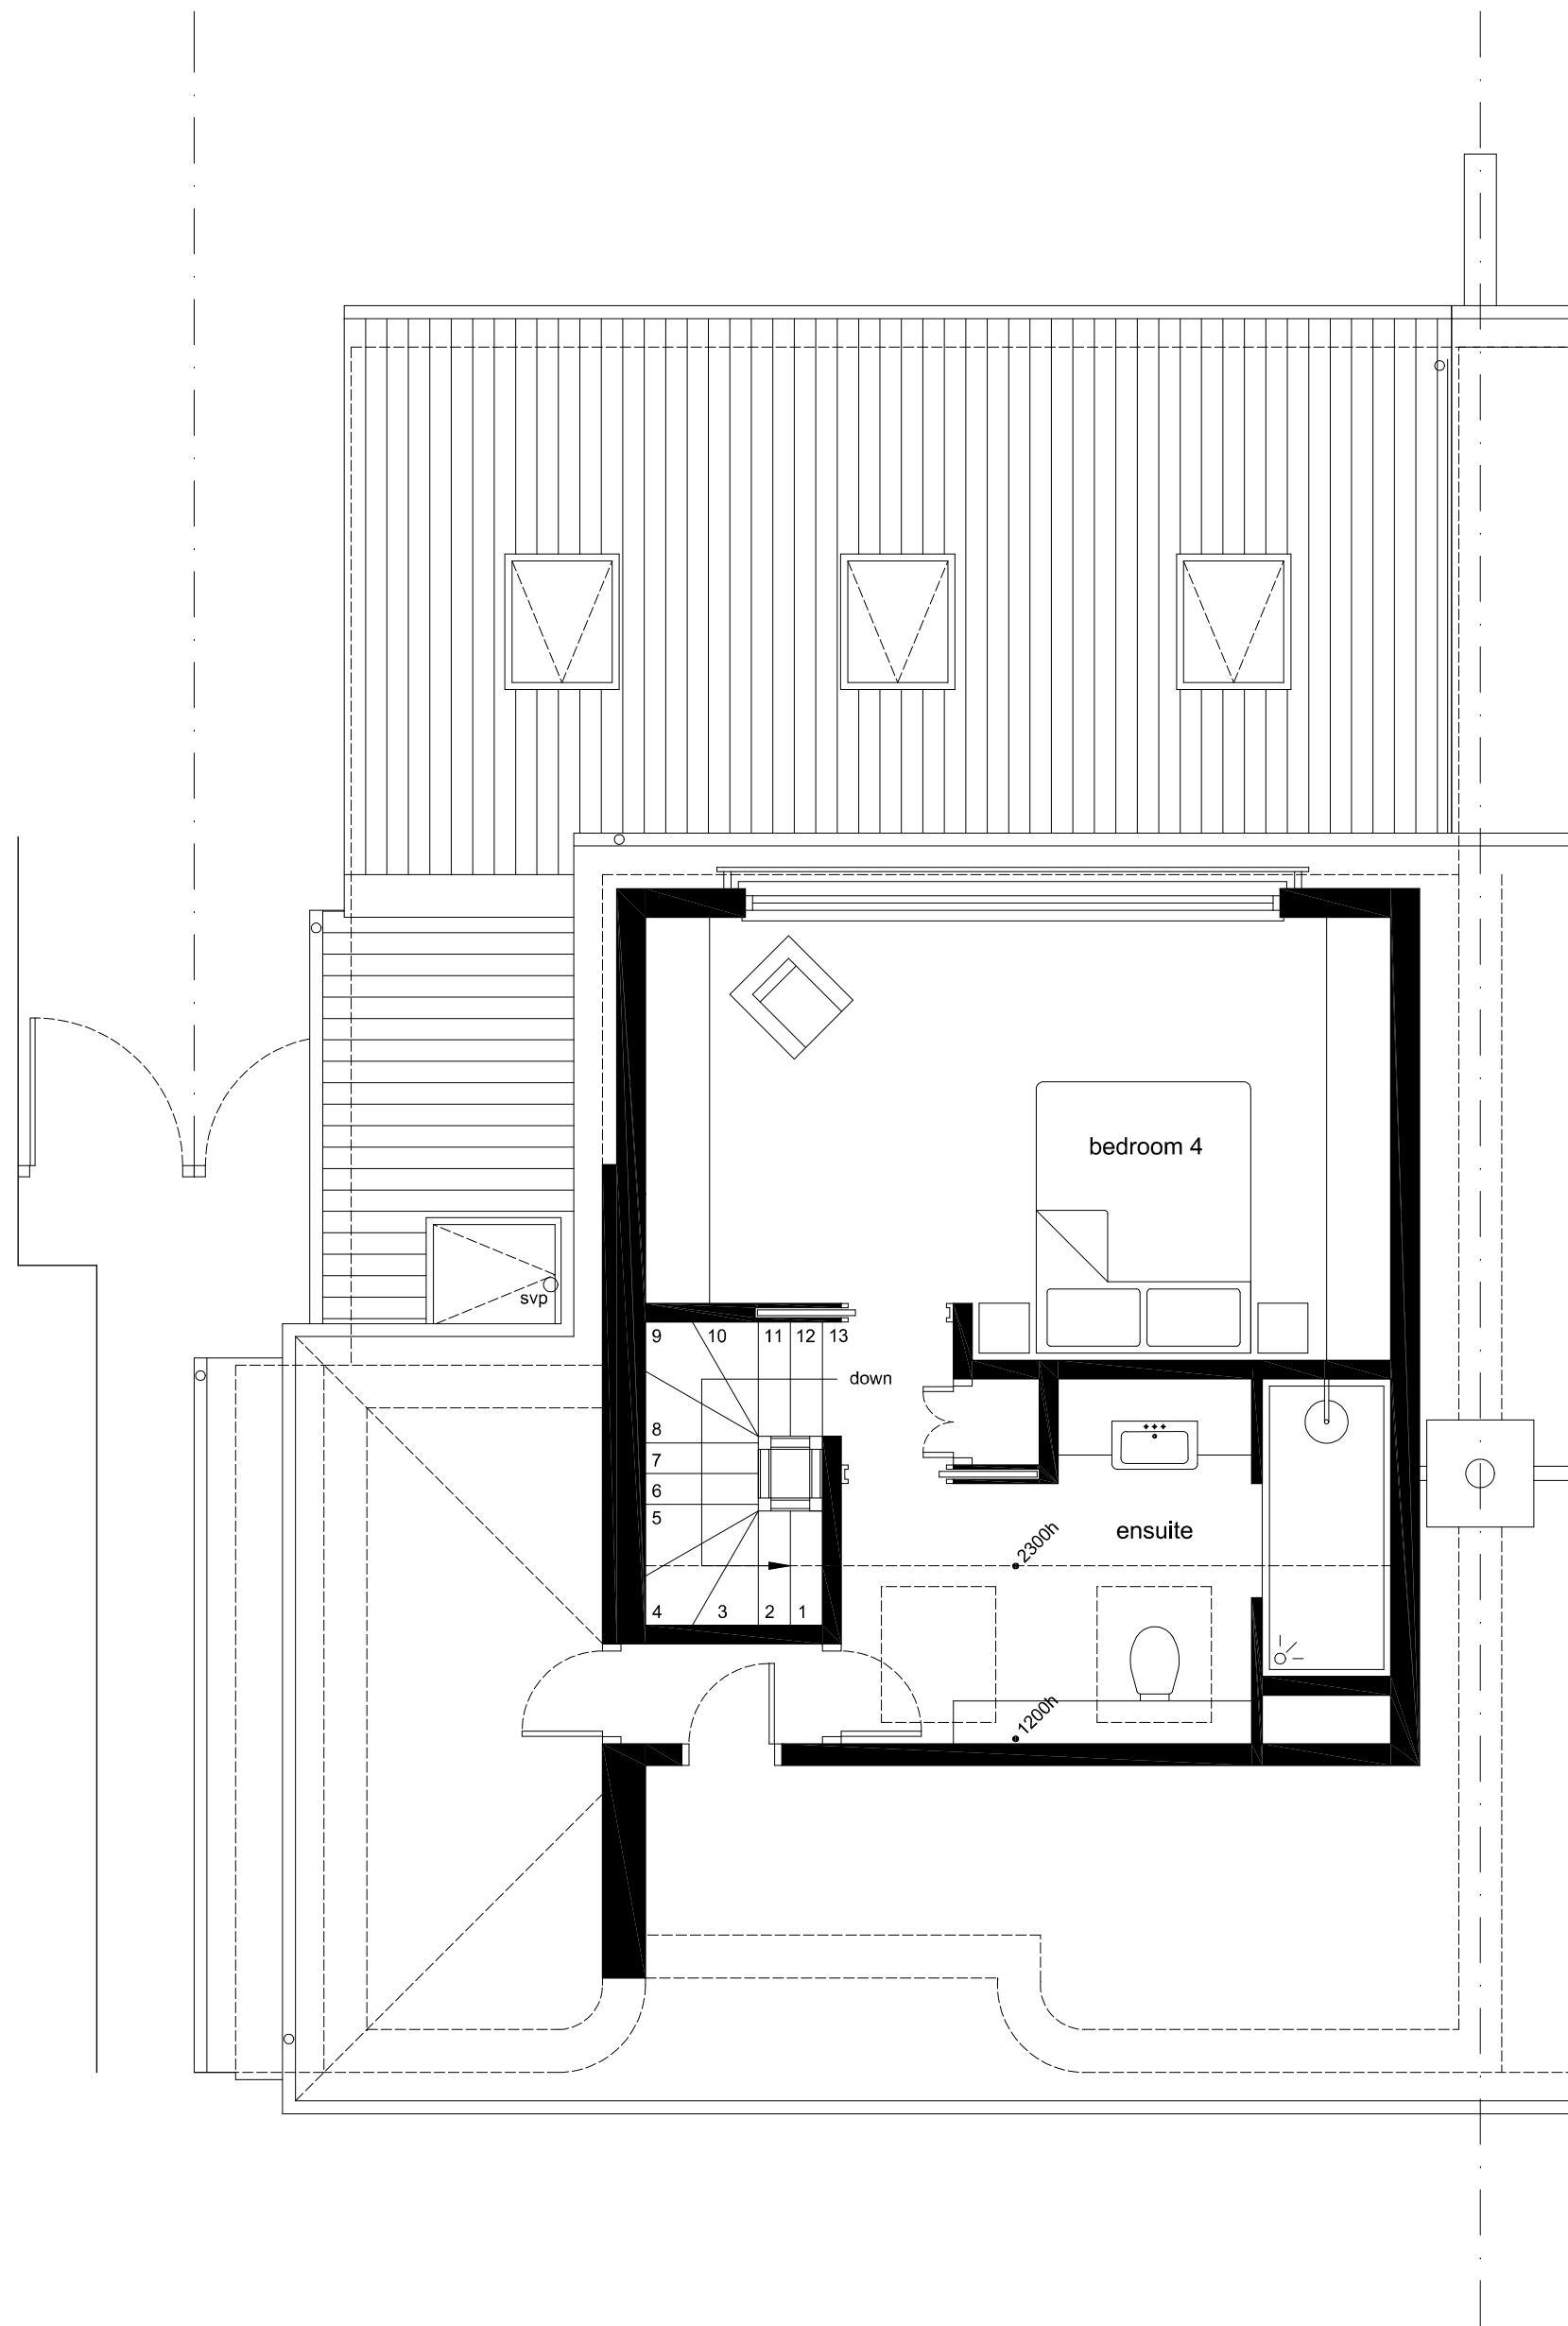

SECOND FLOOR PLAN
(as proposed)

GENERAL NOTES	
No.	Description
01	Check all dimensions on site
02	Walls existing
03	Walls proposed
04	EXTERNAL MATERIALS
EXTENSION ROOF: Clay pantile pitched roof to match the existing house. EXTENSION WALLS: Sand cement render painted in white. EXTENSION WINDOWS: White uPVC casement windows and white powder coated aluminium windows with flush casements and equal sight lines. EXTENSION DOORS: White powder coated aluminium doors with flush casements and equal sight lines. RAINWATER GOODS: Black aluminium hoppers half round gutters and rainwater pipes. DORMER ROOF: Black EPDM rubber roof. DORMER WALLS: Clay plain tiles vertically hung. ROOFLIGHTS: Velux style rooflights.	

REVISIONS		
Rev	Date	Description

MORRIS
AND
WEATHERALL
ARCHITECTURE AND INTERIORS

3rd Floor, 86 90 Paul Street,
London, EC2A 4NE.
info@morrisandweatherall.com

CLIENT

Mr and Mrs Fox

PROJECT

Proposed extensions, garage / loft
conversions and rear dormer at 117
Willian Road, Hitchin, Herts, SG4 0LT.

DRAWING TITLE

Proposed Plans and
Elevations

INFORMATION

Job ref	2516
Drawing no.	2516-02
Scale	1:50, 1:100 @ ISOA1
Date	Oct 25
Drawn	CWM