


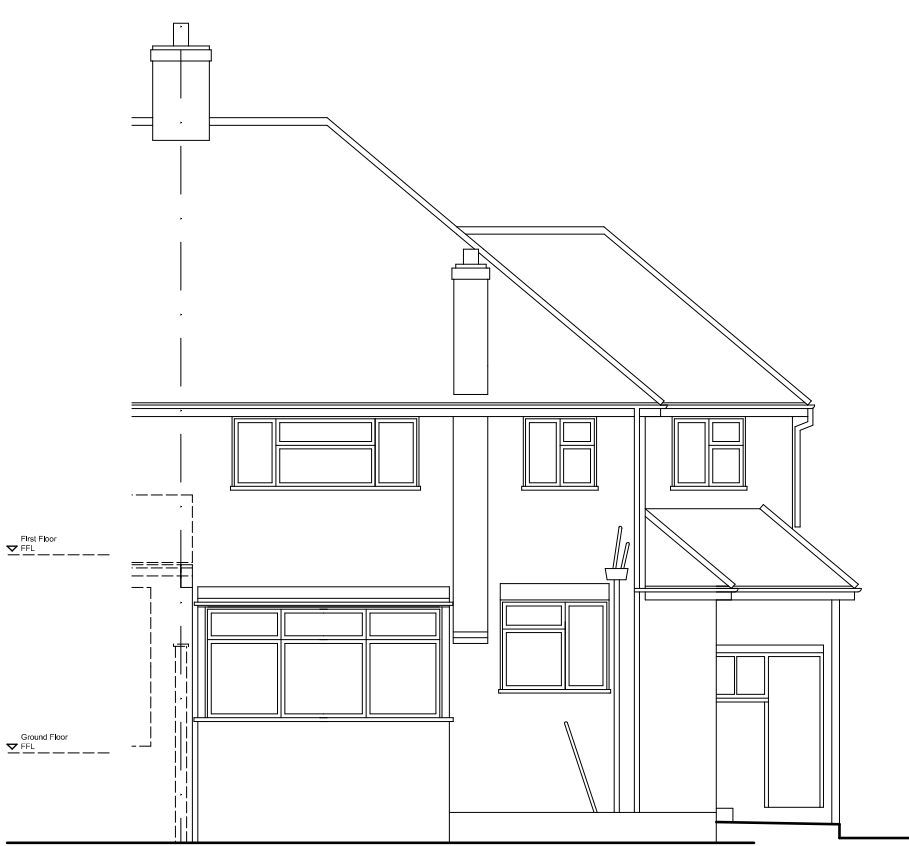


SOUTH ELEVATION (as existing)




WEST ELEVATION (as existing)



NORTH ELEVATION (as existing)

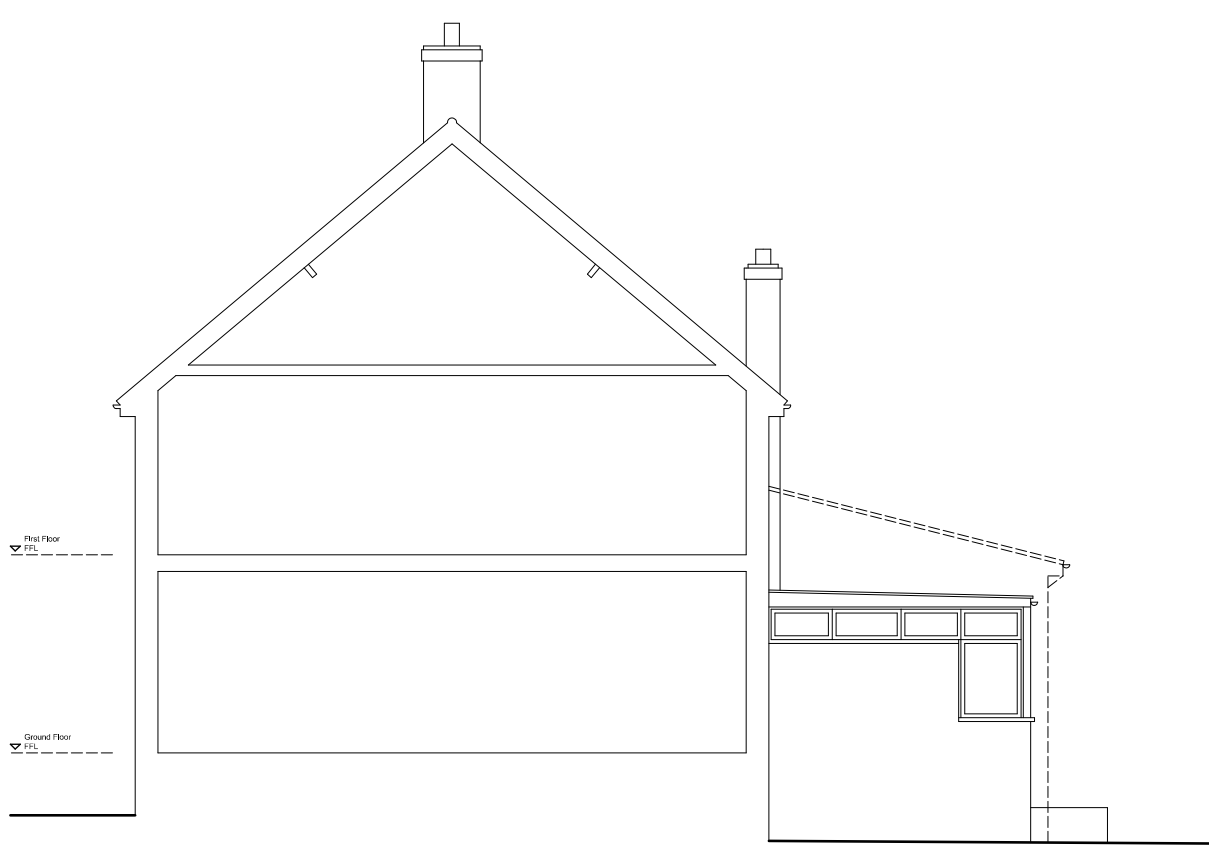


EAST ELEVATION (as existing)

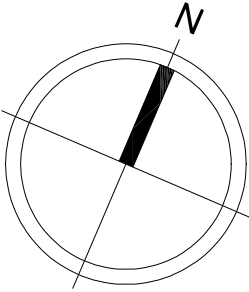


GENERAL NOTES		
No.	Description	
01	Check all dimensions on site	
02		Walls existing
03		Walls removed


REVISIONS		
Rev.	Date	Description

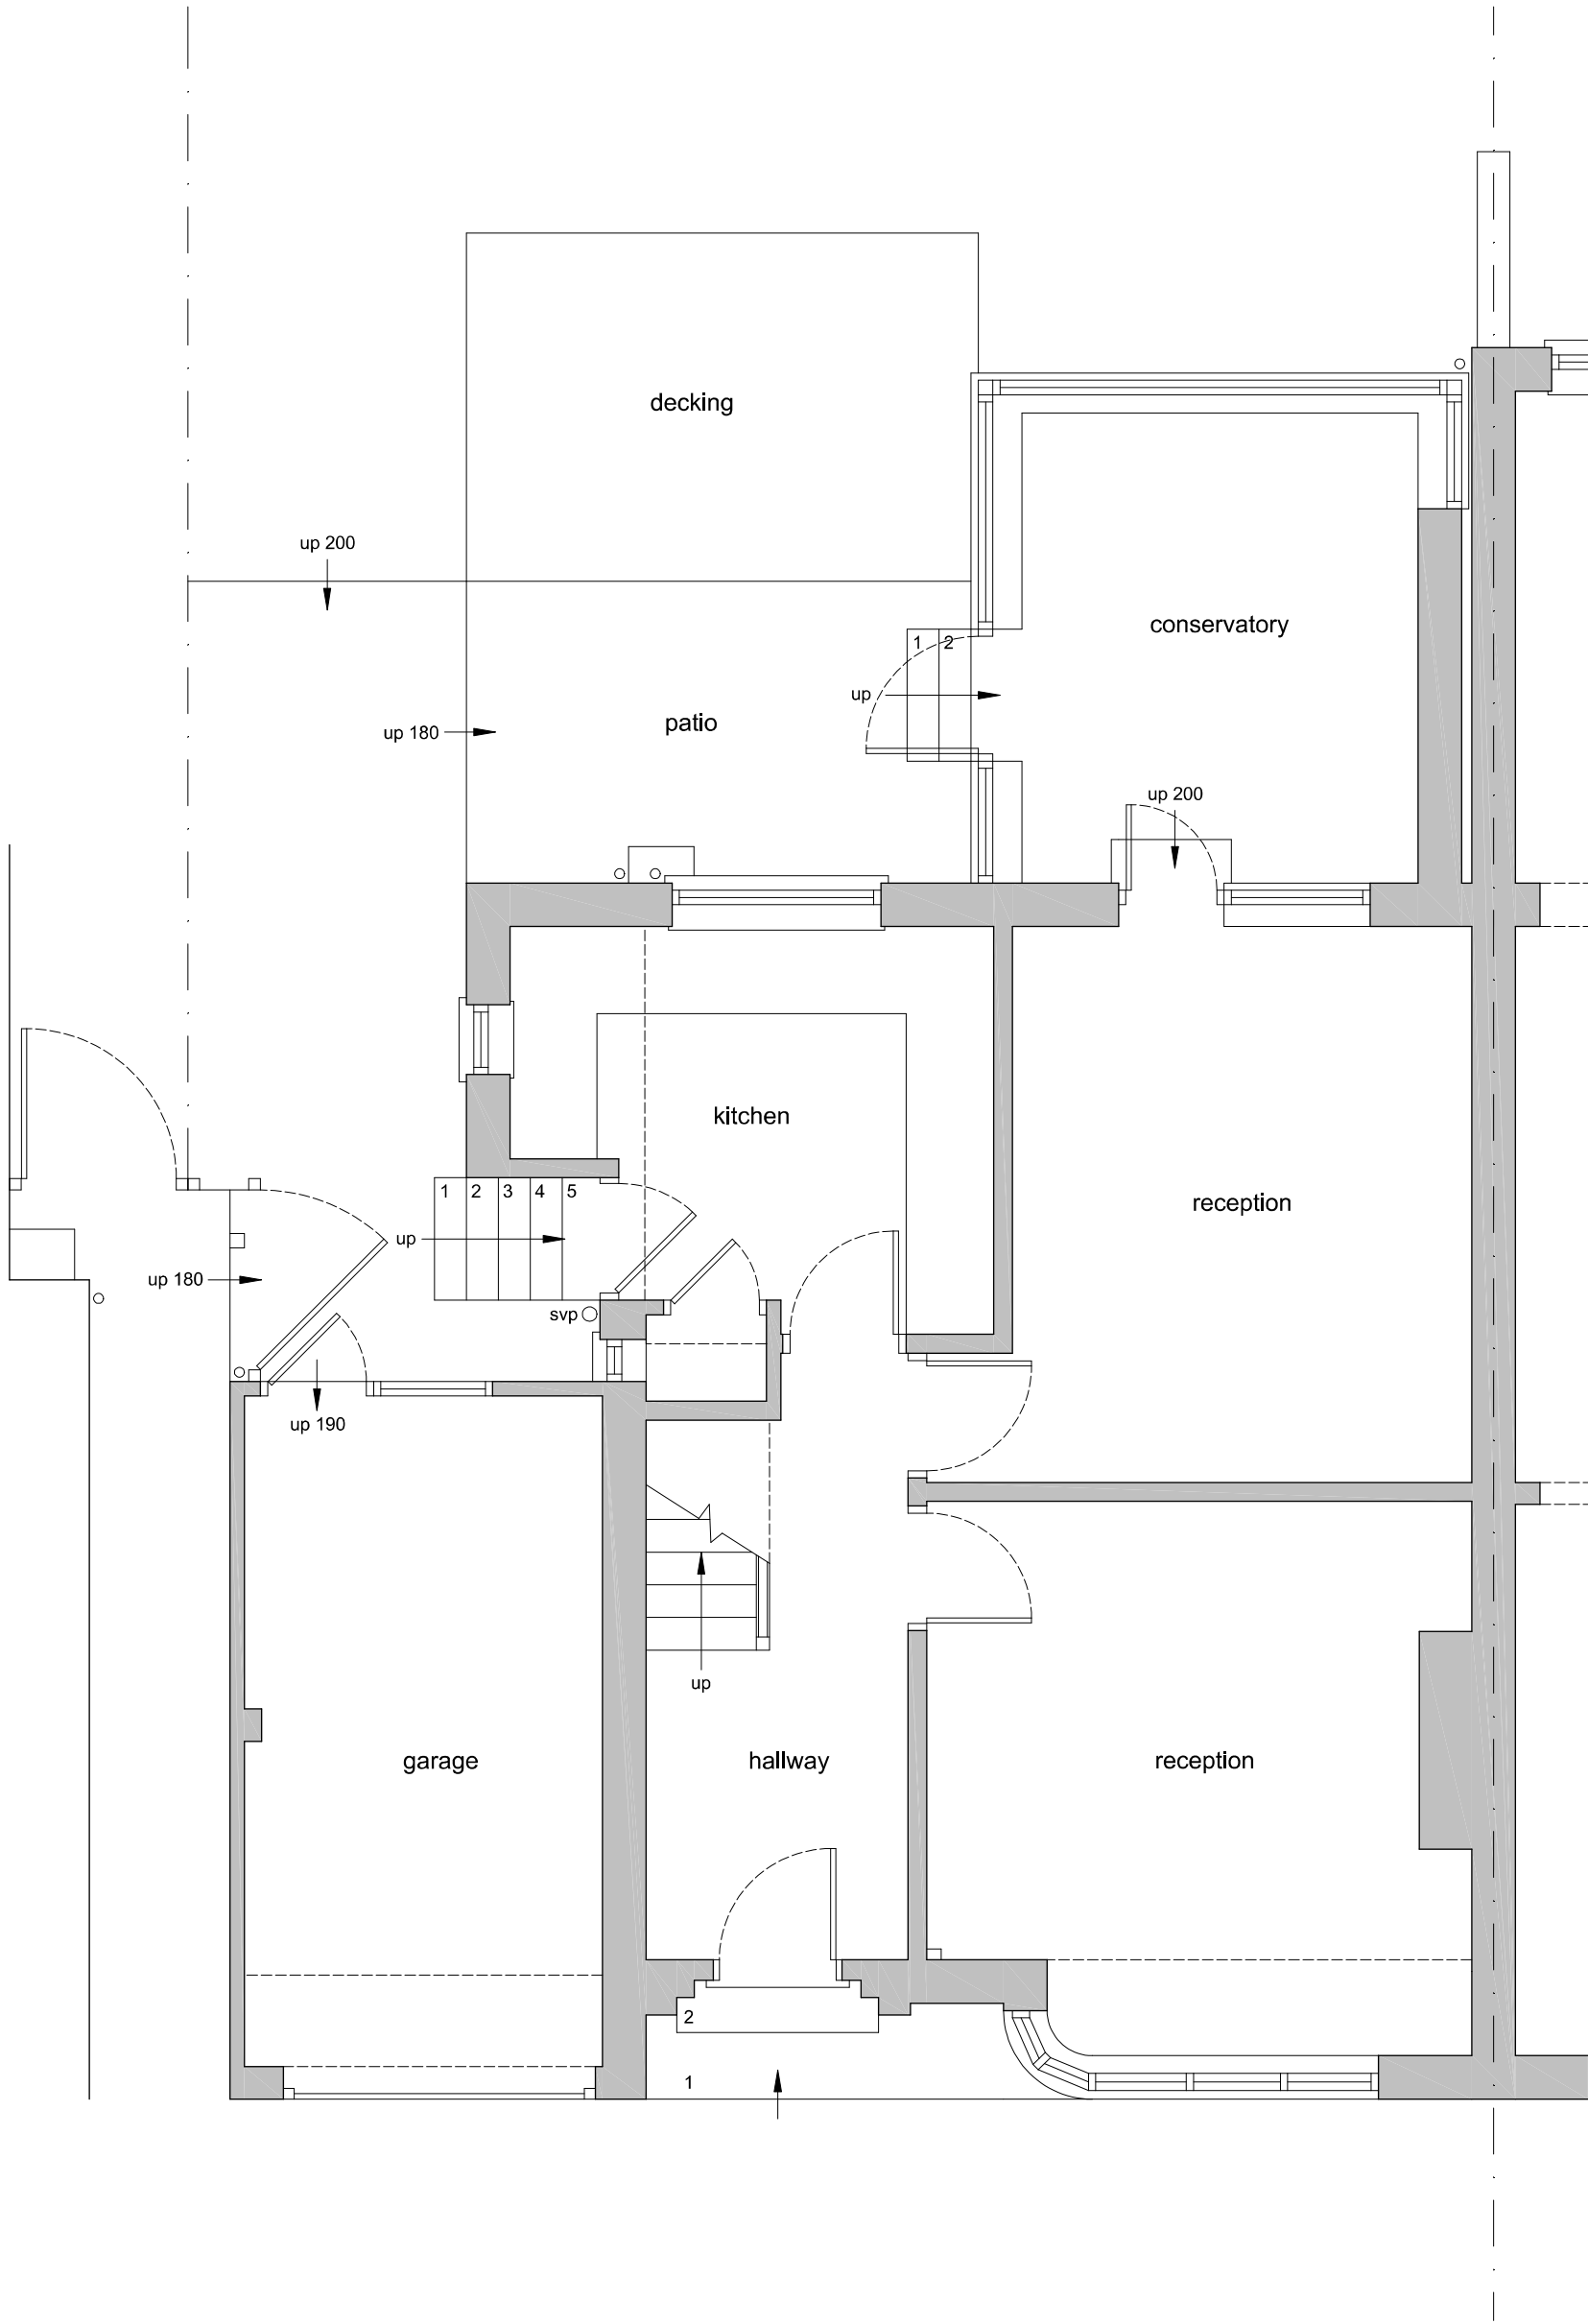

GROUND FLOOR PLAN
(as existing)

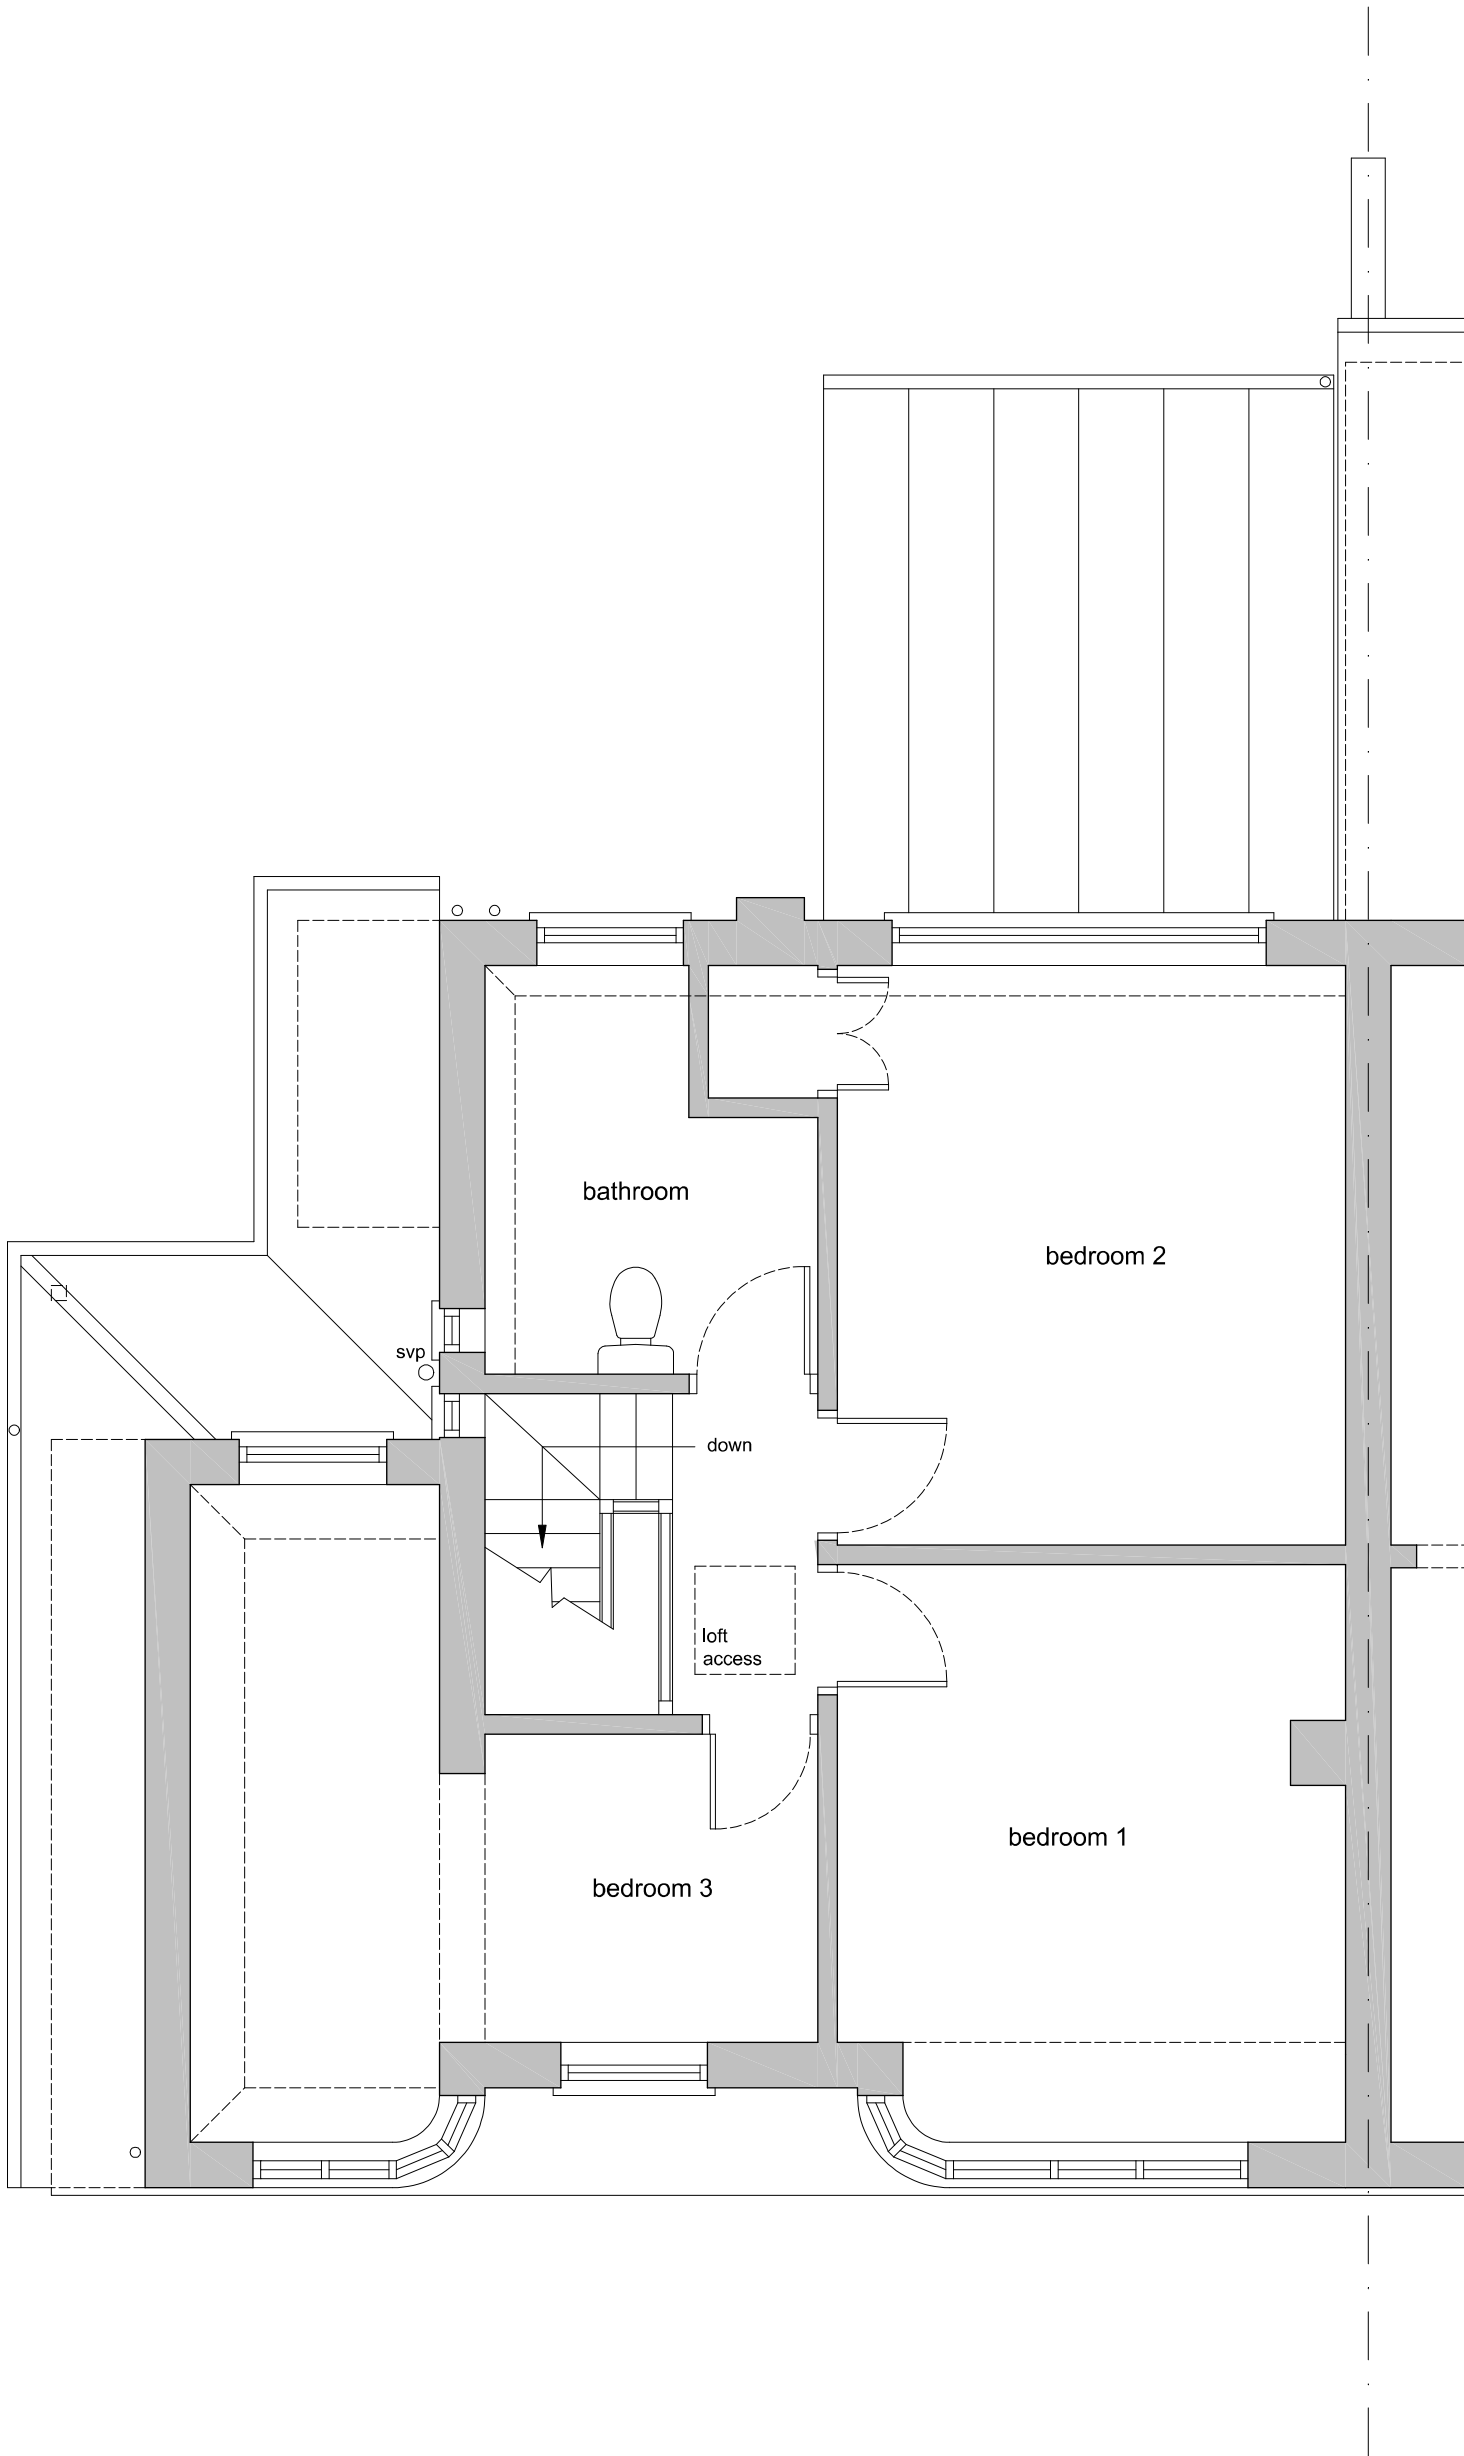

FIRST FLOOR PLAN
(as existing)

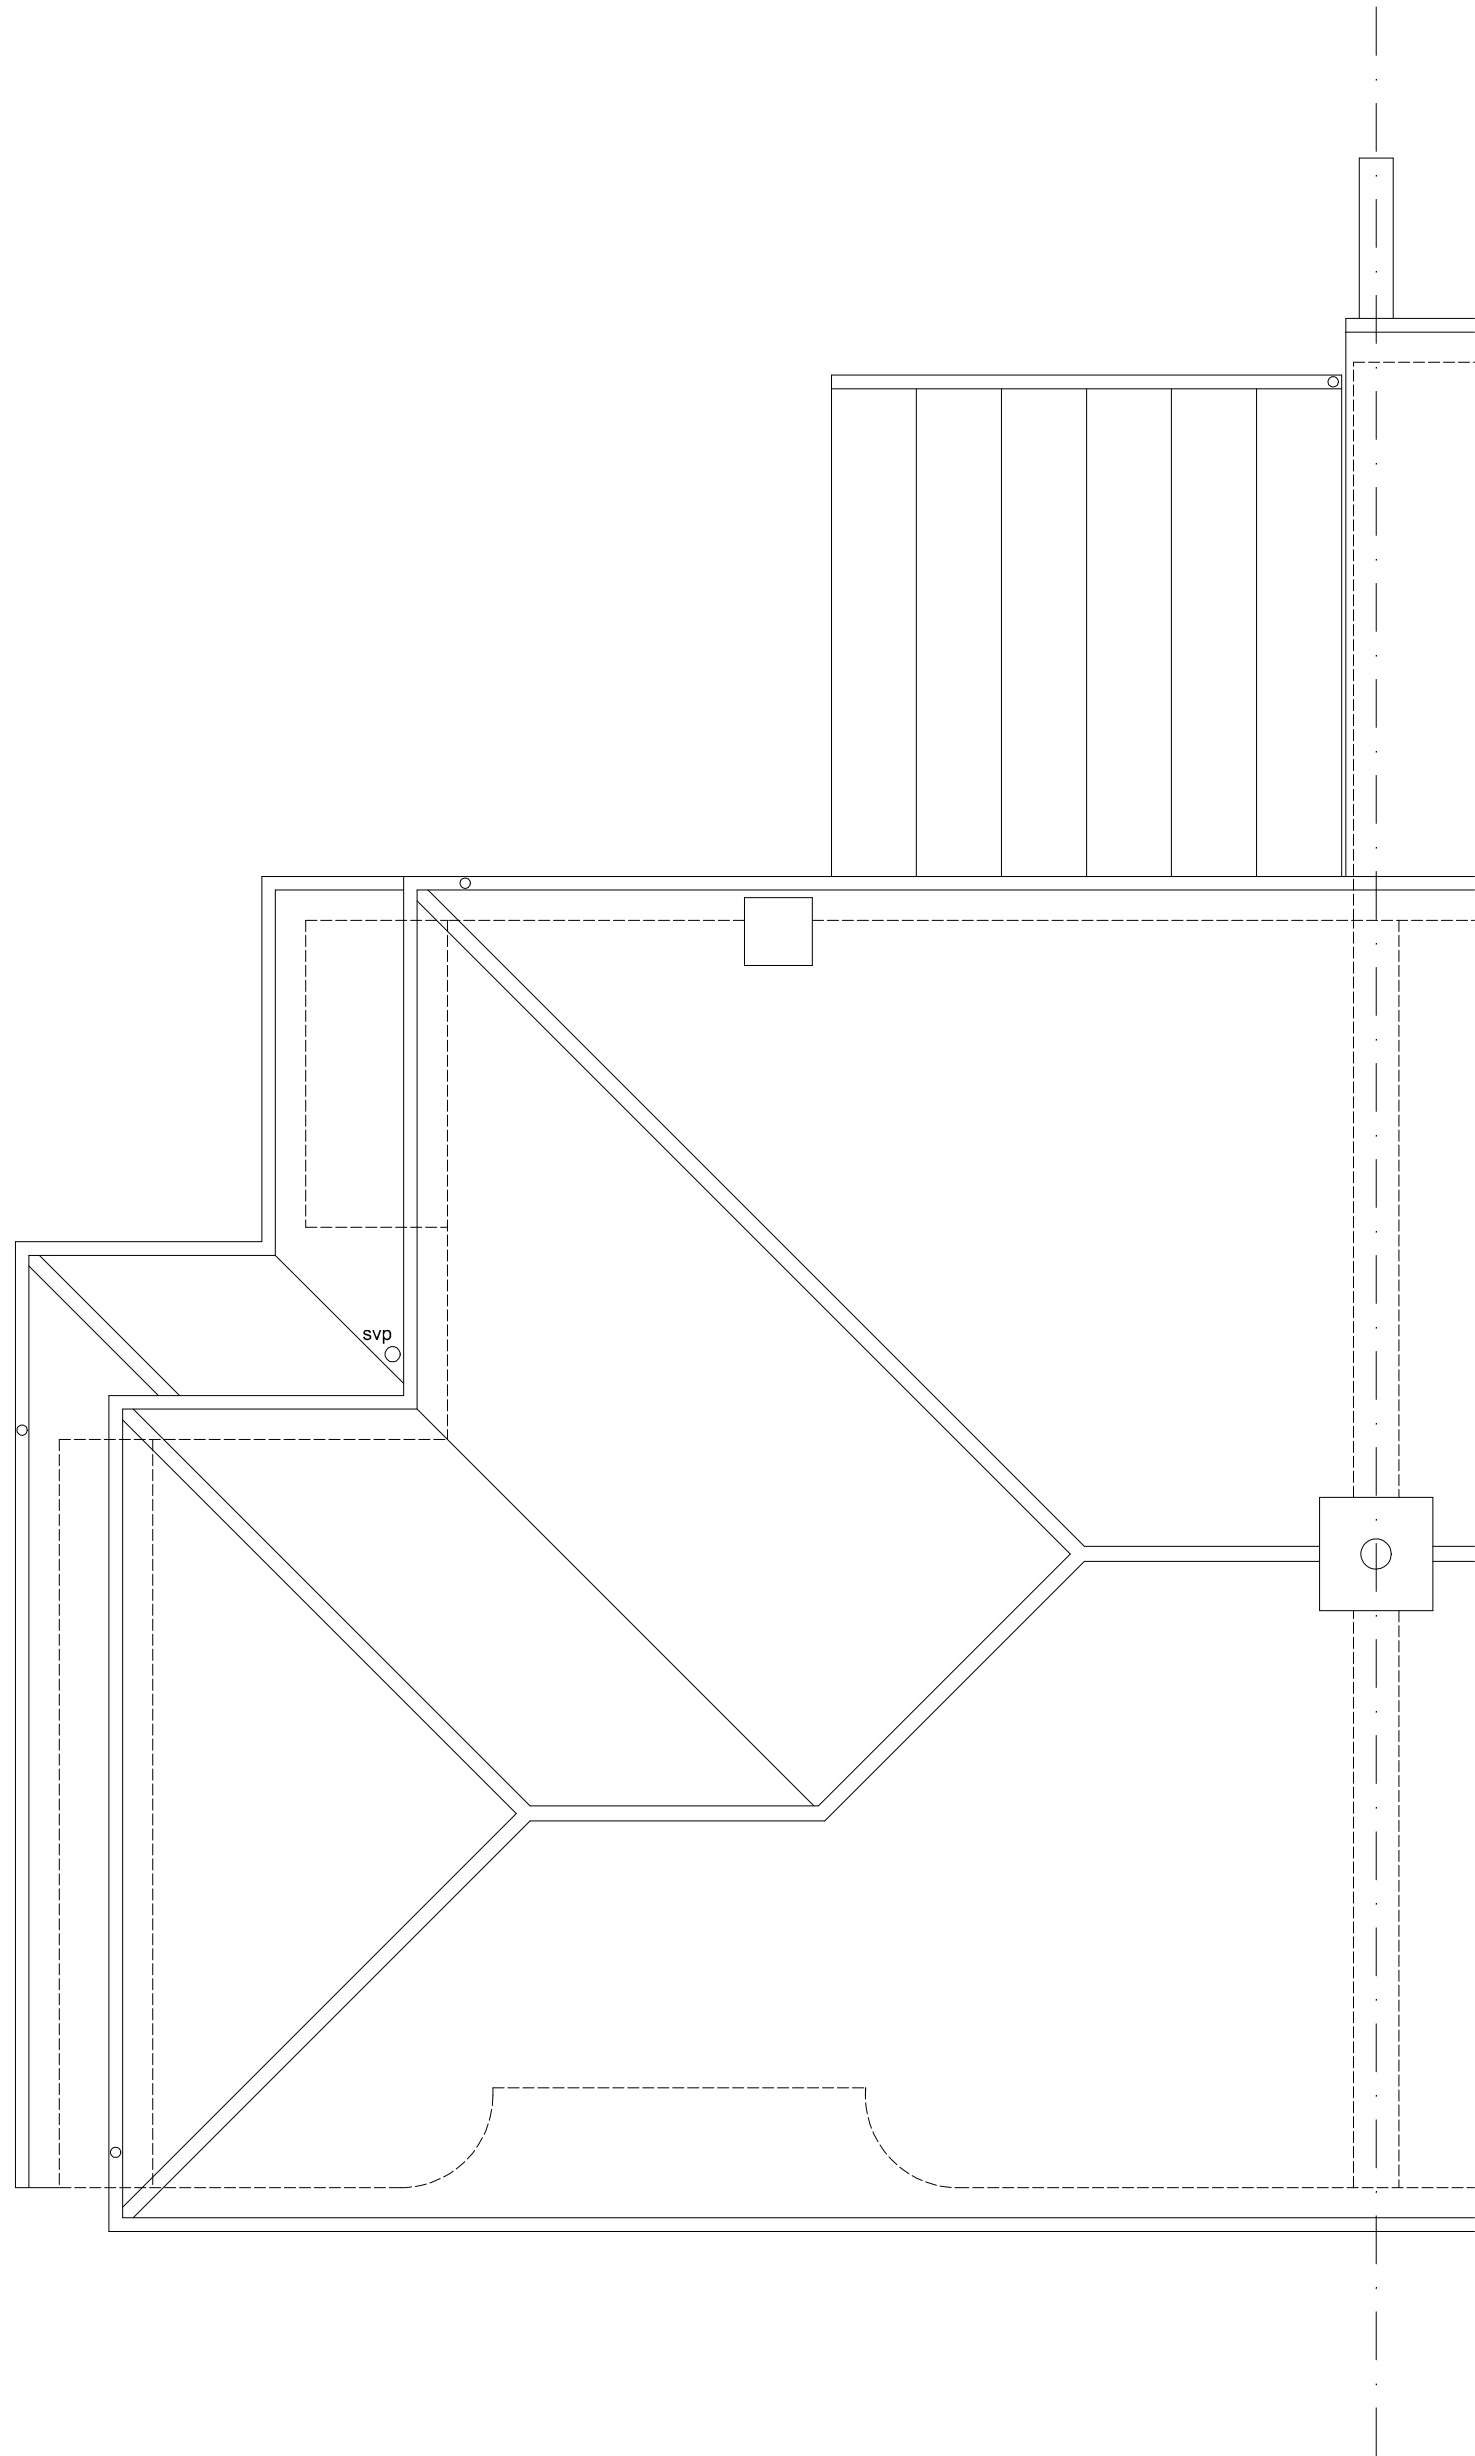

ROOF PLAN
(as existing)



MORRIS
AND
WEATHERALL
ARCHITECTURE AND INTERIORS

3rd Floor, 86 90 Paul Street,
London, EC2A 4NE.
info@morrisandweatherall.com

CLIENT
Mr and Mrs Fox

PROJECT
Proposed extensions, garage / loft
conversions and rear dormer at 117
William Road, Hitchin, Herts, SG4 0LT.

DRAWING TITLE
Existing Plans and
Elevations

INFORMATION	
Job ref	2516
Drawing no.	2516-01
Scale	1:50, 1:100 @ ISOA1
Date	Oct 25
Drawn	CWM