





PROPOSED EAST ELEVATION- 1:100




PROPOSED SOUTH ELEVATION- 1:100

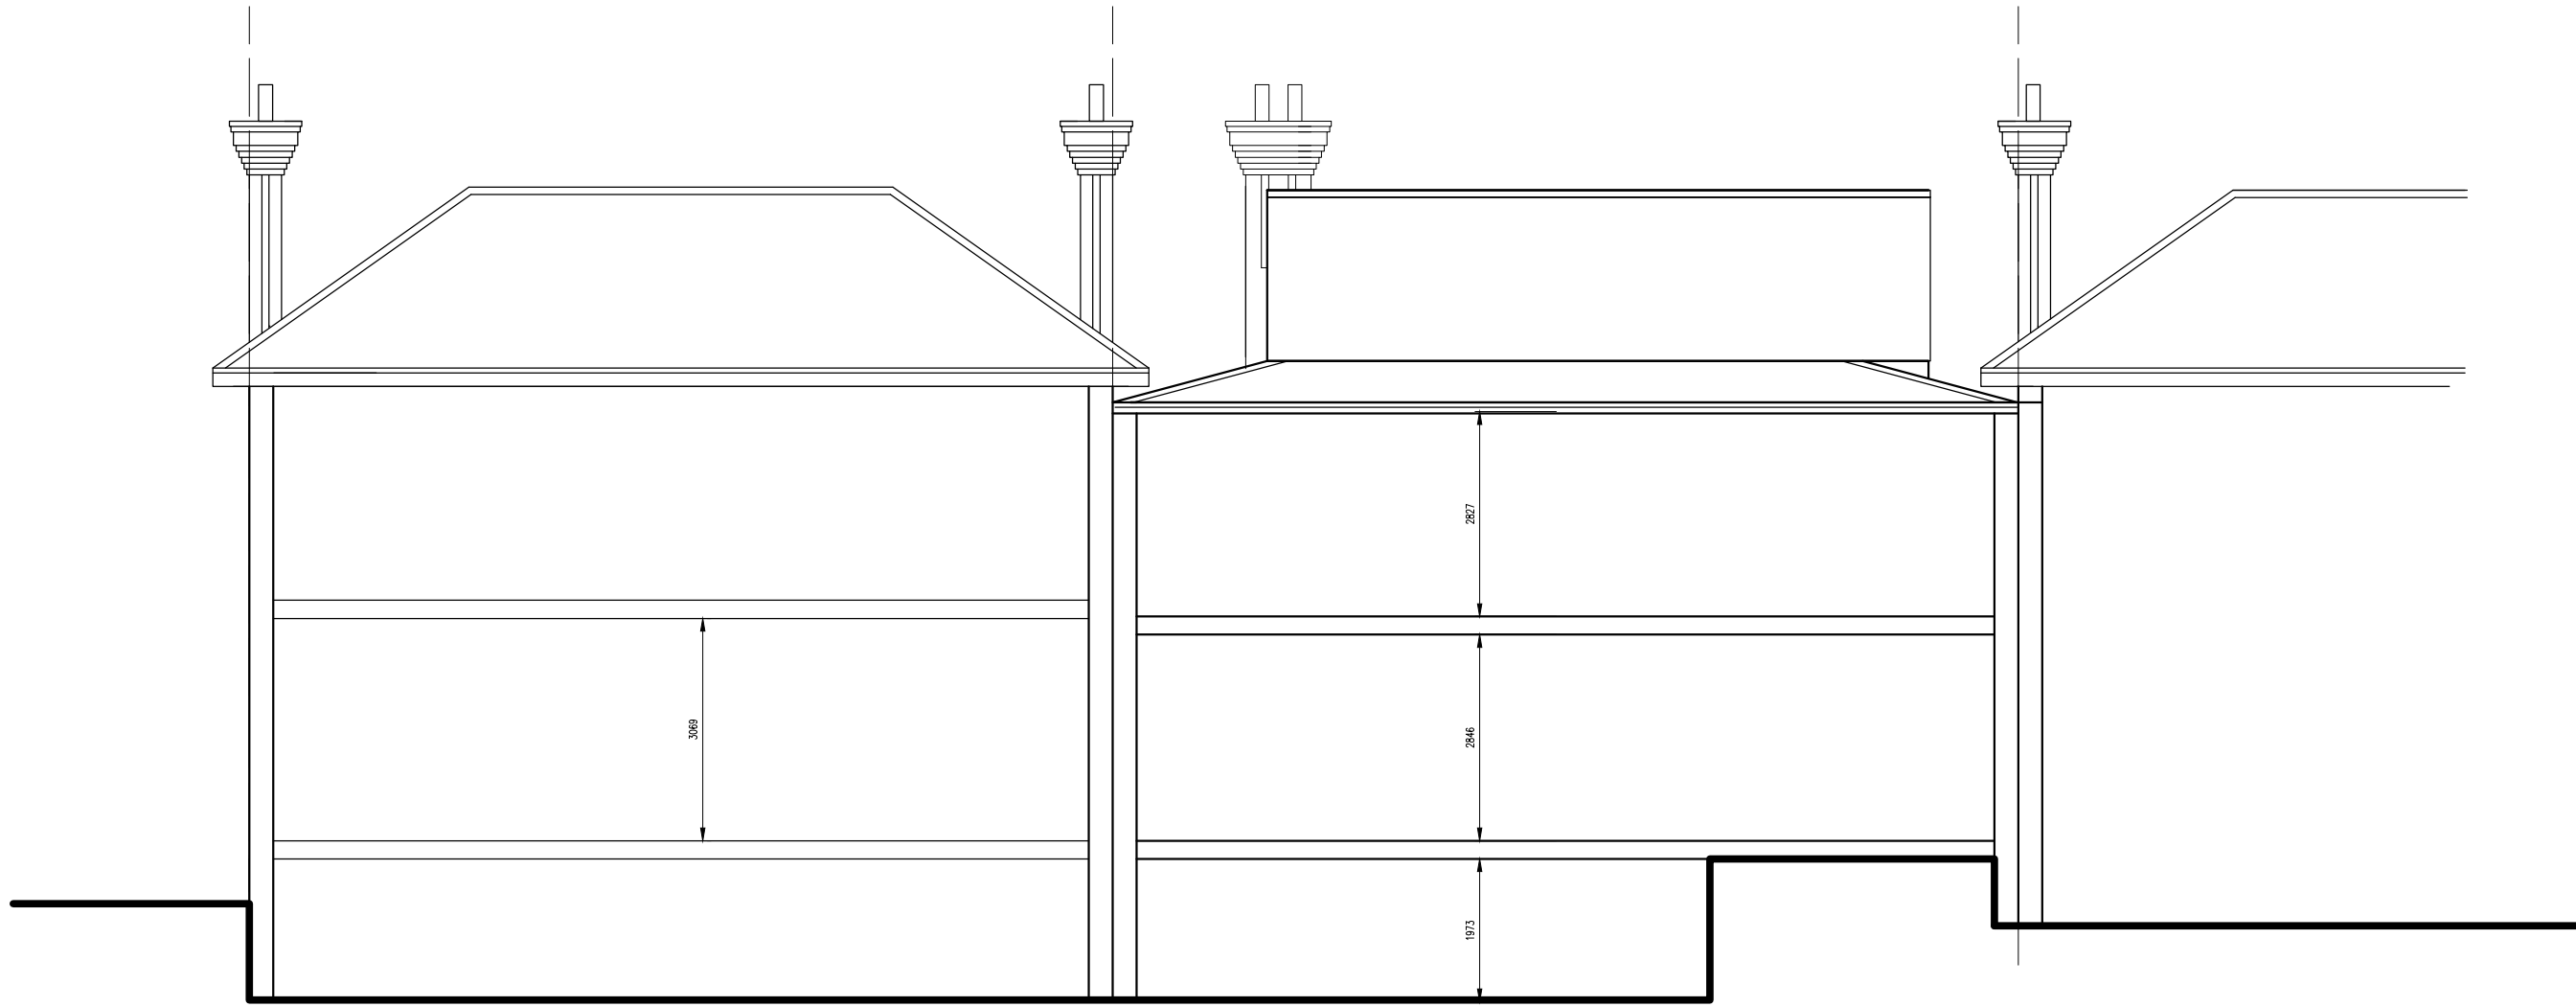


PROPOSED EAST- CROSS SECTION- 1:100

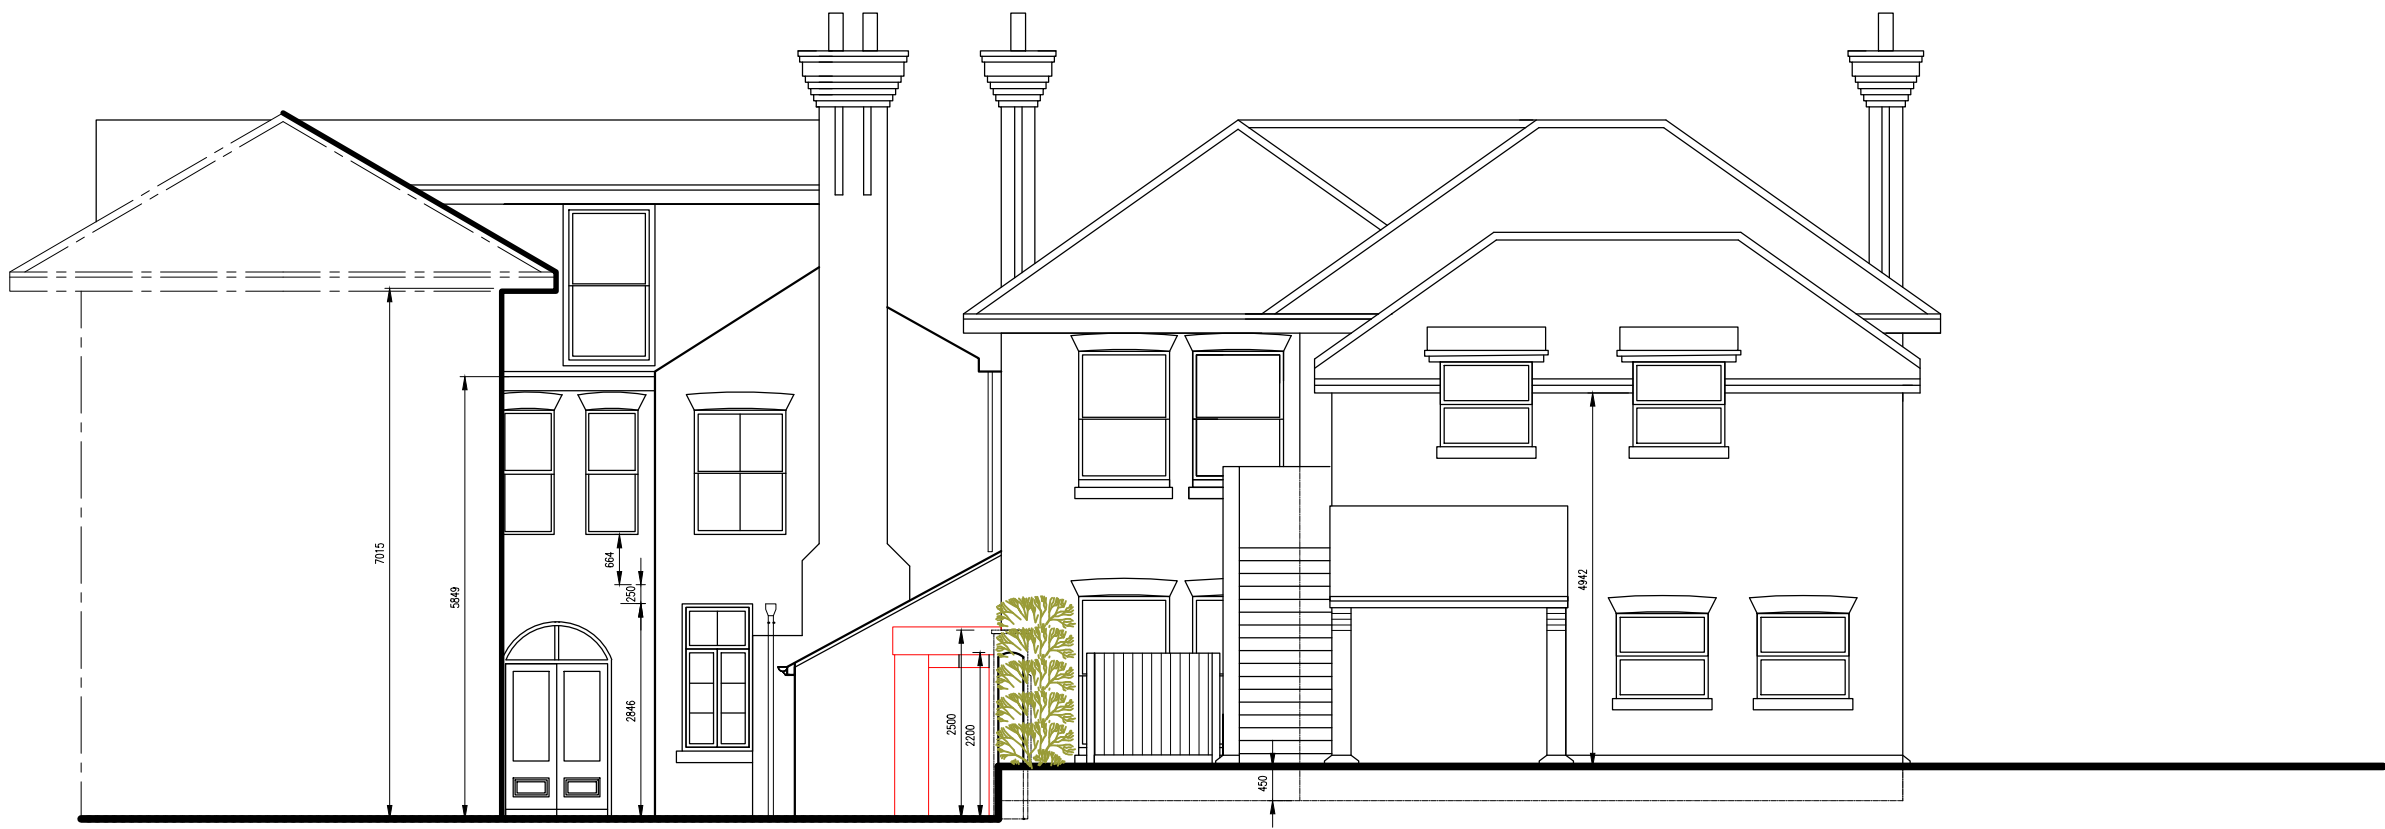

PROPOSED WEST ELEVATION- 1:100

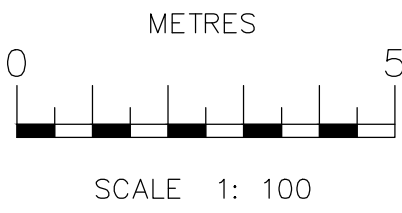

PROPOSED WEST- PART ELEVATION- 1:100

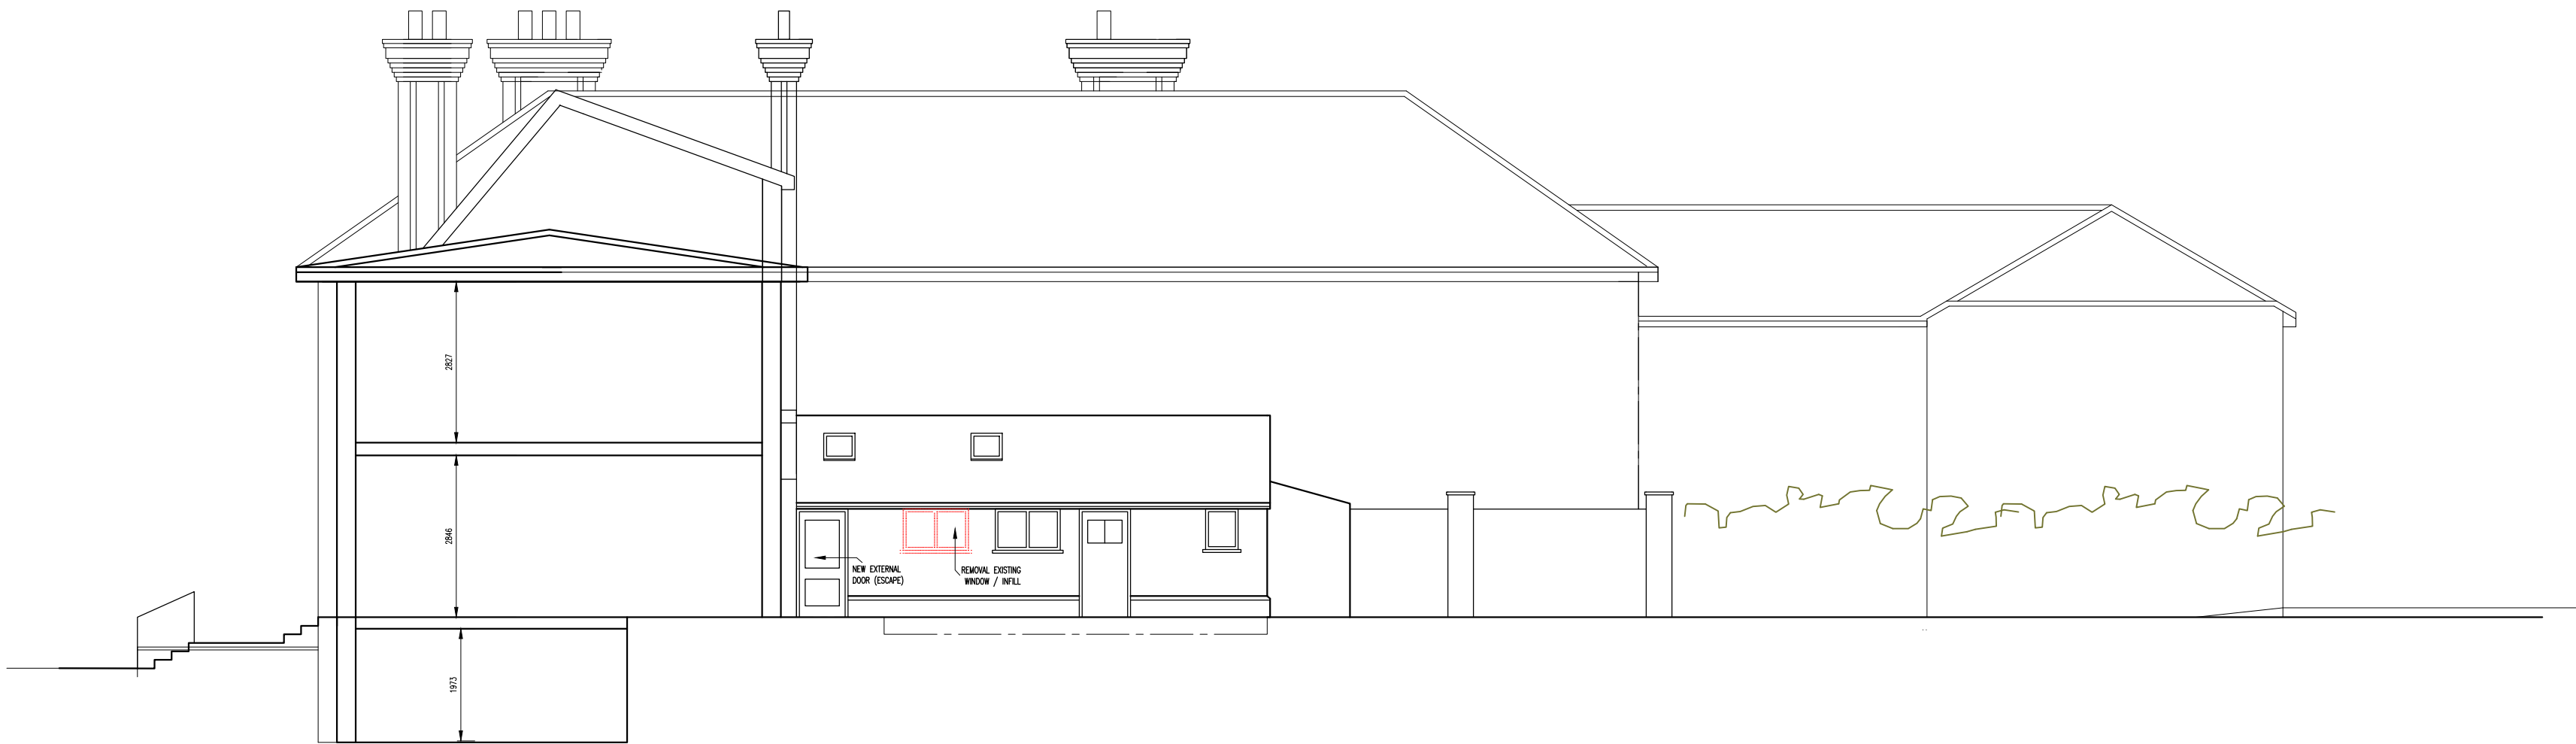

PROPOSED NORTH SECTION / ELEVATION- 1:100

© COPYRIGHT OF ARCHITECT ALL DIMENSIONS TO BE CHECKED ON SITE AND NOT SCALED FROM THIS DRAWING. ANY DISCREPANCIES FOUND ON SITE TO BE REPORTED TO THE ARCHITECT PRIOR TO CONSTRUCTION. PARTY WALL AGREEMENTS AND CDM REGULATIONS ALL AT THE CLIENTS RISK. COMMENCEMENT OF WORK ON SITE PRIOR TO LA PLANS APPROVAL IS ENTIRELY AT THE OWNERS RISK.		
Rev	Amendment	Date:

Office 1 First Floor 1 Market Hill Royston Hertfordshire SG8 9JL e: cb.architect@outlook.com t: 07908739837	
--	---

Status:	PRELIMINARY / PLANNING	
Client:	GRAND PARK HOMES LTD	
Site Address :	42-44 KNEESWORTH STREET_ROYSTON_SG8 5AQ	

Drawing Title:	PROPOSED ELEVATIONS / CHANGE OF USE C3>C2		
Drawing By:	CB	Date:	15/12/25
Drawing Reference:	ROY/CB/25/104	Revision:	A
		Scale:	1:100,1:50