



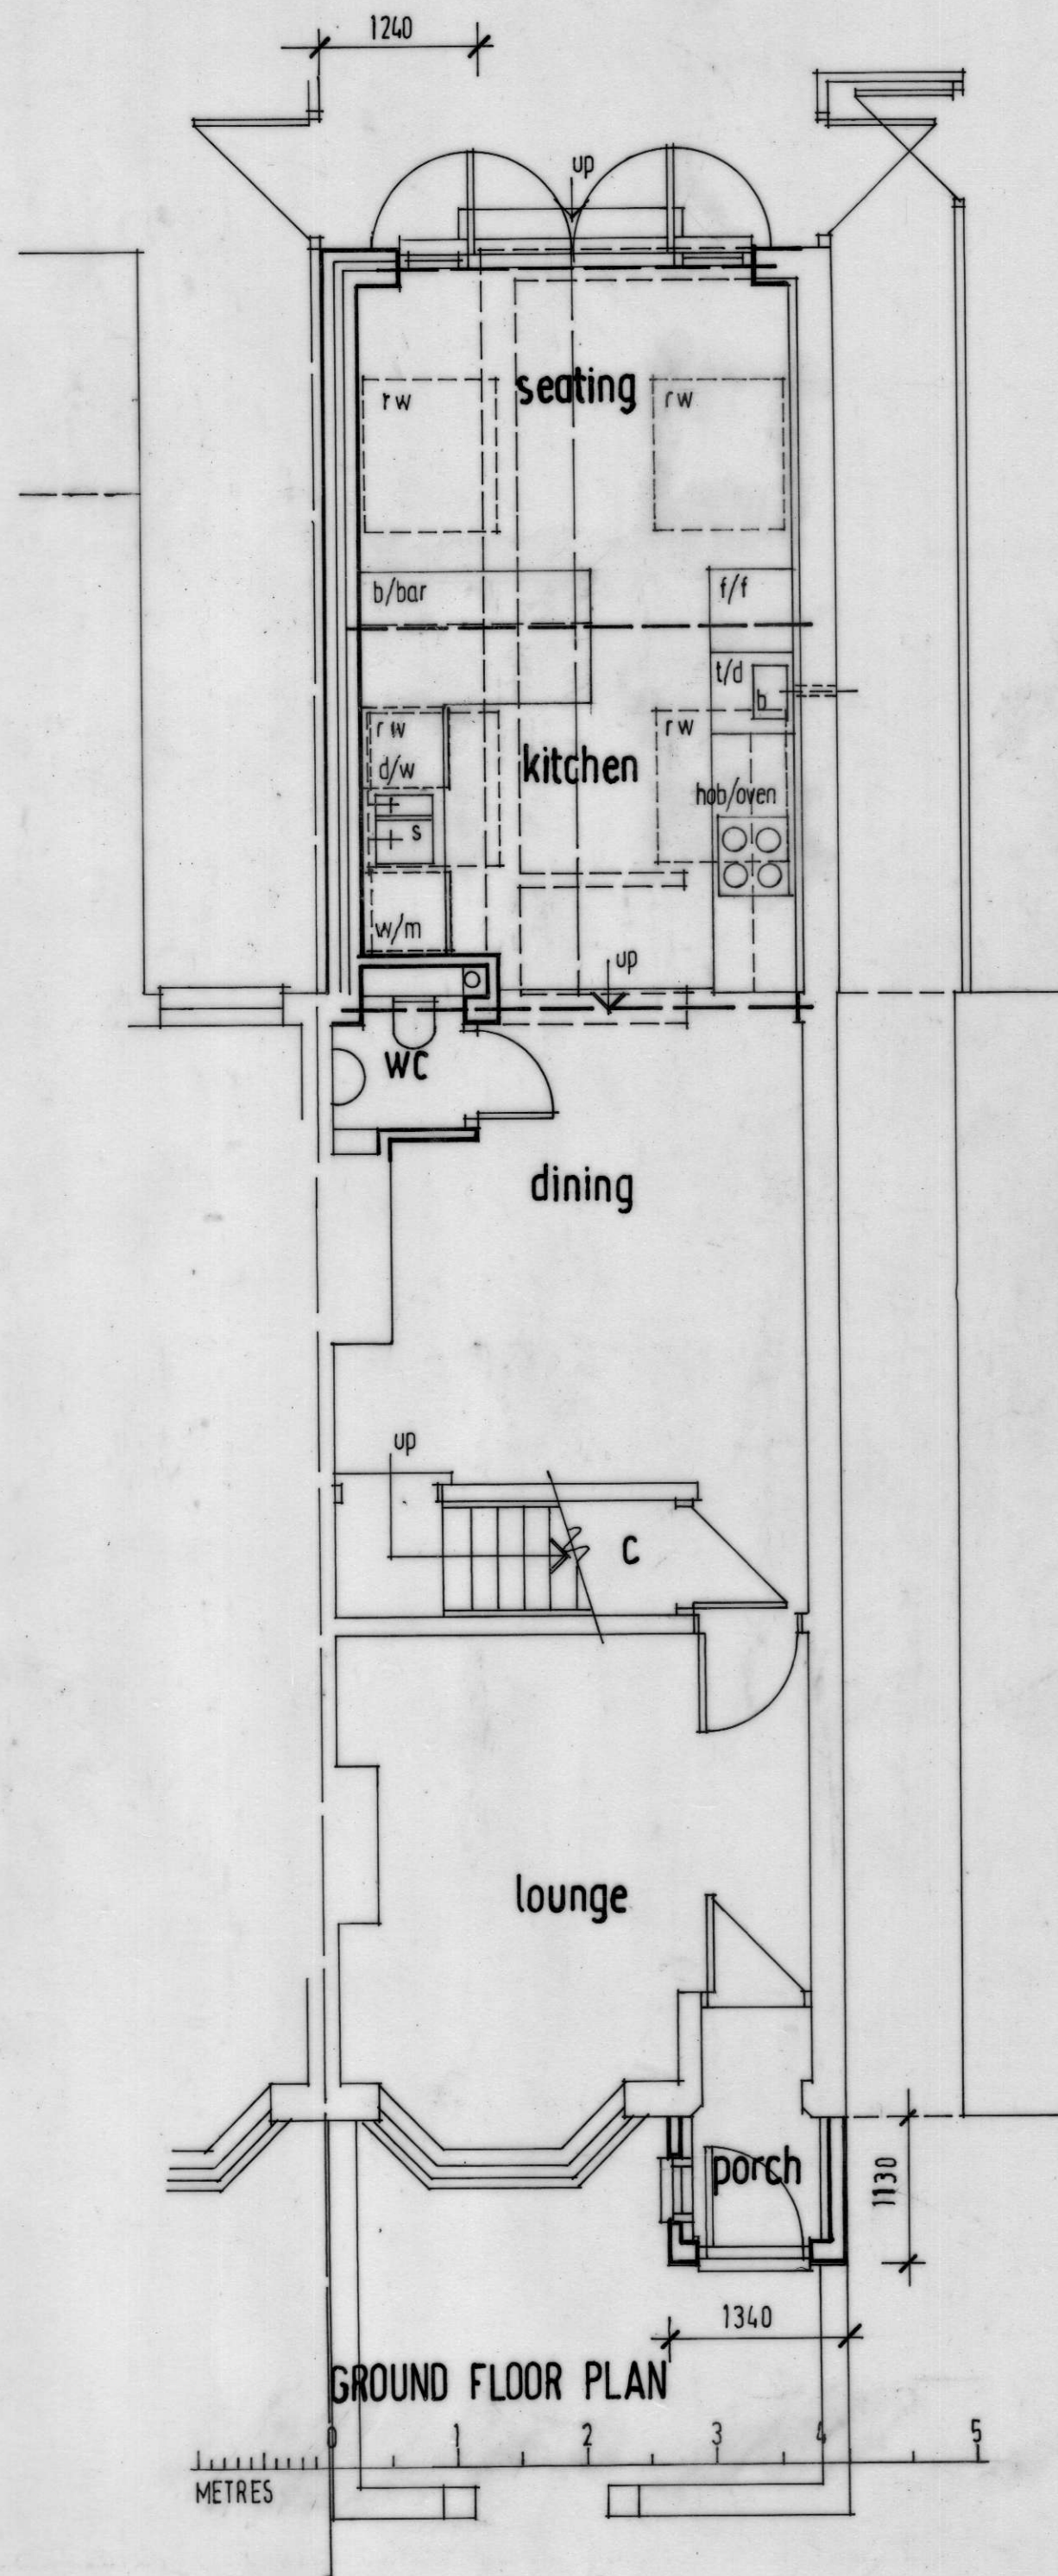


front
PROPOSED ELEVATIONS

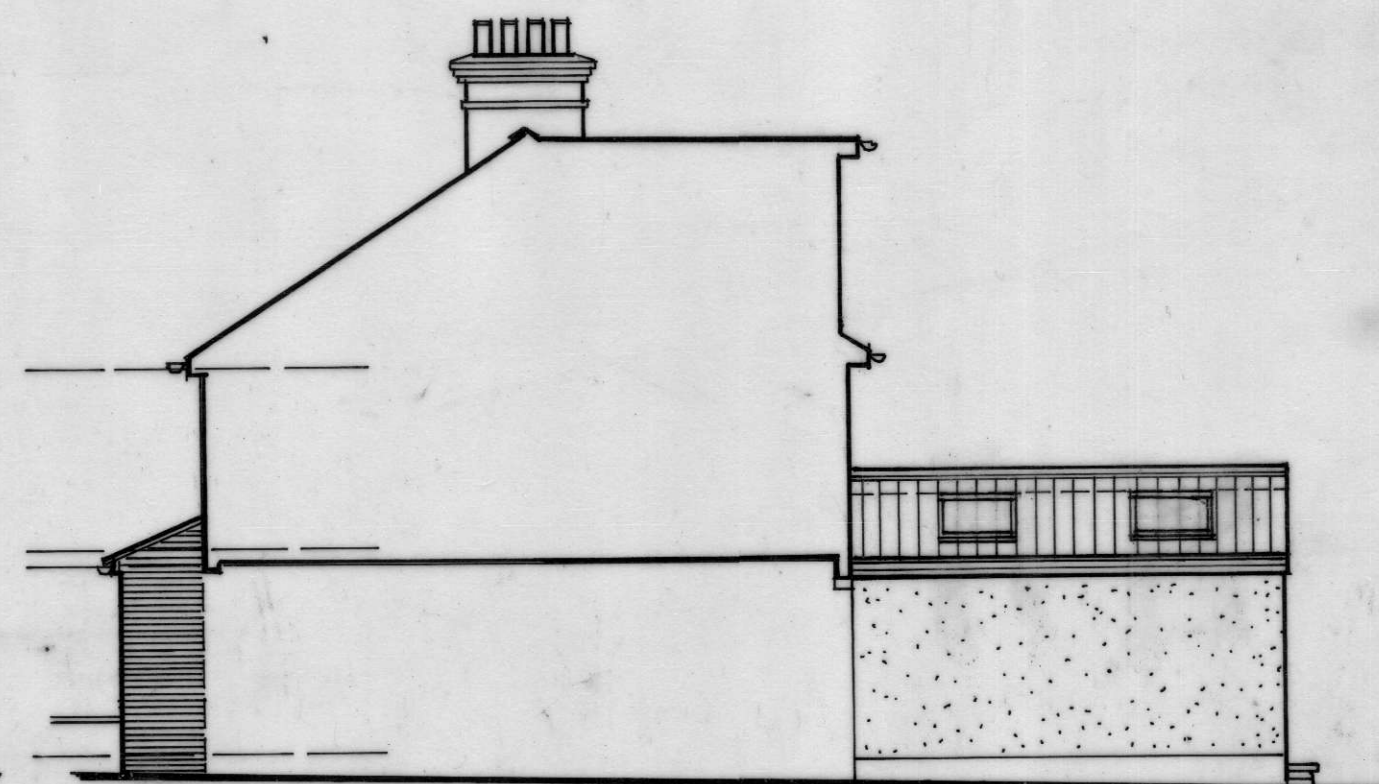




side facing no. 81.



rear

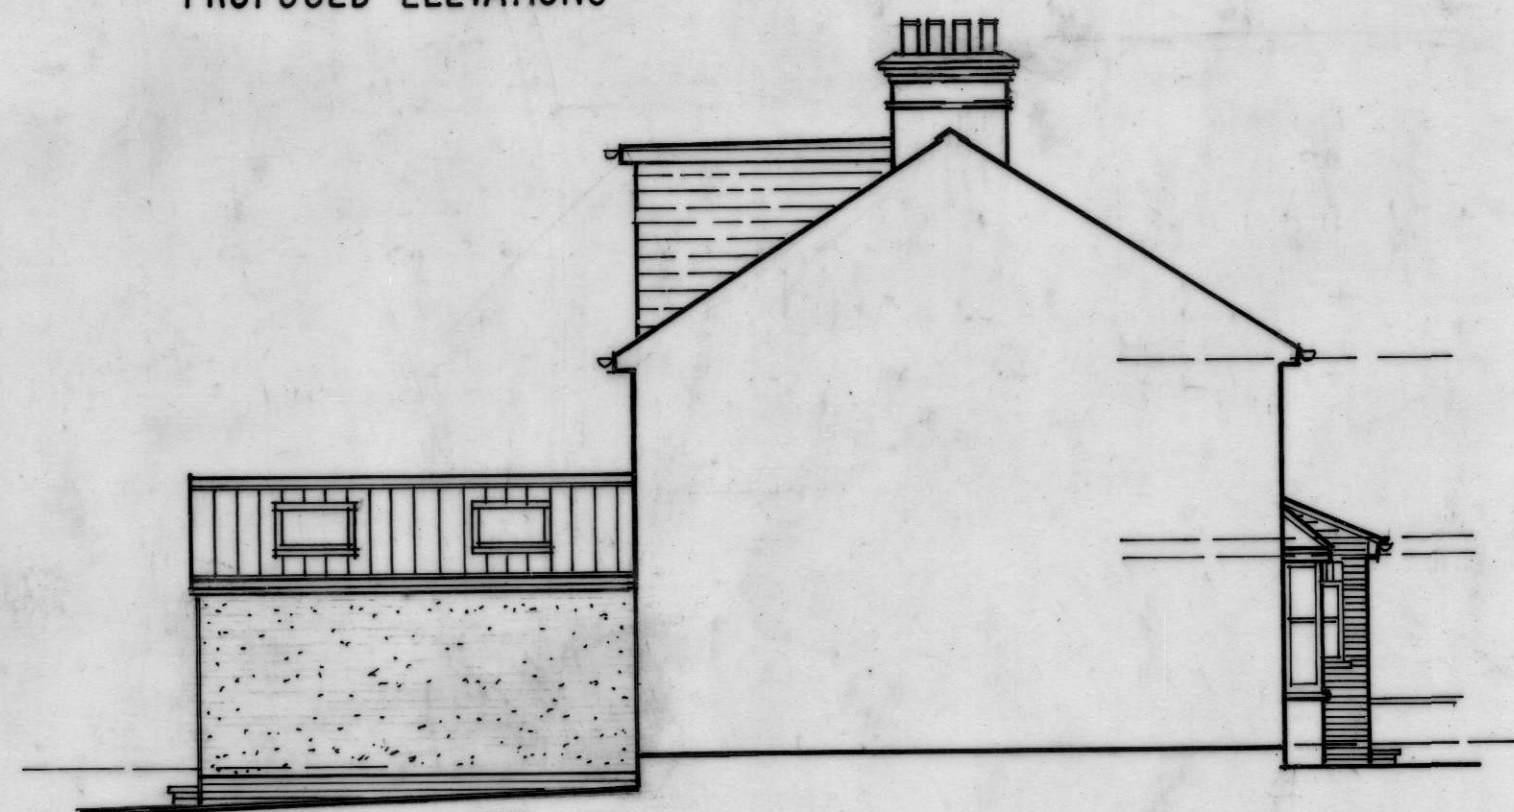

side facing no. 79

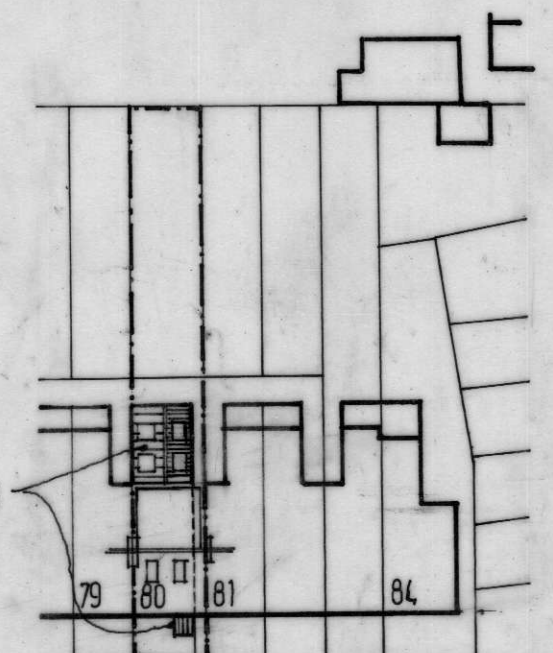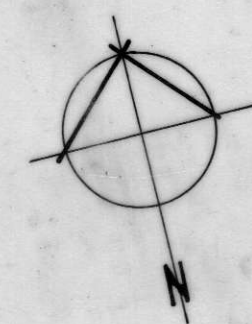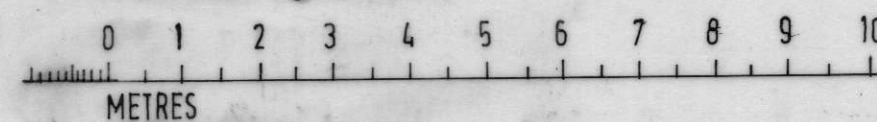

BALMORAL ROAD

BLOCK & ROOF PLAN 1:500

REV A/ WHITE PAINTED RENDER ADDED TO EXTERNAL WALLS DEC '25. HM.

HEATHER MOVE B.Sc. Architectural Design Consultant
Corner House, 1 Balmoral Road,
Hitchin Herts SG5 1XG
Tel 01462 459910

client
MS. M. KING

job
PROPOSED EXTENSION & ALTERATION AT
80 BALMORAL ROAD HITCHIN HERTS

subject
PROPOSED PLANS & ELEVATIONS
(A2 sheet size)

scale 1:50, 1:100, 1:500	
date SEPT 2025	drawn HM
drawing no. HM-25669-03	rev. A