



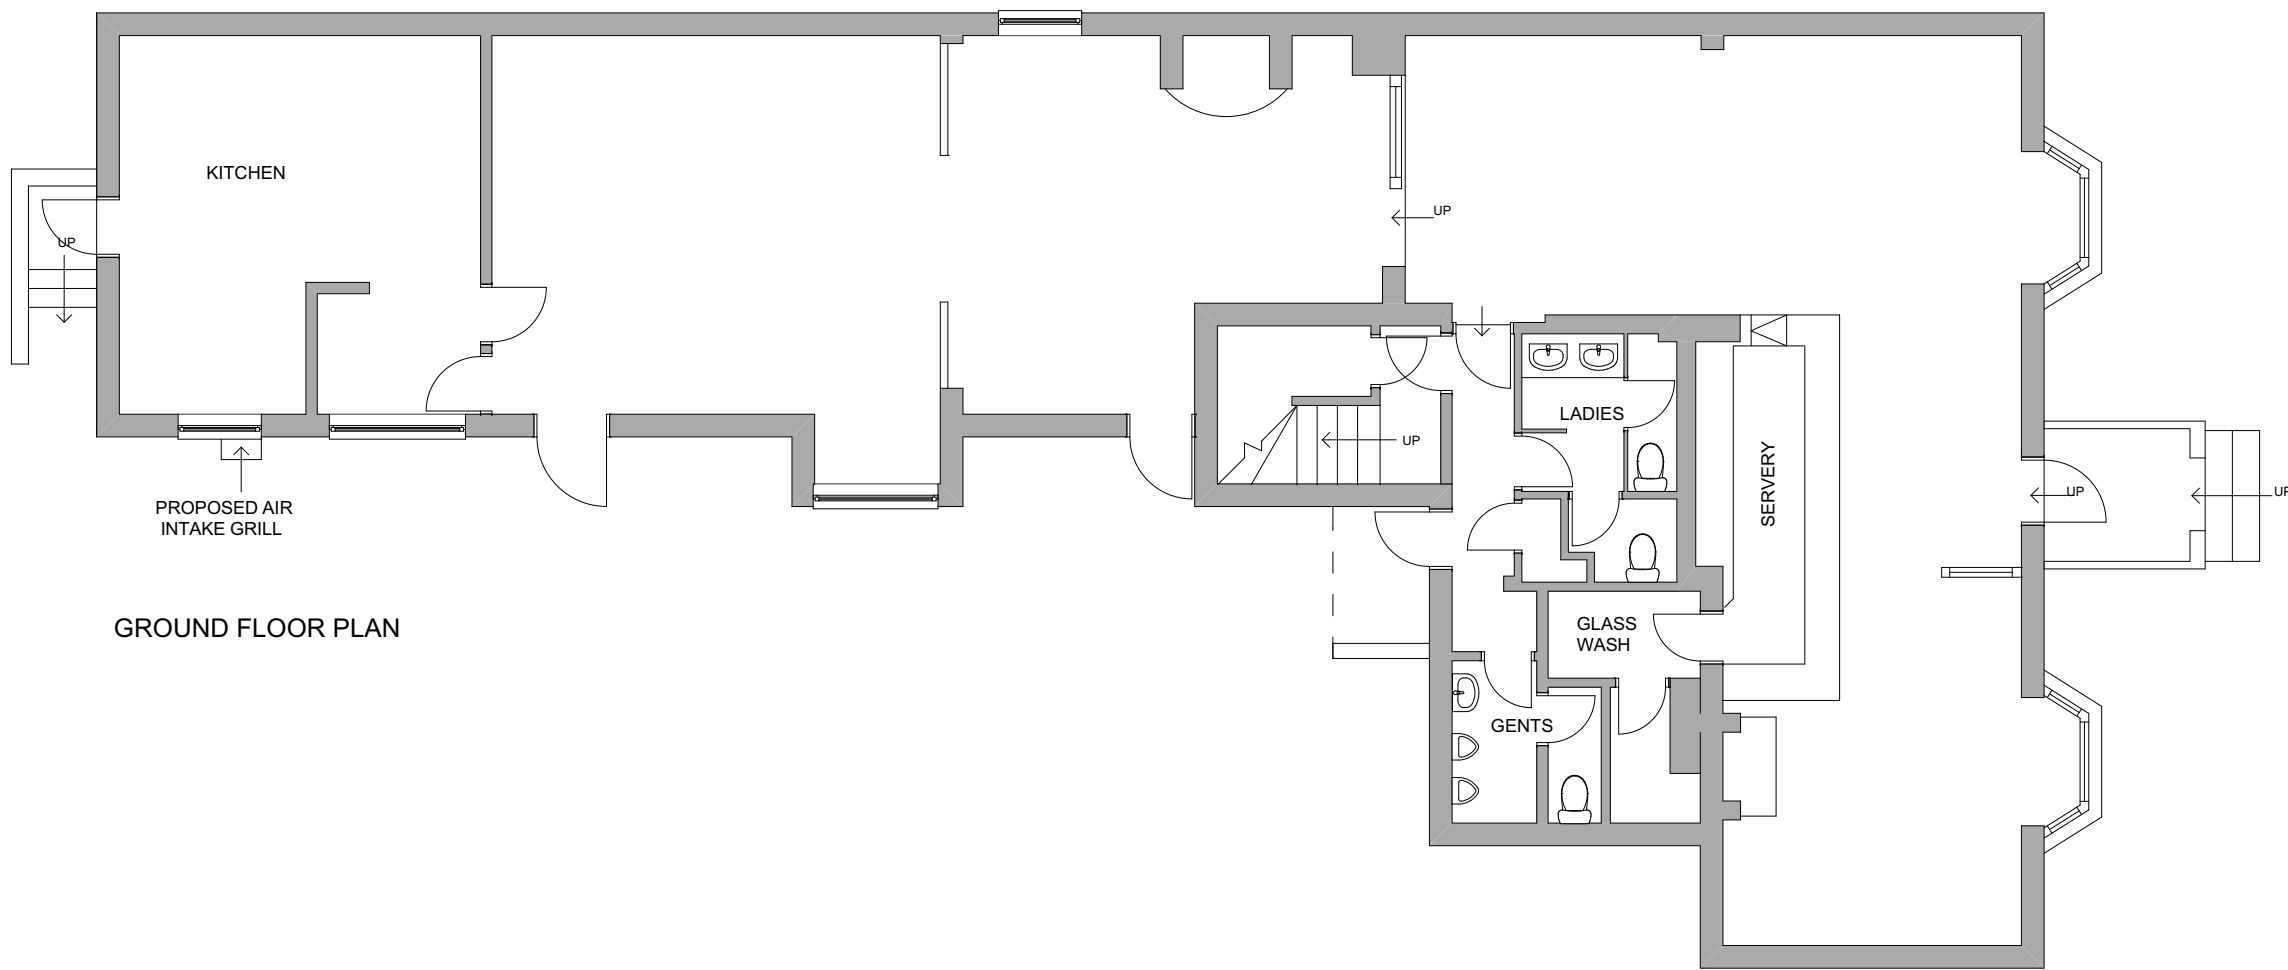

NEW AIR INTAKE GRILLE - 500MM X 500MM
METAL CASING
INTERNAL PLATE AXIAL FAN AS ABOVE

 

GROUND FLOOR PLAN & ELEVATIONS

REV A - 22/7/25 ELEVATIONS ADDED



ARC design consultants ltd
18 sunningdale, orton waterville
peterborough pe2 5ub
tel: 01733 234857
e-mail: janetcoltman@aol.com

CLIENT
GREENE KING

PROJECT
THE FOX & DUCK
THERFIELD

DRAWING
GROUND FLOOR PLAN &
ELEVATIONS

DATE	JULY 2025
SCALE	1:100 @ A2
DRAWN BY	JLC
PROJECT NO	GK 345
DRAWING NO	01A

This drawing is the property of
Arc Design Consultants Ltd.
Copyright is reserved by them and the drawing
is issued on the condition that it is not copied
either wholly or in part without the written
consent of Arc Design Consultants Ltd.
Do not scale from this drawing.
Use figured dimensions only.
All dimensions to be checked on site before
commencement of any work and or shop drawing.
This is to be read in conjunction with all the
relevant design and construction drawings
and schedule of works.