

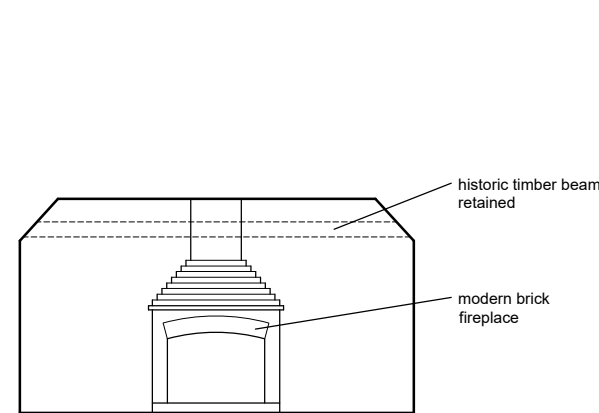



Proposed Ground Floor Plan
(Scale 1:100 at A1)

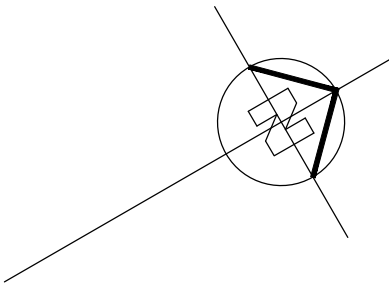


Section A-A
Through Family / Children's
Room Showing Existing Fireplace
Elevation

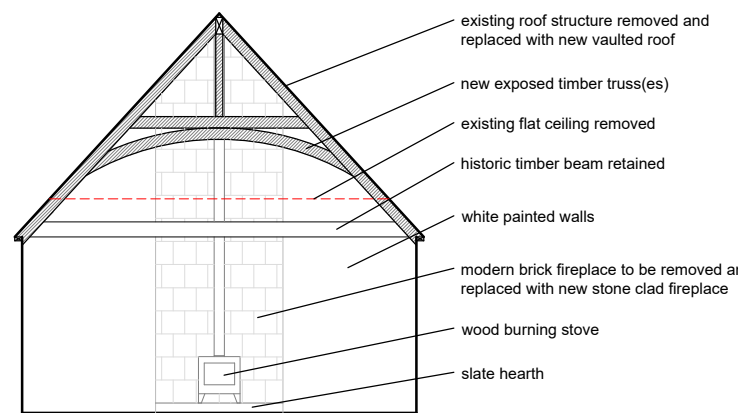

Section A-A
Through Family / Children's
Room Showing Proposed
Fireplace Elevation

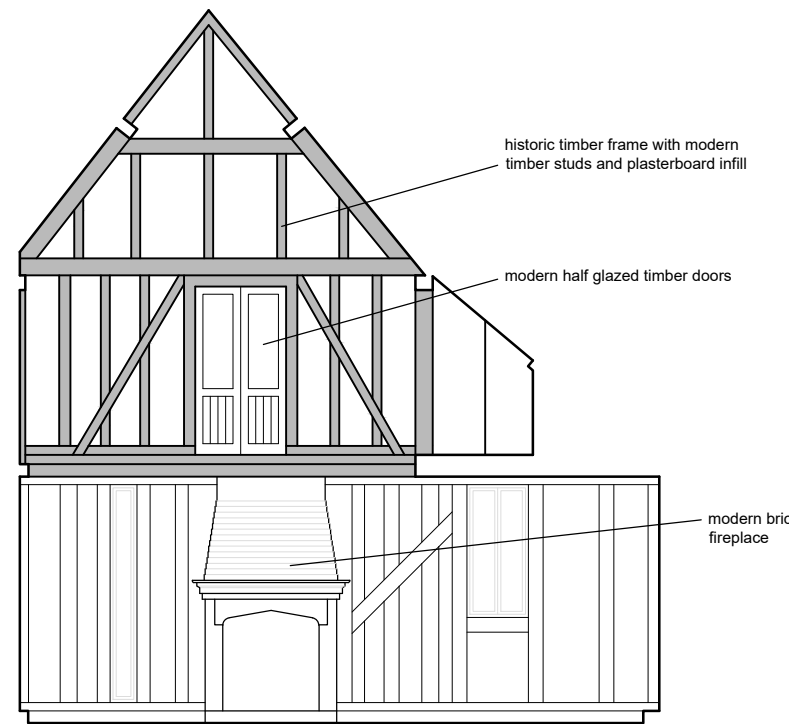

Section B-B
Through Double Height Space Within Lounge
Showing Existing Fireplace, Window Positions, And
First Floor Half Glazed Timber Doors

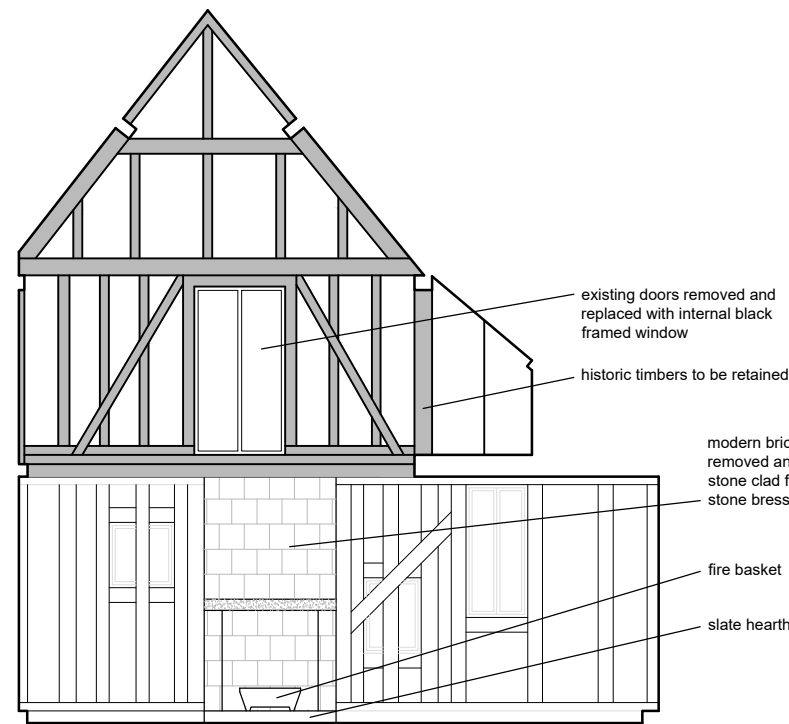

Section B-B
Through Double Height Space Within Lounge
Showing Proposed Fireplace, Window Positions, And
Internal Window At First Floor

Ground Floor Plan Proposed



NOTES:

Do Not Scale. (scaling permitted for planning purposes)

Report all discrepancies, errors and omissions.


Verify all dimensions on site before commencing any work on site or preparing shop drawings.

All materials, components and workmanship are to comply with the relevant British Standards, Codes of Practice, and appropriate manufacturers recommendations that from time to time shall apply.

For all specialist work, see relevant drawings.

This drawing and design are copyright of Clague LLP
Registration number OC335948.

Rev	Date	Description
-----	------	-------------

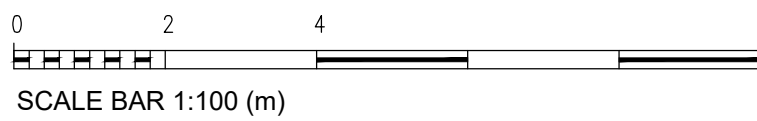

PLANNING

Project Title
Chapel Barn
Rabley Heath Road
Welwyn
AL6 9UA

Drawing Description
Proposed Drawings
Ground Floor Plan

Scale
1:100 @ A1

Drawn by
Date
May 2024

CLAGUE ARCHITECTS

62 Burgate, Canterbury
Kent CT1 2BH 01227 762060

2 Kinsbourne Court, Luton Road,
Harpenden, Hertfordshire AL5 3BL 01582 765102

4th Floor, 99 Charterhouse Street
London EC1M 6HR 0203 597 6112

CANTERBURY LONDON HARPENDEN

Drawing Number
31032A_02_04

Revision
F