



PROPOSED FRONT ELEVATION WITH
ROLLER SHUTTER CLOSED. 1:50.




PROPOSED FRONT ELEVATION WITH
ROLLER SHUTTER OPEN. 1:50.

ELEVATIONAL MATERIALS


NEW ROLLER SHUTTER DOOR TO BE BLACK ALUMINUM FRAME AND DOOR, UNLESS
AGREED OTHERWISE. REFER TO CLIENTS MANUFACTURERS DETAILS.




EXISTING FRONT ELEVATION. 1:50.

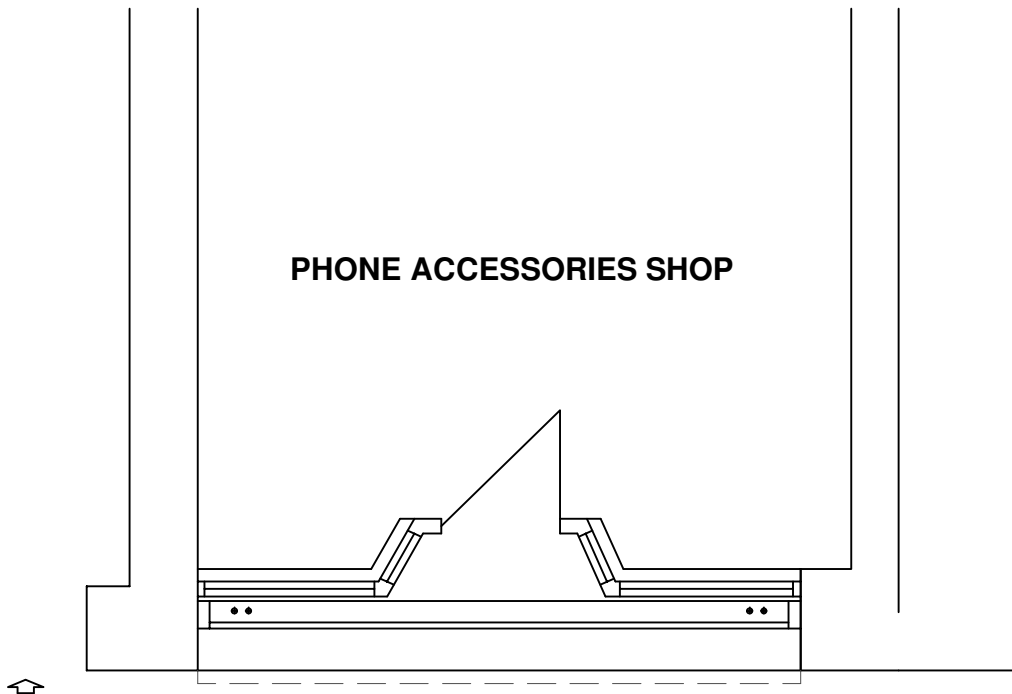

PROPOSED GROUND FLOOR PLAN. 1:50.

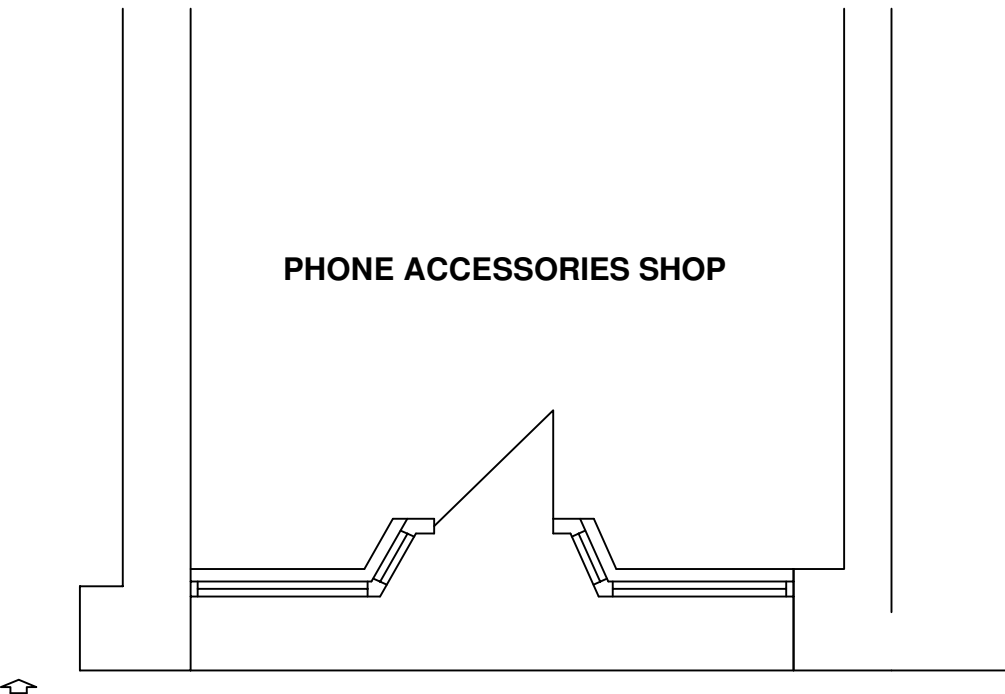

EXISTING GROUND FLOOR PLAN. 1:50.

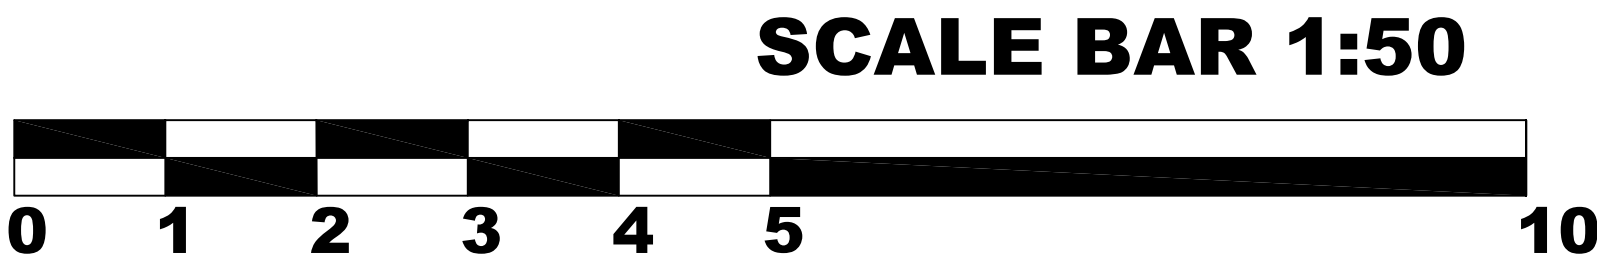

BEAWARE PRIOR TO COMMENCEMENT

Contractor to check and confirm all existing dimensions and features positions and is to work to suit site dimensions.

Client to inform of any deviation from the drawing or specification and Clients and Building Inspector's and/or Planning departments permission to be obtained prior to commencement on site.

COPYRIGHT


The copyright of this drawing is the property of

JK ARCHITECTURE

Without whose written permission it may not be used, published or reproduced in any form.

DO NOT SCALE THIS DRAWING USE DRAWING BARS


Revision: By Approved
Revision 'A' PLANNING APPLICATION. FEB 26 By PAUL B

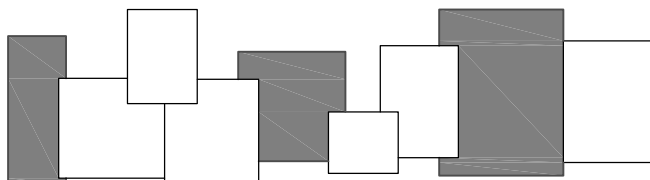

JK ARCHITECTURE

www.jkarchitecturallimited.co.uk
ejkdesign@btinternet.com

t: 0800 612 6625
m: 07545 424251

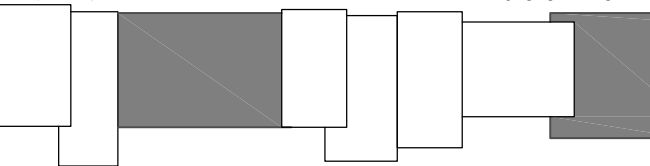

OFFERING IMAGINATIVE DESIGN SOLUTIONS TO ALL

Client:
SMART GADGETS STORE LTD.

Project:
PROPOSED ADDITION OF A ROLLER SHUTTER DOOR
TO SHOP FRONTAGE AT 14 HIGH STREET,
ROYSTON
HERTS. SG8 9AG

Drawing Title:
EXISTING AND PROPOSED PLANS AND ELEVATIONS.

Scale: 1:50	Date: FEB 26	Drawn: PB
Project No: 3080	Drawing No: 101	Revision: A