



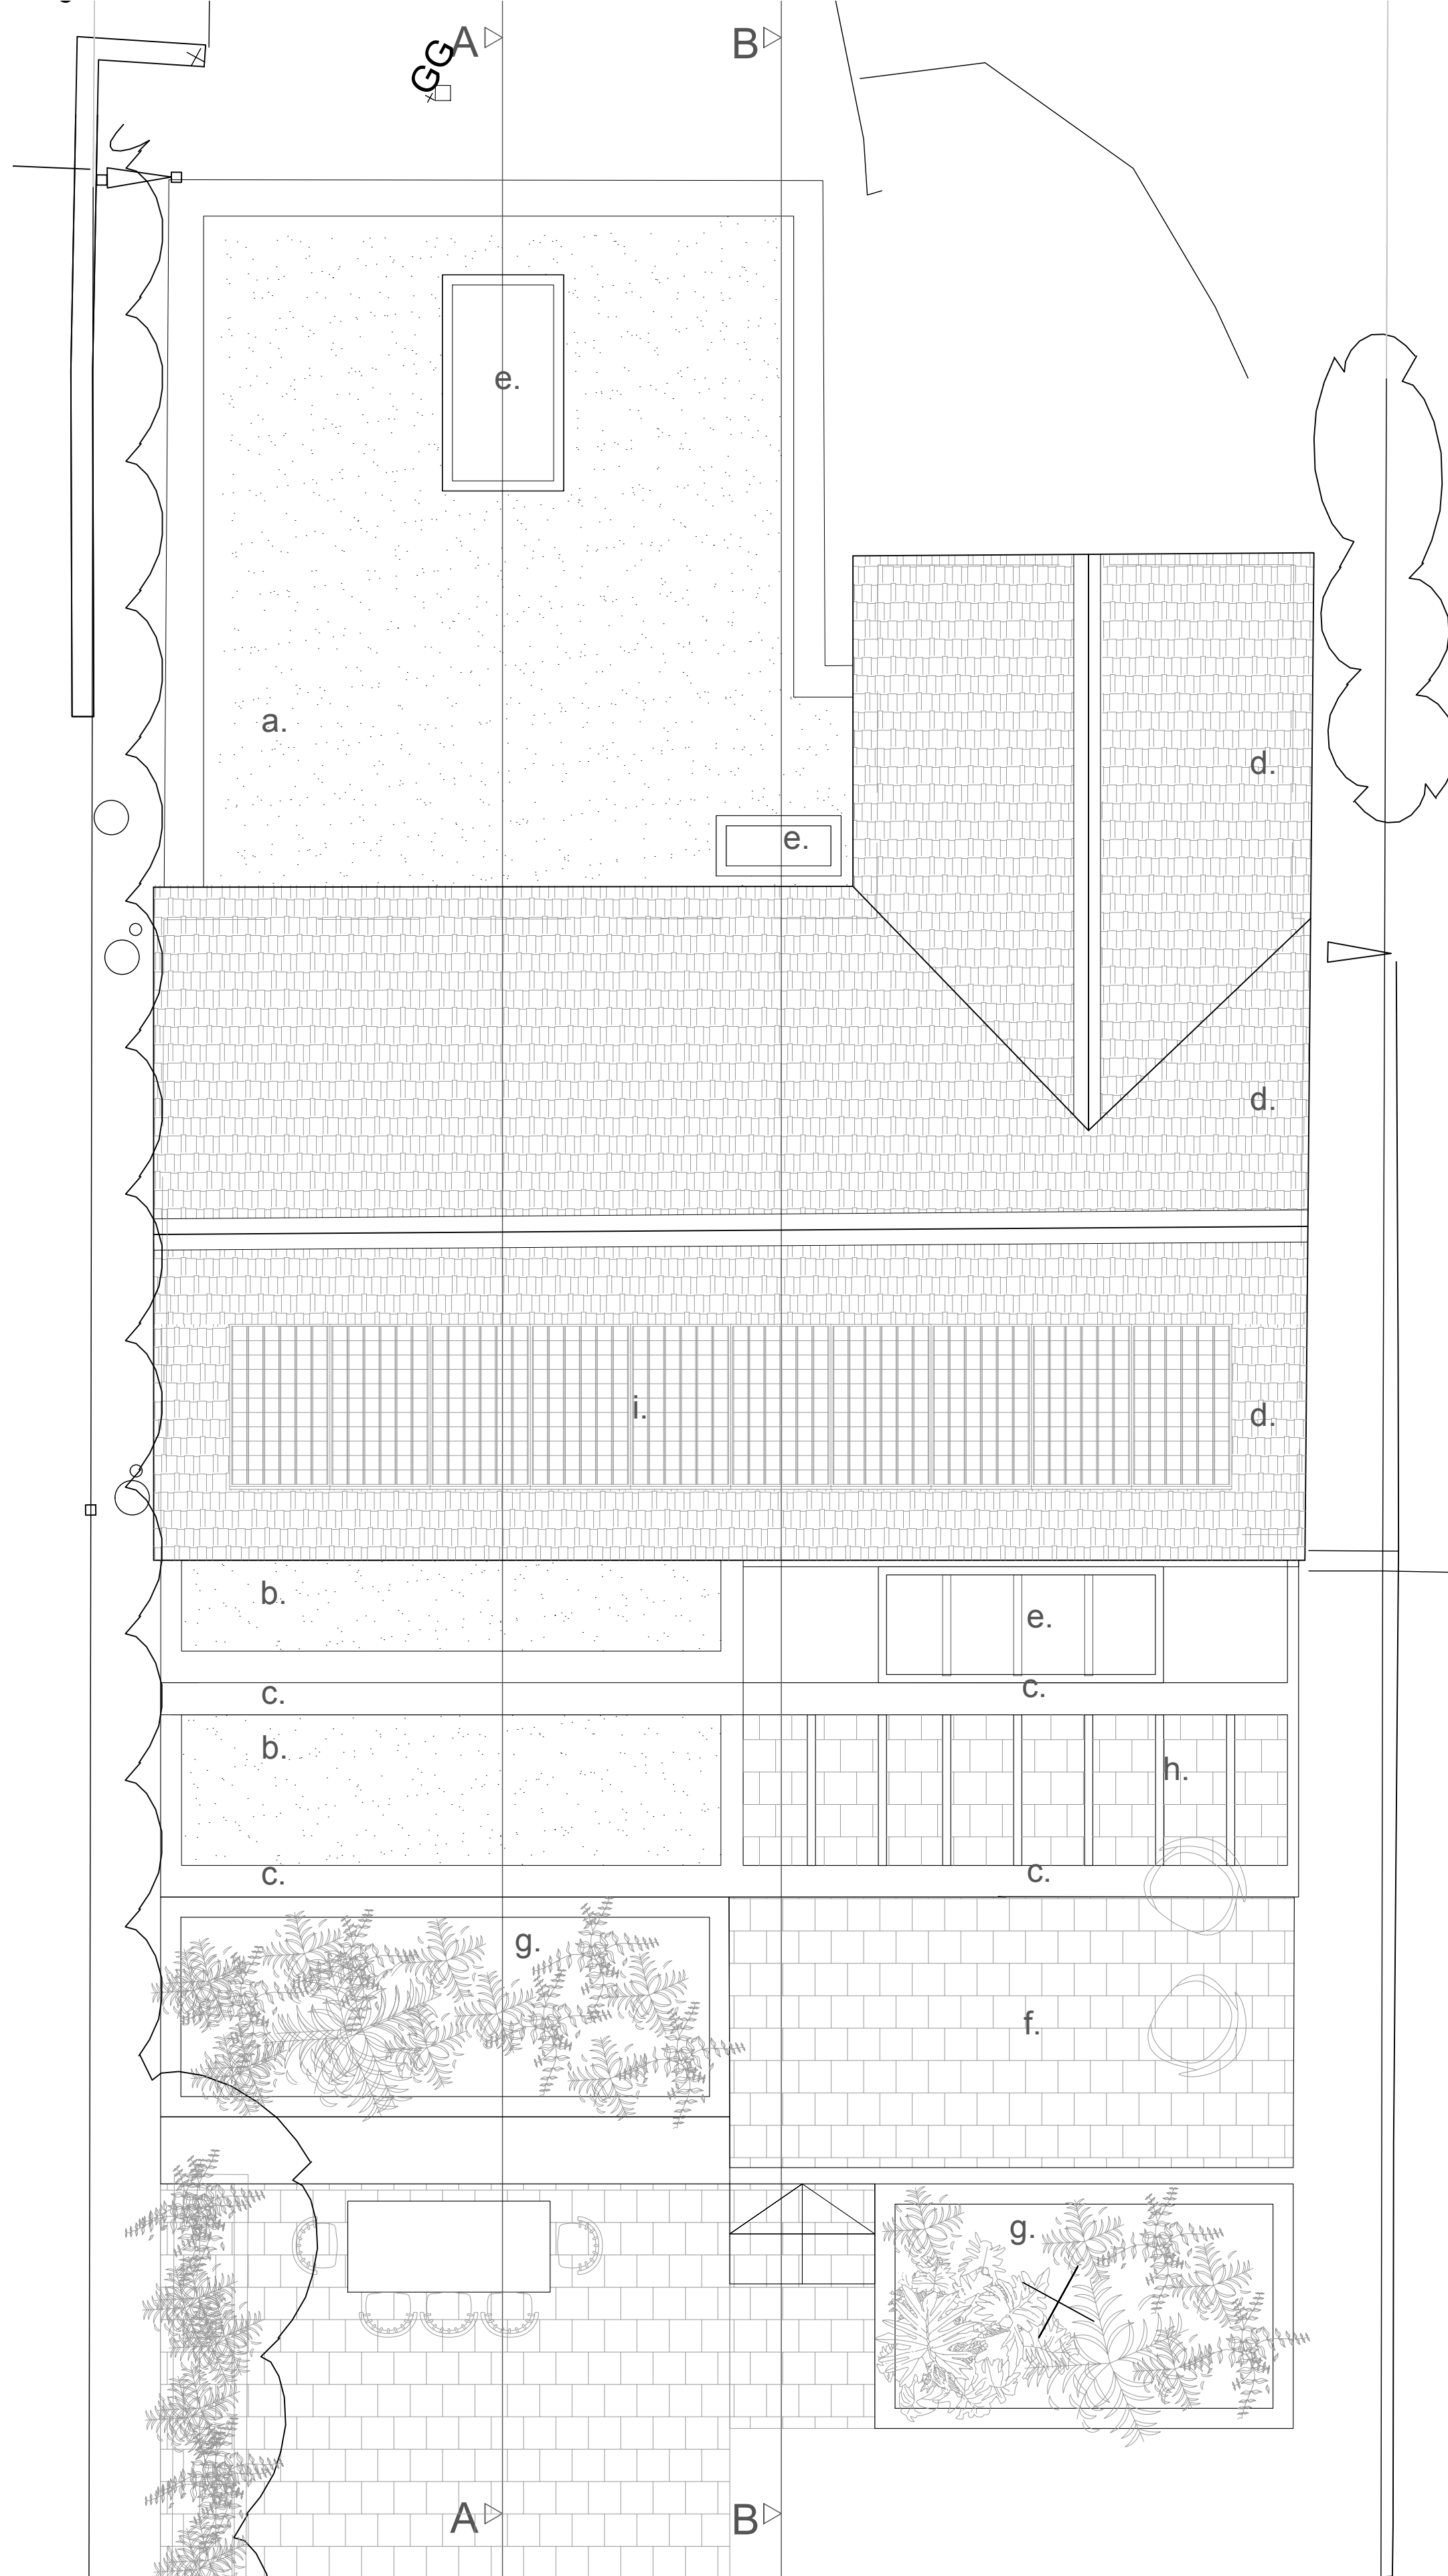

Notes:

- a. Wildflower flat roof
- b. New green flat roof
- c. Zinc
- d. Existing tiles
- e. Roof light
- f. Brick terrace
- g. Raise bed
- h. Pergola
- i. Placement for new solar panel

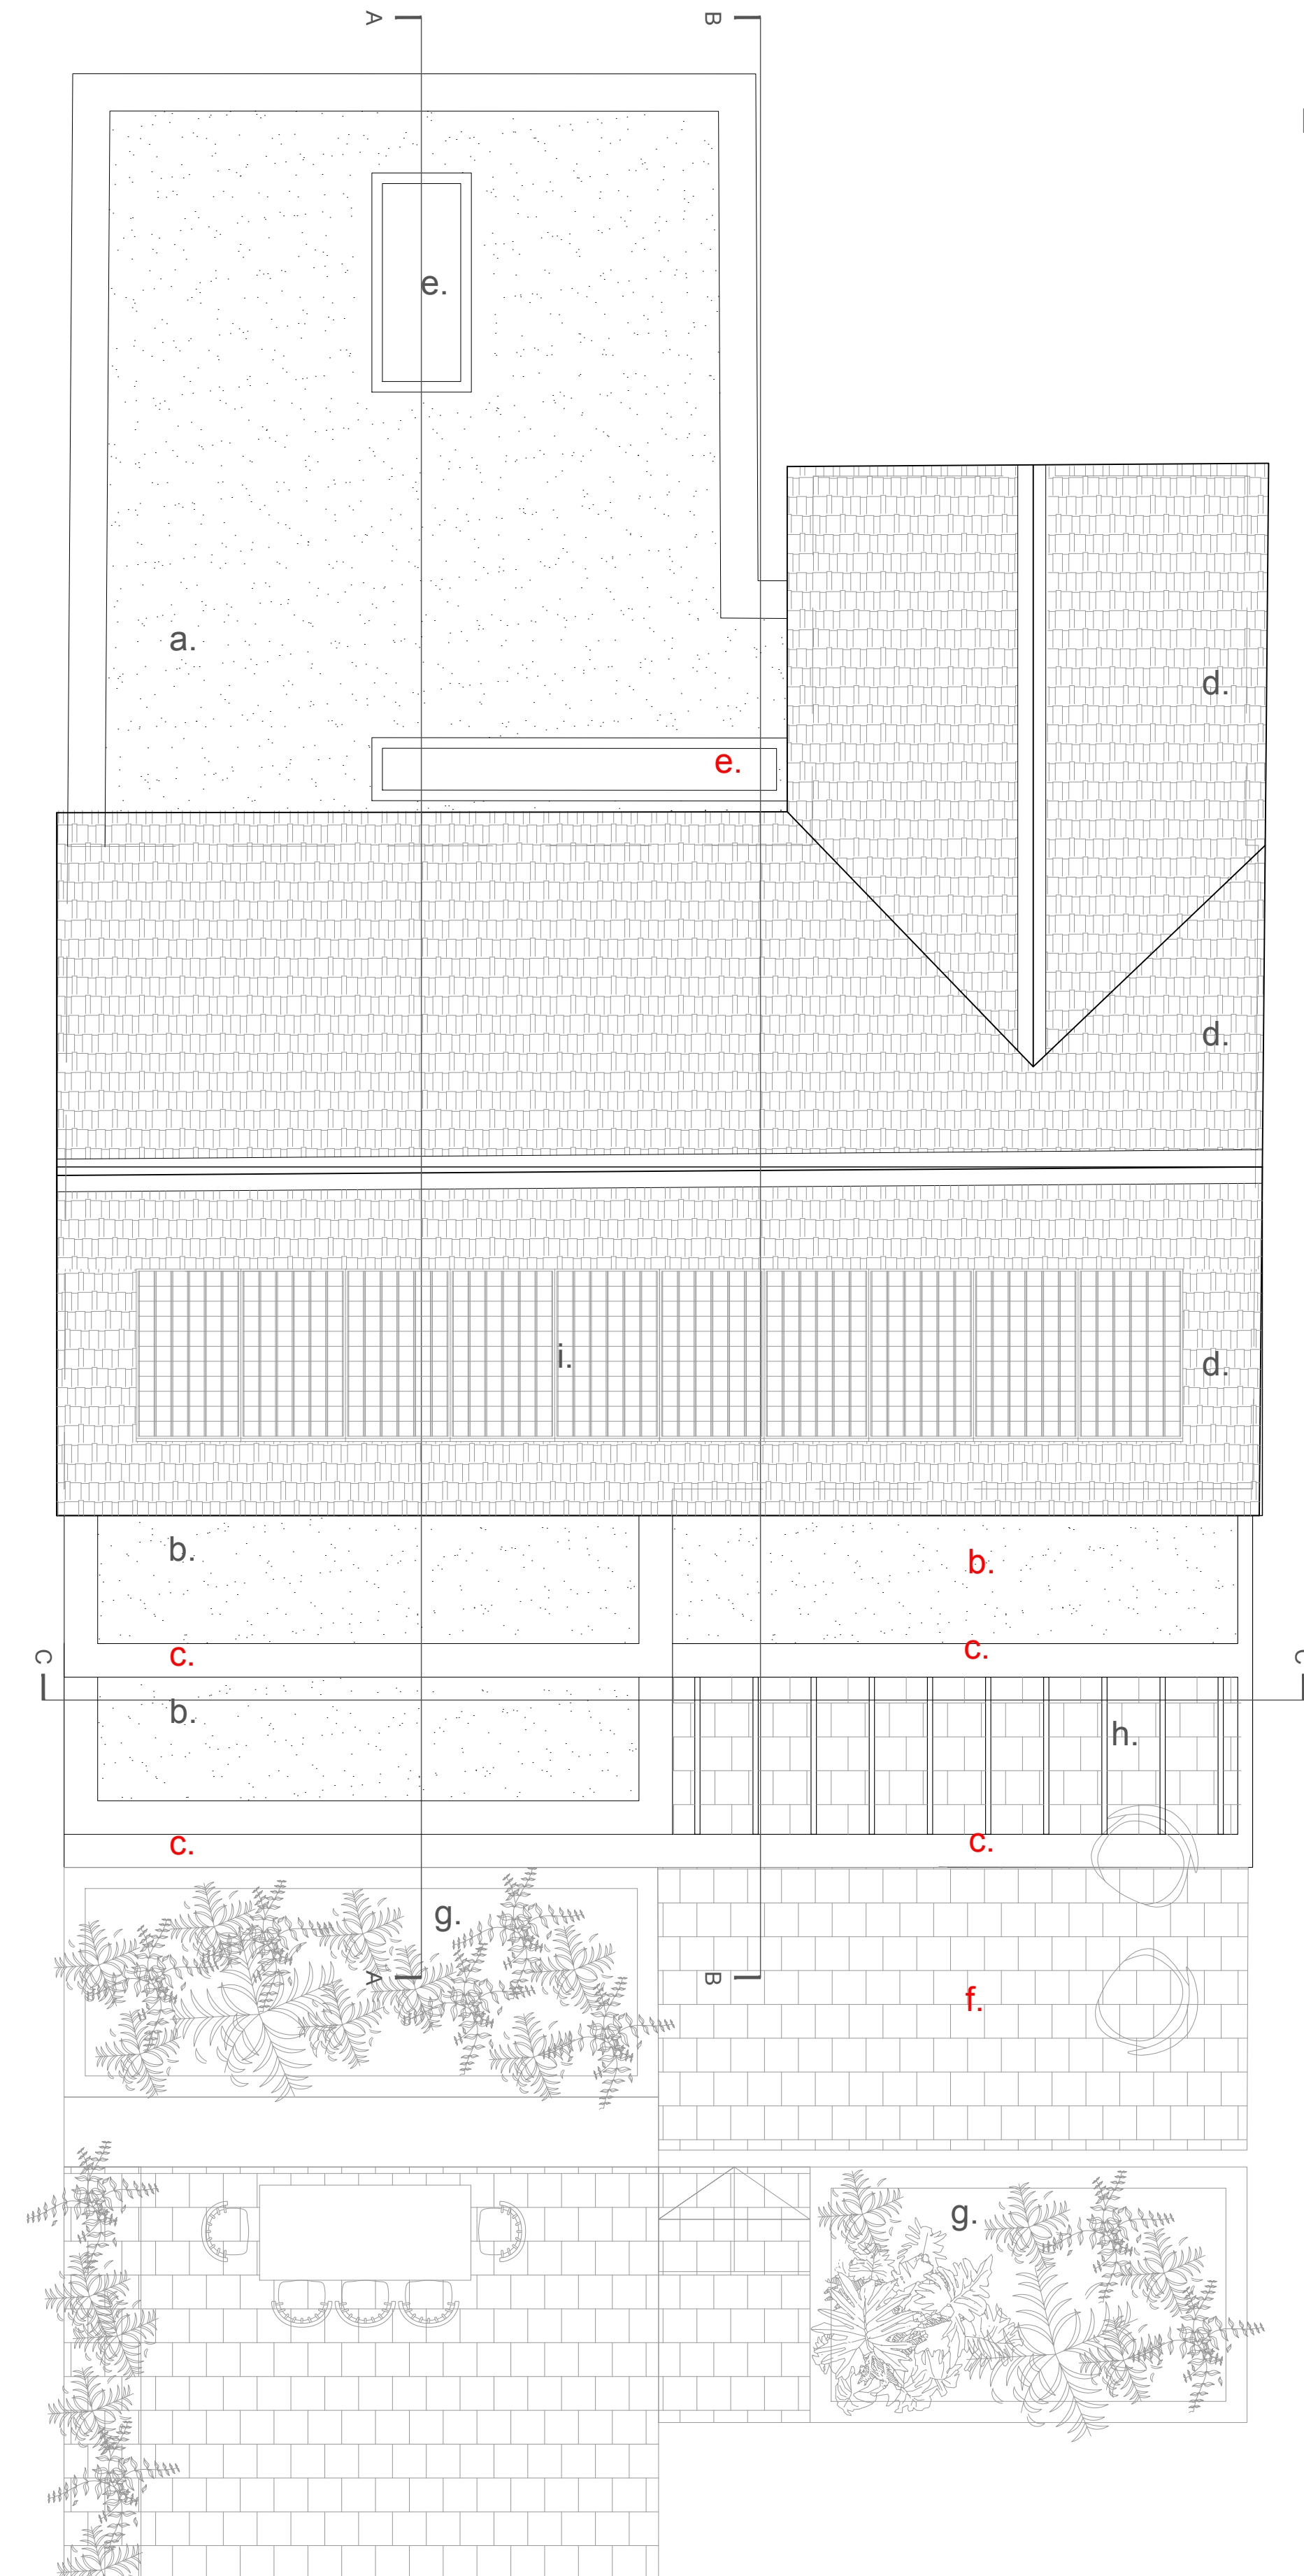

Notes:

- a. Wildflower flat roof
- b. New green flat roof
- c. New aluminium RAL 7013 cladding frame
- d. Existing tiles
- e. Roof light
- f. Brick terrace or timber decking terrace
- g. Raise bed
- h. Pergola
- i. Placement for new solar panel

Proposed Roof Plan as Approved

Proposed Roof Plan as Proposed

Note: This drawing is copyright

Do not scale from this drawing
Note: to be read in conjunction with Structural Engineers
Information, specification and drawings

All setting out dimensions to be checked on site by
contractor and any discrepancies to be noted ASAP.
Windows, steelwork, to be site sized.

All sundry work not shown to be undertaken in accordance
with the British Standards.

Note: This drawing is not a deed plan.

Michael Collins Architect LLP

6 Chaomans Letchworth

Job No. 188 Plans as Proposed

Stage: Stage 3
Status: Non-material amendment

012

REVISION: Scale 1:50@A1
B

Suite 4a, 30 Bancroft
Hitchin, SG5 1LE
01462 236666
michael@michaelcollinsarchitects.com
www.michaelcollinsarchitects.com

0.5 1 2 5m 1:50