


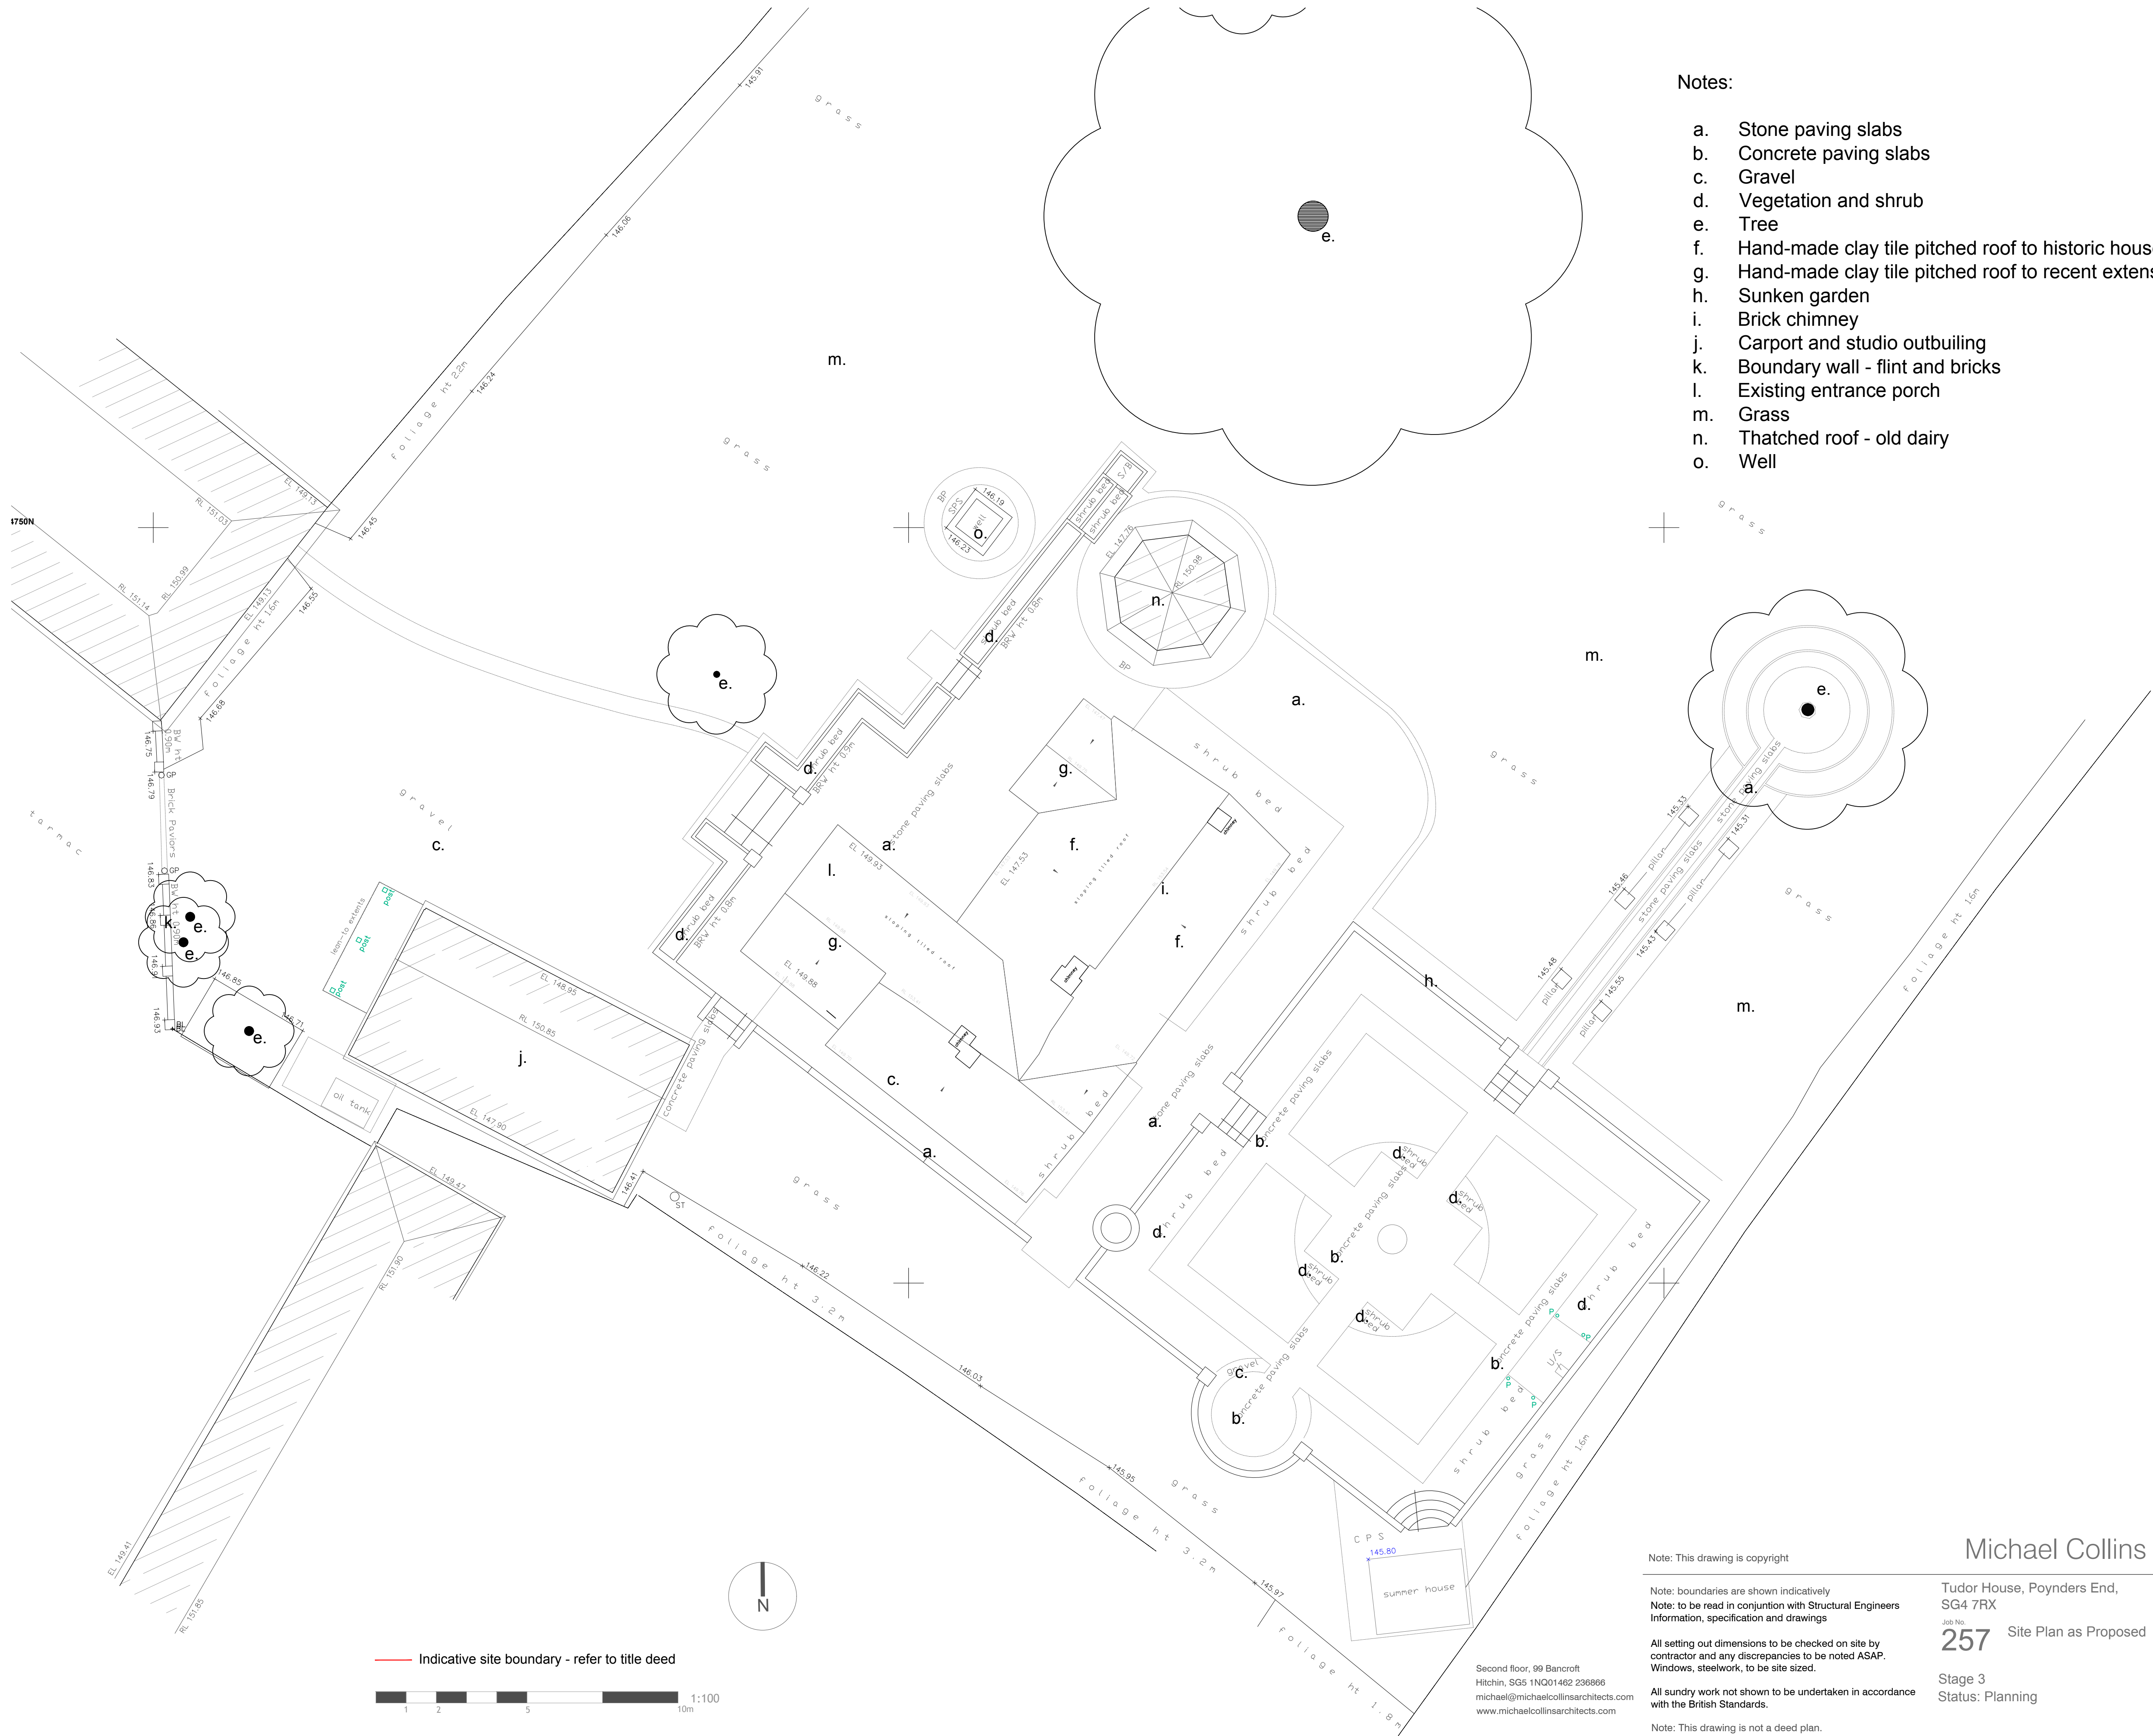

Notes:

- a. Stone paving slabs
- b. Concrete paving slabs
- c. Gravel
- d. Vegetation and shrub
- e. Tree
- f. Hand-made clay tile pitched roof to historic house
- g. Hand-made clay tile pitched roof to recent extensions on the west gable
- h. Sunken garden
- i. Brick chimney
- j. Carport and studio outbuilding
- k. Boundary wall - flint and bricks
- l. Existing entrance porch
- m. Grass
- n. Thatched roof - old dairy
- o. Well

Note: This drawing is copyright

Note: boundaries are shown indicatively
Note: to be read in conjunction with Structural Engineers
Information, specification and drawings

All setting out dimensions to be checked on site by
contractor and any discrepancies to be noted ASAP.
Windows, steelwork, to be site sized.

All sundry work not shown to be undertaken in accordance
with the British Standards.

Note: This drawing is not a deed plan.

Michael Collins Architect LLP

Tudor House, Poynders End,
SG4 7RX

Job No. 257 Site Plan as Proposed

Stage 3
Status: Planning

007

REVISION: Scale 1:100@A1

Second floor, 99 Bancroft
Hitchin, SG5 1NQ01462 236866
michael@michaelcollinsarchitects.com
www.michaelcollinsarchitects.com