


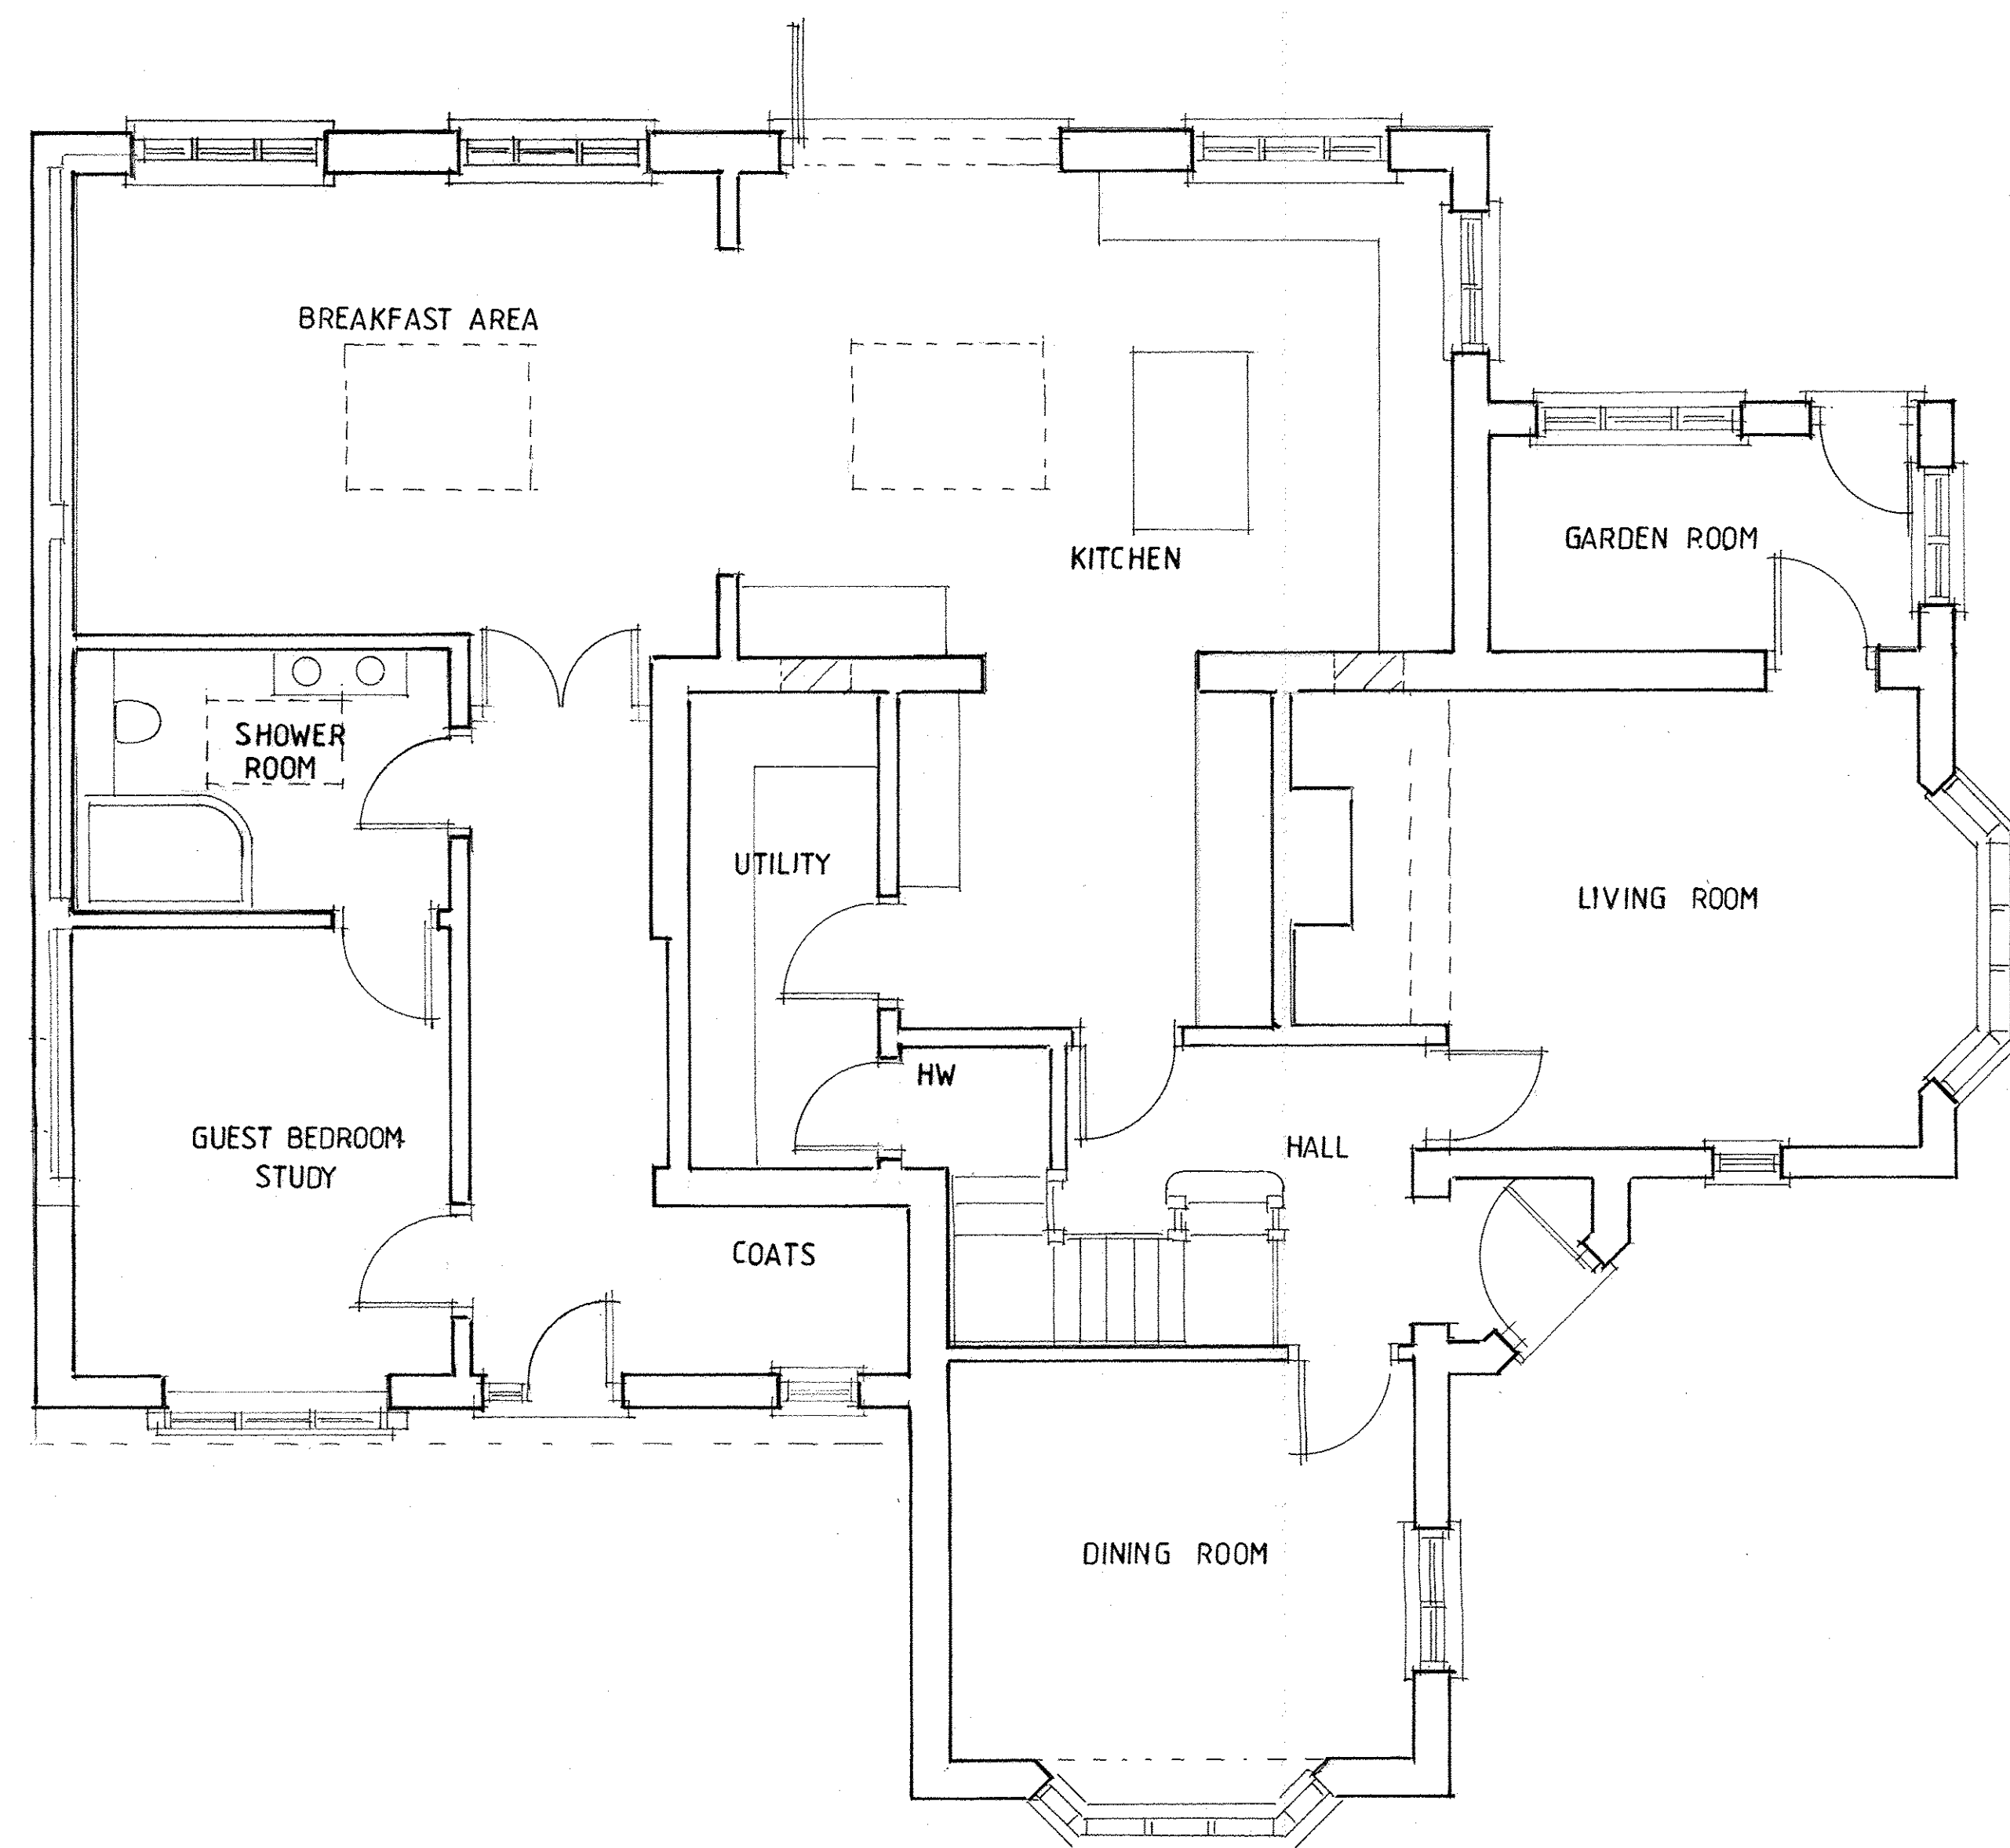

Proposed Ground Floor Plan. 1 : 50.



Project. 5. Melbourn Road. Royston. Herts. SG8 7DB.	JOHN GUEST. BSc. Architectural Designer. 1. Water Lane. Melbourn. Royston. SG8 6AX Tel: 07801 752897. enquiries@johnquestarchitectural.co.uk
Client. Mr. and Mrs. S. Hildrop.	Drawing Title: Proposed Ground Floor Plan.
Date. May. 2025	Drawing No. 893/25/03
Scale. 1 : 50	Revision: