



Proposed Site Plan. 1 : 200.

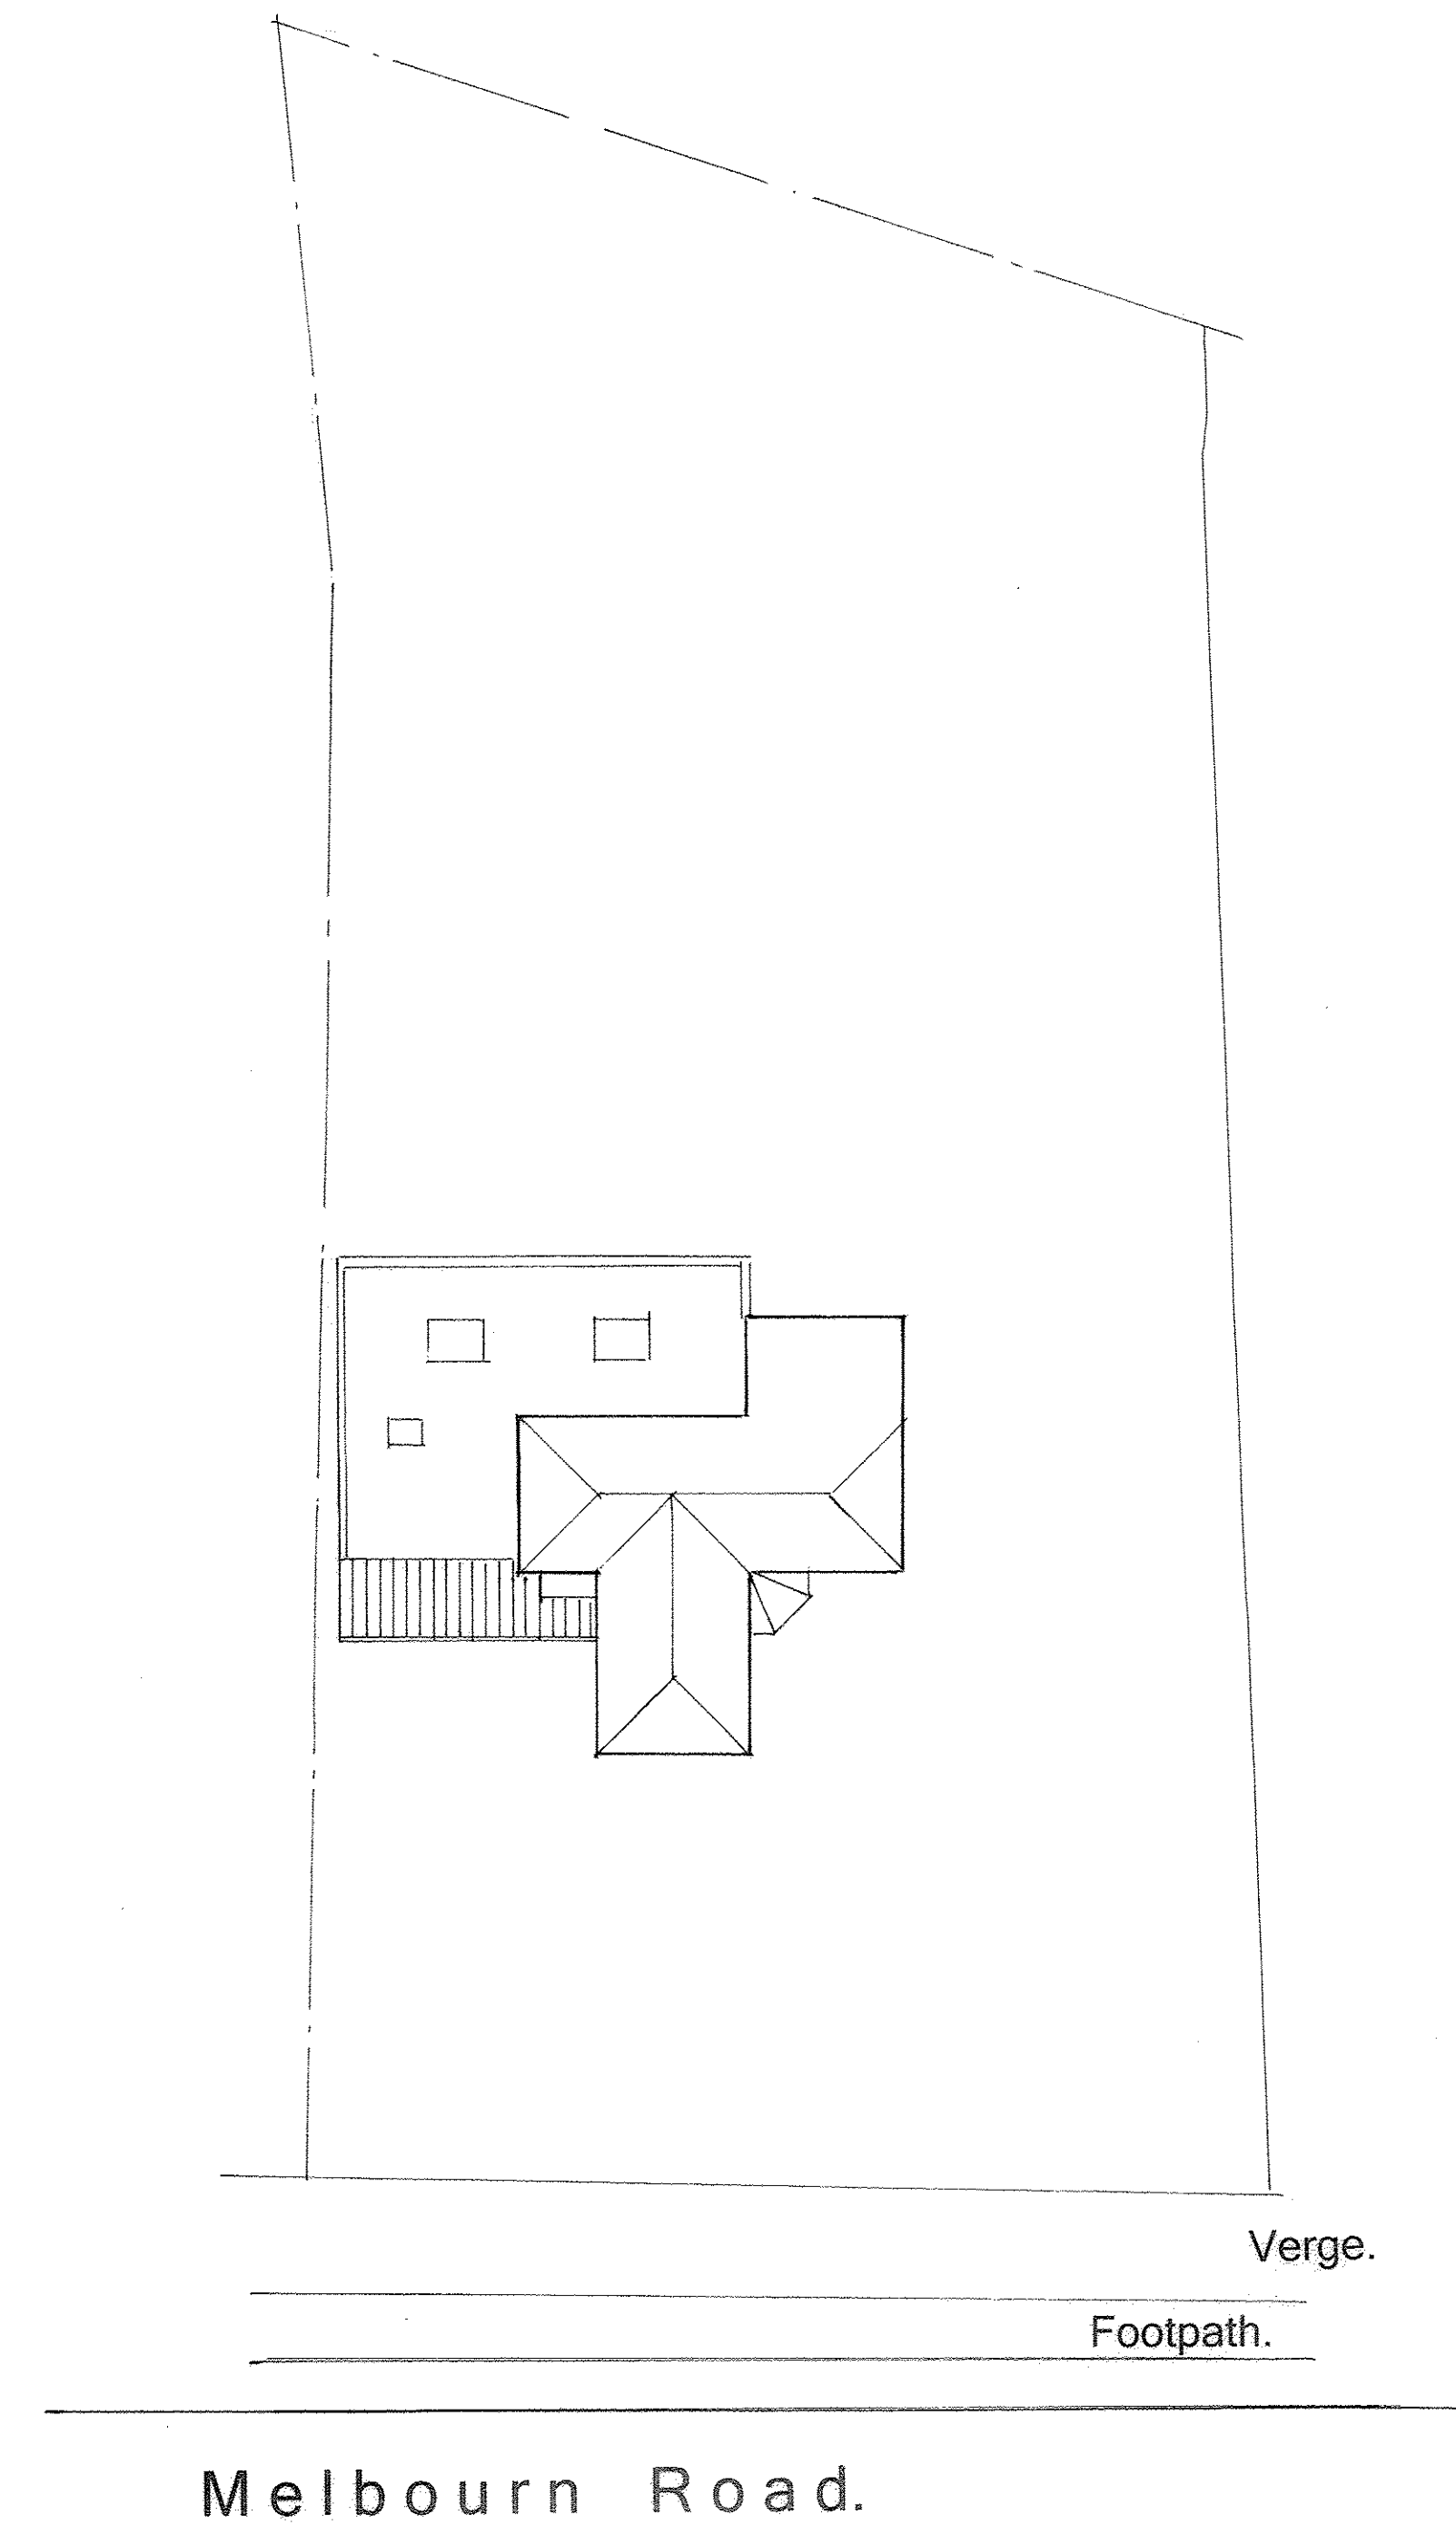

0 5 10 15

Existing Ground Floor Plan. 1 : 50.

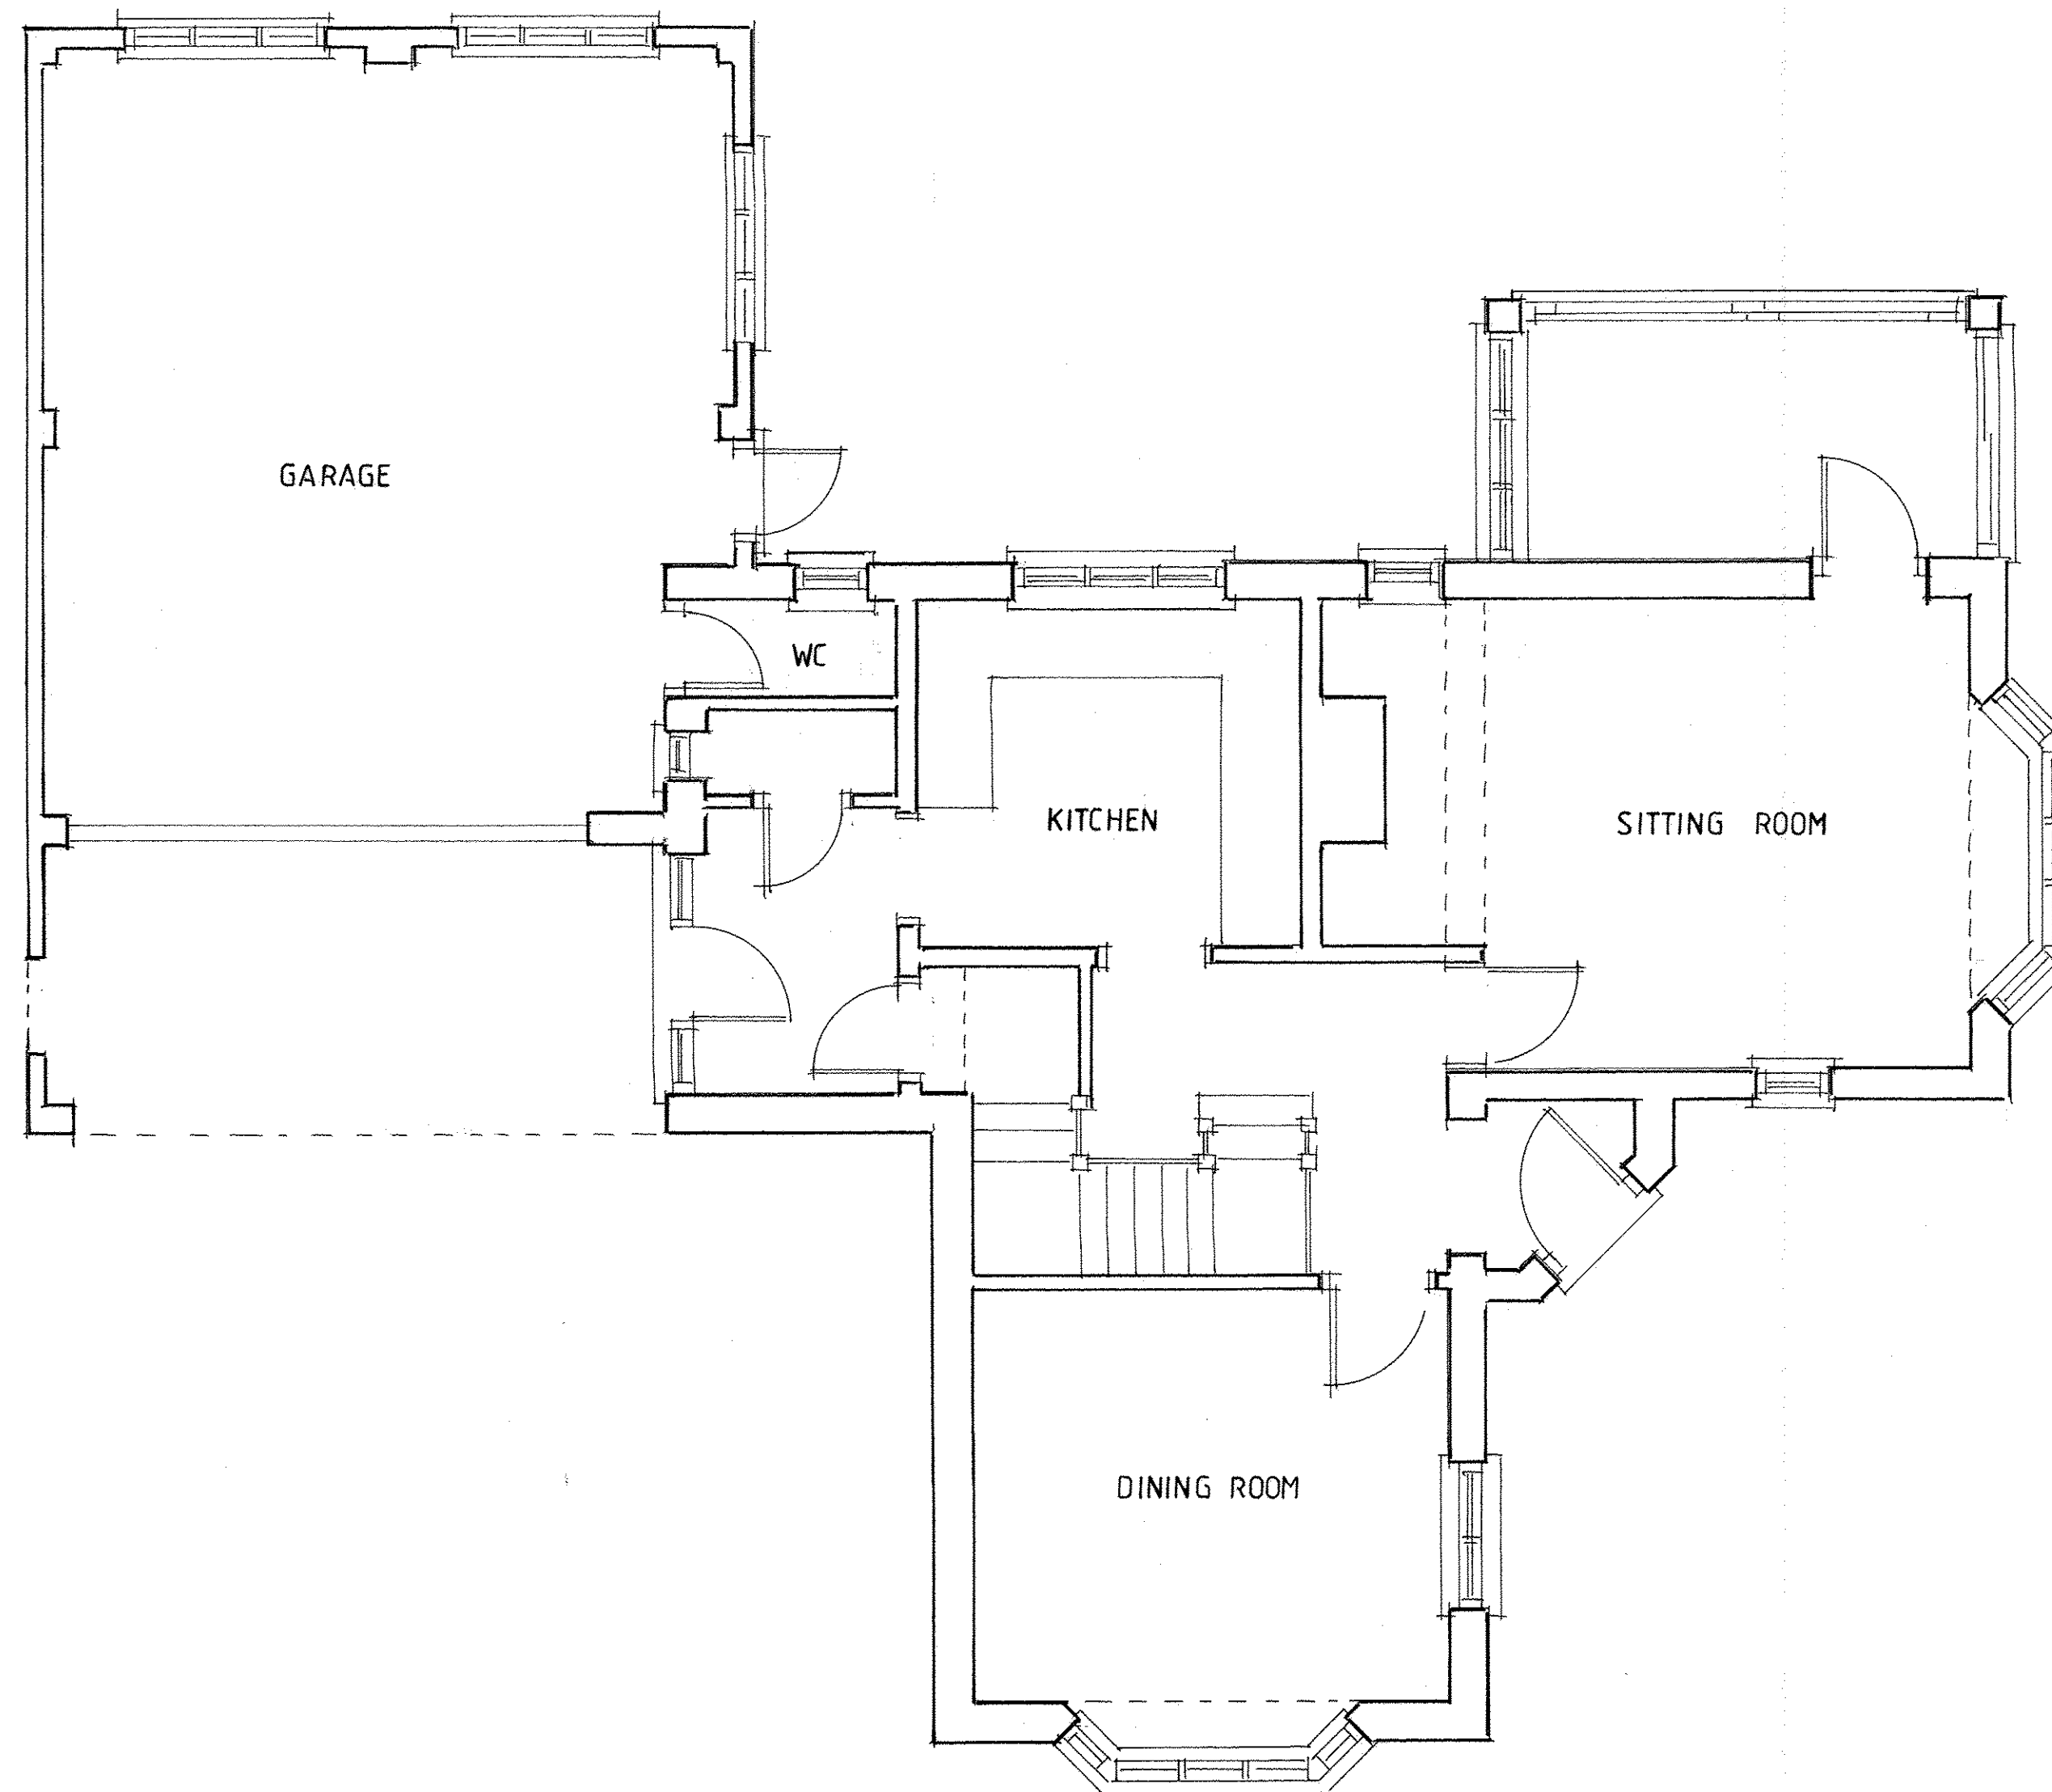

0 1 2 3 4 5

Project. 5, Melbourn Road. Royston. Herts. SG8 7DB.	JOHN GUEST. BSc. Architectural Designer. 1, Water Lane, Melbourn, Royston, SG8 6AX Tel: 07801 752897. enquiries@johnquestarchitectural.co.uk
Client. Mr. and Mrs. S. Hildrop.	Drawing Title: Existing Ground Floor Plan.
Date. May. 2025	Drawing No. 893/25/01
Scale. 1 : 50	Revision: