


1
PL201

Rear Elevation - Proposed



1 : 100 @A3

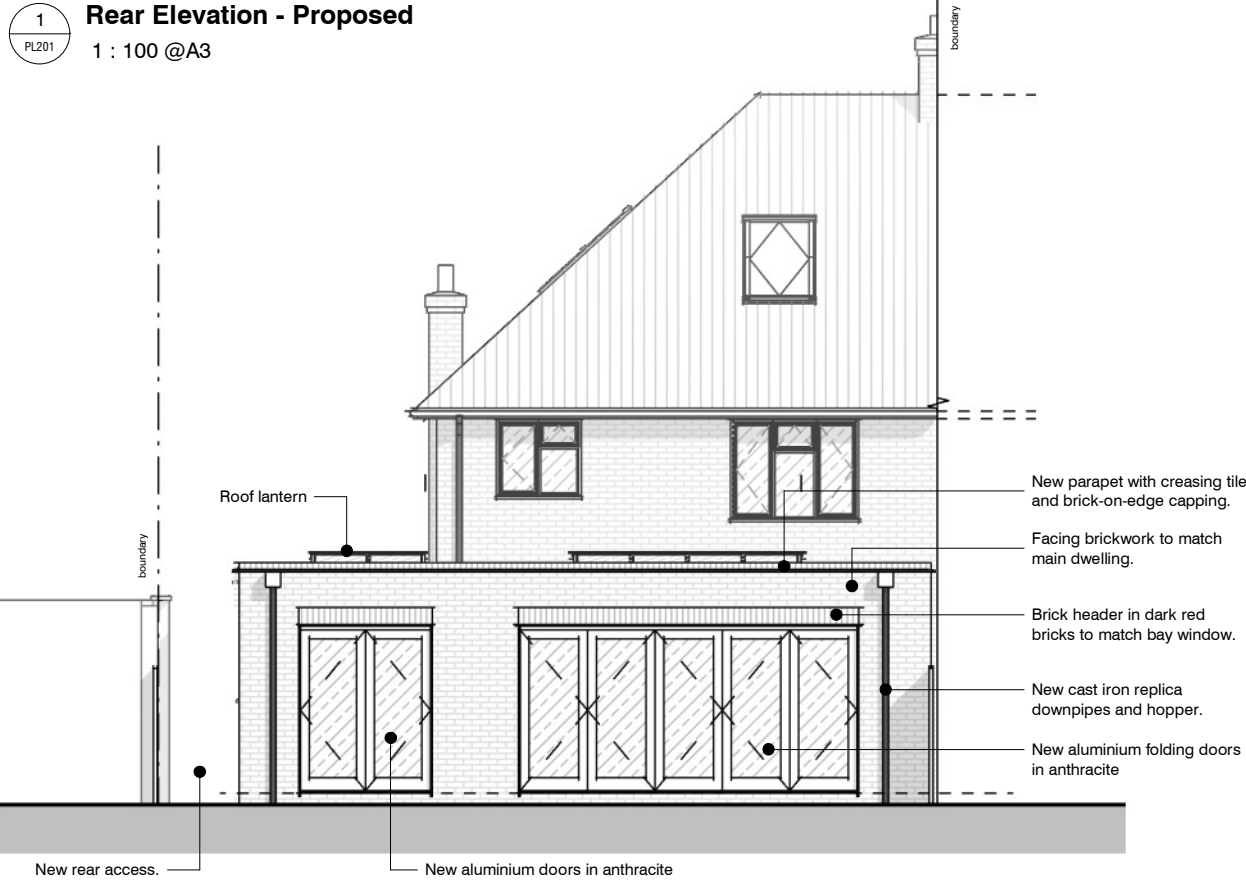

2
PL201

Side Elevation - Proposed A

1 : 100 @A3

 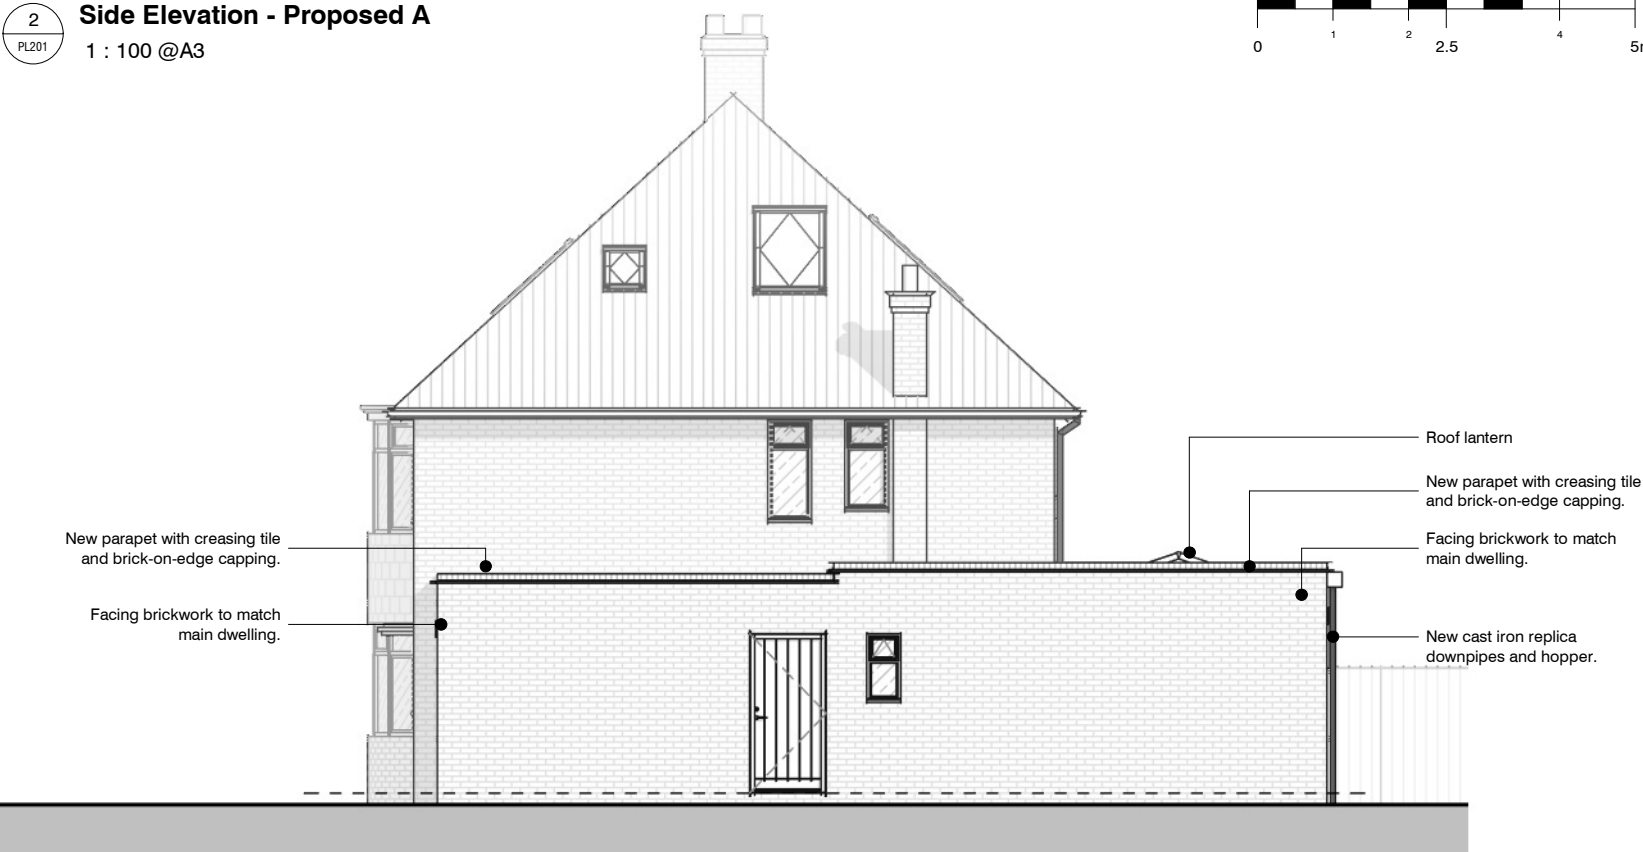

3
PL201

Front Elevation - Proposed


1 : 100 @A3



4
PL201

Boundary Elevation - Proposed A

1 : 100 @A3

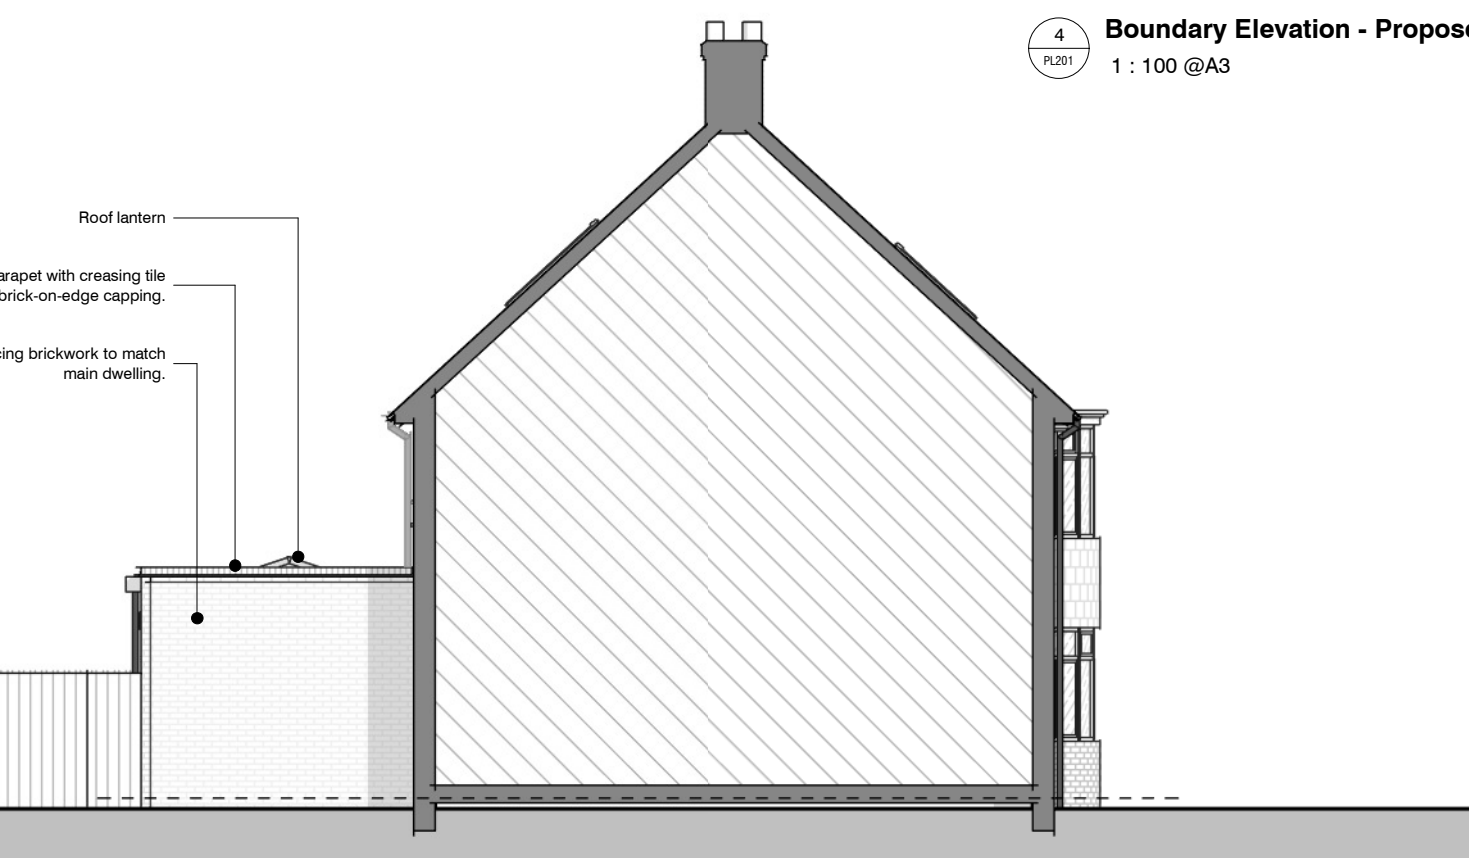

Client: Amanda Stapleton
Address: 2 Green Lane, Letchworth Garden City, SG6 1ED
Sheet Size - A3

Title: Proposed Elevations
Status: PLANNING

Project number: AS-2216
Drawing number: PL210
Scale: 1 : 100@A3
Revisions: C
Date: 19/09/24

The copyright of this drawing is vested with the author and must not be copied or reproduced without consent. Figures and dimensions are to be taken from the drawing. All contractors must visit the site and be responsible for checking all building regulations and notifying the author of any discrepancies prior to any construction work. Note: this drawing will only be to scale at A3 sheet size.

Revisions: A, B, C
Description: ISSUED FOR COMMENT, CLIENT AMENDMENTS MADE, PLANNING ISSUE, HERITAGE AMENDMENTS MADE
Date: 24.06.22, 13.09.24, 19.09.24, 11.11.24

PicklePlanning
1 Sale Drive-Baldock-SG7 6NS
07843238113
pickleplanning@gmail.com
www.pickleplanning.co.uk