




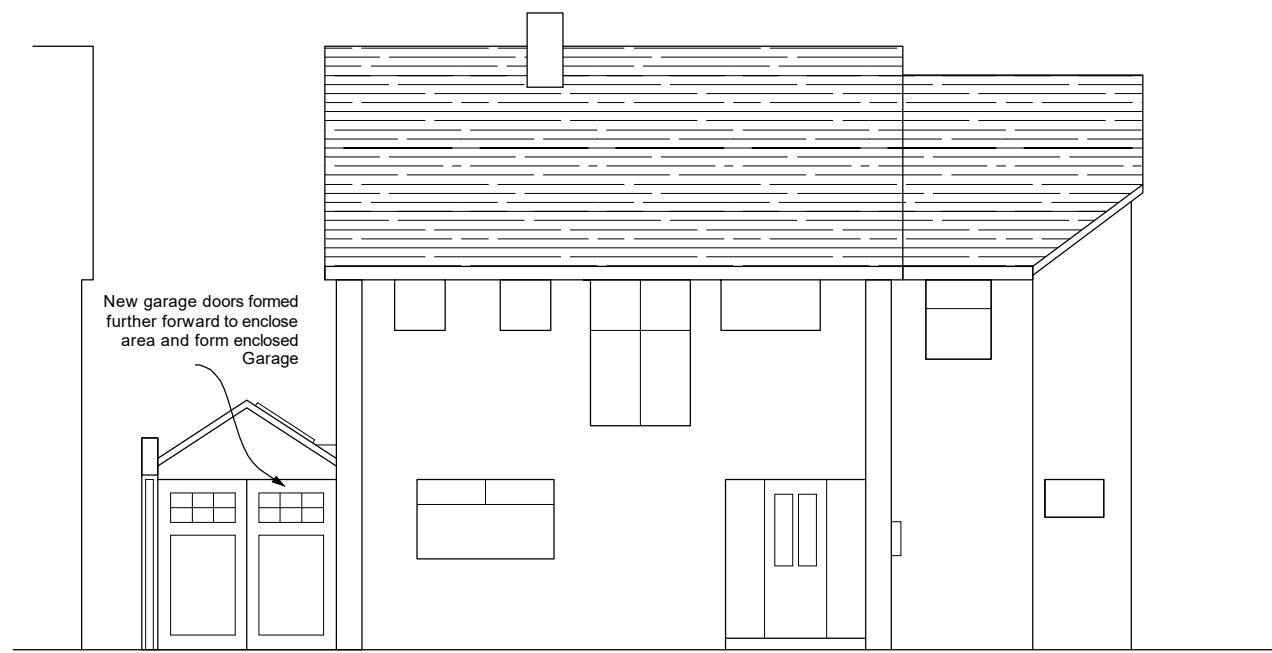


Proposed Front Elevation (1:100)

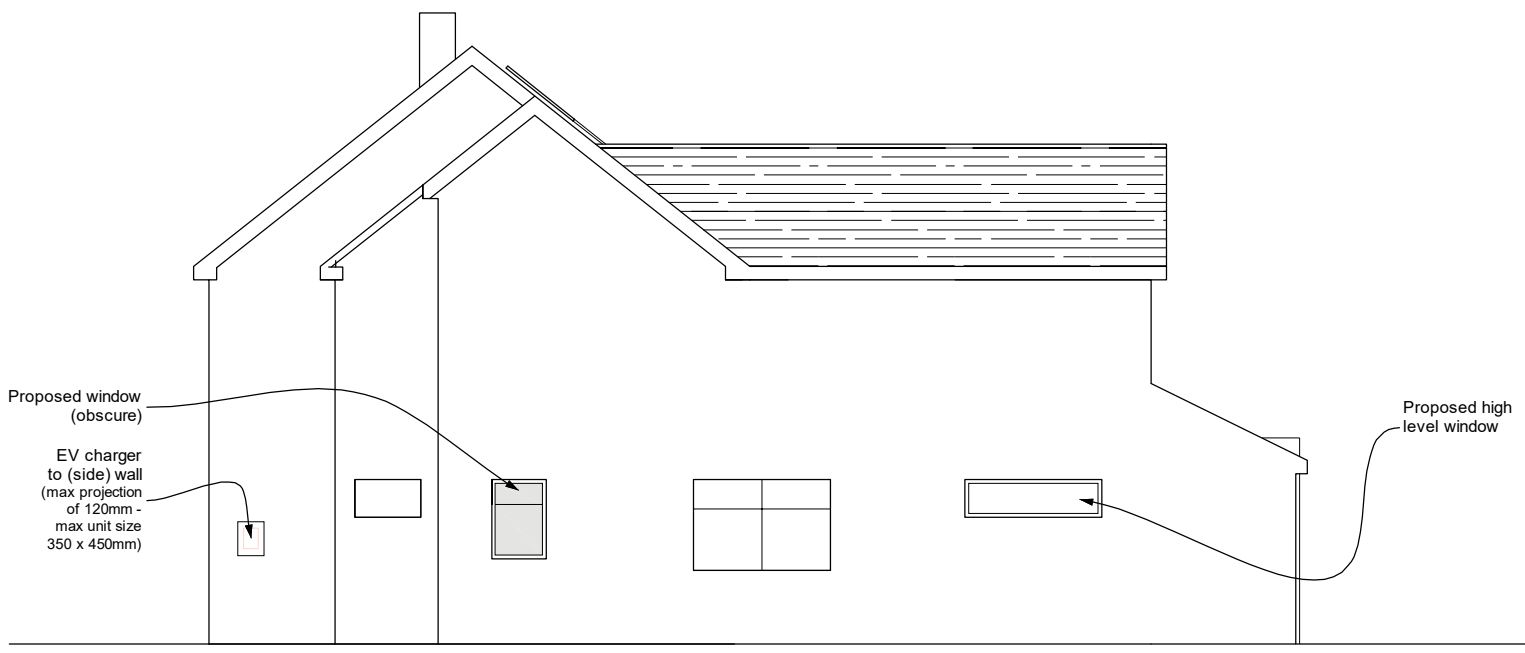


Proposed Side Elevation (1:100)

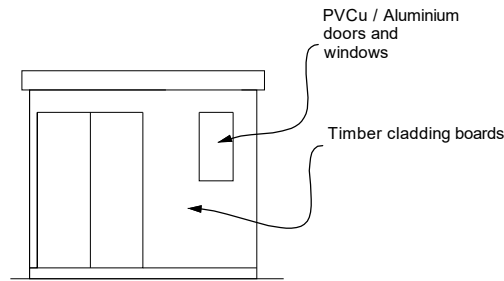


Proposed Front Elevation (1:100)
(Garden Office Outbuilding)

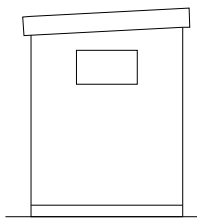


Proposed Side Elevation (1:100)
(Garden Office Outbuilding)

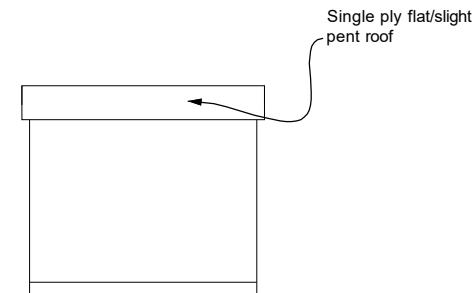


Proposed Rear Elevation (1:100)
(Garden Office Outbuilding)

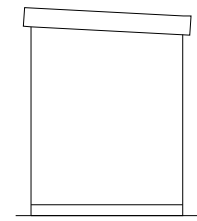


Proposed Side Elevation (1:100)
(Garden Office Outbuilding)

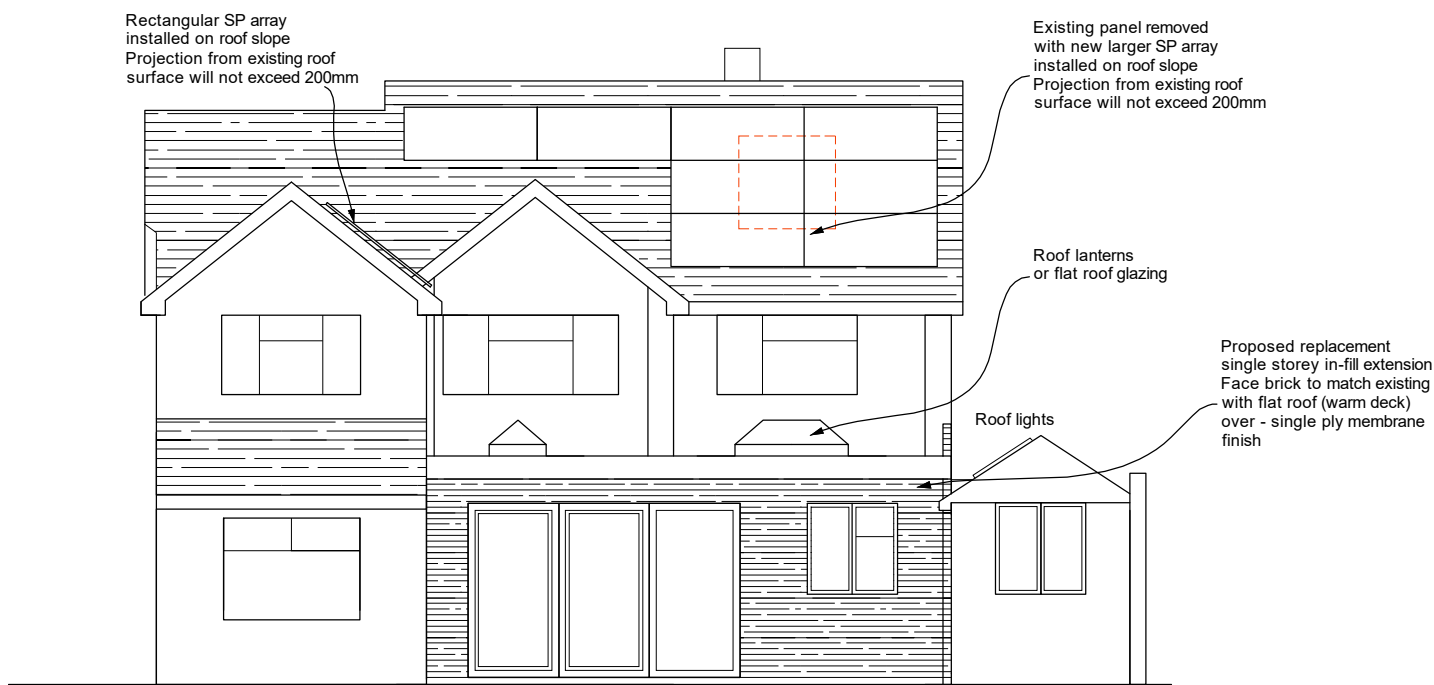

Proposed Rear Elevation (1:100)

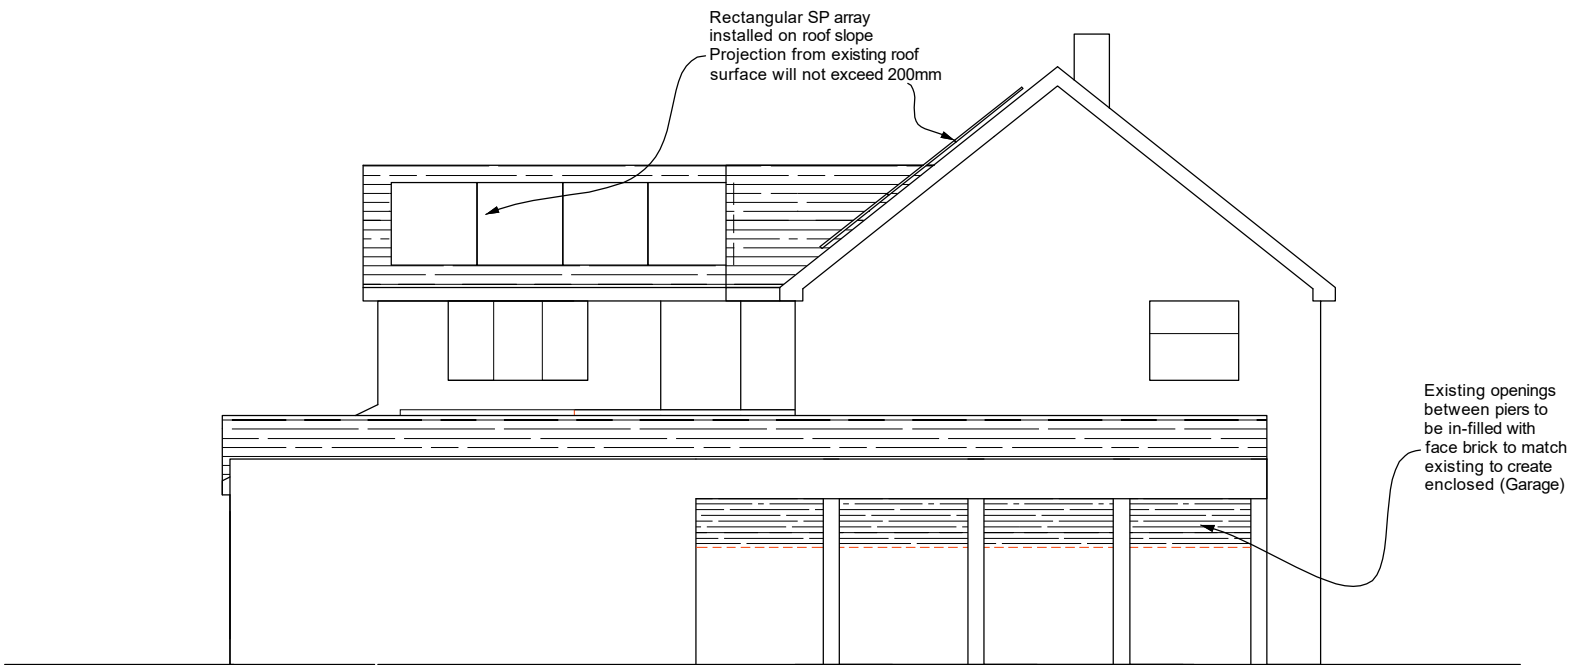


Proposed Side Elevation (1:100)

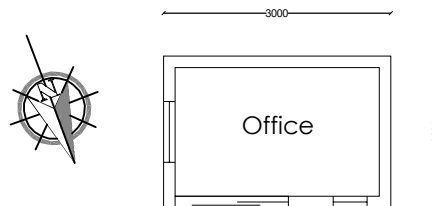


Proposed Floor Plan (1:100)
(Garden Office Outbuilding)



Proposed Roof Plan (1:100)
(Garden Office Outbuilding)

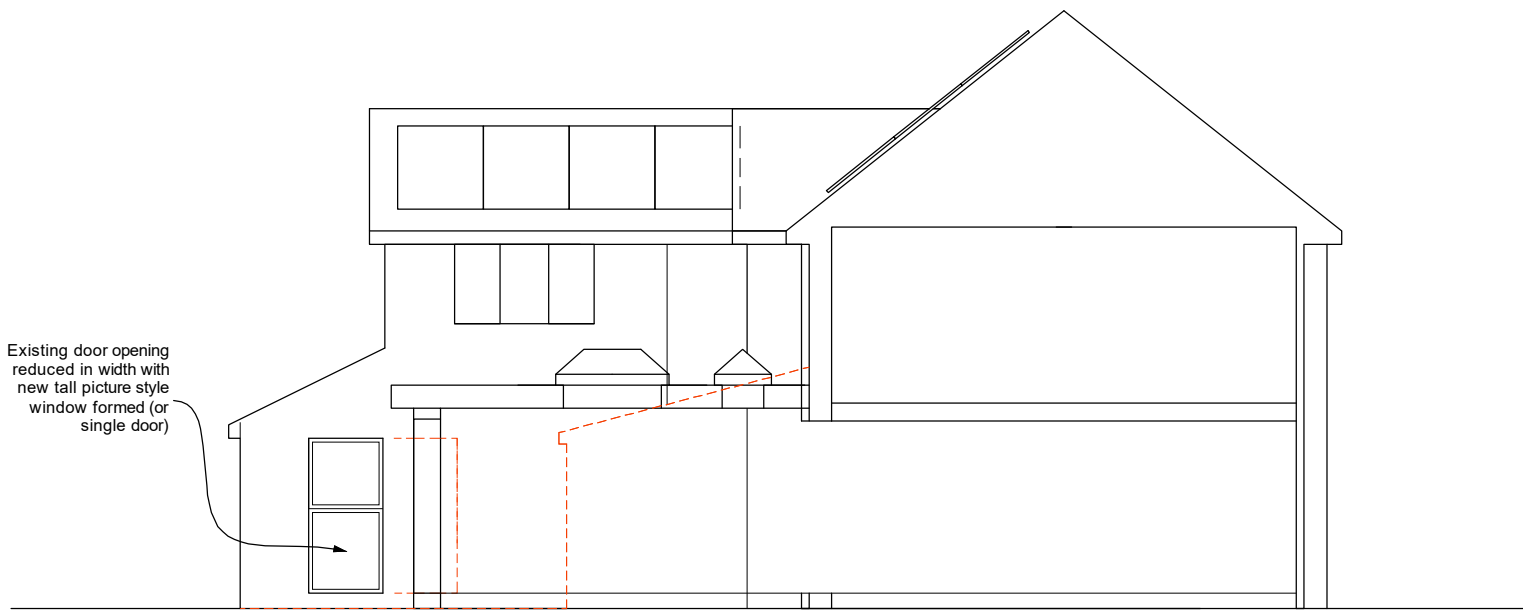


Existing Outline Section (Showing Inner Side Wall) (1:100)

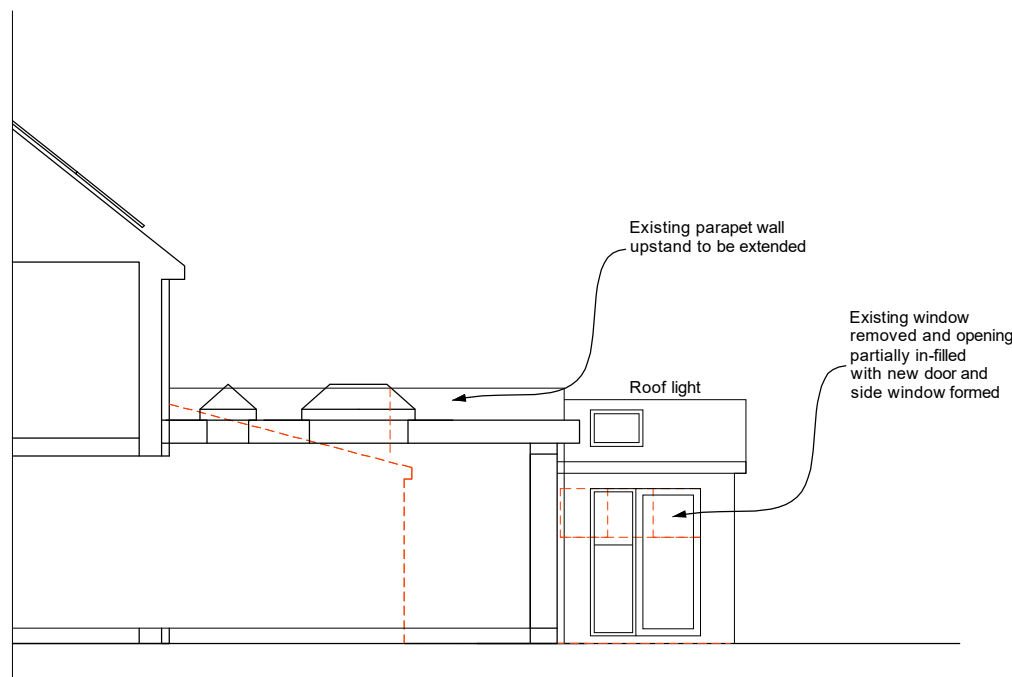

Existing Outline Section (Showing Garage Wall) (1:100)

NOTE - These drawings have been produced for Planning purposes only and are not, nor are they intended to be a complete schedule of work.
All dimensions to be checked on site and not to be scaled from this drawing.

 

Rev D (April 26) EV charger added to elevations

Rev C (Mar 26) S/P details updated

Rev B (Mar 26) S/P details added to elevations - updated for submission to LPA

Rev A (Mar 26) Plans updated for submission to LPA

Project Title: Proposed Replacement Extension to Rear Elevation & Other & Associated Works & Garden Office Outbuilding			
Status: Planning		Detail: Proposed Elevations and Sections & Outbuilding Plans	
For: Mr & Mrs Rasche		Date: March 2026	
Address: 64 Waysbrook, Letchworth Garden City			
Drawing: 0756-04	Rev: D	Scale: 1:100	@A2