




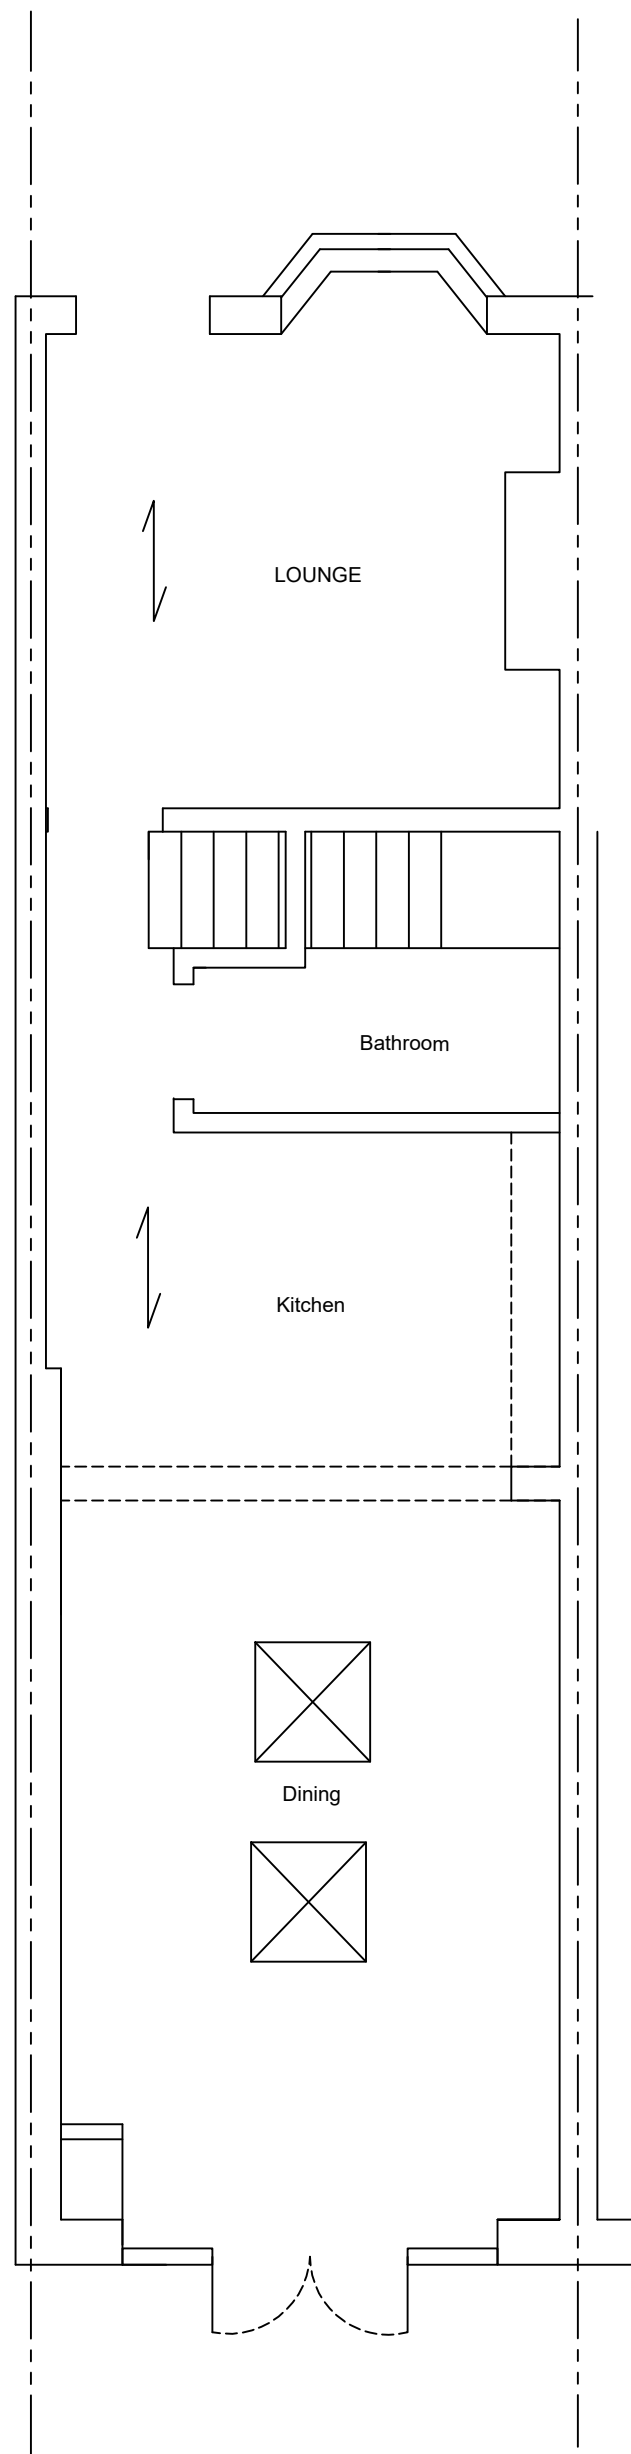


Existing Ground Floor Plan

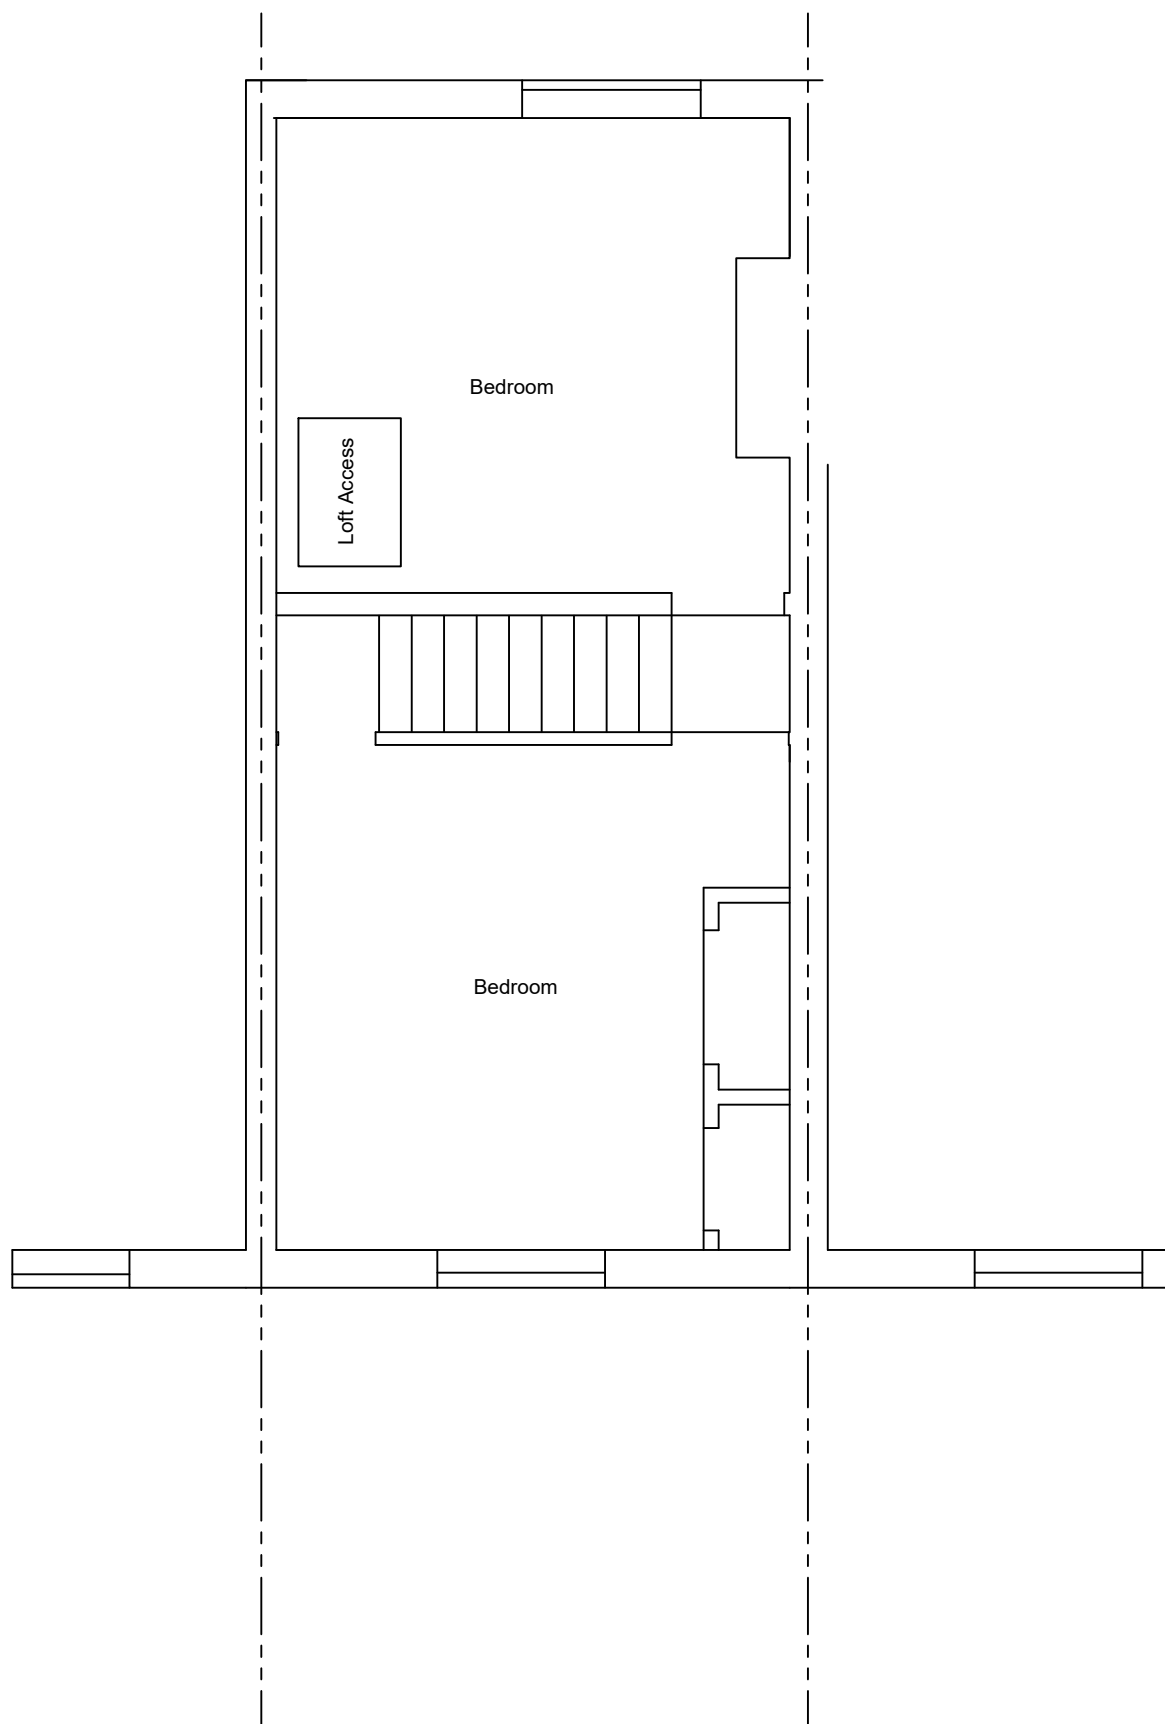


Existing First Floor Plan

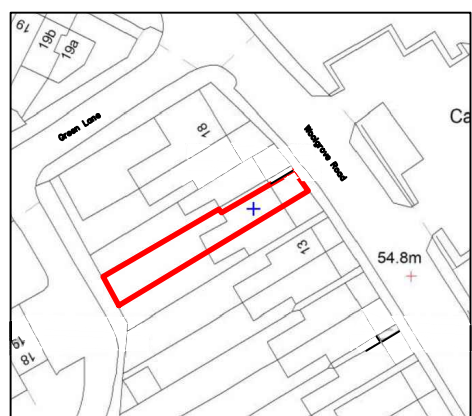

Location Plan

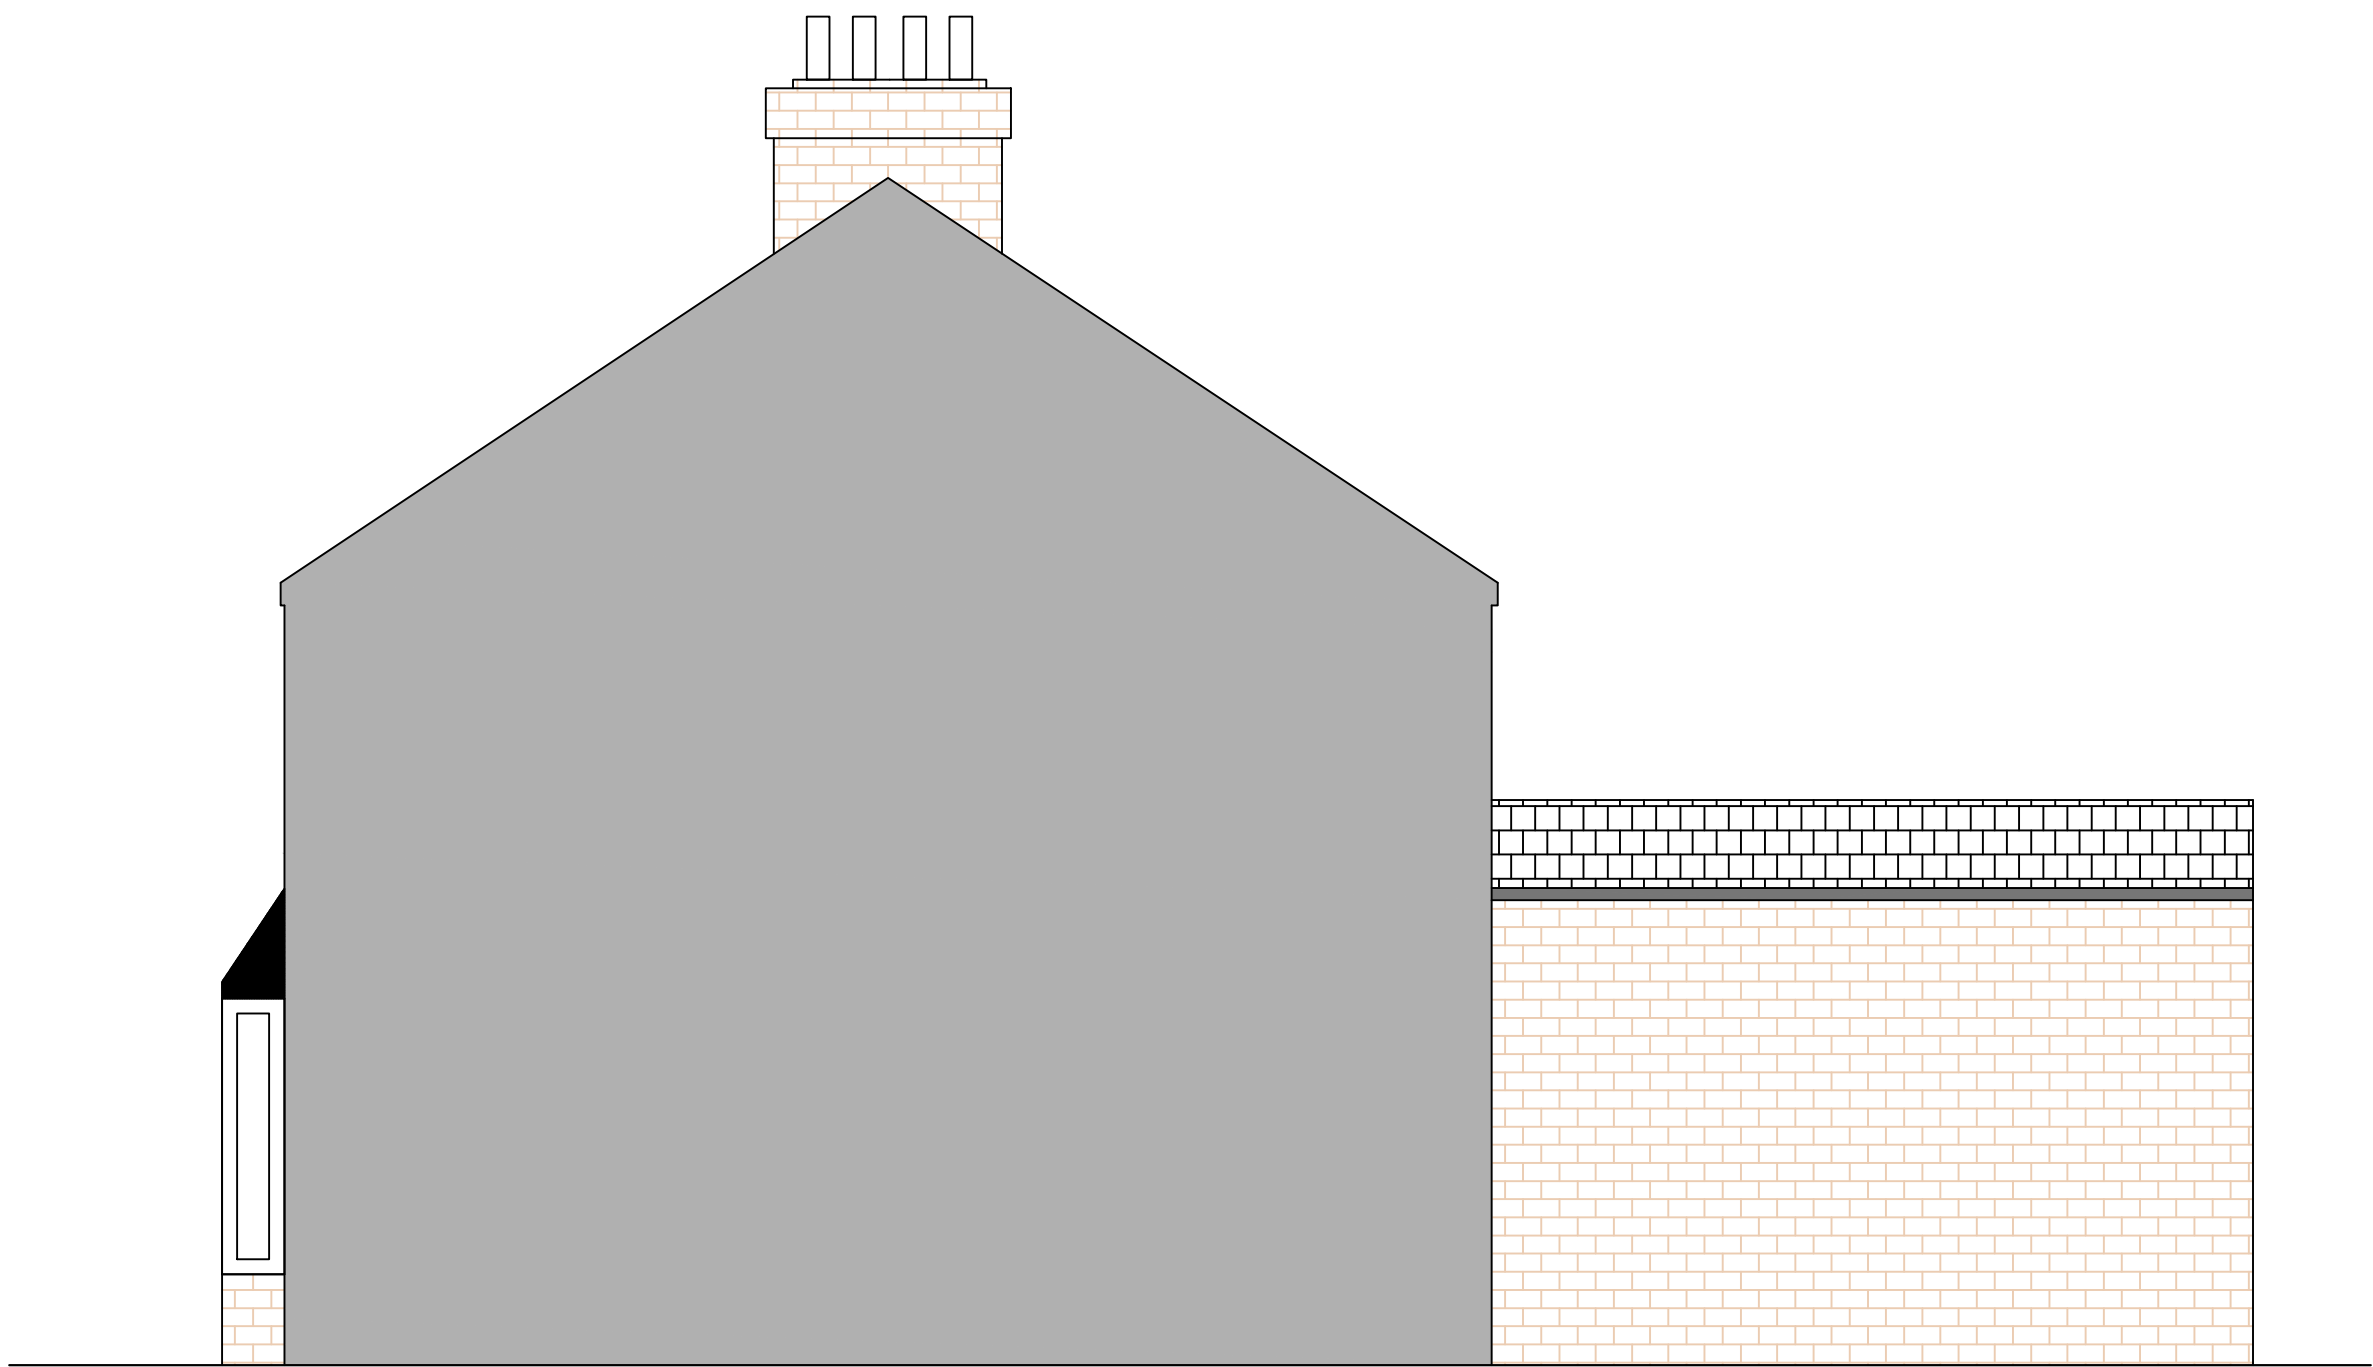

Existing Side Elevation

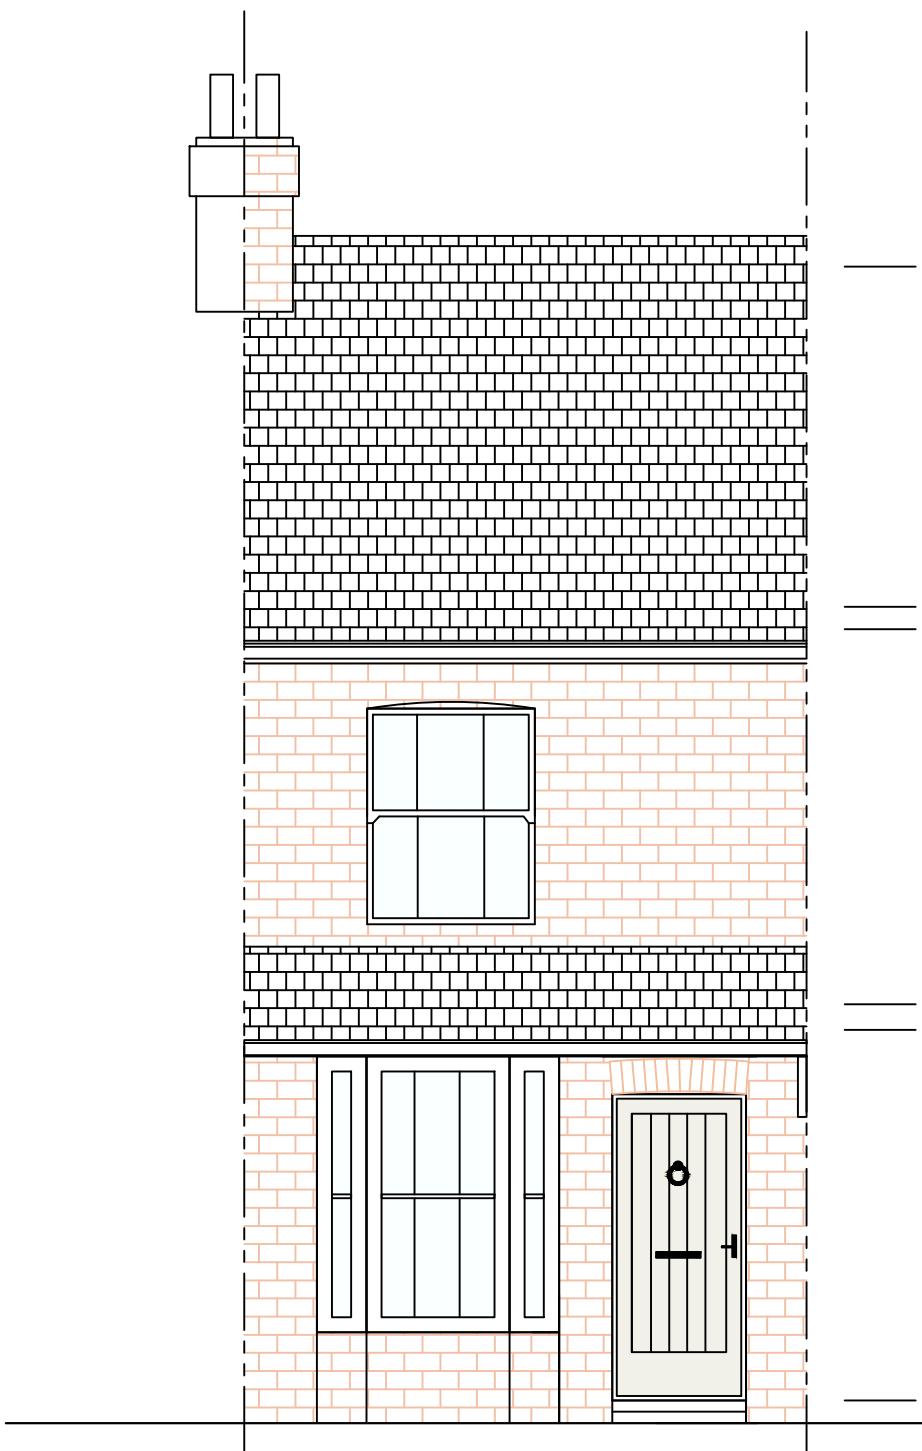


Existing Front Elevation



Existing Side Elevation



Existing Rear Elevation

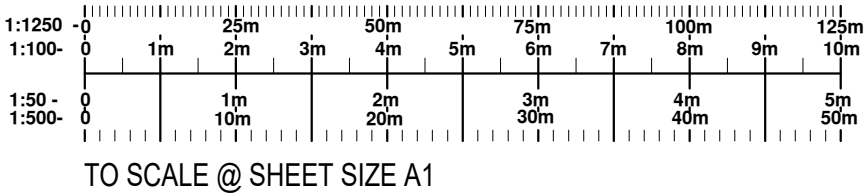

REVISION	DESCRIPTION	DATE
DATE	CLIENT/PROJECT	
SCALE	15 Woolgrove Road, Hitchin	
DRAWING STATUS	DRAWING TITLE	
CONSTRUCTION	Internal alterations	
NO UNAUTHORISED PRINTING OR DIGITAL SCANNING ALLOWED © COPYRIGHT		
Ref: 119	01A	