



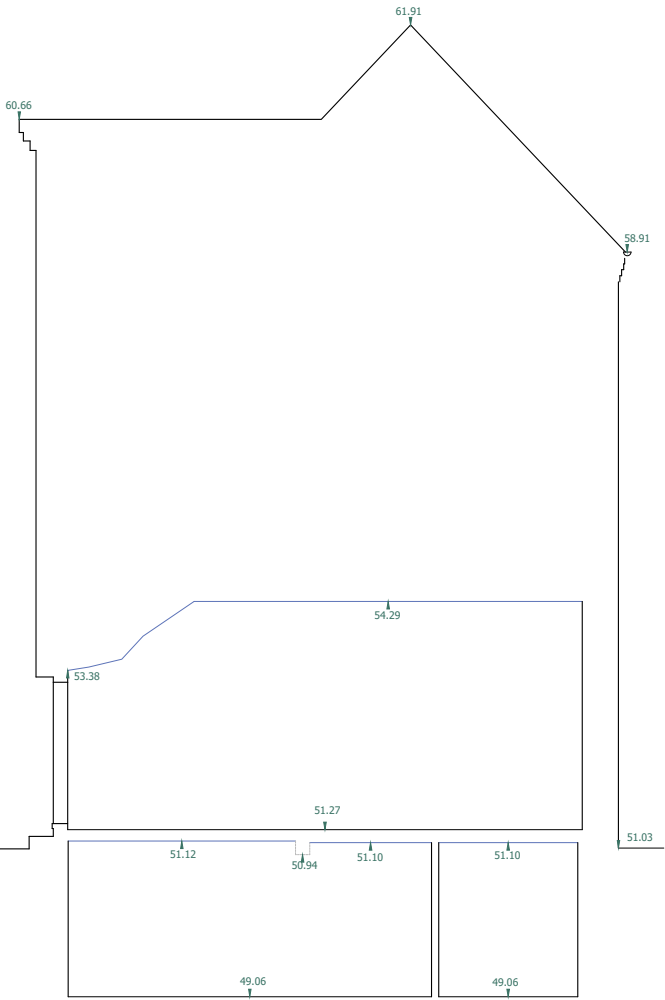

Scale 1:100 @ A3

Elevation 3 (Below) - Facing South & The High Street - Not affected
Elevation 4 - Facing East - Not available as attached to Ashwell Pharmacy - Also Not affected

Existing Section A-A

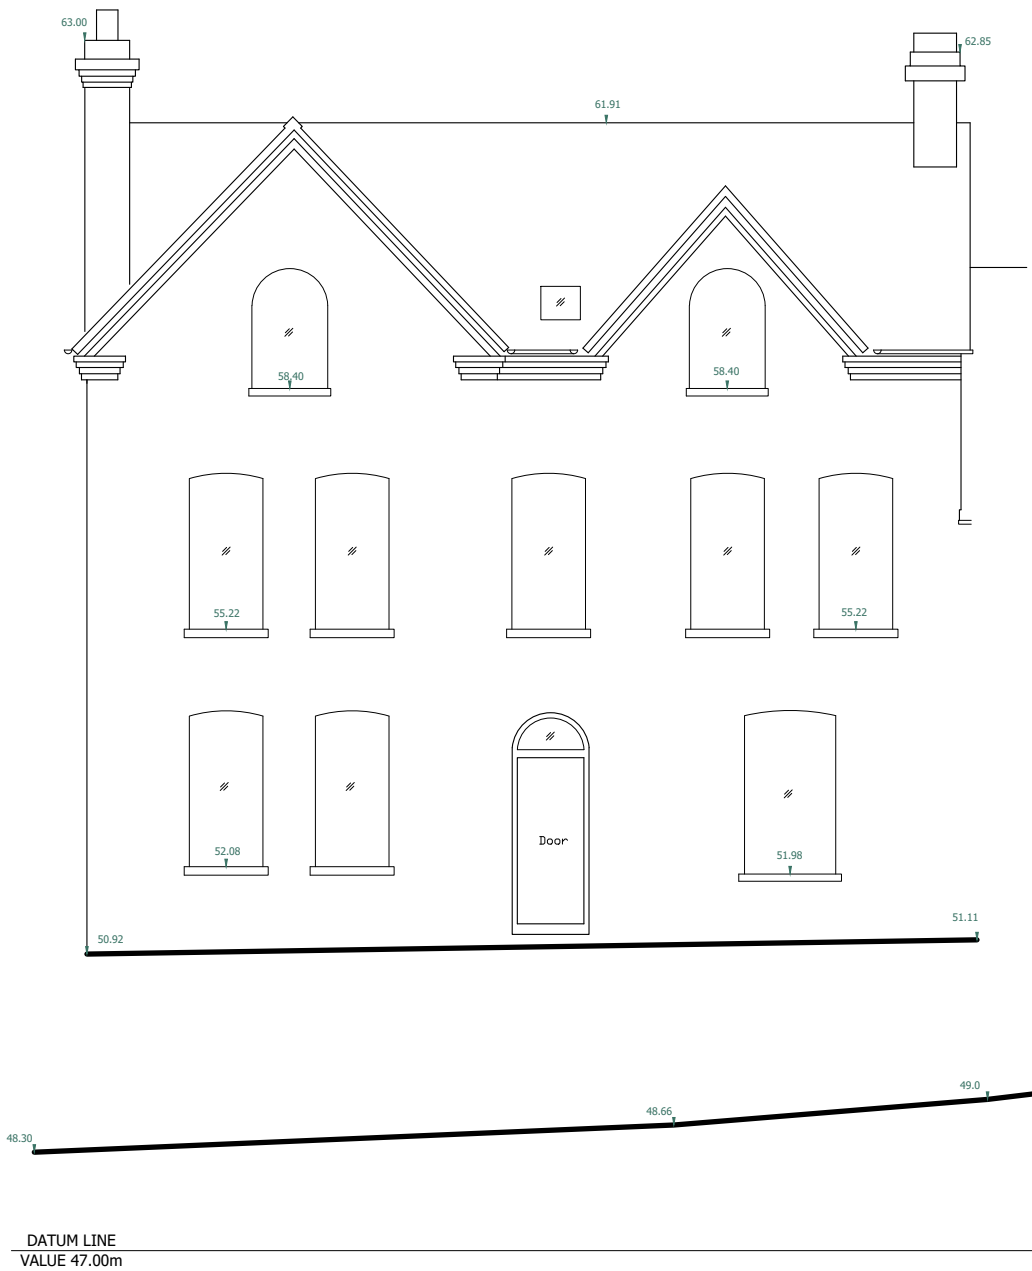

**Amy Moss
and Colin Eades**
amy@mosspropertydevelopment.co.uk
colinwkeades@gmail.com

Client: Dr & Mrs Kendrick

Project: Single storey rear
extension and internal
alterations to London House,
High Street, Ashwell

Drawing: Existing & Proposed
Front Elevation (Not affected)
& Existing Section A-A

Dwg no. EK 04 Date: Aug
2025

Drawn: AM Checked: CE

Scale: 1:100 @ A3

Revisions:

The content of this drawing is the
property of Colin Eades & Amy Moss
and may not be copied in whole or part
without formal consent.